


RECEIVED
D.C. OFFICE OF ZONING
2002 MAY 16 AM 12: 35

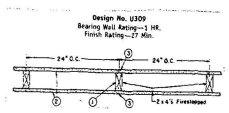


ONE HOUR WALL

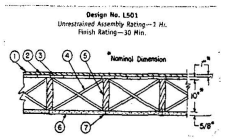


ONE HOUR FLOOR

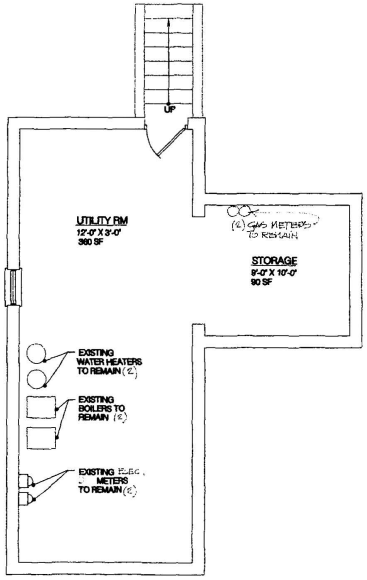

BASEMENT FLOOR PLAN

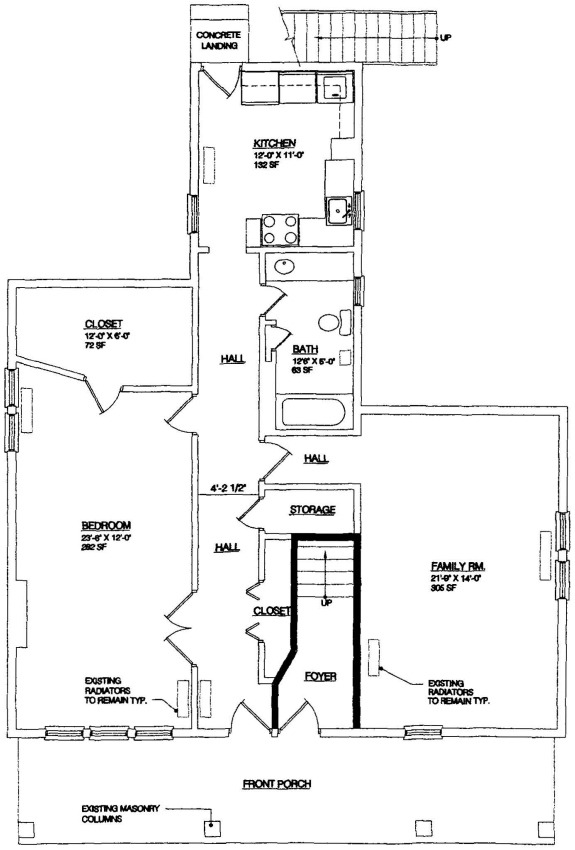

FIRST FLOOR PLAN

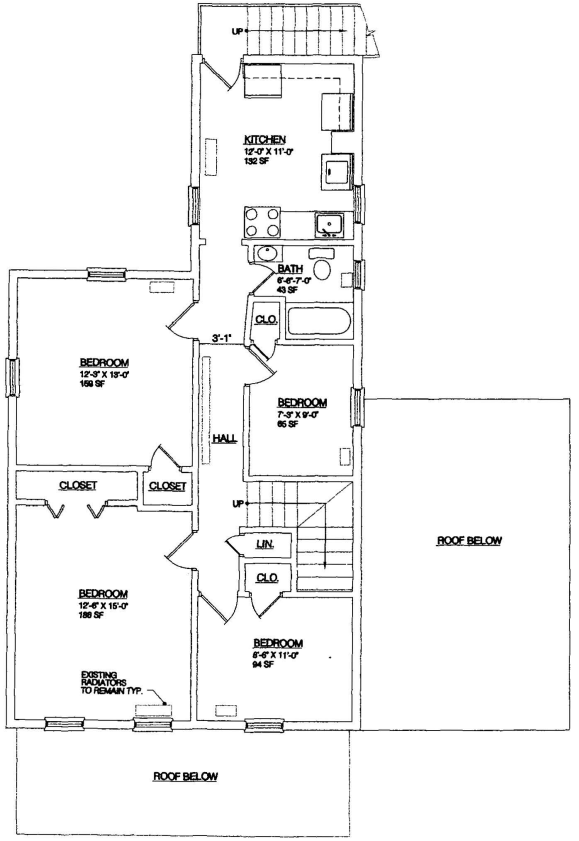

SECOND FLOOR PLAN

SCALE: 1/4"=1'-0"

EXISTING FLOOR PLANS

KILLETTE & ASSOCIATES

SHEET TITLE: EXISTING FLOOR PLANS


DRAWN BY:

APPROVED BY:


PROJECT TITLE:
RENOVATION OF:
4513 MEADE STREET, NE
WASHINGTON, D.C.

A-1


Board of Zoning Adjustment
District of Columbia
CASE NO.16903
EXHIBIT NO.4

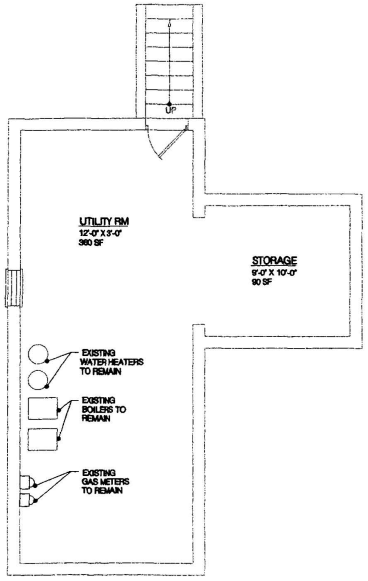

BASEMENT FLOOR PLAN

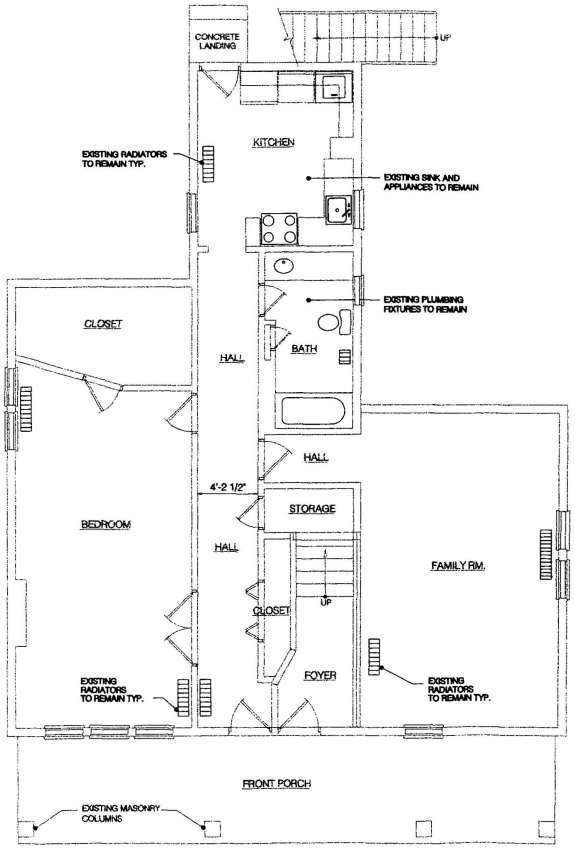

FIRST FLOOR PLAN

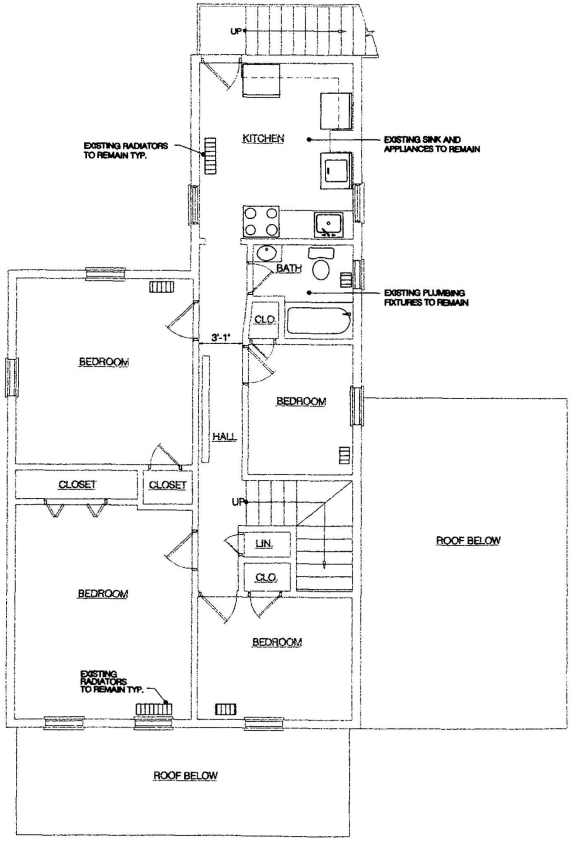

SECOND FLOOR PLAN

SCALE: 1/4"=1'-0"

EXISTING MECHANICAL/PLUMBING FLOOR PLANS

KILLETTE & ASSOCIATES

SHEET TITLE: EXISTING MECHANICAL/PLUMBING FLOOR PLANS

DRAWN BY:

APPROVED BY:


PROJECT TITLE: RENOVATION OF: 4513 MEADE STREET, NE WASHINGTON, D.C.

MP-1


DATE:

ELECTRICAL SYMBOL LIST


- INCANDESCENT WALL MOUNTED LIGHT FIXTURE
- CEILING MOUNTED INCANDESCENT FIXTURE
- INCANDESCENT WALL MOUNTED LIGHT FIXTURE
- 2'x4' FLUORESCENT FIXTURE
- SINGLE POLE LIGHT SWITCH
- THREE WAY LIGHT SWITCH
- HARDWIRE SMOKE DETECTOR WITH BATTERY BACKUP
- ELECTRICAL PANEL
- ELECTRIC METER
- GARBAGE DISPOSAL
- EXHAUST
- GROUND FAULT INTERRUPT
- HEAVY DUTY OUTLET (220V)
- DUPLEX RECEPTOR

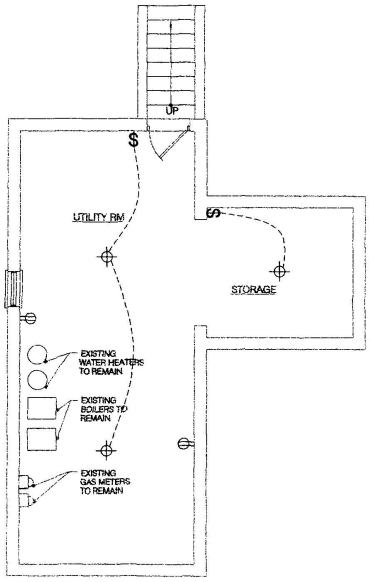

BASEMENT FLOOR PLAN

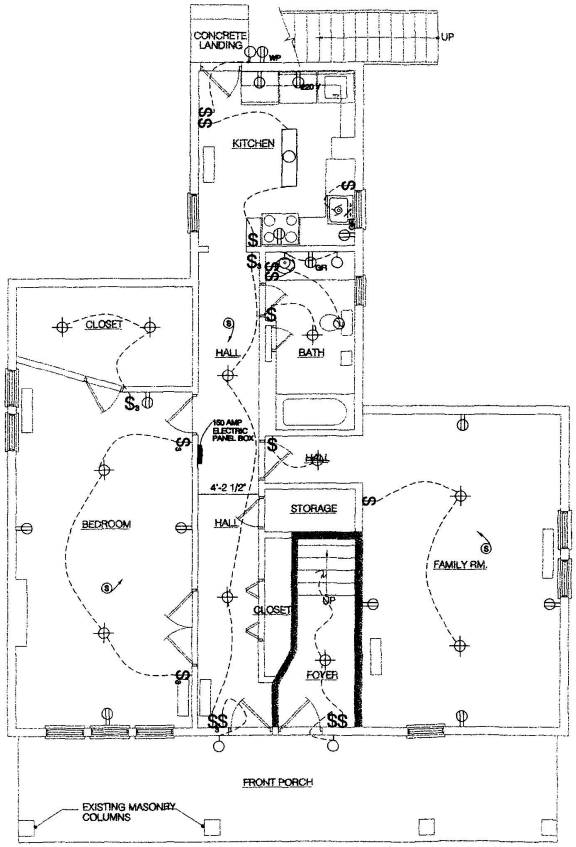

FIRST FLOOR PLAN

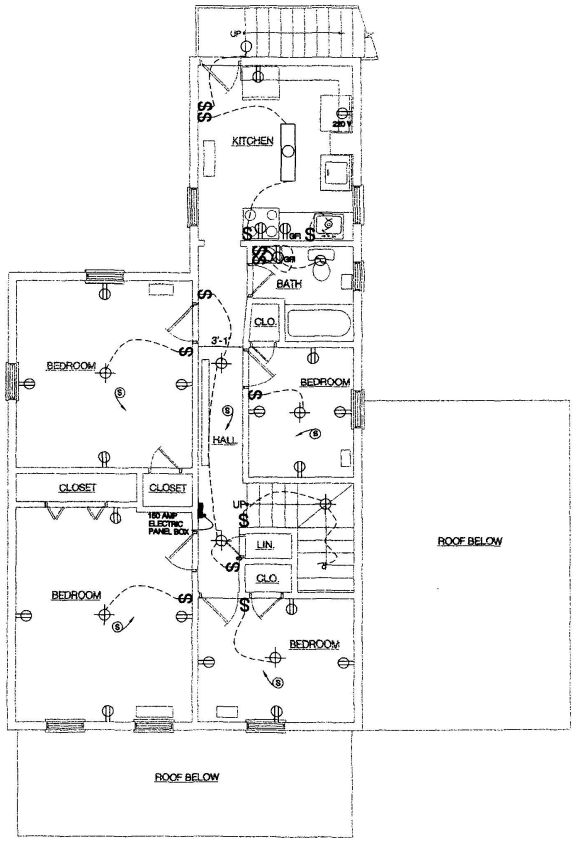

SECOND FLOOR PLAN

SCALE: 1/4"=1'-0"

EXISTING ELECTRICAL FLOOR PLANS

KILLETTE & ASSOCIATES

SHEET TITLE: EXISTING ELECTRICAL FLOOR PLANS

DRAWN BY:

APPROVED BY:

PROJECT TITLE: RENOVATION OF: 4513 MEADE STREET, NE WASHINGTON, D.C.

E-1

DATE: