
RECEIVED
D.C. OFFICE OF ZONING
2002 MAY 20 AM 12: 44

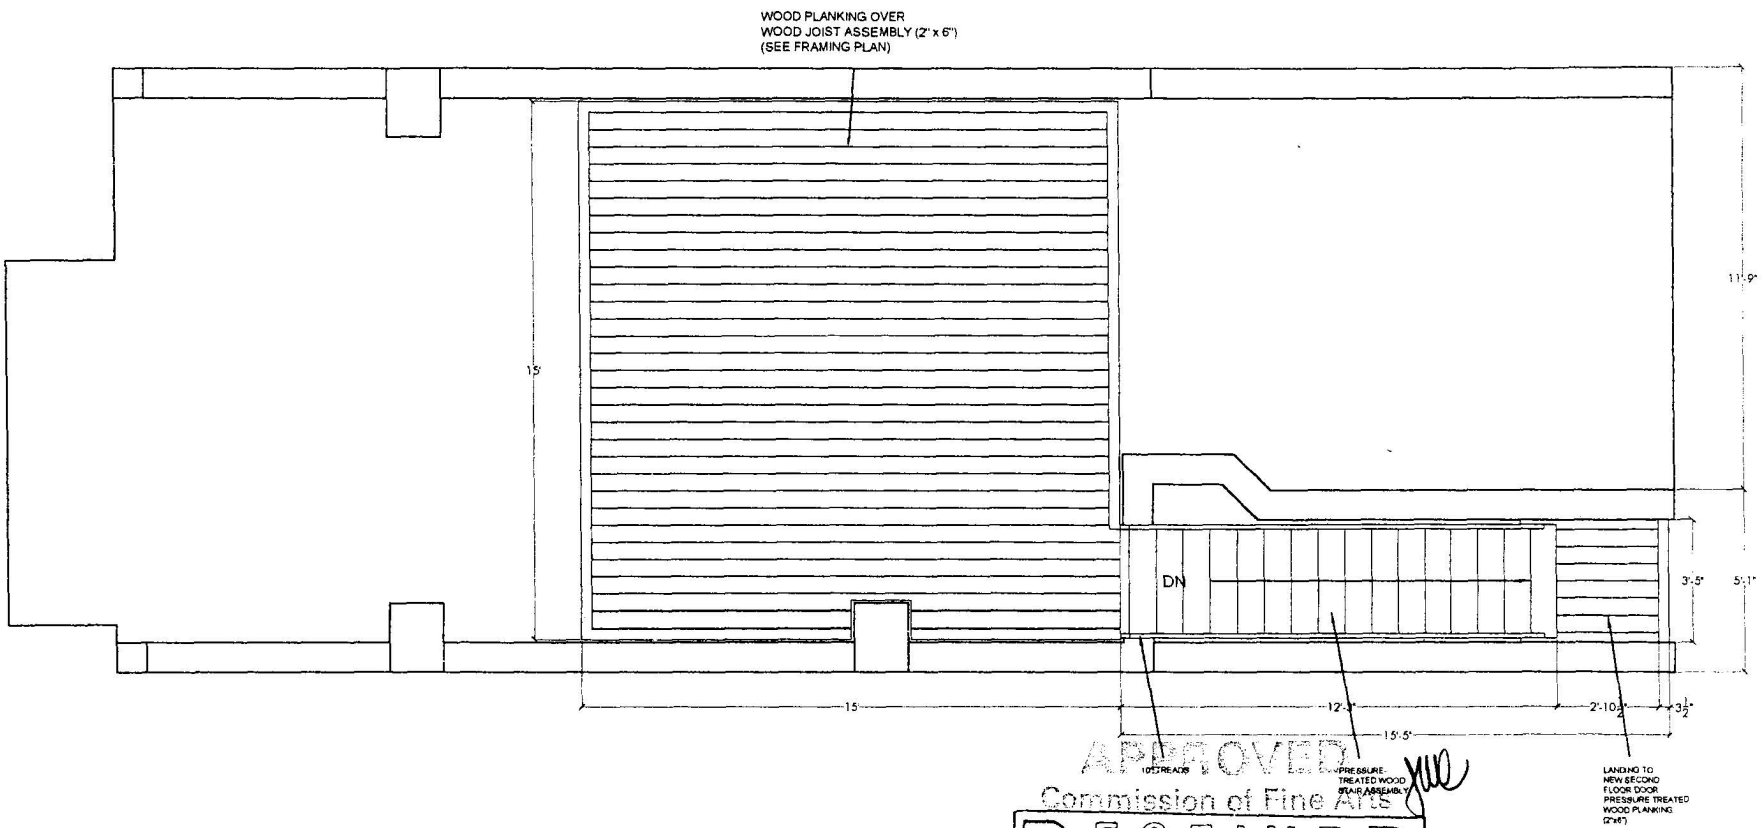

1 NEW ROOF PLAN
SCALE . 3/16" = 1'-0"

APPROVED
Commission of Fine Arts
RECEIVED
OG01-272
OCT 16 2001
COMMISSION OF FINE ARTS
SUPPLEMENTAL

CHRISTIAN ZAPATKA ARCHITECTURAL DESIGN LLC
2625 'O' STREET, WASHINGTON D.C. 20007 (202) 333-2735


SCHULTZ HOUSE roof deck
1213 34th Street NW Washington, DC 20007

BZA
Case No. 16906
Exhibit No. 7

OCTOBER 15, 2001

A1

Board of Zoning Adjustment
District of Columbia
CASE NO.16906
EXHIBIT NO.7

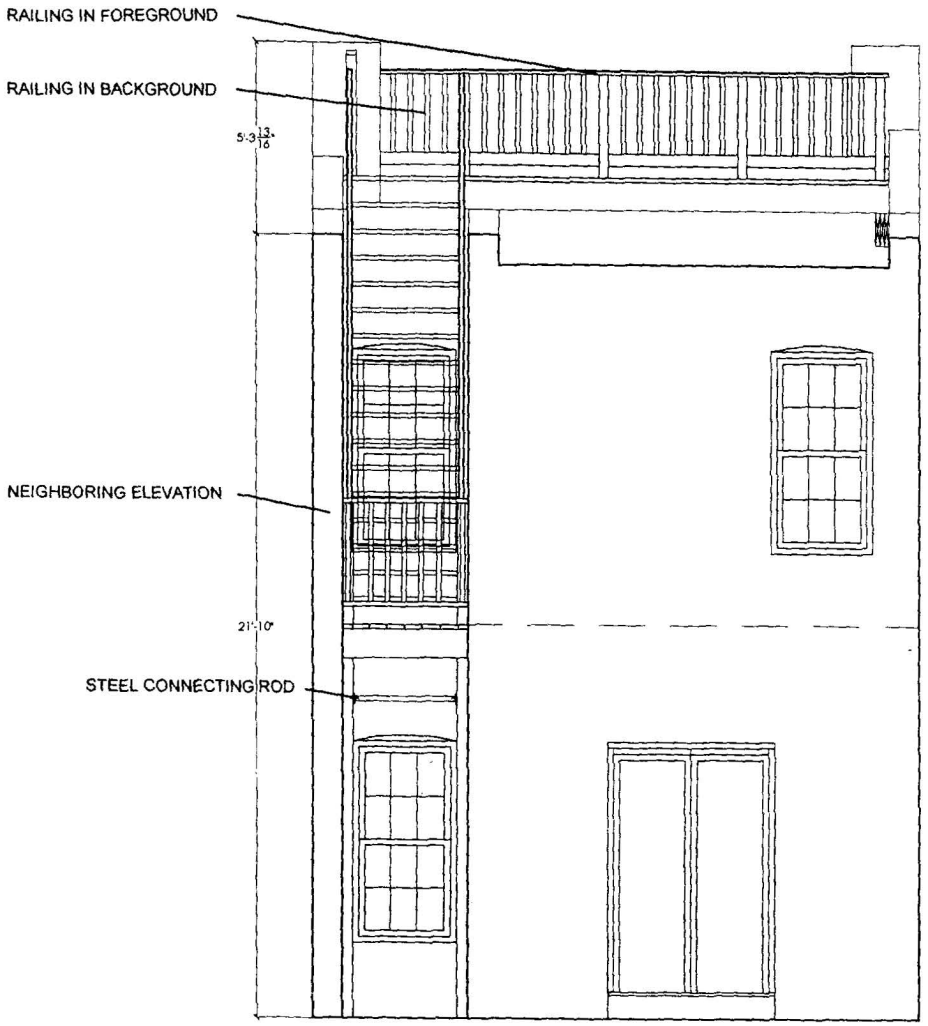

1 NEW REAR ELEVATION
SCALE: 3/16" = 1'-0"

APPROVED
Commission of Fine Arts
OG01-272

RECEIVED
OCT 16 2001
COMMISSION OF FINE ARTS
SUPPLEMENTAL

CHRISTIAN ZAPATKA ARCHITECTURAL DESIGN LLC
2625 "O" STREET, WASHINGTON D.C. 20007 (202) 333-2736


SCHULTZ HOUSE roof deck
1213 34th Street NW Washington, DC 20007

OCTOBER 15, 2001

3' HIGH RAILING WITH 1.5"
SQUARE BALUSTERS AT 4" O.C.
3" SQUARE POSTS EVERY 4'
(ALL PRESSURE TREATED)

2" x 8" FRAMING JOISTS

PAIRED 2x10's

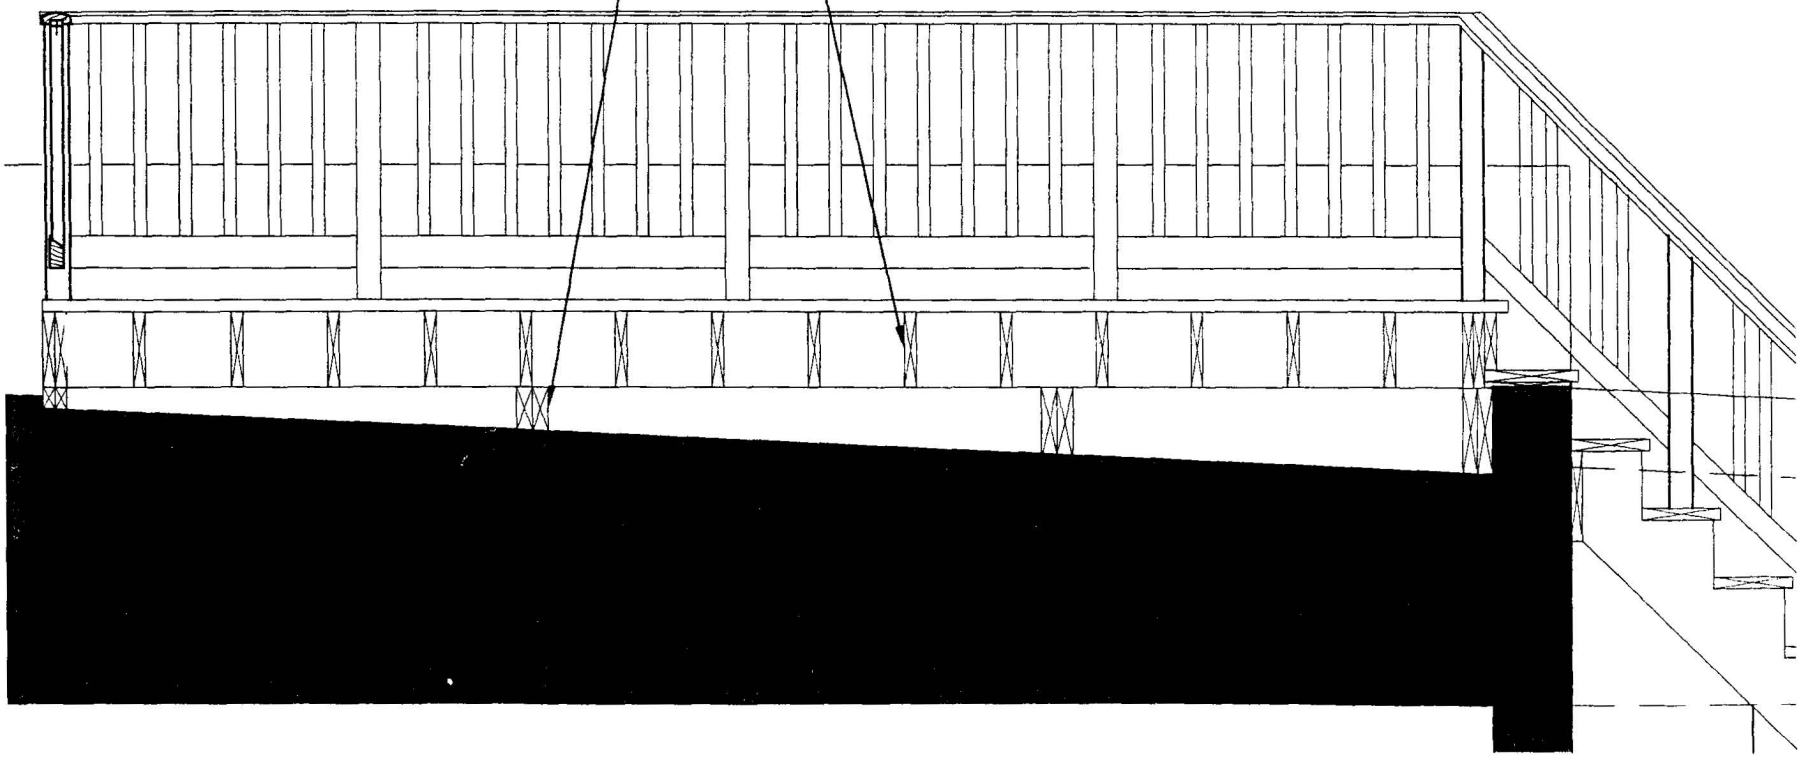

APPROVED
Commission of Fine Arts
0G01-272

RECEIVED
OCT 16 2001
COMMISSION OF FINE ARTS


SUPPLEMENTAL

CHRISTIAN ZAPATKA ARCHITECTURAL DESIGN LLC
2625 "O" STREET, WASHINGTON D.C. 20007 (202) 333-2735


SCHULTZ HOUSE roof deck
1213 34th Street NW Washington, DC 20007

1 DETAIL OF ROOF DECK RAILING
SCALE: 1/2" = 1'-0"

OCTOBER 15, 2001 **D-1**

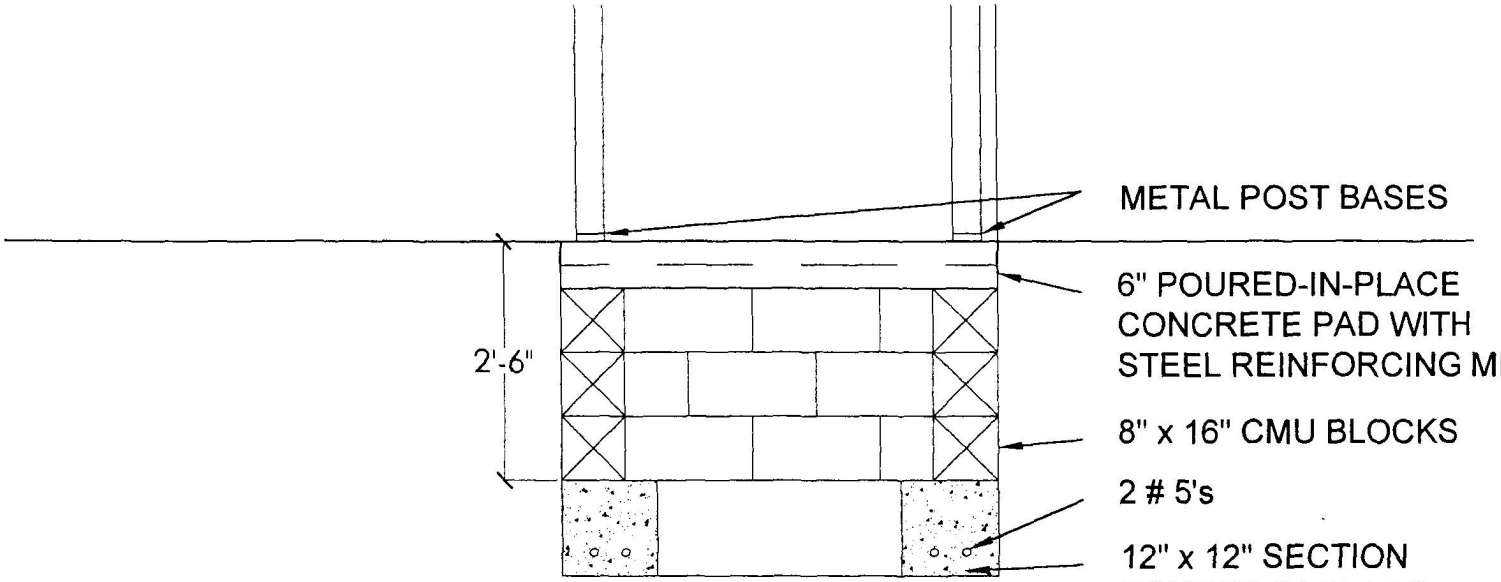

1 DETAIL OF FOUNDATION - SECTION
SCALE : 1/2" = 1'-0"

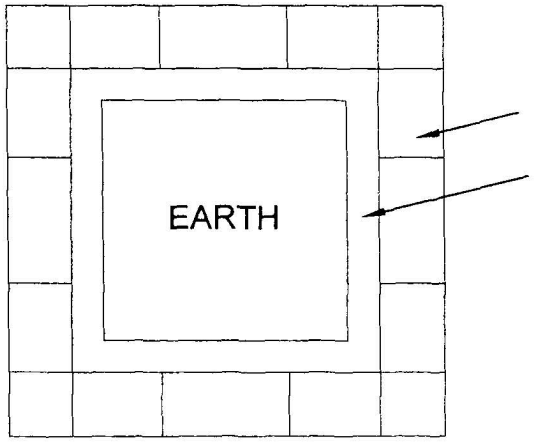

2 DETAIL OF FOUNDATION - PLAN
SCALE : 1/2" = 1'-0"


CHRISTIAN ZAPATKA ARCHITECTURAL DESIGN LLC
2625 'O' STREET, WASHINGTON D.C. 20007 (202) 333-2735

0G01-272

RECEIVED
OCT 16 2001
COMMISSION OF FINE ARTS

SUPPLEMENTAL

SCHULTZ HOUSE Roof deck
1213 34th Street NW Washington, DC 20007

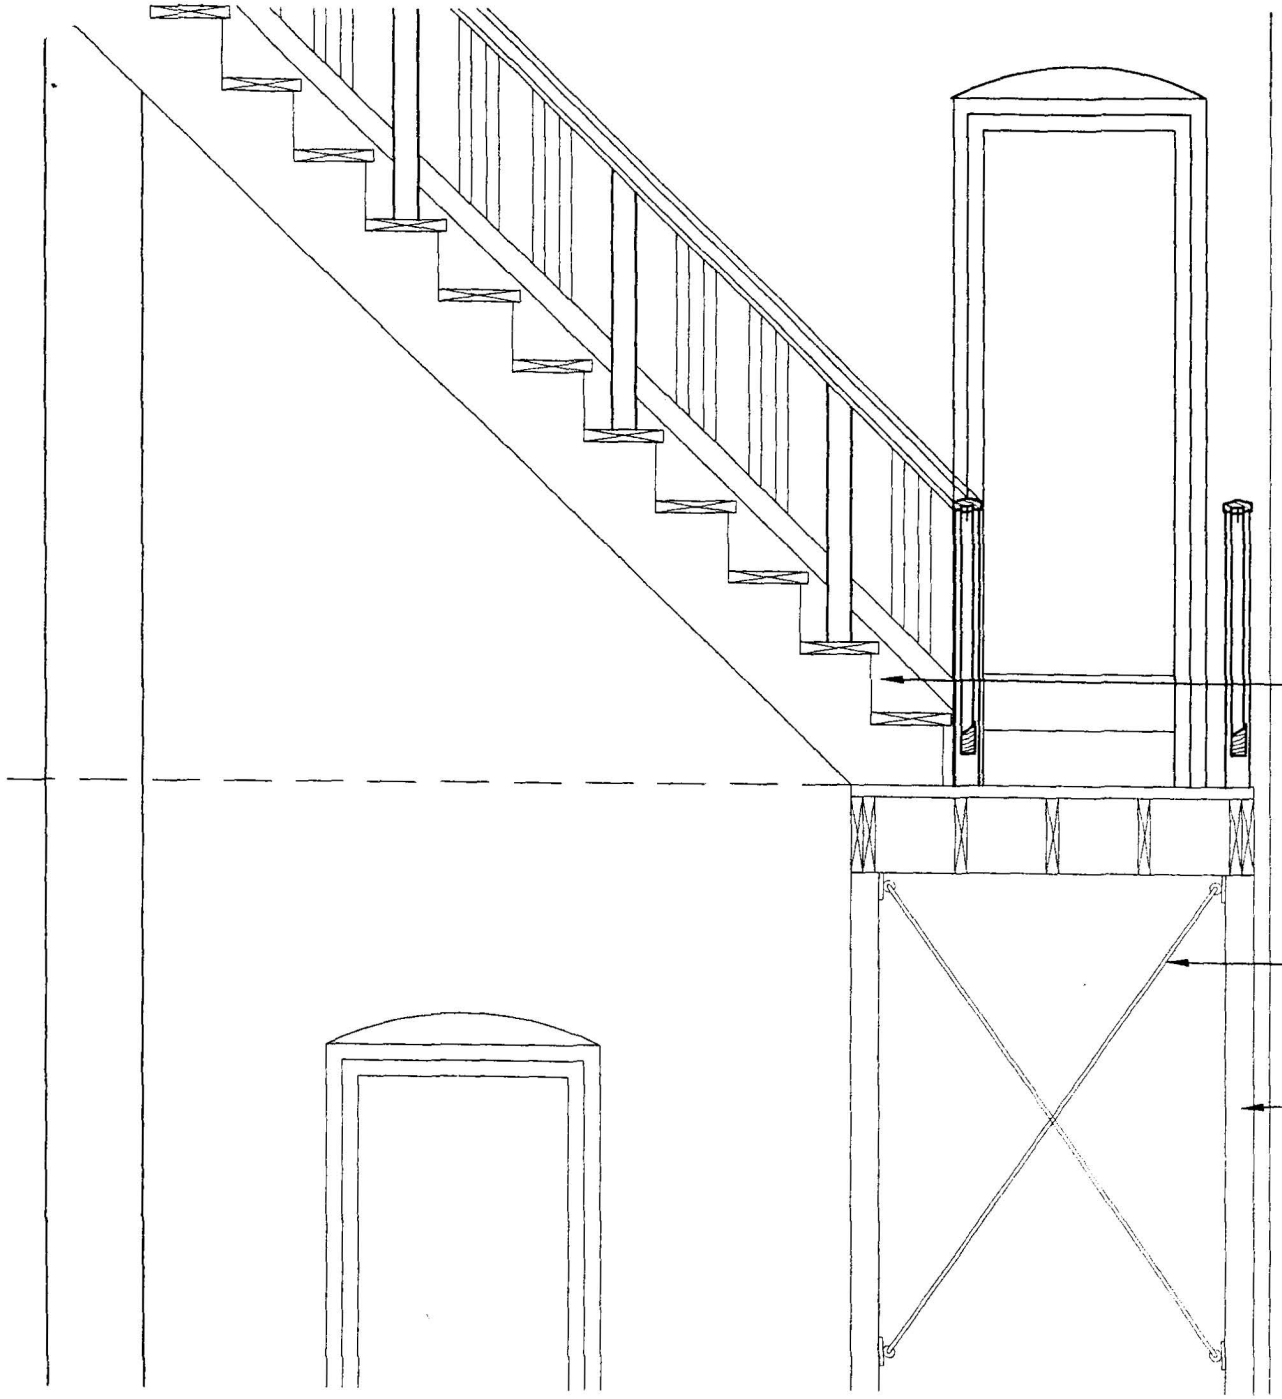


1 DETAIL OF DOOR AND STAIR - SECTION
SCALE: 1/2" = 1'-0"

0G01-272
RECEIVED
OCT 16 2001
COMMISSION OF FINE ARTS
SUPPLEMENTAL

CHRISTIAN ZAPATKA ARCHITECTURAL DESIGN LLC
2625 "O" STREET, WASHINGTON D.C. 20007 (202) 333-2736

SCHULTZ HOUSE roof deck
1213 34th Street NW Washington, DC 20007

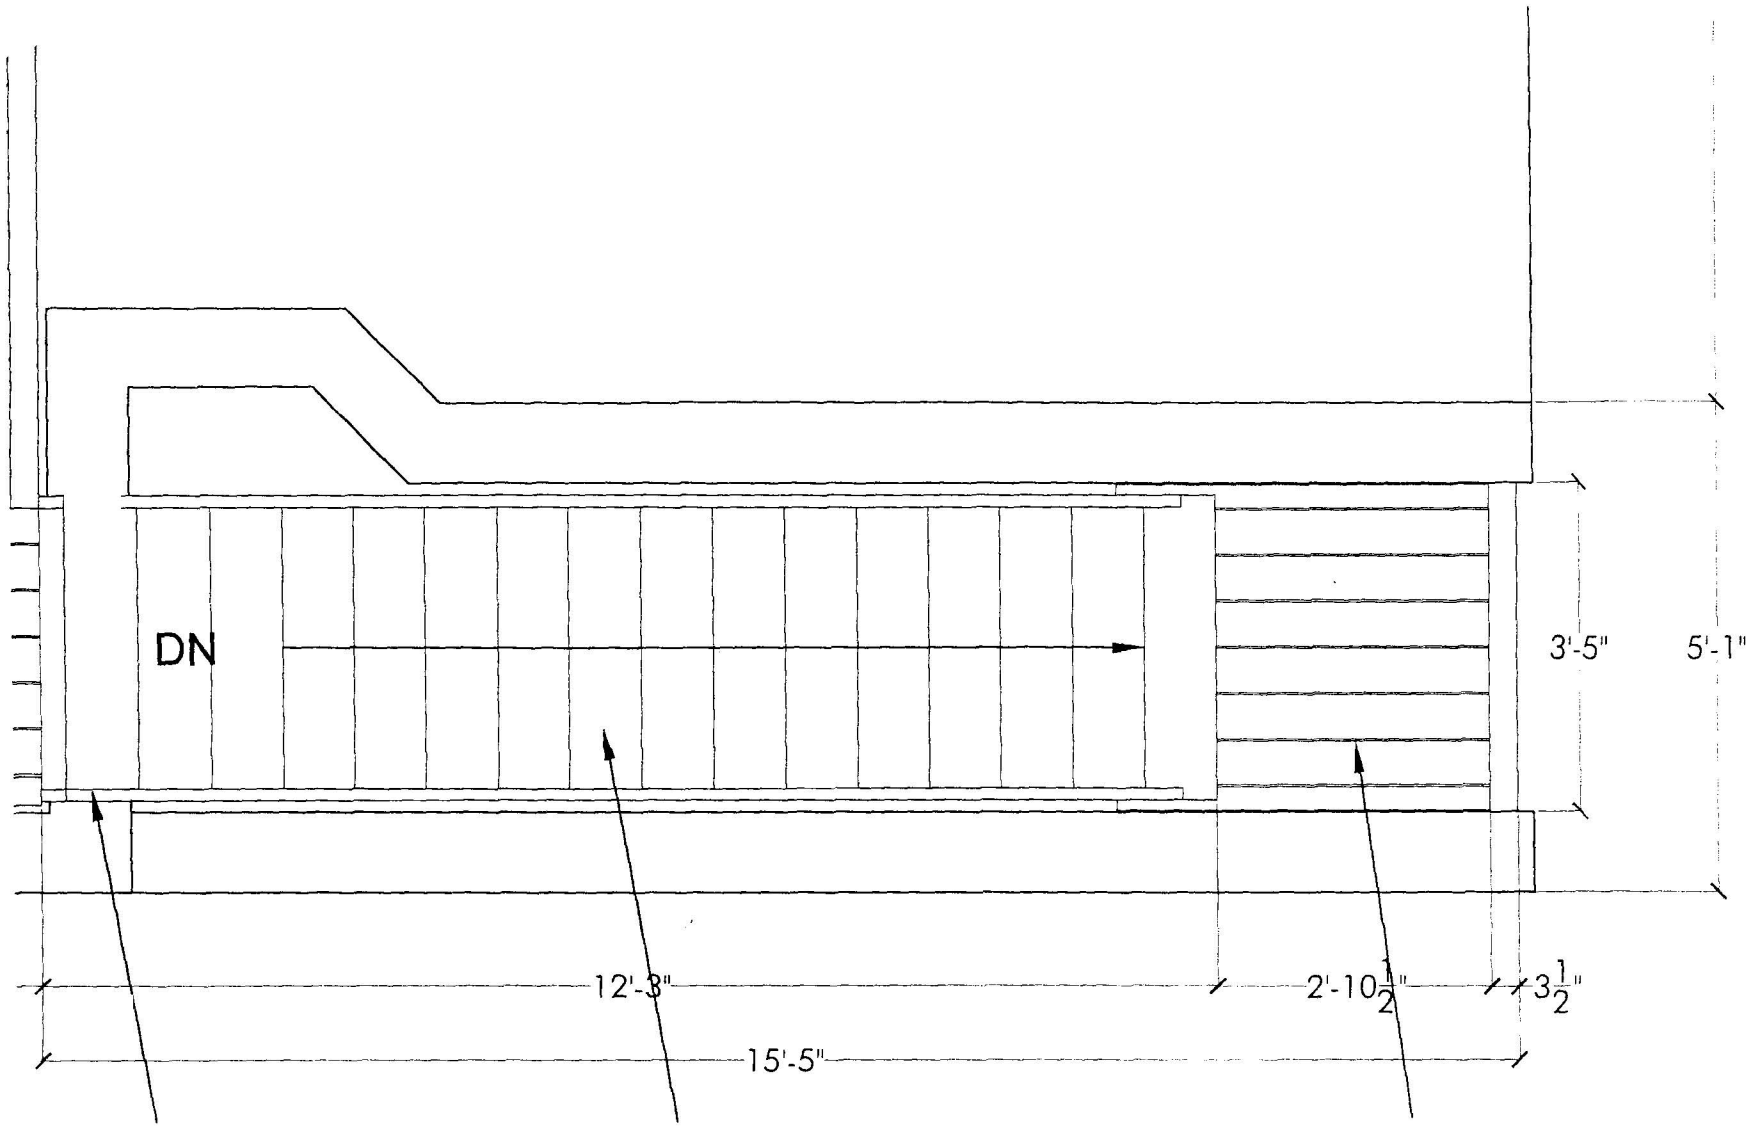

1 DETAIL OF LANDING + STAIRS - PLAN
SCALE: 1/2" = 1'-0"


0G01-272
RECEIVED
OCT 16 2001
COMMISSION OF FINE ARTS.
SUPPLEMENTAL

CHRISTIAN ZAPATKA ARCHITECTURAL DESIGN LLC
2625 "O" STREET, WASHINGTON D.C. 20007 (202) 333-2735

SCHULTZ HOUSE roof deck
1213 34th Street NW Washington, DC 20007

OCTOBER 15, 2001

CHRISTIAN ZAPATKA ARCHITECTURAL DESIGN LLC
2625 "P" STREET WASHINGTON DC 20007 (202) 333-2736

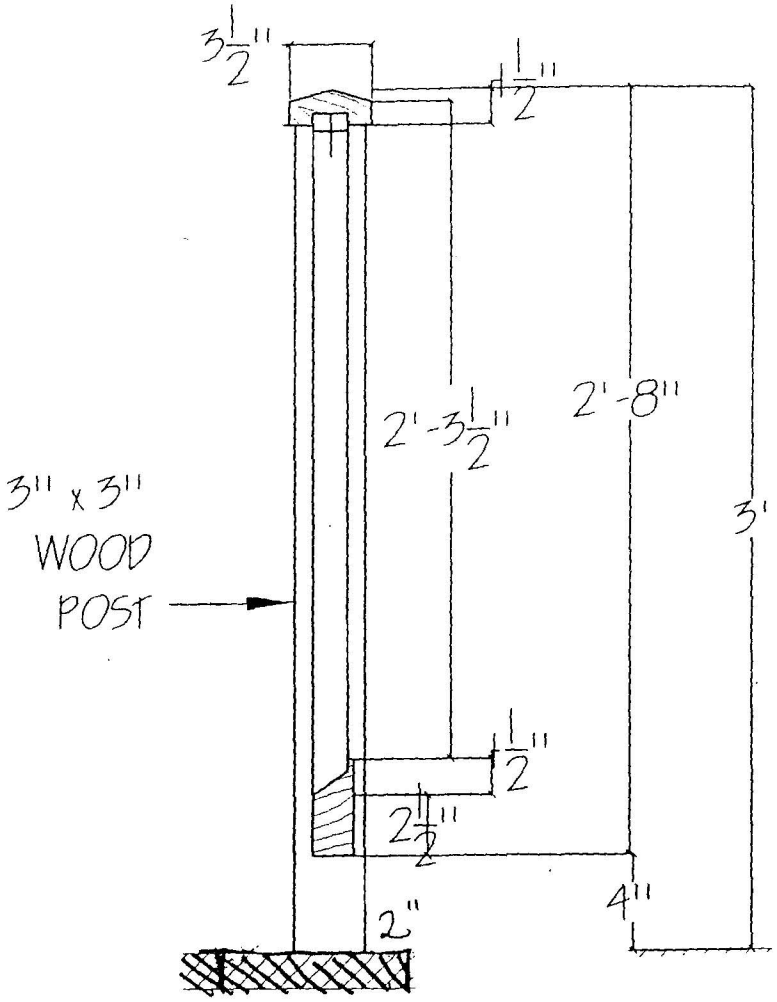

1 RAILING DETAIL - SECTION
SCALE 1 1/2" = 1'-0"

Renovation/Addition for:
3119 "N" Street NW Washington, DC 20007

OG01-272
RECEIVED
OCT 16 2001
COMMISSION OF FINE ARTS
SUPPLEMENTAL