
BZA
Case No. 16917
Exhibit No. 9

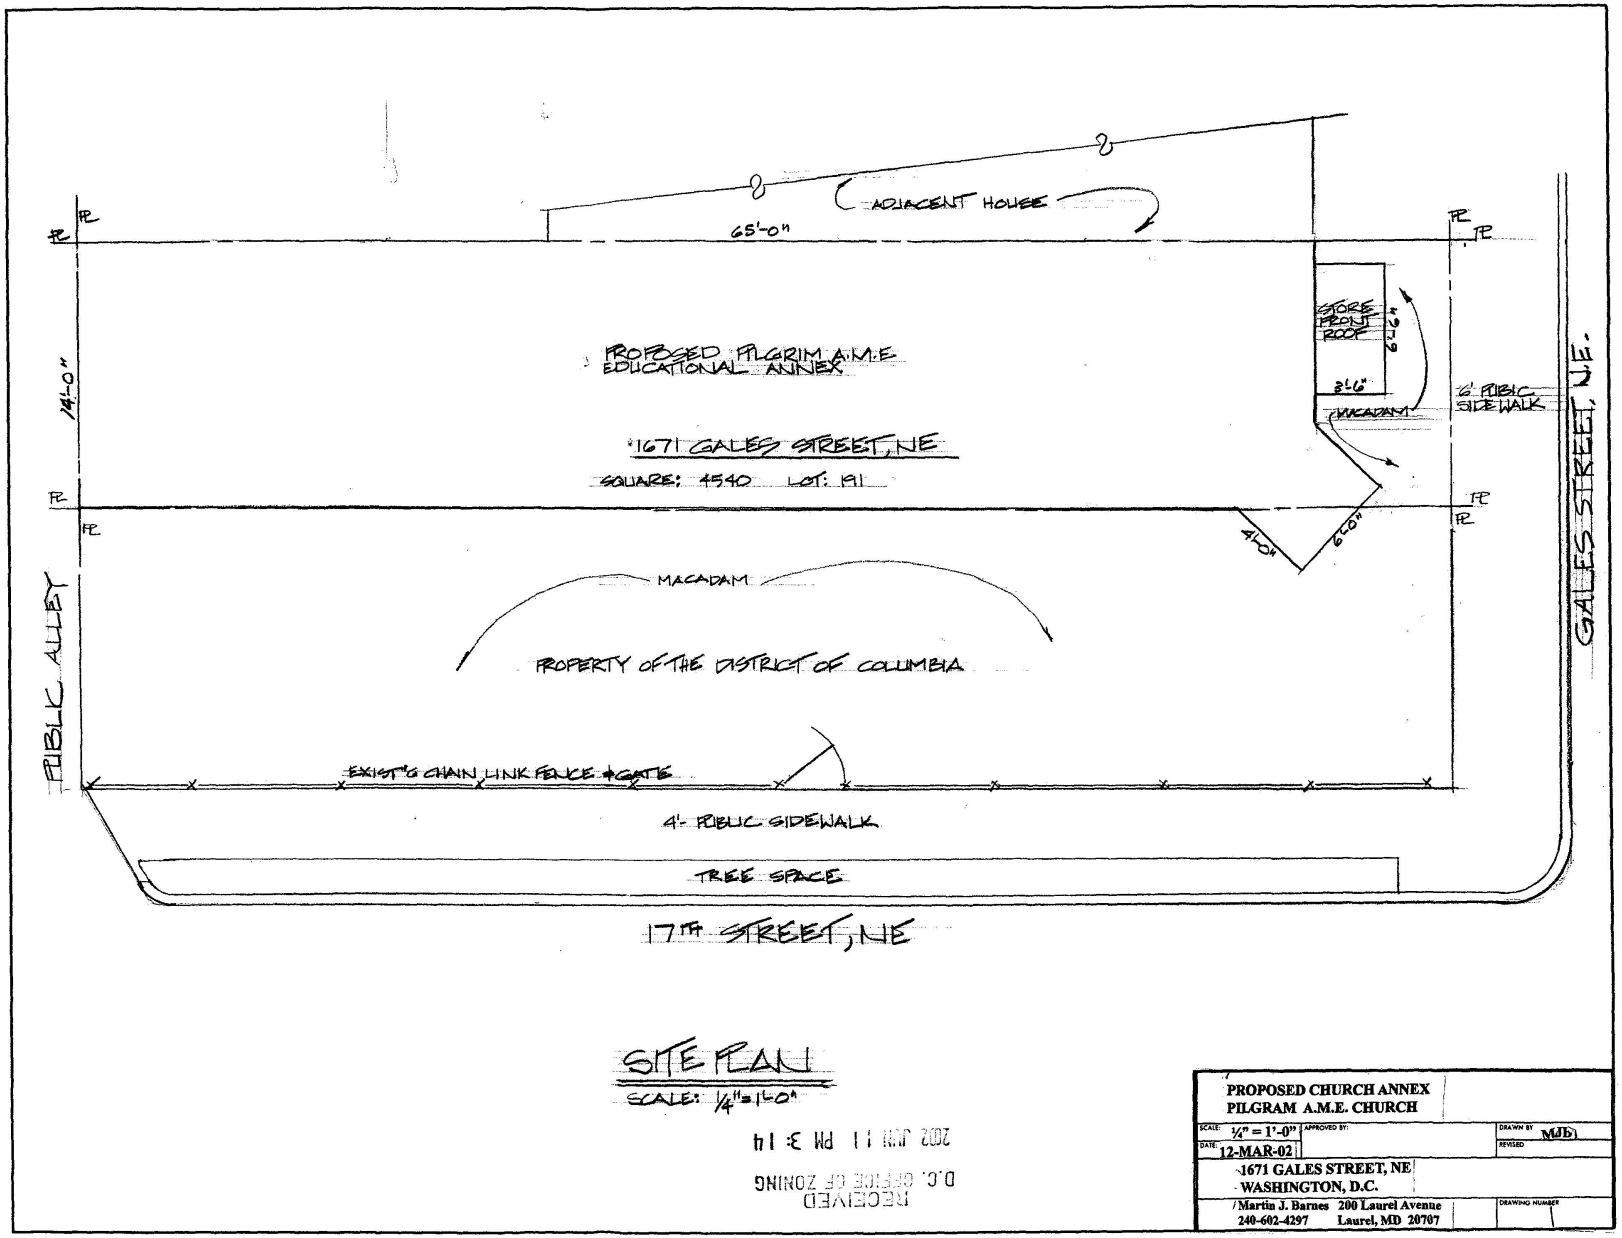

SITE PLAN
SCALE: 1/4"=1'-0"

RECEIVED
D.C. OFFICE OF ZONING
2002 JUN 11 PM 3:14

PROPOSED CHURCH ANNEX PILGRAM A.M.E. CHURCH	
SCALE: 1/4" = 1'-0"	APPROVED BY:
DRAWN BY: MJB	
DATE: 12-MAR-02	REVISED
1671 GALES STREET, NE WASHINGTON, D.C.	
Martin J. Barnes 240-602-4297	200 Laurel Avenue Laurel, MD 20707
DRAWING NUMBER	


Board of Zoning Adjustment
District of Columbia
CASE NO.16917
EXHIBIT NO.9

FIRE ALARM LEGEND AND NOTES


(S) SMOKE DETECTOR
(H) HEAT DETECTOR
VOICE/STROBE
EXIT LIGHT
P.S. PULL STATION
EMERGENCY WHITE LIGHT

NOTE: Fire Alarm installation shall comply with all applicable fire alarm codes


NOTE:
All work existing except as noted on plans

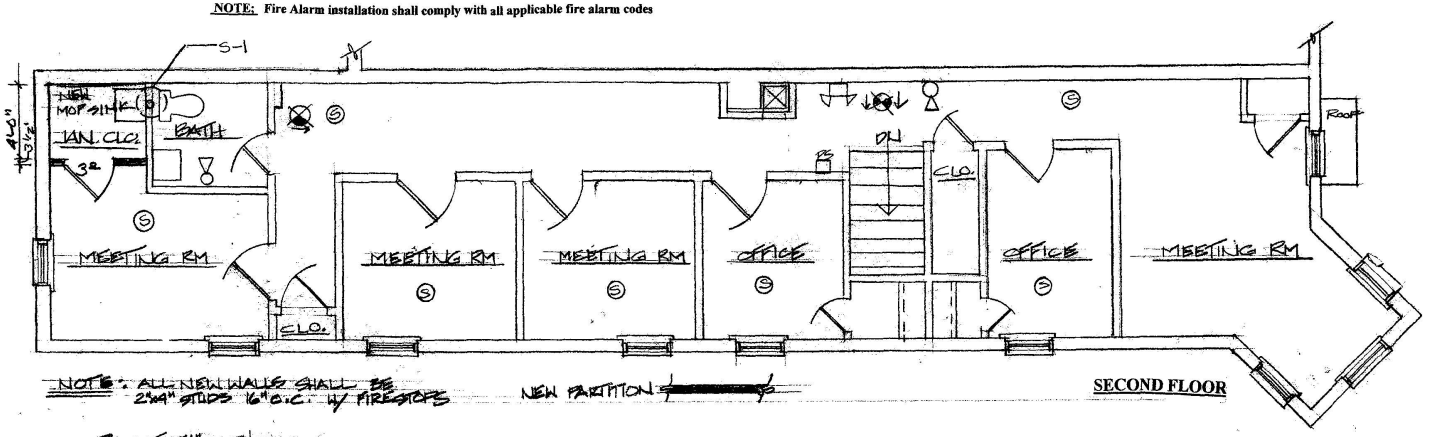


SECOND FLOOR

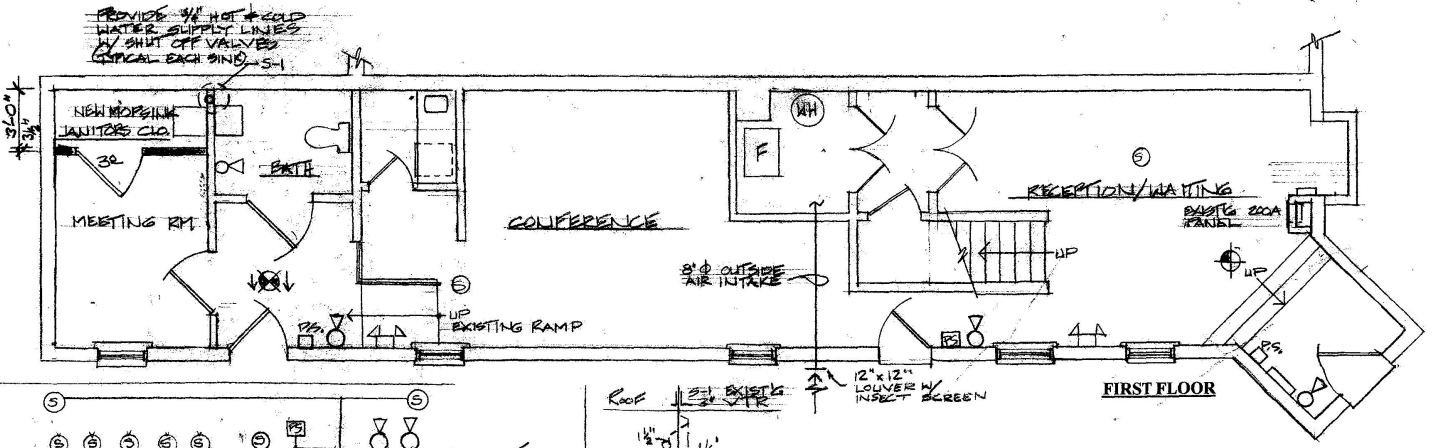

FIRST FLOOR

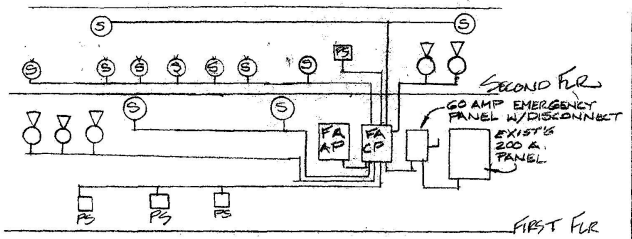

FIRE ALARM RISER DIAGRAM
SCALE: NONE

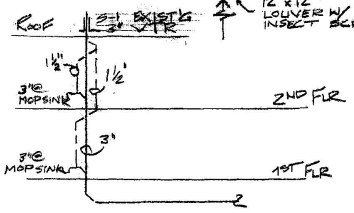

SANITARY RISER DIAGRAM
SCALE: NONE


PROPOSED CHURCH ANNEX
PILGRAM A.M.E. CHURCH

SCALE: ½" = 1'-0" | APPROVED BY: | DRAWN BY: MJB | REVISED
DATE: 12-MAR-02


1671 GALES STREET, NE
WASHINGTON, D.C.

Martin J. Barnes 200 Laurel Avenue
240-602-4297 Laurel, MD 20707

DRAWING NUMBER: 2

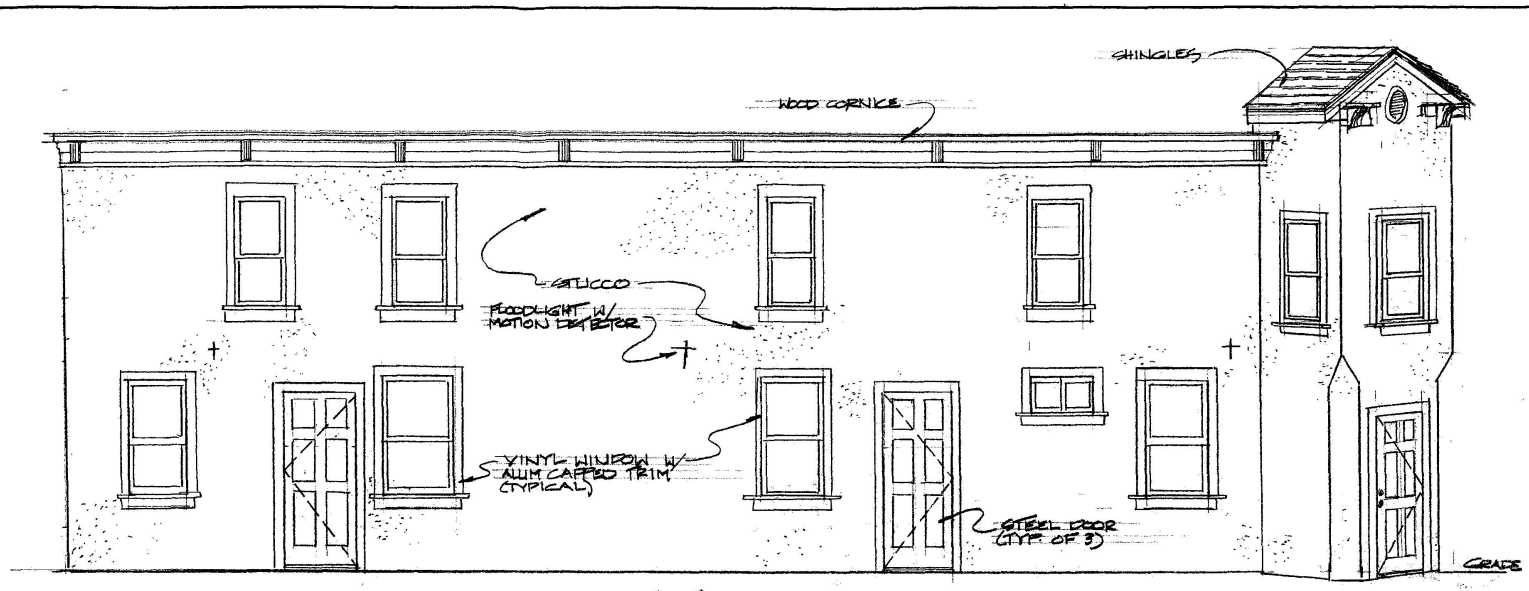

SIDE

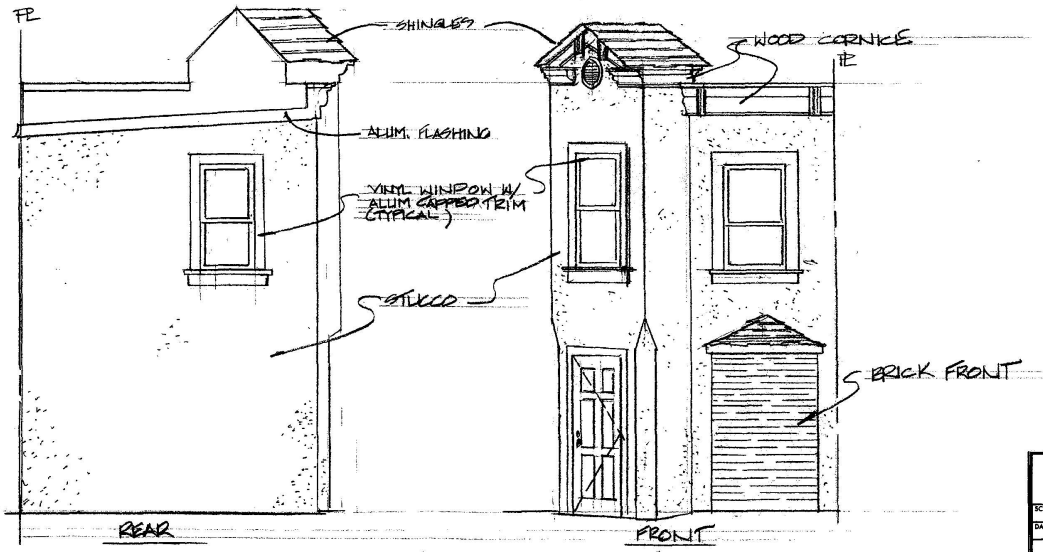

EXTERIOR ELEVATIONS

SCALE: ¼" = 1'-0"

PROPOSED CHURCH ANNEX
PILGRAM A.M.E. CHURCH

SCALE: ¼" = 1'-0"	APPROVED BY:	DRAWN BY	MJB
DATE: 12-MAR-02		REVISED	

1671 GALES STREET, NE
WASHINGTON, D.C.

Martin J. Barnes 200 Laurel Avenue
240-602-4297 Laurel, MD 20707

DRAWING NUMBER 3