


RECEIVED
D.C. OFFICE OF ZONING
2002 JUN 24 PM 12: 39

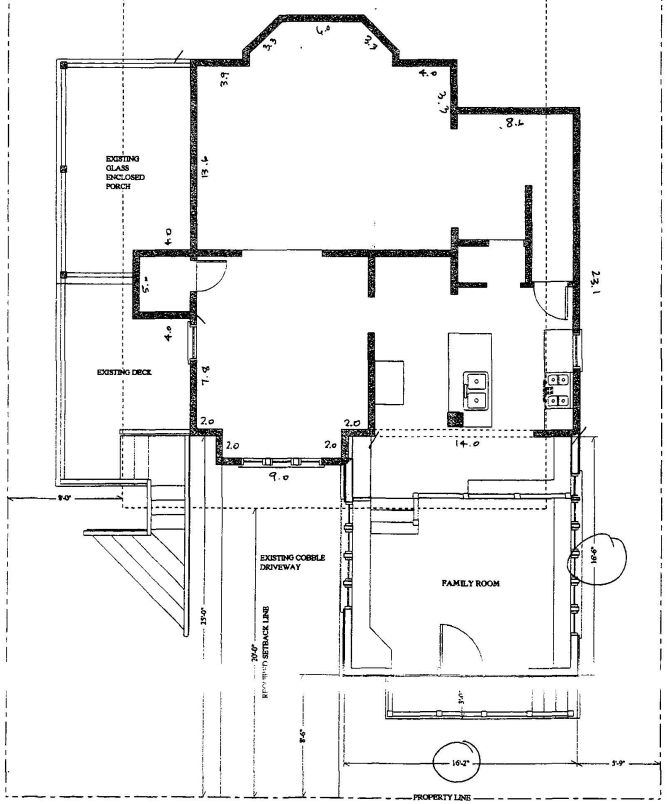


D1 / 1 SITE & FLOOR PLAN — 1/4" = 1'-0"

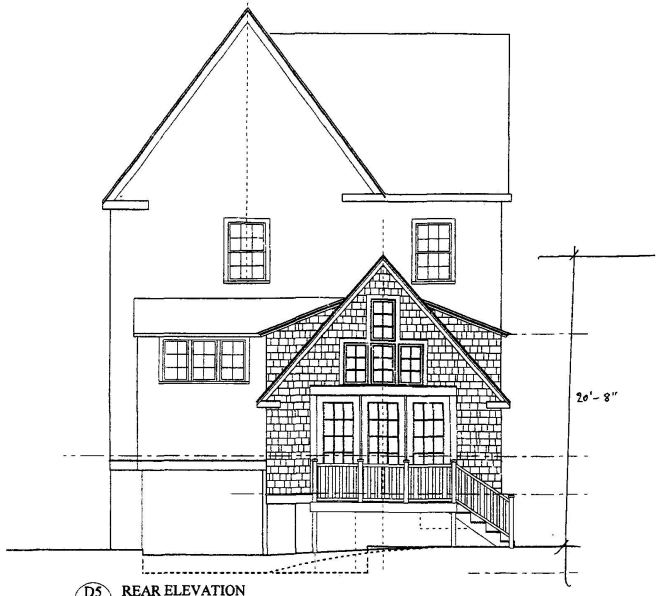

D5 / 1 REAR ELEVATION — 1/4" = 1'-0"

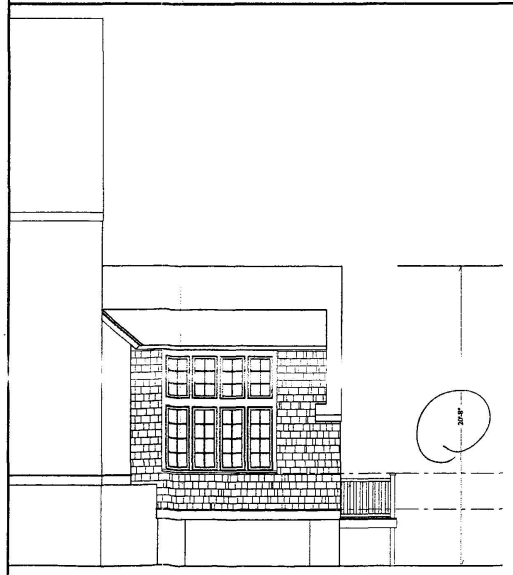

D3 / 1 LEFT SIDE ELEVATION — 1/4" = 1'-0"

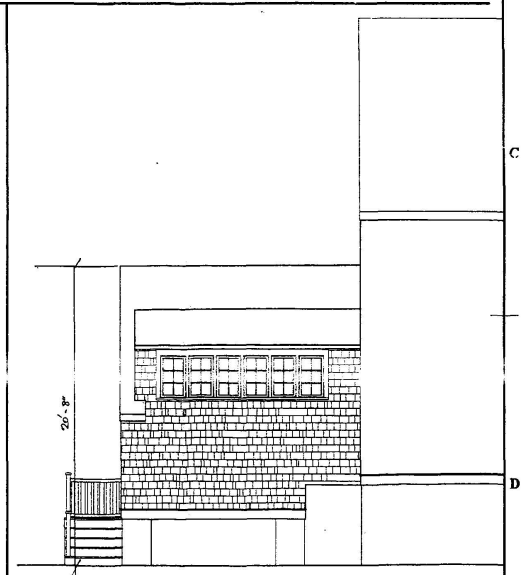

D5 / 1 RIGHT SIDE ELEVATION — 1/4" = 1'-0"

BZA
Case No. 16921
Exhibit No. 7

Artisan Residential Design
117 Franklin Avenue, Silver Spring, MD 20901
301.495.1994

BERG-BENSON RESIDENCE
4432 FARADAY PL., NW, WASHINGTON DC 20016

FAMILY ROOM ADDITION
PLAN & ELEVATIONS
4/25/02

SHEET NUMBER

Board of Zoning Adjustment
District of Columbia
CASE NO.16921
EXHIBIT NO.7