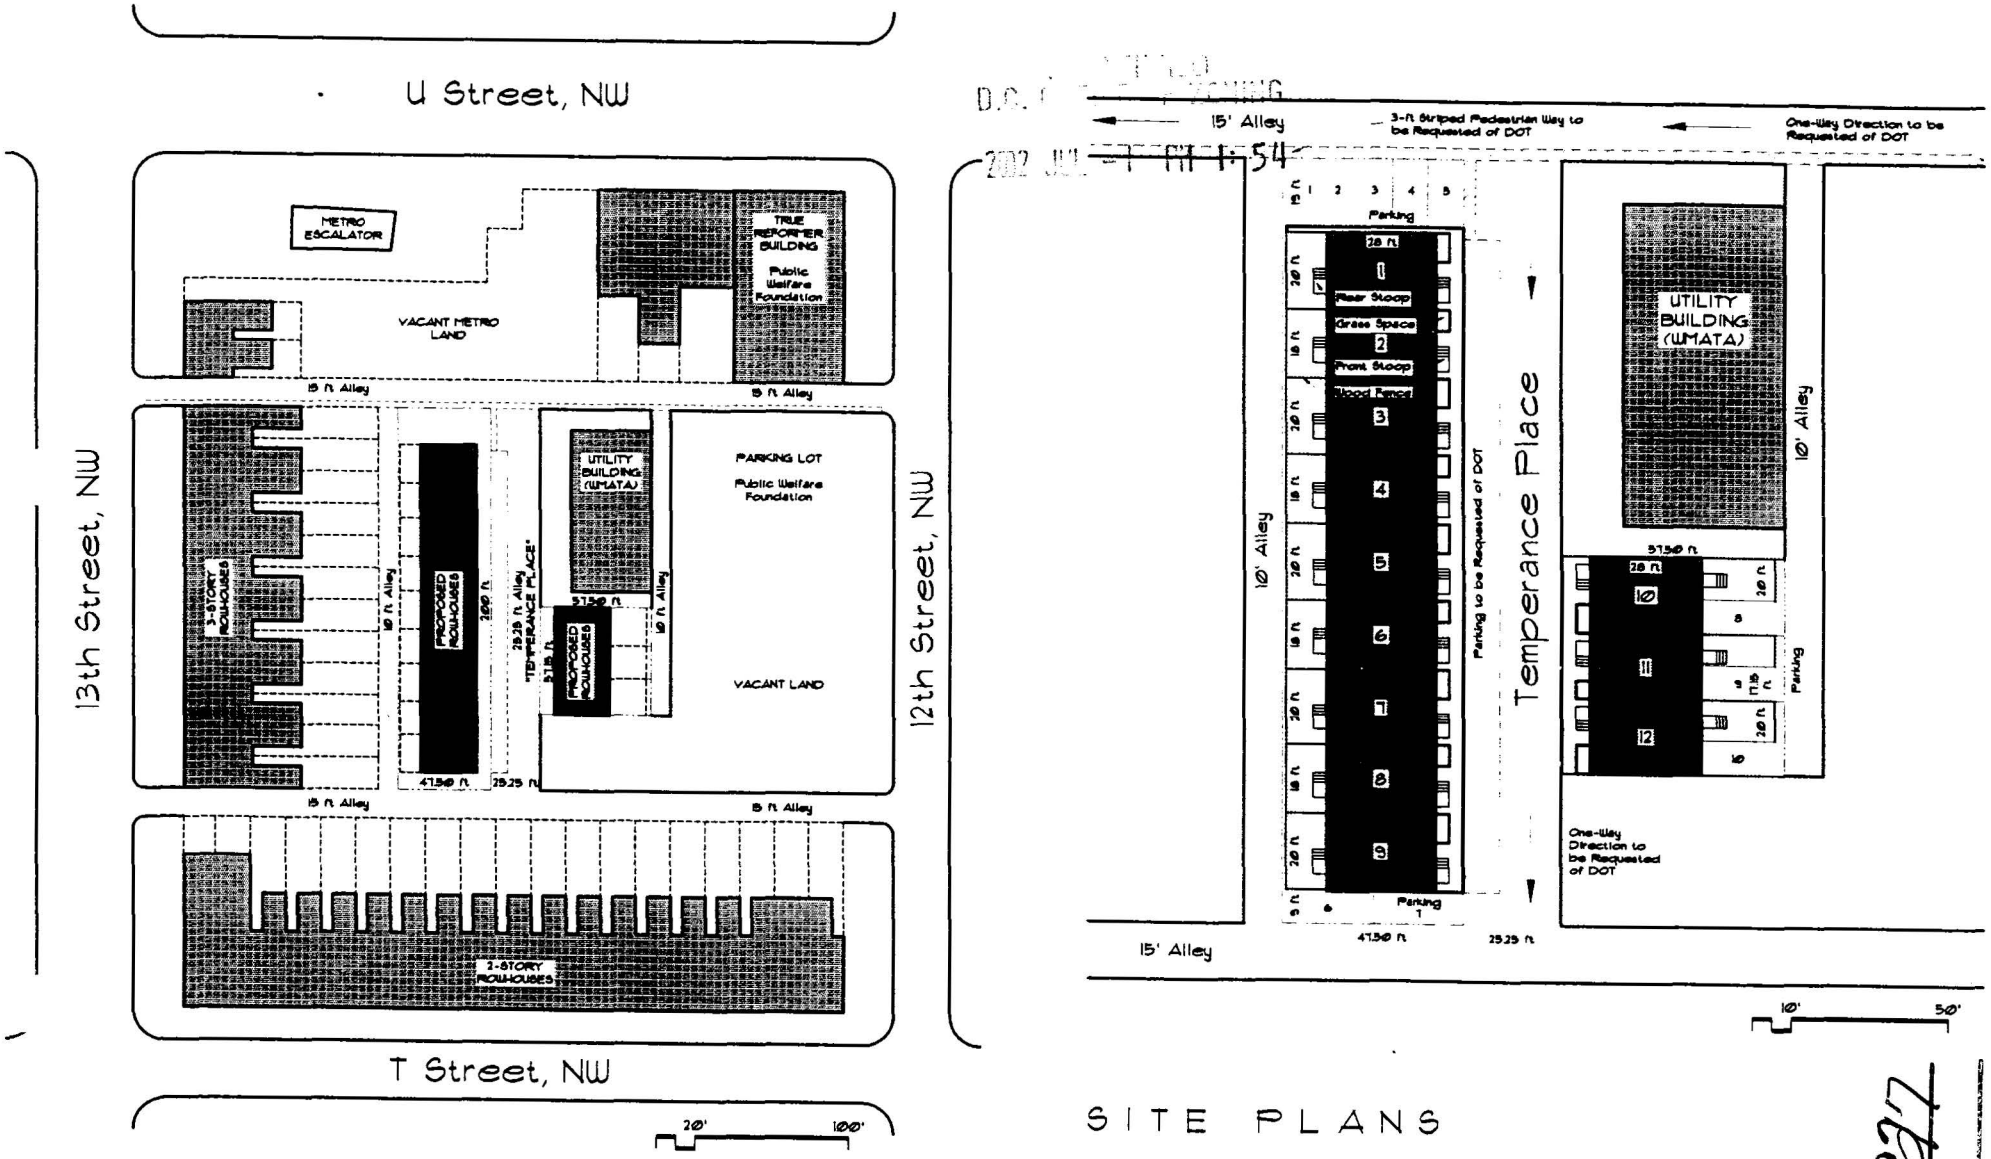


SITE PLANS

Rebuilding Neighborhoods Through Affordable Homeownership

MANNA

MANNA, INC.


828 Evarts Street, N.E.
Washington, D.C. 20018
202-832-1845
202-832-1870 (Fax)

TEMPERANCE ROW


CARDOZO-SHAW, WASHINGTON, DC

Board of Zoning Adjustment
District of Columbia
CASE NO.16927
EXHIBIT NO.4


Case No. 16927

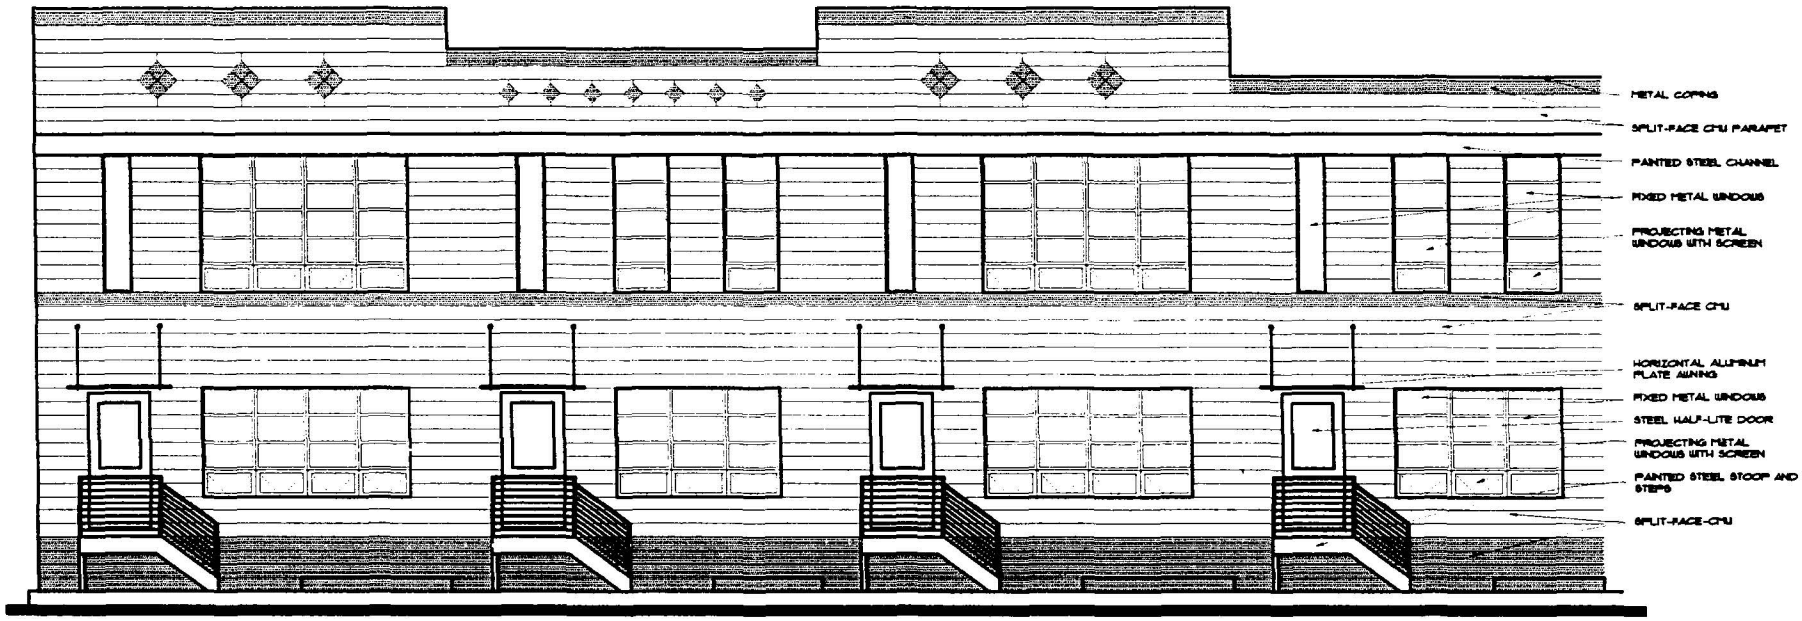

TYPICAL STREET ELEVATIONS

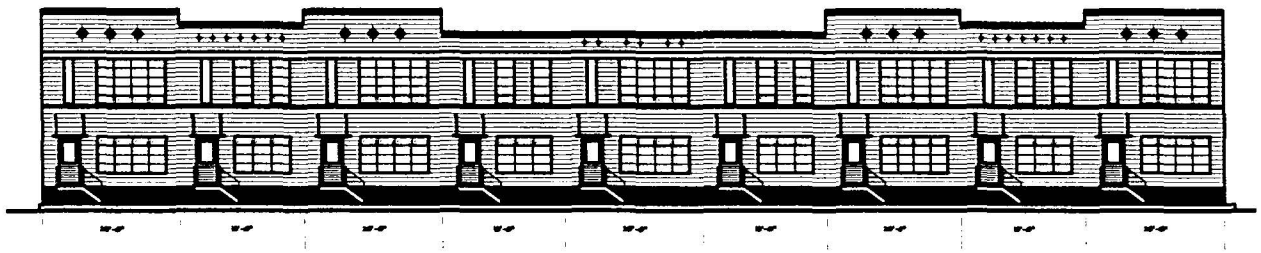

WEST SIDE

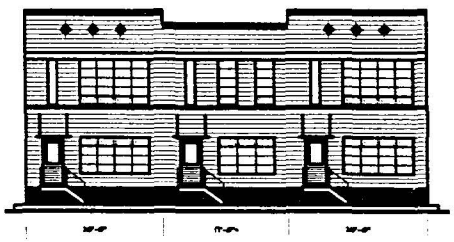

EAST SIDE

Rebuilding Neighborhoods Through Affordable Homeownership


MANNA

MANNA, INC.


828 Evarts Street, N.E.
Washington, D.C. 20018
202-832-1845
202-832-1870 (Fax)

TEMPERANCE ROW


CARDOZO-SHAW, WASHINGTON, DC

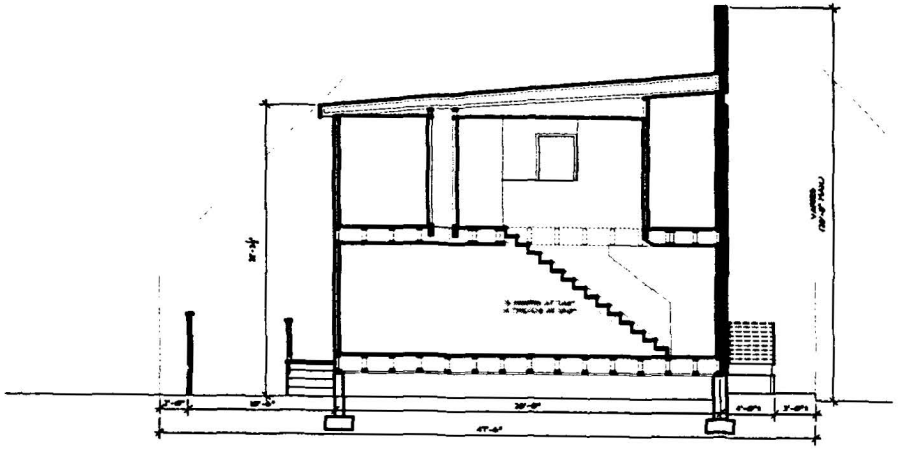


5 / A-1 ARCHITECTURAL BUILDING SECTION

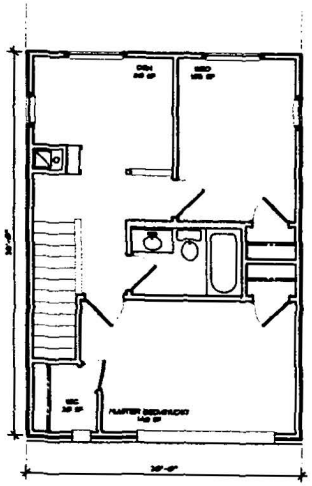


2 / A-1 2nd FLOOR ARCHITECTURAL PLAN

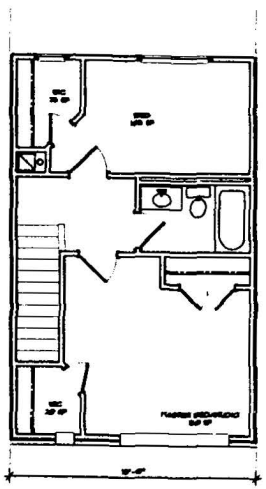

4 / A-1 2nd FLOOR ARCHITECTURAL PLAN

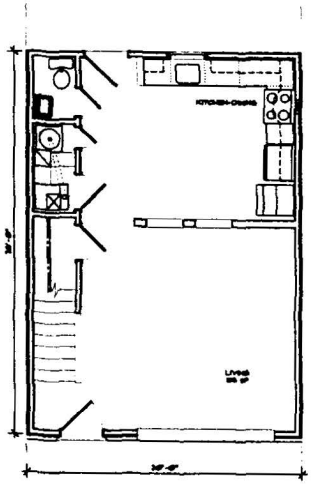

1 / A-1 1st FLOOR ARCHITECTURAL PLAN

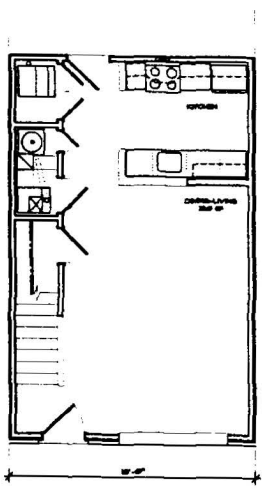

3 / A-1 1st FLOOR ARCHITECTURAL PLAN

New Construction of "Temperance Row"
Washington, D.C.

MANNA, INC.
134 Kenyon Street, NE
Washington, D.C. 20011
202-832-1815
202-832-1870 (Fax)

Rebuilding Neighborhoods Through Affordable Homeownership
MANNA

JOB NO. 9806.14.3
DRAWN BY: CMB

SHEET: ARCHITECTURAL PLANS

A-1