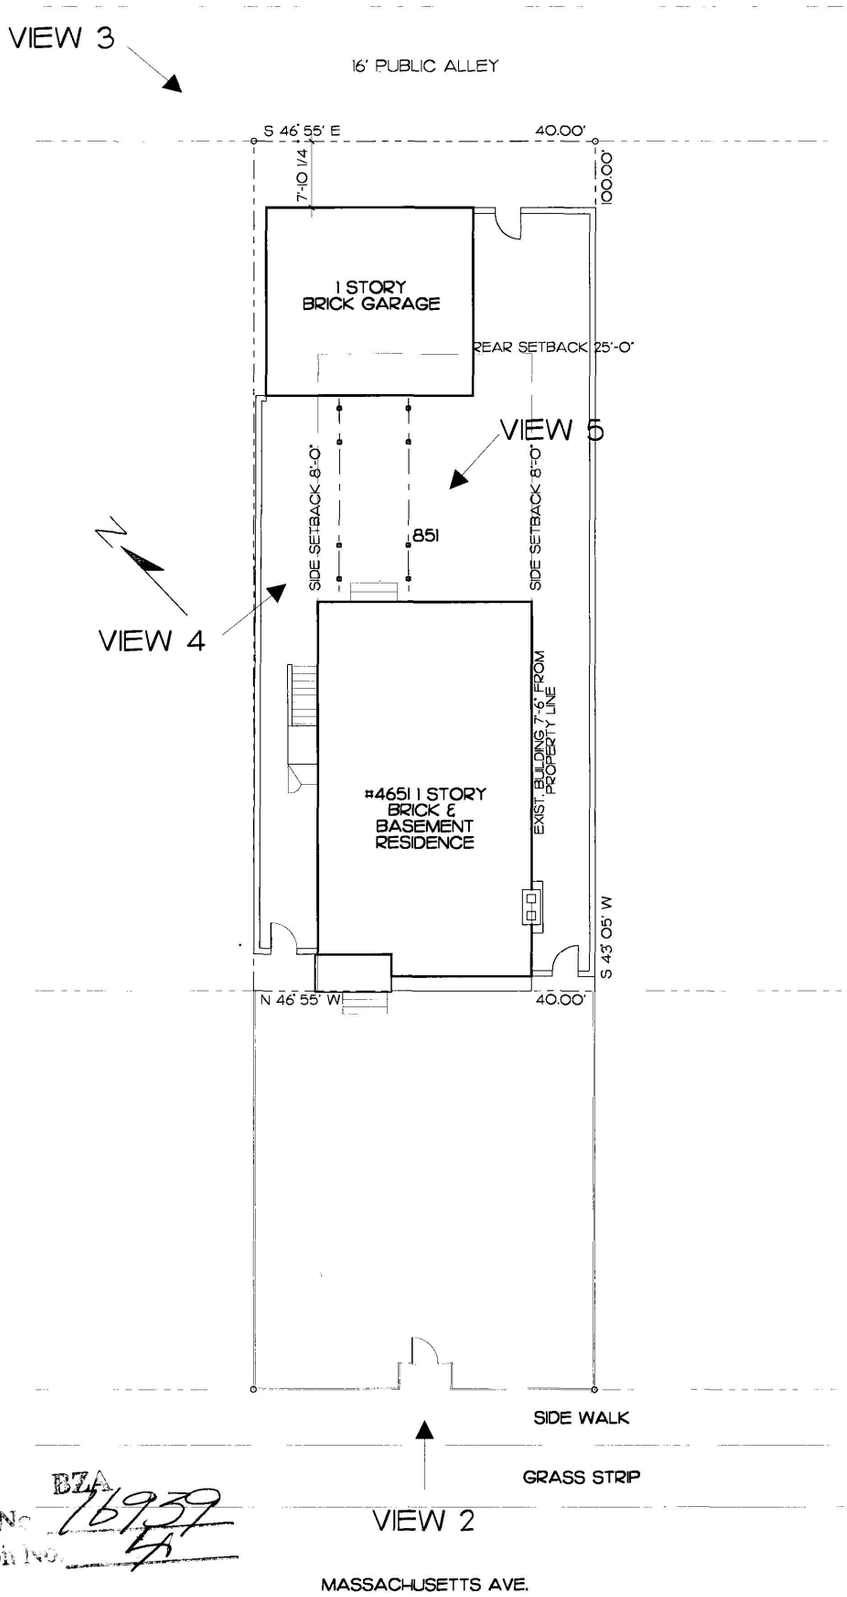


BZA
Case No. 16939
Exhibit No. 4

Rec'd 8/16/02

VIEW 1

VIEW 6

A003	1" = 16'-0" SCALE	REVISIONS	EXIST. SITE PLAN AND VIEWS	DESMARTEAU ADDITION/RENOVATION 4651 MASSACHUSETTS AVE., N.W. WASHINGTON, D.C. 20016	INSCAPE ARCHITECTS 1612 20TH STREET NW SUITE 400 WASHINGTON, DC 20009 T: 202.265.9902 F: 202.265.9021
	15 AUG 02 ISSUE			www.inscapearchitects.com	

Board of Zoning Adjustment
District of Columbia
CASE NO.16939
EXHIBIT NO.4