


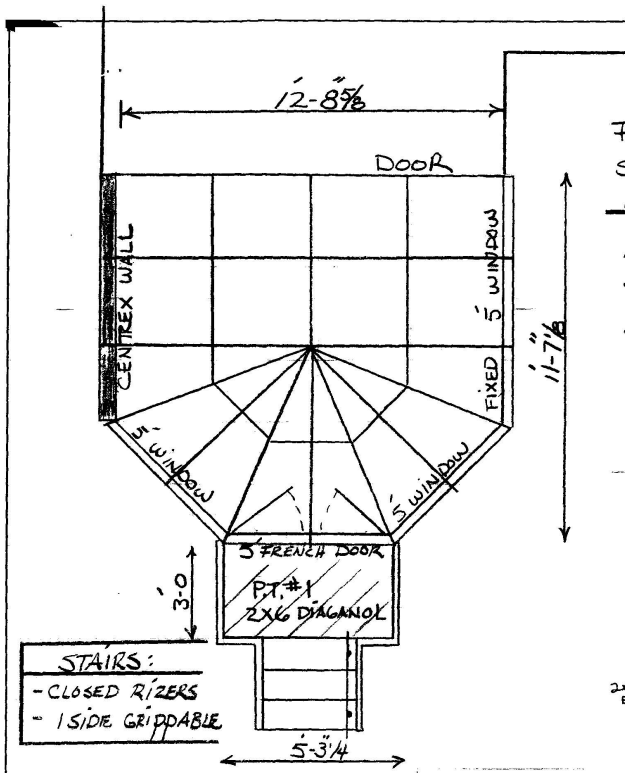



FOUR SEASONS SYSTEMS
SYSTEM 4 VICTORIAN CONSERVATORY
12-8 X 11-7 / BRONZE
MODEL: C4FH1312A
- WITH TRANSOMS OVER WINDOWS
- CENTREX KICK PANELS UNDER WINDOW
- 5 3/4 PITCH


NEW - FIREWALL MASONRY BLOCK WALL

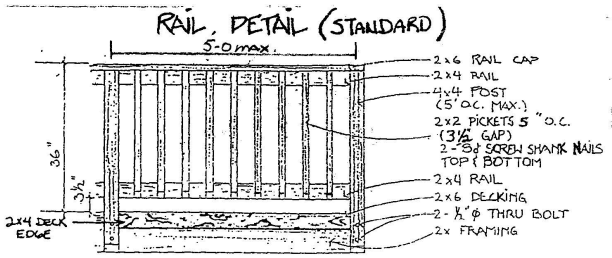


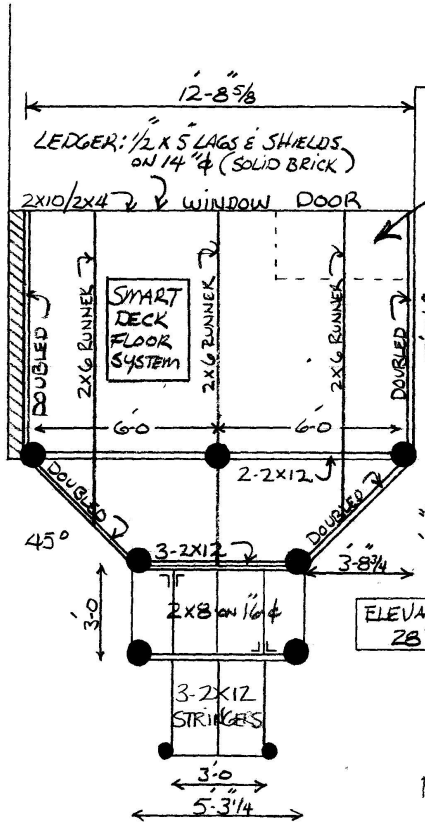

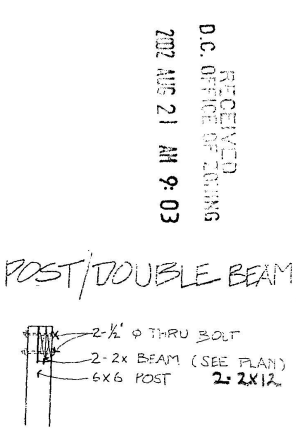

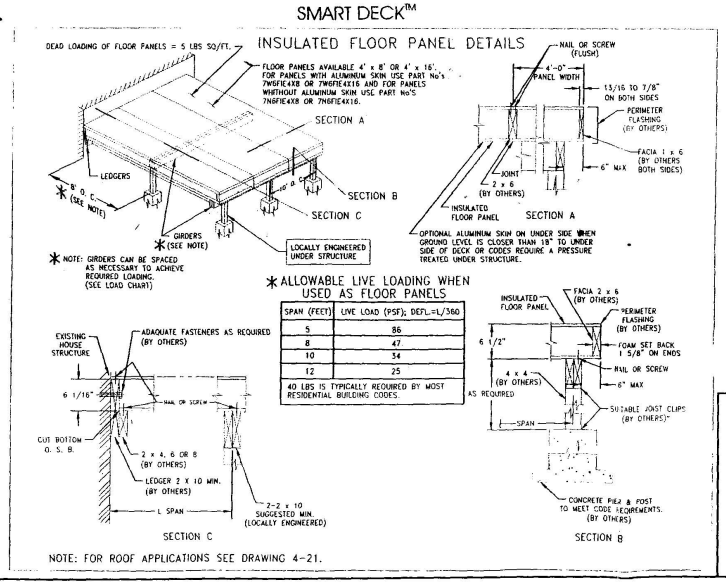

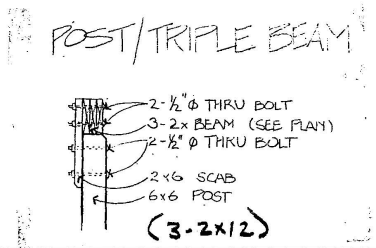

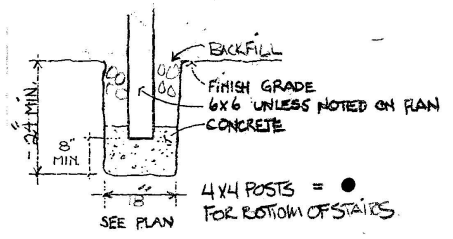

ALL PLANS AND CONSTRUCTION ARE SUBJECT TO ALL FIELD CONDITIONS OR ADJUSTMENTS

BZA
Case No. 16941
Exhibit No. 6


WOODCRAFT BUILDERS, INC.
7371 H Lockport Place
Lorton, VA 22079
703-550-3444
FAX 703-550-3675

JOB GUSTAVO VENTURA
SHEET NO. 1334 FAIRMONT OF ST. NW,
CALCULATED BY WASHINGTON DC DATE 20009
CHECKED BY JM DATE 5/-02
SCALE 1/4" = 1'-0

RECEIVED
D.C. OFFICE OF ZONING
2002 MAY 21 AM 9:03
Board of Zoning Adjustment
District of Columbia
CASE NO.16941
EXHIBIT NO.6

SYSTEM 4 CONSERVATORY EXPLODED DRAWING

(FH–FULL HEIGHT MODEL WITH TRANSOMS SHOWN)

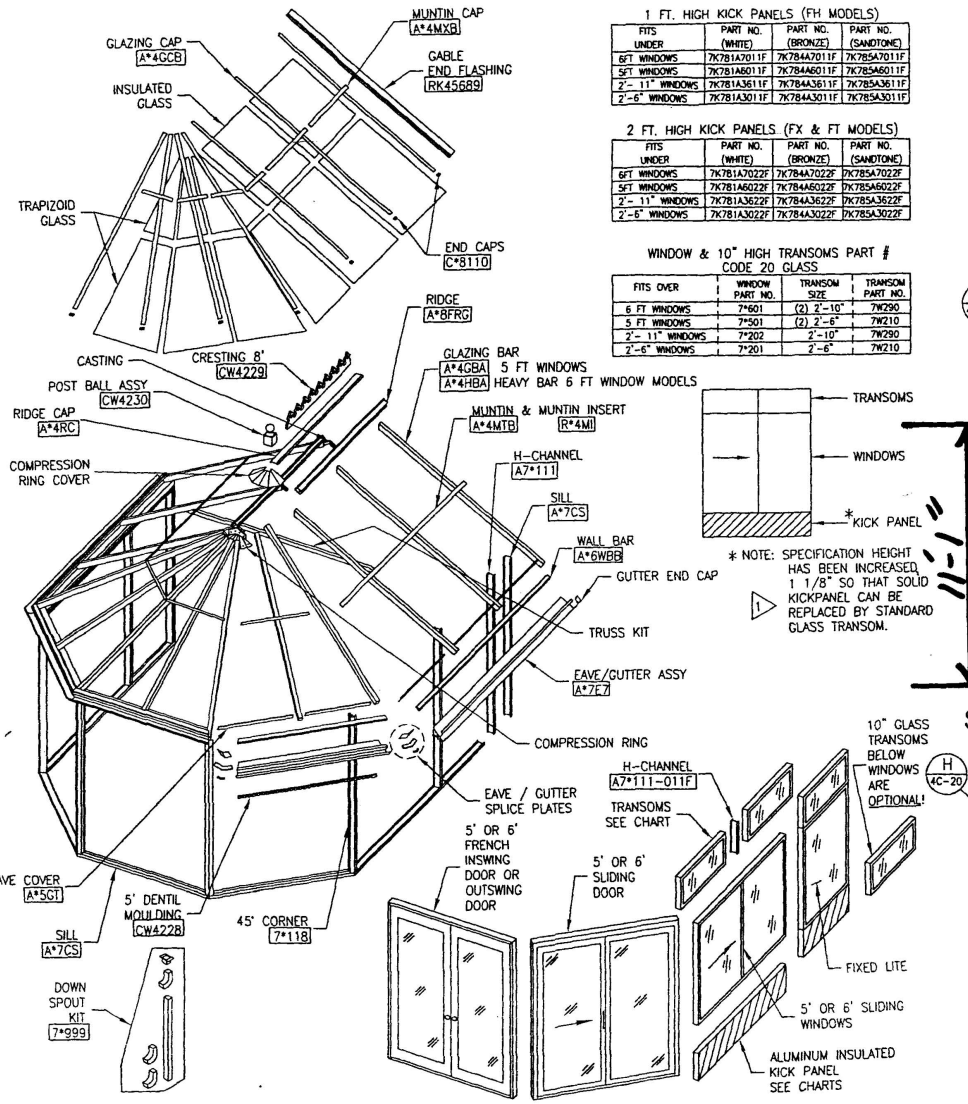

1 FT. HIGH KICK PANELS (FH MODELS)

FITS UNDER	PART NO. (WHITE)	PART NO. (BRONZE)	PART NO. (SANDTONE)
6FT WINDOWS	7K781A7011F	7K784A7011F	7K785A7011F
5FT WINDOWS	7K781A6011F	7K784A6011F	7K785A6011F
2'- 11" WINDOWS	7K781A3611F	7K784A3611F	7K785A3611F
2'-6" WINDOWS	7K781A3011F	7K784A3011F	7K785A3011F

2 FT. HIGH KICK PANELS (FX & FT MODELS)


FITS UNDER	PART NO. (WHITE)	PART NO. (BRONZE)	PART NO. (SANDTONE)
6FT WINDOWS	7K781A7022F	7K784A7022F	7K785A7022F
5FT WINDOWS	7K781A6022F	7K784A6022F	7K785A6022F
2'- 11" WINDOWS	7K781A3622F	7K784A3622F	7K785A3622F
2'-6" WINDOWS	7K781A3022F	7K784A3022F	7K785A3022F

WINDOW & 10" HIGH TRANSOMS PART # CODE 20 GLASS


FITS OVER	WINDOW PART NO.	TRANSOM SIZE	TRANSOM PART NO.
6 FT WINDOWS	7*601	(2) 2'-10"	7W290
5 FT WINDOWS	7*501	(2) 2'-6"	7W210
2'- 11" WINDOWS	7*202	2'-10"	7W290
2'-6" WINDOWS	7*201	2'-6"	7W210

* NOTE: SPECIFICATION HEIGHT HAS BEEN INCREASED 1 1/8" SO THAT SOLID KICKPANEL CAN BE REPLACED BY STANDARD GLASS TRANSOM.


SYSTEM 4 CONSERVATORY PLAN VIEW & ELEVATIONS

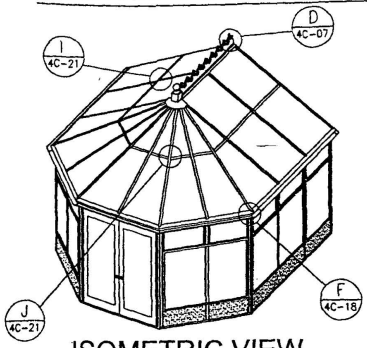


ISOMETRIC VIEW

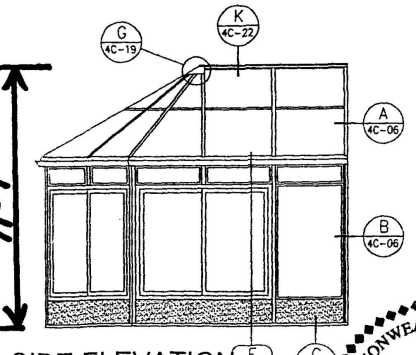


SIDE ELEVATION

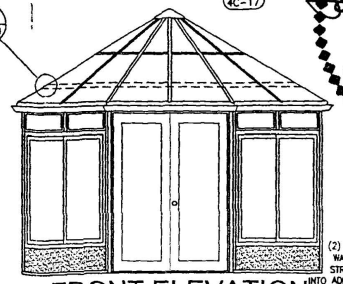


FRONT ELEVATION

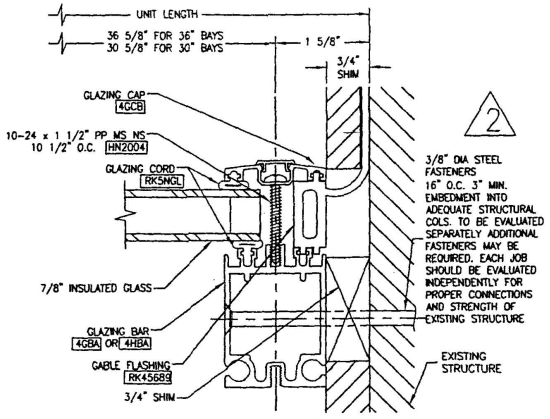

NO GABLE END SECTION 'A'

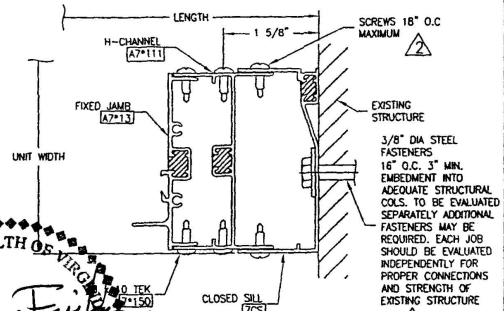

WALL BAR DETAIL SECTION 'B'

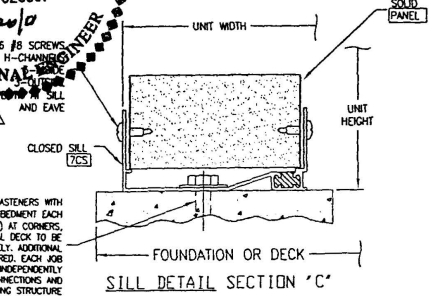

SILL DETAIL SECTION 'C'

COMMONWEALTH OF VIRGINIA
LAWRENCE FISCHER
NO. 020387
5/20/0
PROFESSIONAL ENGINEER


FOUR SEASONS SOLAR PRODUCTS CORP.
5005 VETERANS MEMORIAL HIGHWAY
HOLBROOK, NEW YORK, 11741
DESIGNERS AND MANUFACTURES OF FOUR SEASONS SUNROOMS

REVISION	BY


DRAWN BY RL
CHECKED BY RL
DATE 11-10-98

DWG # 4VCONS1

SYSTEM 4 CONSERVATORY VERTICAL WALL SECTION "E"

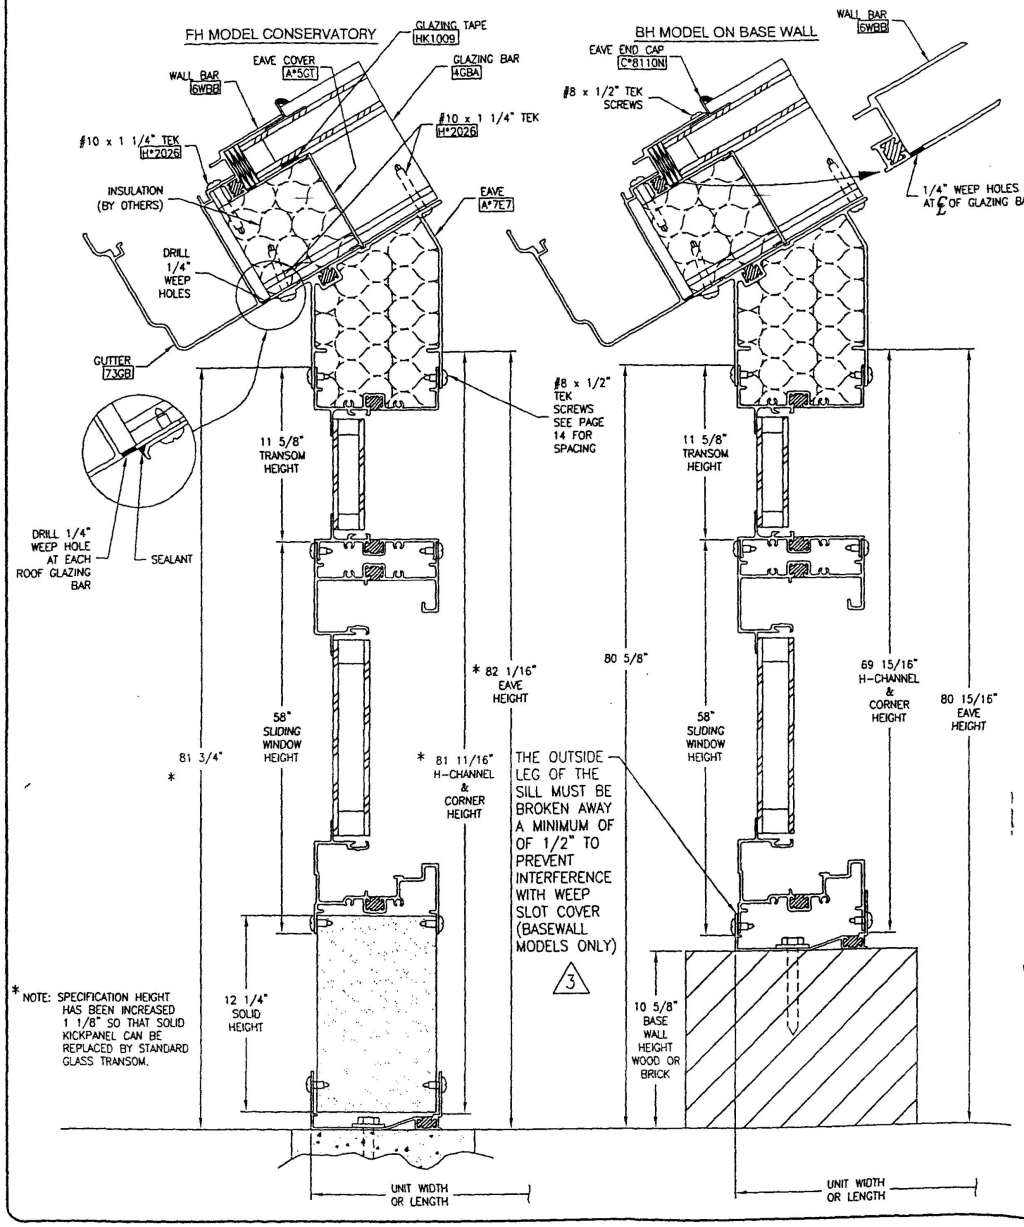

SYSTEM 4 CONSERVATORY EAVE 45° MITER ASSY VIEW "F"

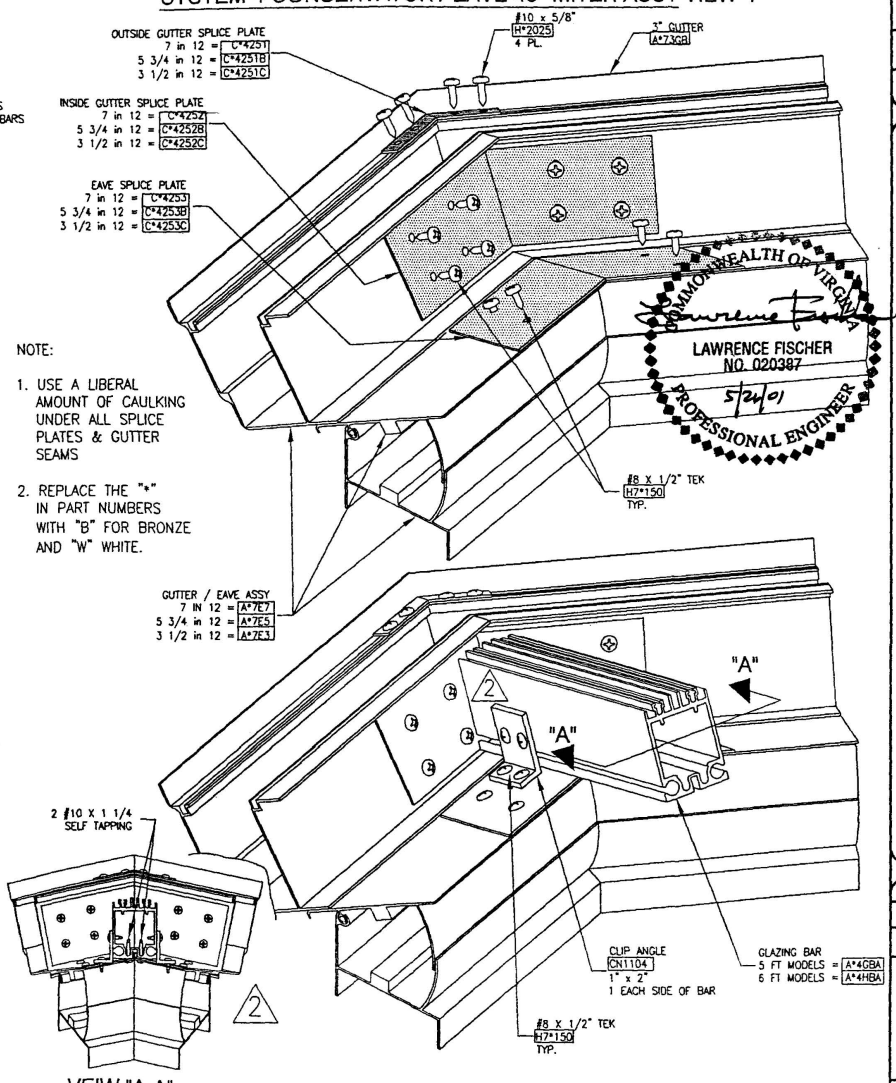

NOTE:

1. USE A LIBERAL AMOUNT OF CAULKING UNDER ALL SPLICE PLATES & GUTTER SEAMS
2. REPLACE THE "*" IN PART NUMBERS WITH "B" FOR BRONZE AND "W" WHITE.


COMMONWEALTH OF VIRGINIA
LAWRENCE FISCHER
NO. 020387
5/24/01
PROFESSIONAL ENGINEER

REVISION	BY


FOUR SEASONS SOLAR PRODUCTS CORP.
5005 VETERANS MEMORIAL HIGHWAY
HOLBROOK, NEW YORK, 11741
DESIGNERS AND MANUFACTURES OF FOUR SEASONS SUNROOMS

DRAWN BY	RL
CHECKED BY	RL
DATE	11-10-98
DWG #	4VCONS2-H
PAGE	2 OF 3

SYSTEM 4 CONSERVATORY
COMPRESSION RING & BAR ATTACHMENTS VIEW "G"

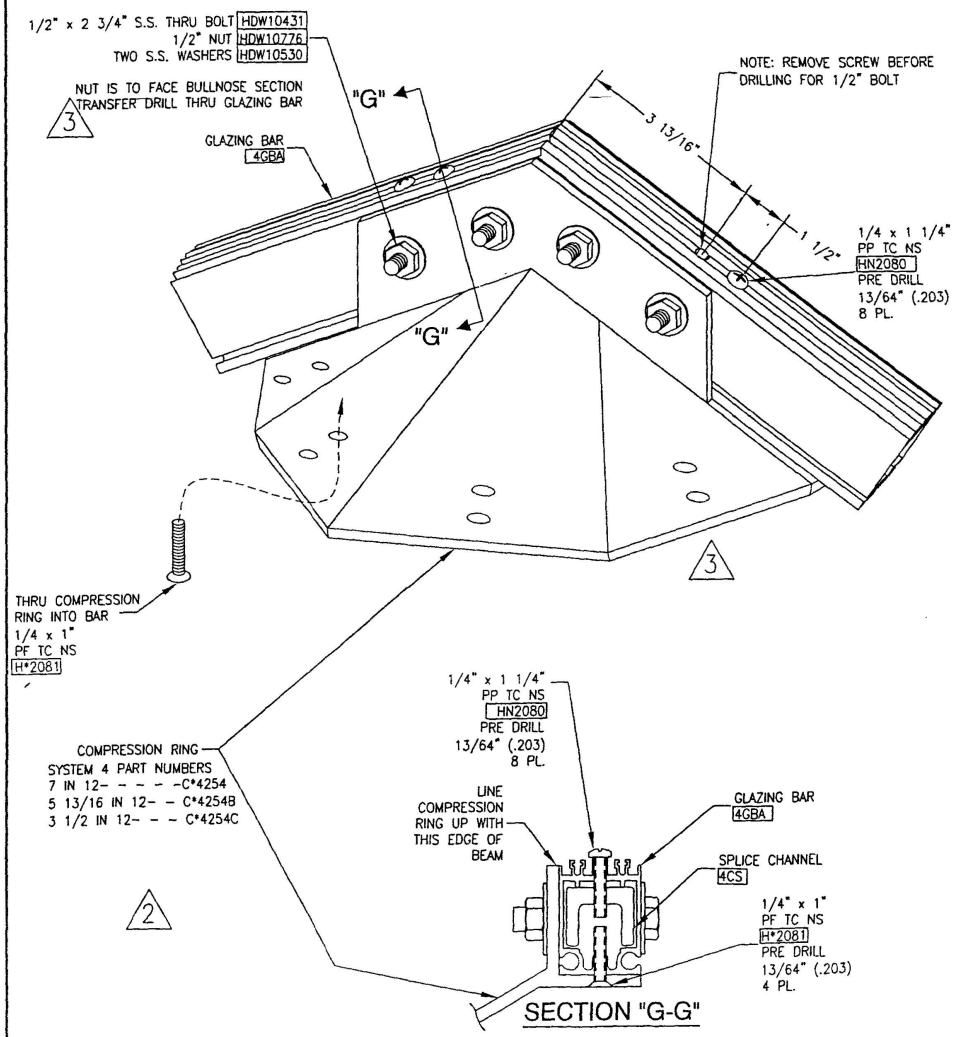

SYSTEM 4 CONSERVATORY TRUSS KIT ASSEMBLY SECTION "H"

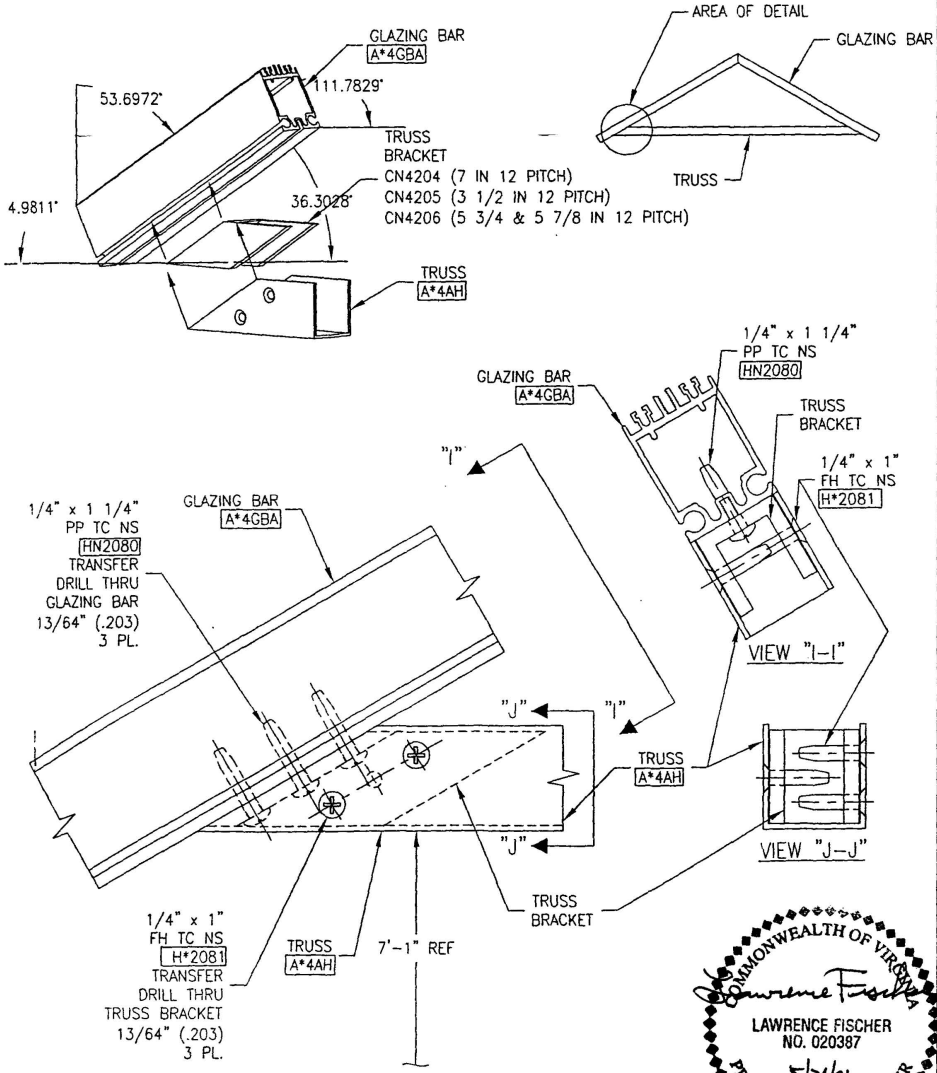

FOUR SEASONS SOLAR PRODUCTS CORP.
5005 VETERANS MEMORIAL HIGHWAY
HOLBROOK, NEW YORK, 11741
DESIGNERS AND MANUFACTURES OF FOUR SEASONS SUNROOMS

REVISION	BY

COMMONWEALTH OF VIRGINIA
LAWRENCE FISCHER
NO. 020387
5/26/01
PROFESSIONAL ENGINEER

DRAWN BY	RL
CHECKED BY	RL
DATE	11-10-98
DWG #	4VCONS3
PAGE	3 OF 3