

LIST OF DRAWINGS

ARCHITECTURAL

A1.01 SITE PLAN
A1.10 BASEMENT FLOOR PLAN
A1.11 FIRST FLOOR PLAN
A1.12 2nd-5th FLOOR PLAN (TYP)
A1.13 PENTHOUSE FLOOR PLAN

A2.01 NORTH ELEVATION
A2.02 EAST ELEVATION
A2.03 WEST ELEVATION
A2.04 SOUTH ELEVATION
A2.05 COURTYARD ELEVATIONS

A3.01 SECTION THROUGH LOBBY
A3.02 SECTION THROUGH MAIN HALLWAY

P1 PERSPECTIVE VIEW
P2 PERSPECTIVE VIEW

THE MONTEREY

2902 PORTER STREET, NW Washington, DC 20008

September 13, 2002

BZA Application Submission

ARCHITECT:

Cunningham + Quill
Architects, PLLC
1054 31st Street, NW
Suite 315
Washington, DC 20007
(202) 337-0090 (phone)
(202) 337-0092 (fax)

CLIENT/OWNER:

Hastings Development Corp.
1555 Connecticut Ave., NW
Washington, DC 20036
(202) 265-4602 (phone)
(202) 265-4662 (fax)


STRUCTURAL ENGINEER:

Ehlert/Bryan, Inc.
1451 Dolly Madison Blvd.
Suite 220
McLean, VA 22101-3812
(703) 827-9552 (phone)
(703) 356-2031 (fax)

M/E/P ENGINEER:

Summit Engineers, Inc.
Mechanical Electrical
Consultants
5307 Lee Highway
Arlington, VA 22207-1607
(703) 533-5593 (phone)
(703) 533-5594 (fax)

BZA
Case No. 16949
Exhibit No. 11

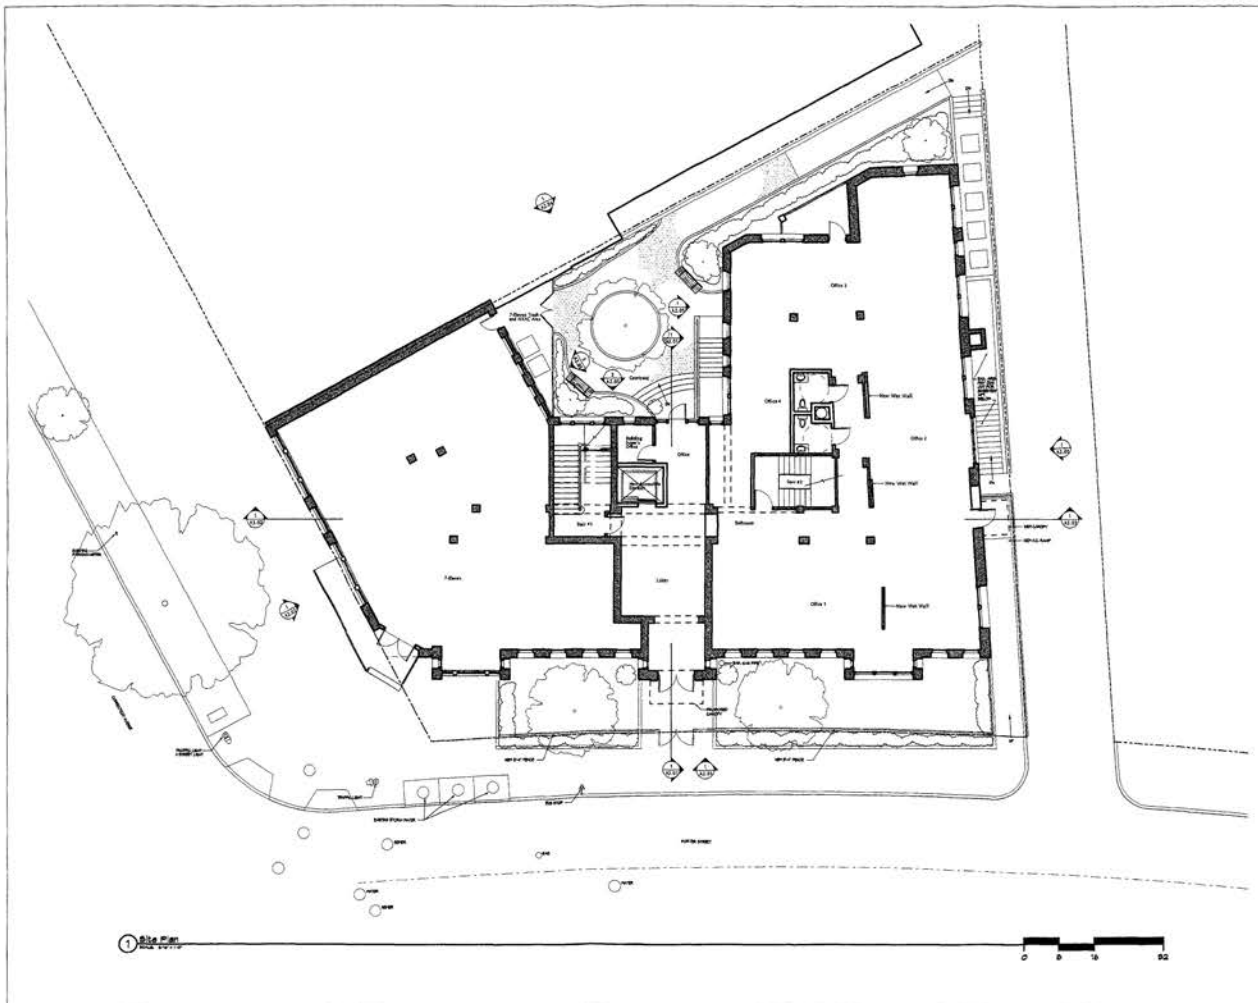

ARCHITECT:
Cunningham + Quill Architects
1054 31st Street, NW
Suite 310
Washington, DC 20007
Phone: (202) 337-8990
Fax: (202) 337-8992

CLIENT/OWNER:
Rockrey Development Corp.
1301 Connecticut Avenue, NW
Washington, DC 20036
Phone: (202) 265-4662
Fax: (202) 265-4942

STRUCTURAL ENGINEER:
Dietz/Bryan, Inc.
1451 Dolley Madison Blvd.
Suite 320
McLean, Va. 22101-3912
Phone: (703) 827-9153
Fax: (703) 356-3931

MECHANICAL, ELECTRICAL, PLUMBING ENGINEER:
Lemon Engineers, Inc.
Mechanical Electrical Consult.
1300 Wilson Blvd.
Arlington, VA 22207-3607
Phone: (703) 533-2580
Fax: (703) 533-2594

Not For Construction

Copyright © 2002

Issues / Revisions

09/18/02	PRELIMINARY ZONING REVIEW
04/28/03	ZONE SUBMISSION
07/18/03	BZA APPLICATION SUBMISSION

The Monterey


2902 Porter Street, NW
Washington, DC
20008

CQA #20215

Site Plan

AS NOTED | Drawn By: DH, KV | Checked By: | Date: 07/18/03

A1.01

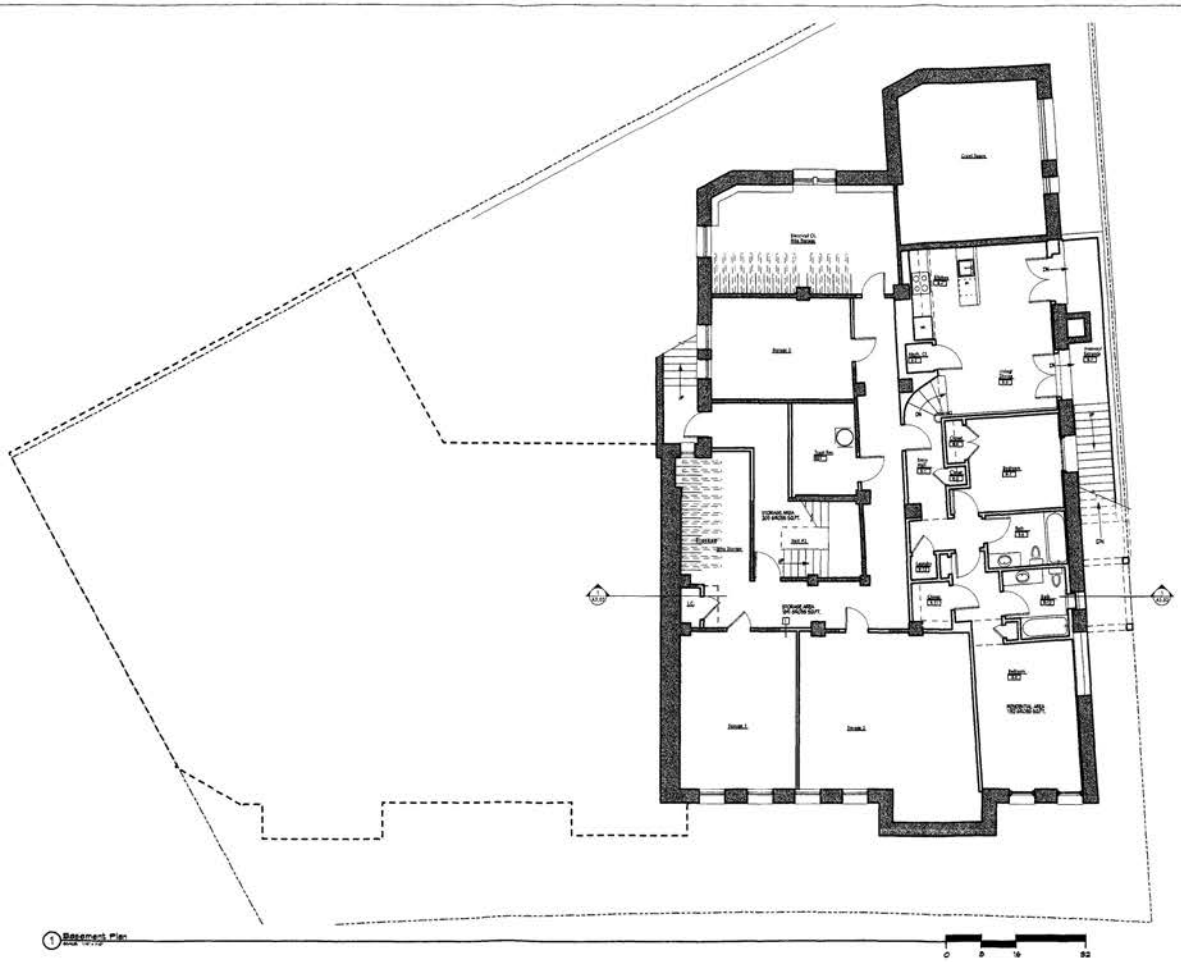

1 Basement Plan

0 8 16 32

CUNNINGHAM + QUILL ARCHITECTS PLLC

ARCHITECT:
Cunningham + Quill Architects
1054 31st Street, NW
Suite 310
Washington, DC 20007
Phone: (202) 337-8090
Fax: (202) 337-8092

CLIENT/OWNER:
Hastings Development Corp.
1050 Connecticut Avenue, NW
Washington, DC 20036
Phone: (202) 261-4487
Fax: (202) 260-4492

STRUCTURAL ENGINEER:
Ekbia+Brown, Inc.
1401 Dolley Madison Blvd
Suite 220
McLean, VA 22101-3912
Phone: (703) 827-9552
Fax: (703) 556-3601

MECHANICAL, ELECTRICAL, PLUMBING ENGINEER:
Commis Engineers, Inc.
Mechanical Electrical Consult.
5367 Lee Highway
Arlington, VA 22207-1607
Phone: (703) 533-1593
Fax: (703) 893-6894

Not For Construction

Copyright © 2005

Issues / Revisions

03/18/05	PRELIMINARY DESIGN REVIEW
04/28/05	HPRB SUBMISSION
04/18/05	BZA APPLICATION SUBMISSION


The Monterey

2903 Power Street, NW
Washington, DC
20008

CQA #20215

Basement Plan

A1.10

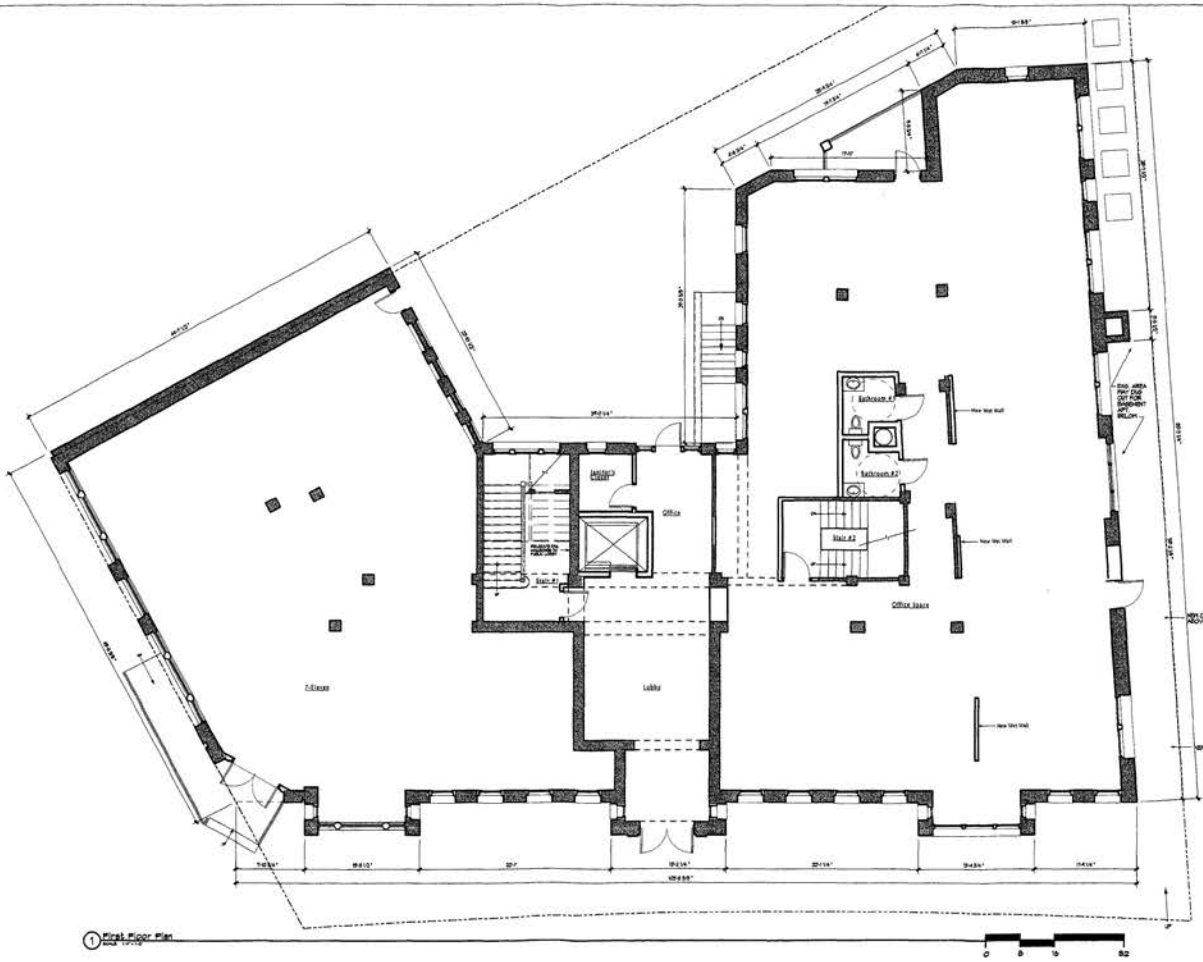

ARCHITECT:
Cunningham + Quill Architects
1034 33rd Street, NW
Suite 310
Washington, DC 20007
Phone: (202) 337-8090
Fax: (202) 337-8091

CLIENT/OWNER:
Heritage Development Corp.
1301 Connecticut Avenue, NW
Washington, DC 20036
Phone: (202) 265-4602
Fax: (202) 265-4662

STRUCTURAL ENGINEER:
Dietz/Bryan, Inc.
1401 Dolley Madison Blvd.
Suite 208
McLean, VA 22101-3812
Phone: (703) 827-9652
Fax: (703) 356-2031

MECHANICAL, ELECTRICAL, PLUMBING ENGINEER:
Summit Engineers, Inc.
Mechanical Electrical Consult.
1307 Lee Highway
Arlington, VA 22207-1607
Phone: (703) 533-0300
Fax: (703) 533-0594

Not For Construction

Copyright © 2002

Issues / Revisions

03/18/02	PRELIMINARY ISSUE REVIEW
04/24/02	HPRB SUBMISSION
07/18/02	BZA APPLICATION SUBMISSION

The Monterey


2903 Porter Street, NW
Washington, DC
20008

CQA #20215

1st Floor Plan

Date:	03/18/02
Issued By:	DH, PS
Job:	07/18/02
Checked By:	

A1.11

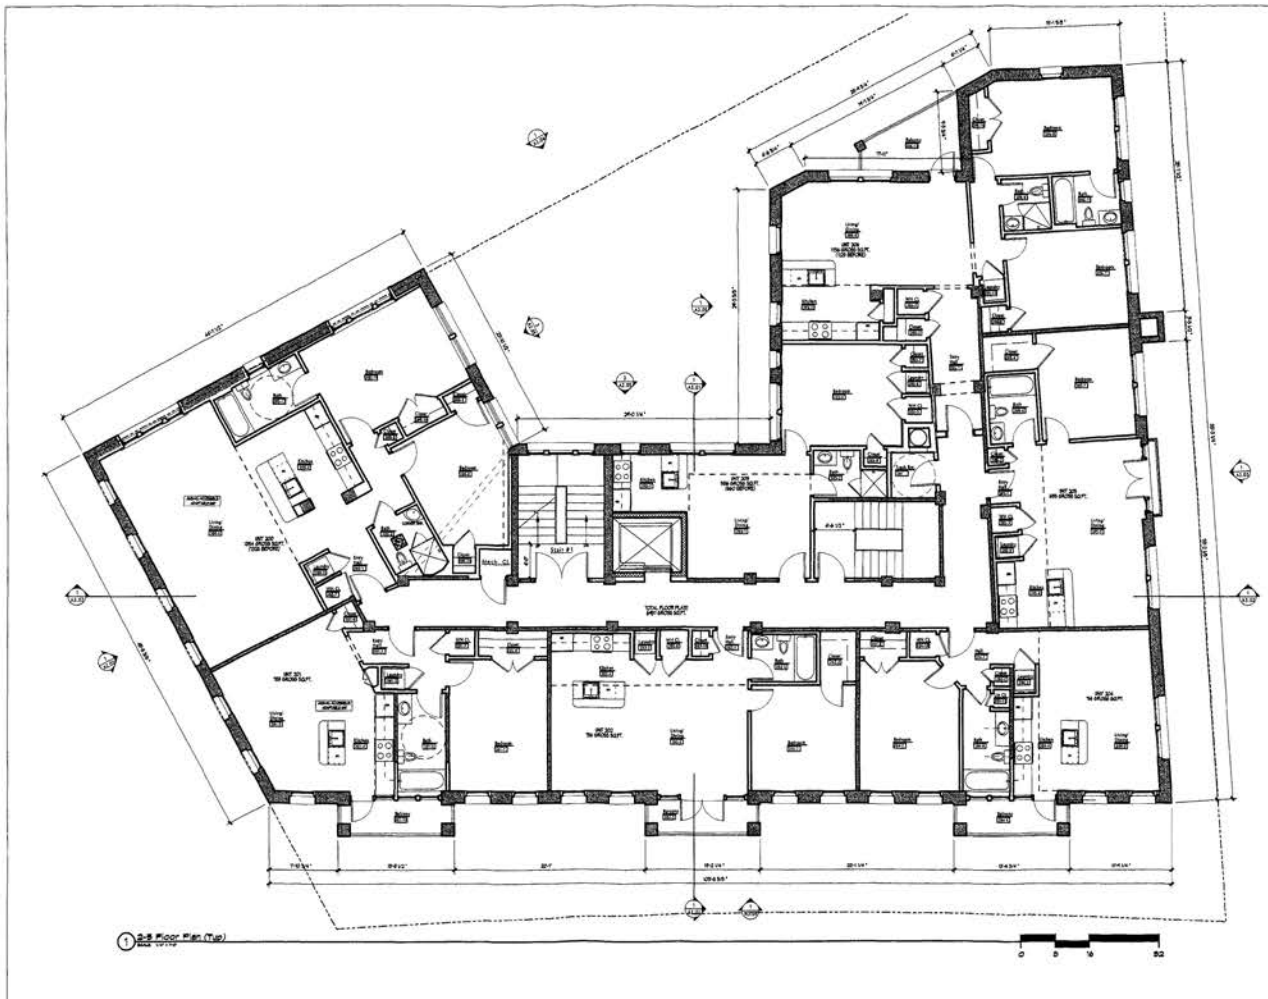

ARCHITECT:
Cunningham + Quill Architects
1054 31st Street, NW
Suite 515
Washington, DC 20007
Phone: (202) 337-5090
Fax: (202) 337-5092

CLIENT/OWNER:
Hastings Development Corp.
1325 Connecticut Avenue, NW
Washington, DC 20036
Phone: (202) 265-4600
Fax: (202) 265-4662

STRUCTURAL ENGINEER:
[illegible]
1401 Dolley Madison Blvd.
Suite 220
McLean, VA 22101-3813
Phone: (703) 827-0192
Fax: (703) 356-2857

MECHANICAL, ELECTRICAL, PLUMBING ENGINEERS:
Summit Engineers, Inc.
Mechanical Electrical Consult.
2107 Leo Highway
Arlington, VA 22307-1697
Phone: (703) 237-0793
Fax: (703) 333-5494

Not For Construction

Copyright © 2005

Issues / Revisions

05/19/05	PRELIMINARY ZONING REVIEW
09/19/05	DHCD SUBMISSION
01/19/06	BZA APPLICATION SUBMISSION

The Monterey


2902 Porter Street, NW
Washington, DC
20008

CQA #20215

2nd-5th Floor Plan (Typ)

Scale: 1/8"=1'-0"
Drawn By: PH, PK
Date: 01/19/06
Checked By:

A1.12

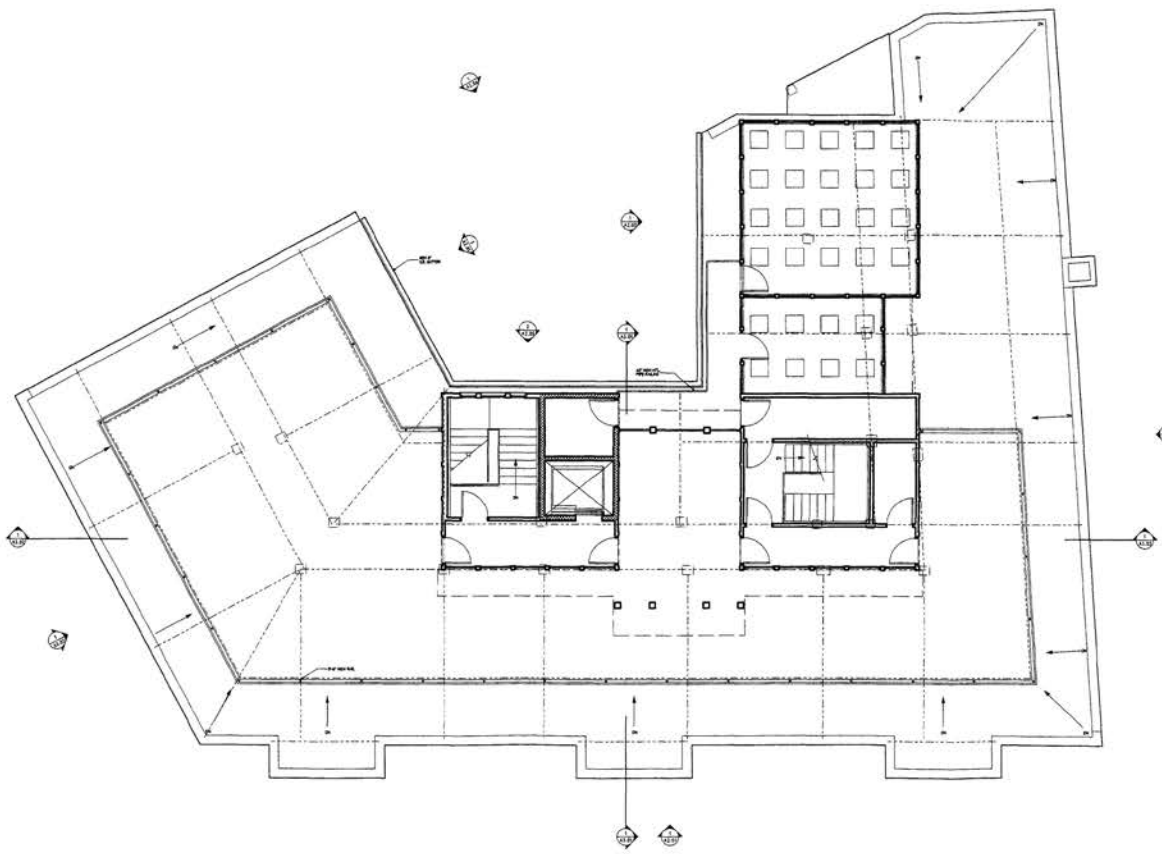

1 Penthouse Plan

0 8 16 32

ARCHITECT:
Cunningham + Quill Architects
1140 3rd Street, NW
Suite 310
Washington, DC 20001
Phone: (202) 337-8080
Fax: (202) 337-8082

CLIENT/OWNER:
Heritage Development Corp.
1233 Connecticut Avenue, NW
Washington, DC 20036
Phone: (202) 265-4602
Fax: (202) 265-4662

STRUCTURAL ENGINEER:
ChristDyas, Inc.
1401 Duffey Madison Blvd.
Suite 220
McLean, VA 22101-3812
Phone: (703) 827-0552
Fax: (703) 356-0931

MECHANICAL, ELECTRICAL, PLUMBING ENGINEERS:
Summit Engineers, Inc
Mechanical Electrical Consult.
1107 Jos Highway
Arlington, VA 22207-1607
Phone: (703) 533-5293
Fax: (703) 533-5294

Not For Construction

Copyright © 2005

Issues / Revisions

09/19/05	PUD/HPRB SUBMISSION
09/30/05	HPRB SUBMISSION
01/19/06	HPRB APPLICATION SUBMISSION

The Monterey

2852 Porter Street, NW
Washington, DC
20008


CQA #20015

Drawing Title

Penthouse Plan

Scale: 1/8"=1'-0" | Drawn By: JM, PV
Date: 01/19/06 | Checked By:

A1.13

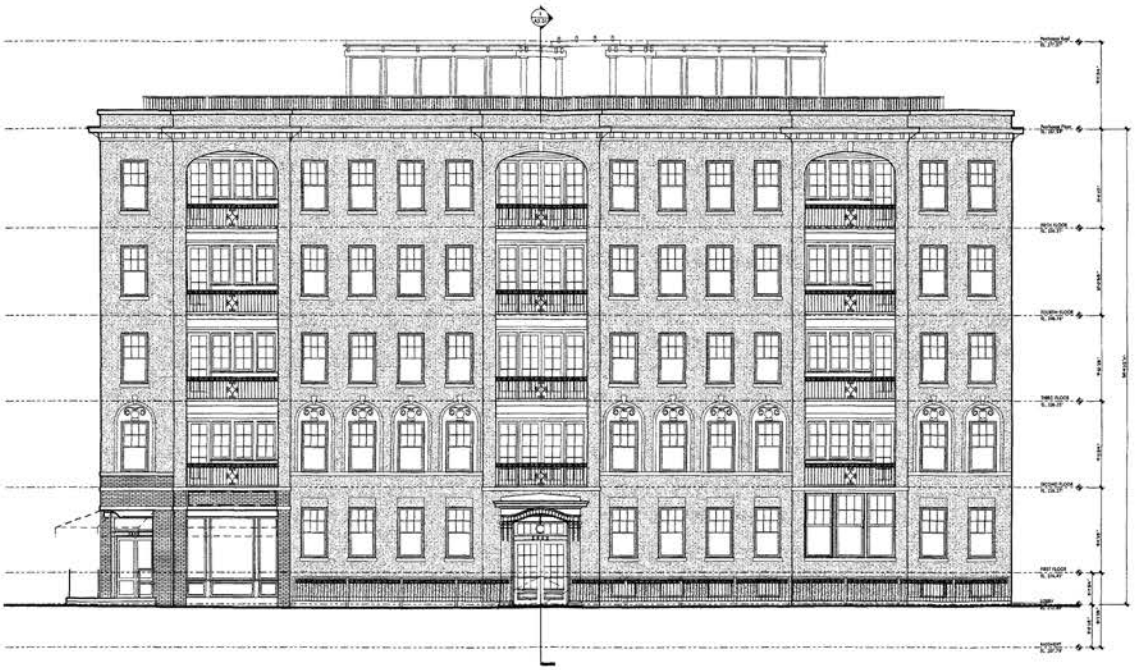

1 North Elevation

0 8 16 32

CUNNINGHAM + QUILL ARCHITECTS

ARCHITECT:
Cunningham + Quill Architects
1934 31st Street, NW
Suite 310
Washington, DC 20007
Phone: (202) 337-8090
Fax: (202) 337-3092

CLIENT/OWNER:
Hastings Development Corp.
1350 Connecticut Avenue, NW
Washington, DC 20036
Phone: (202) 265-4082
Fax: (202) 265-4662

STRUCTURAL ENGINEER:
(Name/Group, Inc.
1401 Shirley Wadlow Blvd.
Suite 210
McLean, VA 22101-3812
Phone: (703) 827-8252
Fax: (703) 356-2031

MECHANICAL, ELECTRICAL, PLUMBING ENGINEERS:
Summit Engineers, Inc
Mechanical Electrical Consult.
1107 Lee Highway
Arlington, VA 22207-1107
Phone: (703) 533-5093
Fax: (703) 533-5094

Not For Construction

Copyright © 1993

Issues / Revisions

09/15/05	PRELIMINARY (PERMIT REVIEW)
09/30/05	HPRB SUBMISSION
09/15/05	BZA APPLICATION SUBMISSION

The Monterey

2901 Porter Street, NW
Washington, DC
20008

CQA #20315

North Elevation

Date: 10/14/2005 Drawn By: Art. Pr.

Date: 09/15/05 Checked By:

A2.01



1 East Elevation

0 8 16 32

CUNNINGHAM + QUILL
ARCHITECTS

ARCHITECT:
Cunningham + Quill Architects
1140 3rd Street, NW
Suite 310
Washington, DC 20001
Phone: (202) 337-8690
Fax: (202) 337-9087

CLIENT/OWNER:
Hastings Development Corp.
9103 Connecticut Avenue, NW
Washington, DC 20036
Phone: (202) 362-4402
Fax: (202) 265-4482

STRUCTURAL ENGINEER:
ISEandBryan, Inc.
1401 Dolley Madison Blvd.
Suite 201
McLean, VA 22101-3872
Phone: (703) 827-9552
Fax: (703) 356-2601

MECHANICAL, ELECTRICAL, PLUMBING ENGINEERS:
Summit Engineers, Inc.
Mechanical Electrical Consult.
1207 Ira Highway
Arlington, VA 22207-1667
Phone: (703) 533-0583
Fax: (703) 533-0594

Not For Construction

Copyright © 2003

Issues / Revisions

09/19/03	PRELIMINARY DESIGN REVIEW
09/26/03	HPRB SUBMISSION
01/19/04	BZA APPLICATION SUBMISSION

The Monterey

2901 Porter Street, NW
Washington, DC
20008

CQA #20215

East Elevation

Date: 09.19.03 | Drawn By: DM, PV

01.19.04 | Checked By:

A2.02



1 West Elevation

0 8 16 32

CUNNINGHAM + QUILL ARCHITECTS

ARCHITECT:
Cunningham + Quill Architects
1234 31st Street, NW
Suite 210
Washington, DC 20007
Phone: (202) 337-8898
Fax: (202) 337-8892

CLIENT/OWNER:
Heritage Development Corp.
1255 Connecticut Avenue, NW
Washington, DC 20016
Phone: (202) 265-4602
Fax: (202) 265-4662

STRUCTURAL ENGINEER:
Ickert/Bryan, Inc.
1411 Jefferson Madison Blvd.
Suite 310
Vienna, VA 22181-3812
Phone: (703) 827-9252
Fax: (703) 356-2937

MECHANICAL, ELECTRICAL, PLUMBING ENGINEERS:
Summit Engineers, Inc.
Mechanical Electrical Consult
1587 Lee Highway
Arlington, VA 22207-1607
Phone: (703) 533-5193
Fax: (703) 533-5194

Not For Construction

Copyright © 2005

Issues / Revisions

05-19-05	PRELIMINARY ZONING REVIEW
09-30-05	HPRB SUBMISSION
09-19-05	BZA APPLICATION SUBMISSION

The Monterey


2903 Porter Street, NW
Washington, DC
20008

CQA #20215

West Elevation

Date: 09-19-05	Drawn By: Dr. Pr.
	Checked By:

A2.03

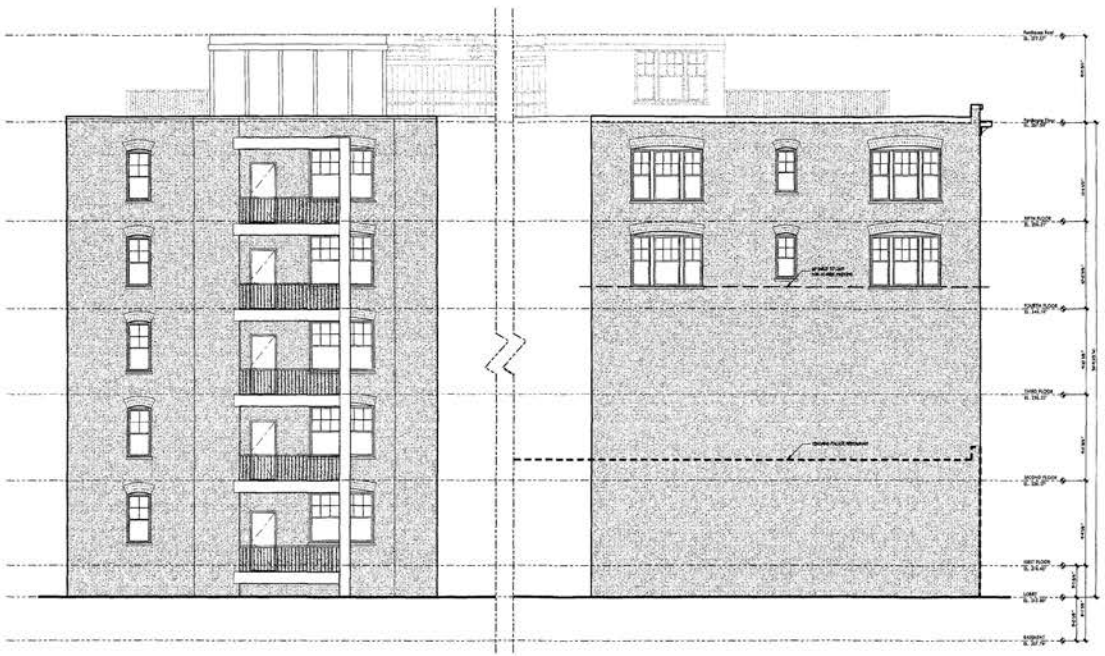

1 South Elevation
SCALE: 1/8"=1'-0"

0 5 16 32

Not For Construction

Copyright © 2002

Issues / Revisions

05/18/05	PRELIMINARY DESIGN REVIEW
01/26/05	BZA SUBMISSION
01/18/05	BZA APPLICATION SUBMISSION

The Monterey

2922 Porter Street, NW
Washington, DC
20008

CQA #20215

South Elevation

Scale: 1/8"=1'-0"	Drawn By: BM, PH
Date: 01/18/05	Checked By:

A2.04



1 Courtyard West

2 Courtyard South

3 Courtyard East

0 8 16 32

CUNNINGHAM + QUILL ARCHITECTS

ARCHITECT:
Cunningham + Quill Architects
1934 1Ost. Street, NW
Suite 315
Washington, DC 20007
Phone: (202) 337-2000
Fax: (202) 337-8082

CLIENT/OWNER:
Hastings Development Corp.
1750 Connecticut Avenue, NW
Washington, DC 20009
Phone: (202) 265-4422
Fax: (202) 265-4462

STRUCTURAL ENGINEER:
Ekstrom Inc.
1401 Dolley Madison Blvd.
Suite 220
McLean, Va. 22101-3813
Phone: (703) 917-9552
Fax: (703) 556-2031

MECHANICAL, ELECTRICAL, PLUMBING ENGINEER:
Summit Engineers, Inc.
Mechanical Electrical Consult.
3107 Lee Highway
Virginia, VA 22207-1607
Phone: (703) 532-5243
Fax: (703) 532-5896

Not For Construction

Copyright © 2002

Issues / Revisions

09/18/02	PRELIMINARY ZONING REVIEW
01/28/03	HPRB SUBMISSION
04/18/03	BZA APPLICATION SUBMISSION

The Monterey

2902 Porter Street, NW
Washington, DC
20008

CQA #20215

Courtyard Elevations

A2.05


RESIDENCE
RESIDENCE
RESIDENCE



1 Section Through Main Hallway
SCALE: 1/8"=1'-0"

CUNNINGHAM | QUILL ARCHITECTS PLLC

ARCHITECT:
Cunningham + Quill Architects
1054 31st Street, NW
Suite 315
Washington, DC 20007
Phone: (202) 337-0090
Fax: (202) 337-0092

CLIENT/OWNER:
Hastings Development Corp.
1155 Connecticut Avenue, NW
Washington, DC 20036
Phone: (202) 265-4662
Fax: (202) 265-4662

STRUCTURAL ENGINEER:
Ehlert/Bryan, Inc.
1451 Dolley Madison Blvd.
Suite 208
mclean, VA 22101-3812
Phone: (703) 827-9112
Fax: (703) 556-2031

MECHANICAL, ELECTRICAL, PLUMBING ENGINEERS:
Summit Engineers, Inc.
Mechanical Electrical Consult.
5307 Lee Highway
Arlington, VA 22207-1607
Phone: (703) 533-5595
Fax: (703) 533-5594

Not For Construction

Copyright © 2003

Issues / Revisions

05/16/03	PRELIMINARY DESIGN REVIEW
09/26/03	HPRB SUBMISSION
04/16/03	BZA APPLICATION SUBMISSION

The Monterey


1902 Porter Street, NW
Washington, DC
20008

CQA #20215

Drawing Title:
Section Through Main Hallway

Scale: 1/8"=1'-0" | Drawn By: DH, PV
Date: 04/16/03 | Checked By:

A3.02

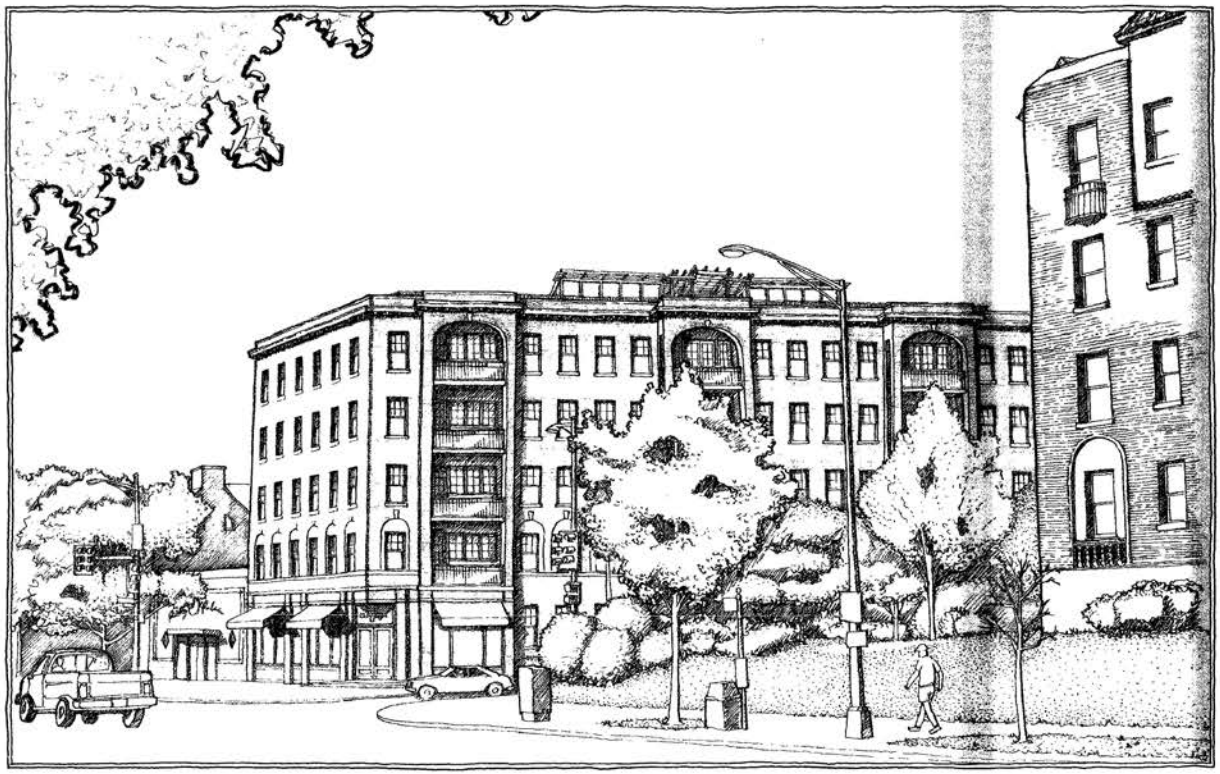

CUNNINGHAM + QUILL ARCHITECTS

ARCHITECT:
Cunningham + Quill Architects
1054 31st Street, NW
Suite 315
Washington, DC 20007
Phone: (202) 337-5090
Fax: (202) 337-8893

CLIENT/OWNER:
Hastings Development Corp.
1054 Thirty-first Avenue, NW
Washington, DC 20034
Phone: (202) 265-4682
Fax: (202) 265-4667

STRUCTURAL ENGINEER:
Skinnerbrook, Inc.
1451 Dolley Madison Blvd.
Suite 208
McLean, VA 22101-3911
Phone: (703) 827-9151
Fax: (703) 356-1855

MECHANICAL, ELECTRICAL, PLUMBING ENGINEER:
Jamison Engineers, Inc.
Mechanical Electrical Consult.
3307 Lee Highway
Arlington, VA 22207-1607
Phone: (703) 532-5283
Fax: (703) 532-5594

Not For Construction

Copyright © 2011

Issues / Revisions

07/01/11	PRELIMINARY DESIGN REVIEW
08/15/11	PRELIMINARY DESIGN REVIEW
09/19/11	PRELIMINARY DESIGN REVIEW
10/03/11	HPRB PRELIM. SUBMISSION
09/26/12	HPRB SUBMISSION
11/21/12	BZA Submission

The Monterey

2902 Porter Street, NW
Washington, DC
20008

CQA #20215

Drawing Title

Perspective View

Scale: AS NOTED
Drawn By:
Date: 09/21/2012
Checked By:

P1



ARCHITECT:
Cunningham + Quill Architects
1054 31st Street, NW
Suite 515
Washington, DC 20007
Phone: (202) 337-8866
Fax: (202) 337-0912

CLIENT/OWNER:
Hastings Development Corp.
1555 Connecticut Avenue, NW
Washington, DC 20036
Phone: (703) 241-4483
Fax: (202) 265-1662

STRUCTURAL ENGINEER:
GlickerBryan, Inc.
1451 Dolley Madison Blvd.
Suite 210
McLean, VA 22101-3812
Phone: (703) 893-9532
Fax: (703) 556-2975

MECHANICAL, ELECTRICAL, PLUMBING ENGINEERS:
Zahniser Engineers, Inc.
Mechanical Electrical Consult.
3107 Lee Highway
Arlington, VA 22207-1607
Phone: (703) 533-3363
Fax: (703) 533-3394

Not For Construction

Copyright © 2002

Issues / Revisions

2/14/03	PRELIMINARY ZONING REVIEW
3/14/03	PRELIMINARY ZONING REVIEW
4/14/03	PRELIMINARY ZONING REVIEW
5/15/03	HPRB SUBMISSION
10/24/03	HPRB SUBMISSION

The Monterey

2902 Porter Street, NW
Washington, DC
20008

CQA #30215

Perspective View

Scale:	Drawn By:
AS NOTED	
Date:	Checked By:
2/5/2003	

P2