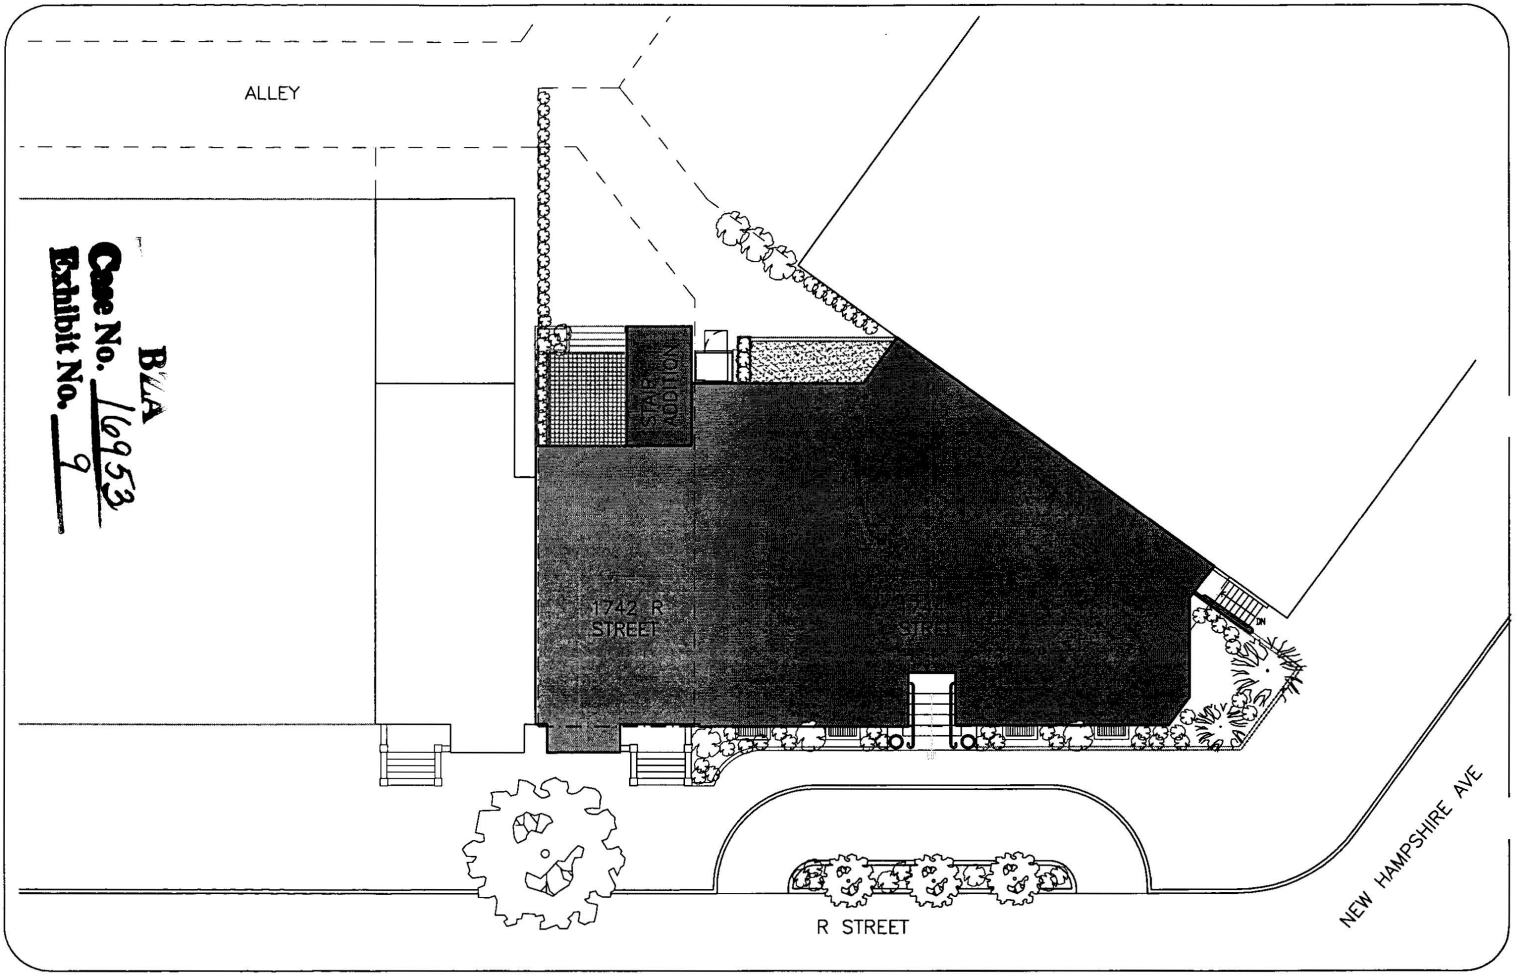


BZA
Case No. 16953
Exhibit No. 9

GERMAN MARSHALL FUND of the United States

1744 & 1742 R Street

architecture / interiors
21 Dupont Circle Washington DC 20036
tel 202.822.9797 / fax 202.785.0443
http://www.opxglobal.com


SITE PLAN

Scale: NTS

Date: 8.21.02

Drawing No. ASK

A-00

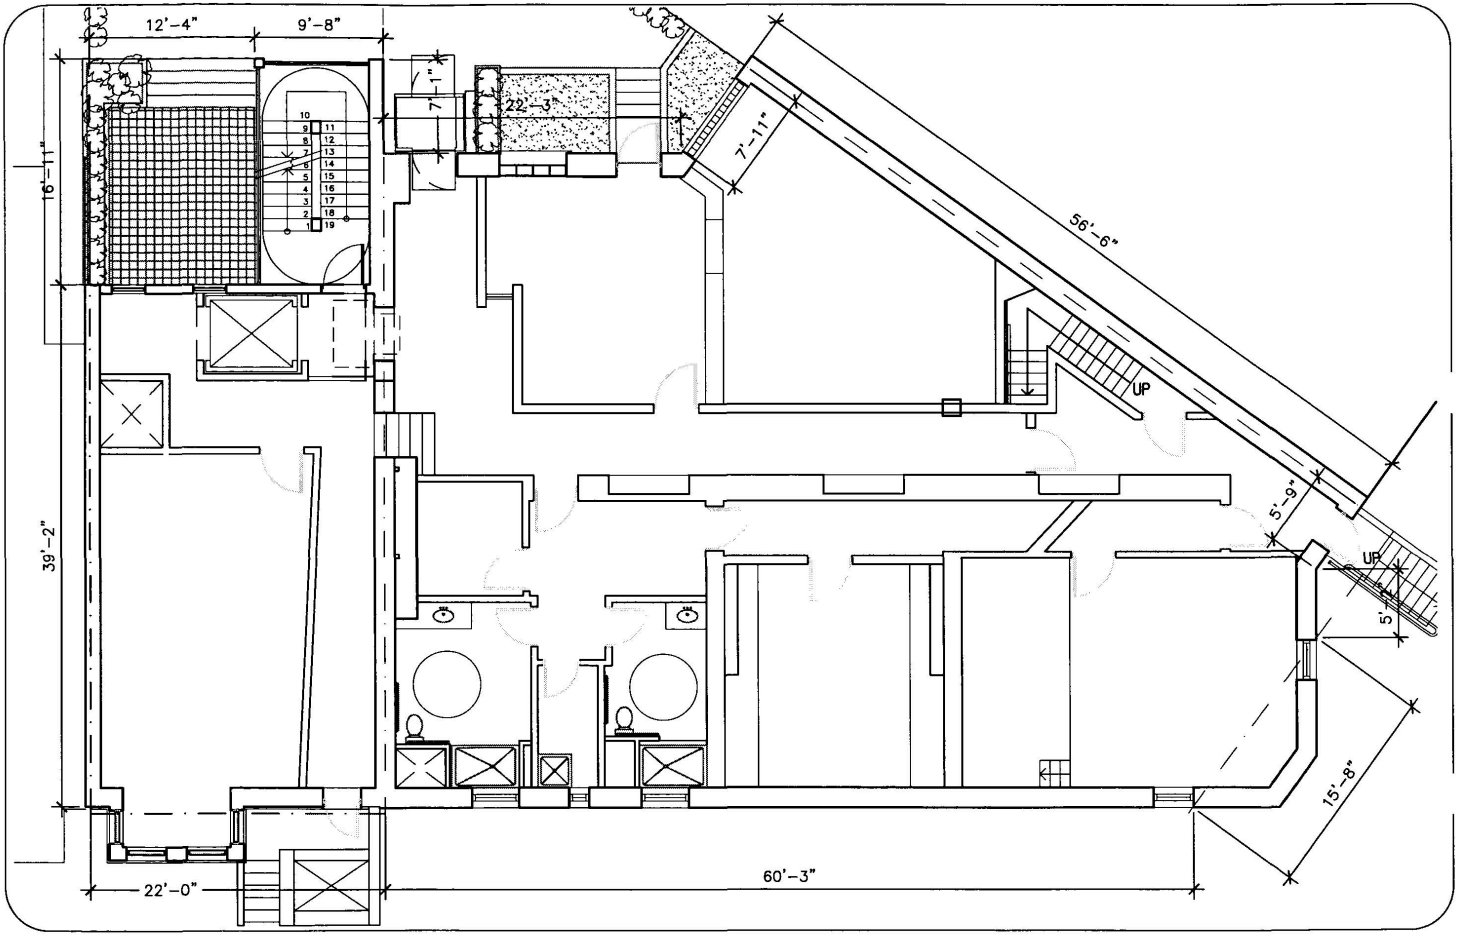


GERMAN MARSHALL FUND of the United States

1744 & 1742 R Street

architecture / interiors
21 Dupont Circle Washington DC 20036
tel 202.822.9797 / fax 202.785.0443
http://www.opxglobal.com

LOWER LEVEL FLOOR PLAN

Scale: 3/32"=1'-0"
Date: 8.22.02
Drawing No. ASK
A-04

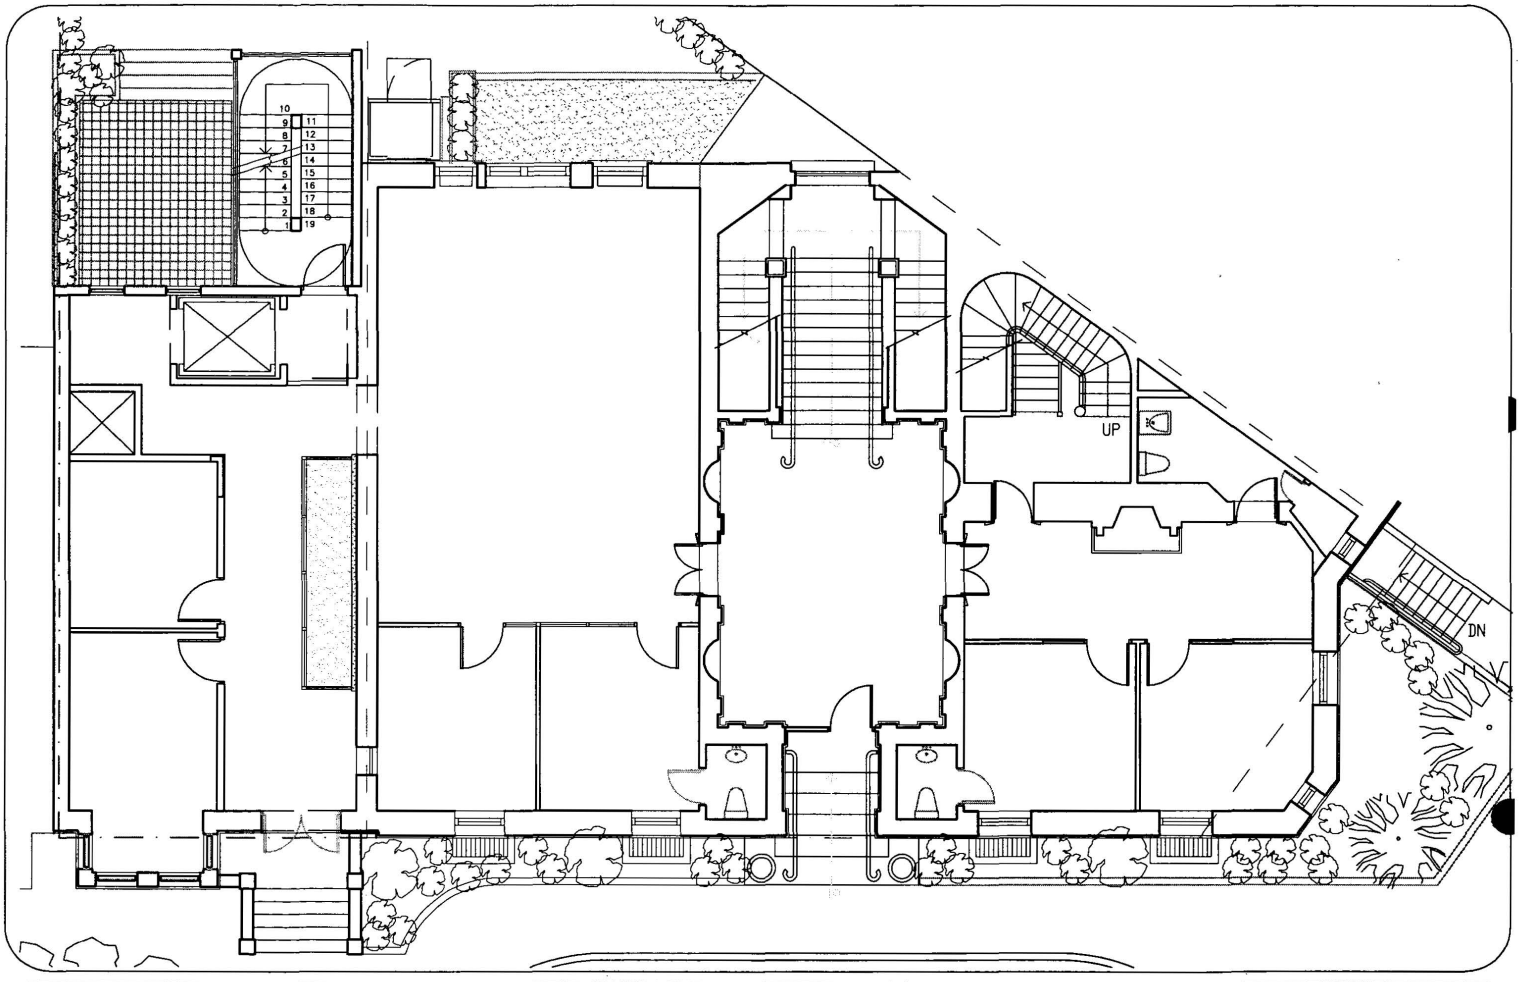


GERMAN MARSHALL FUND of the United States

1744 & 1742 R Street

architecture / interiors
21 Dupont Circle Washington DC 20036
tel 202.822.9797 / fax 202.785.0443
http://www.opxglobal.com

FIRST FLOOR PLAN

Scale: 3/32"=1'-0"
Drawing No. ASK
Date: 8.21.02
A-05

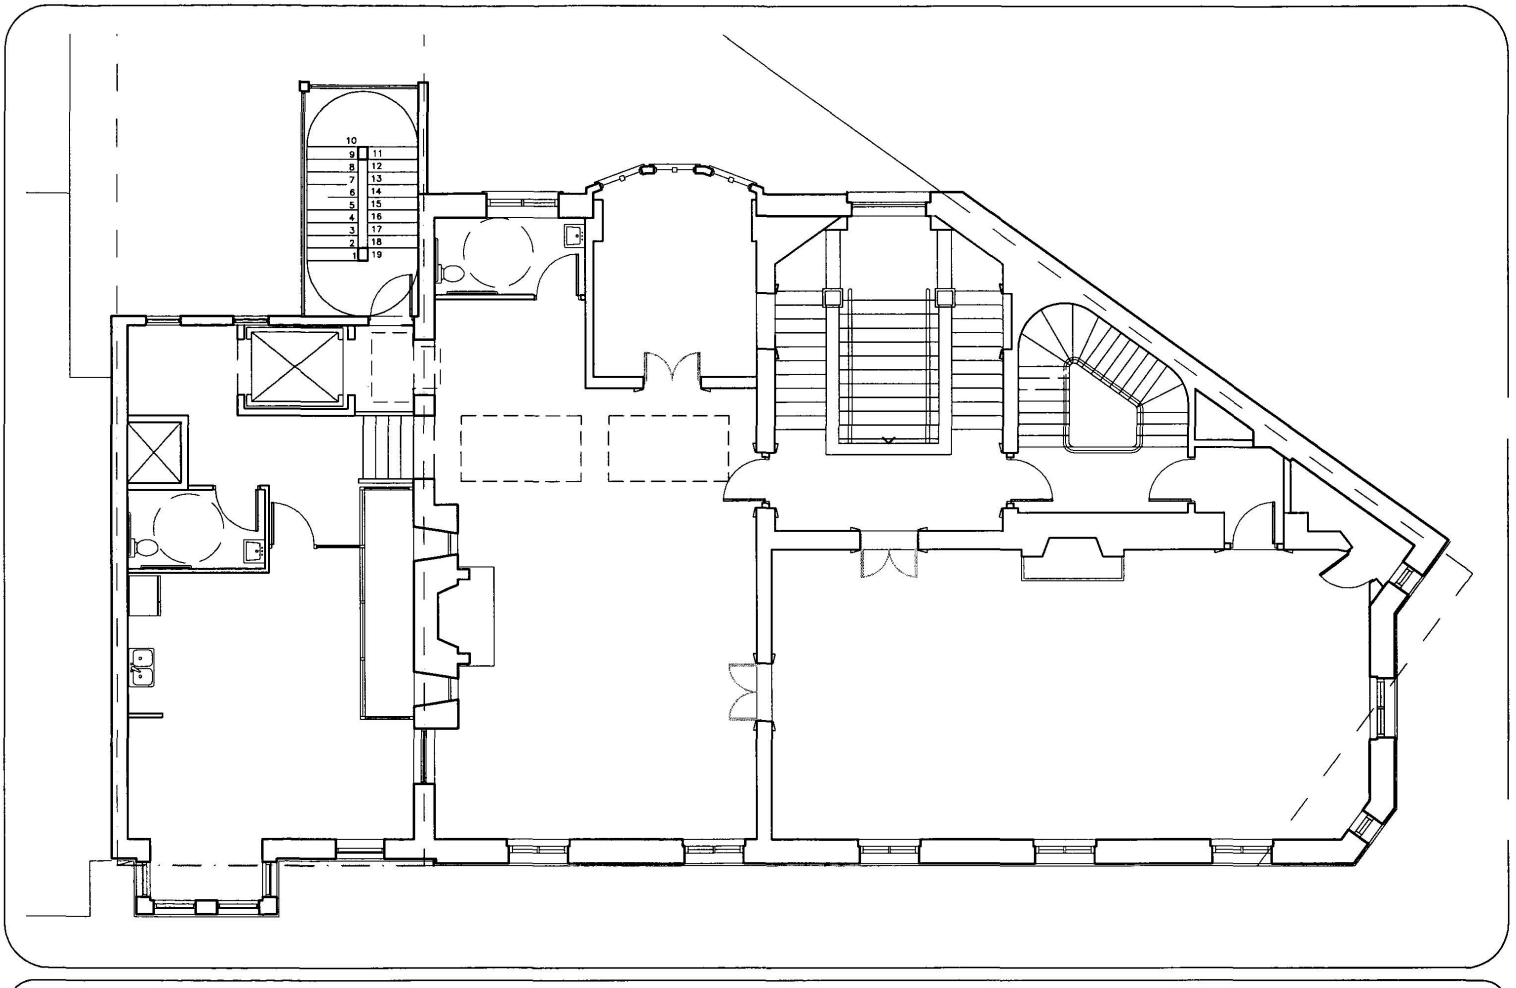


GERMAN MARSHALL FUND of the United States

1744 & 1742 R Street

architecture / interiors
21 Dupont Circle Washington DC 20036
tel 202.822.9797 / fax 202.785.0443
http://www.opxglobal.com

2nd FLOOR PLAN

Scale: 3/32"=1'-0"
Date: 8.21.02
Drawing No. ASK
A-06

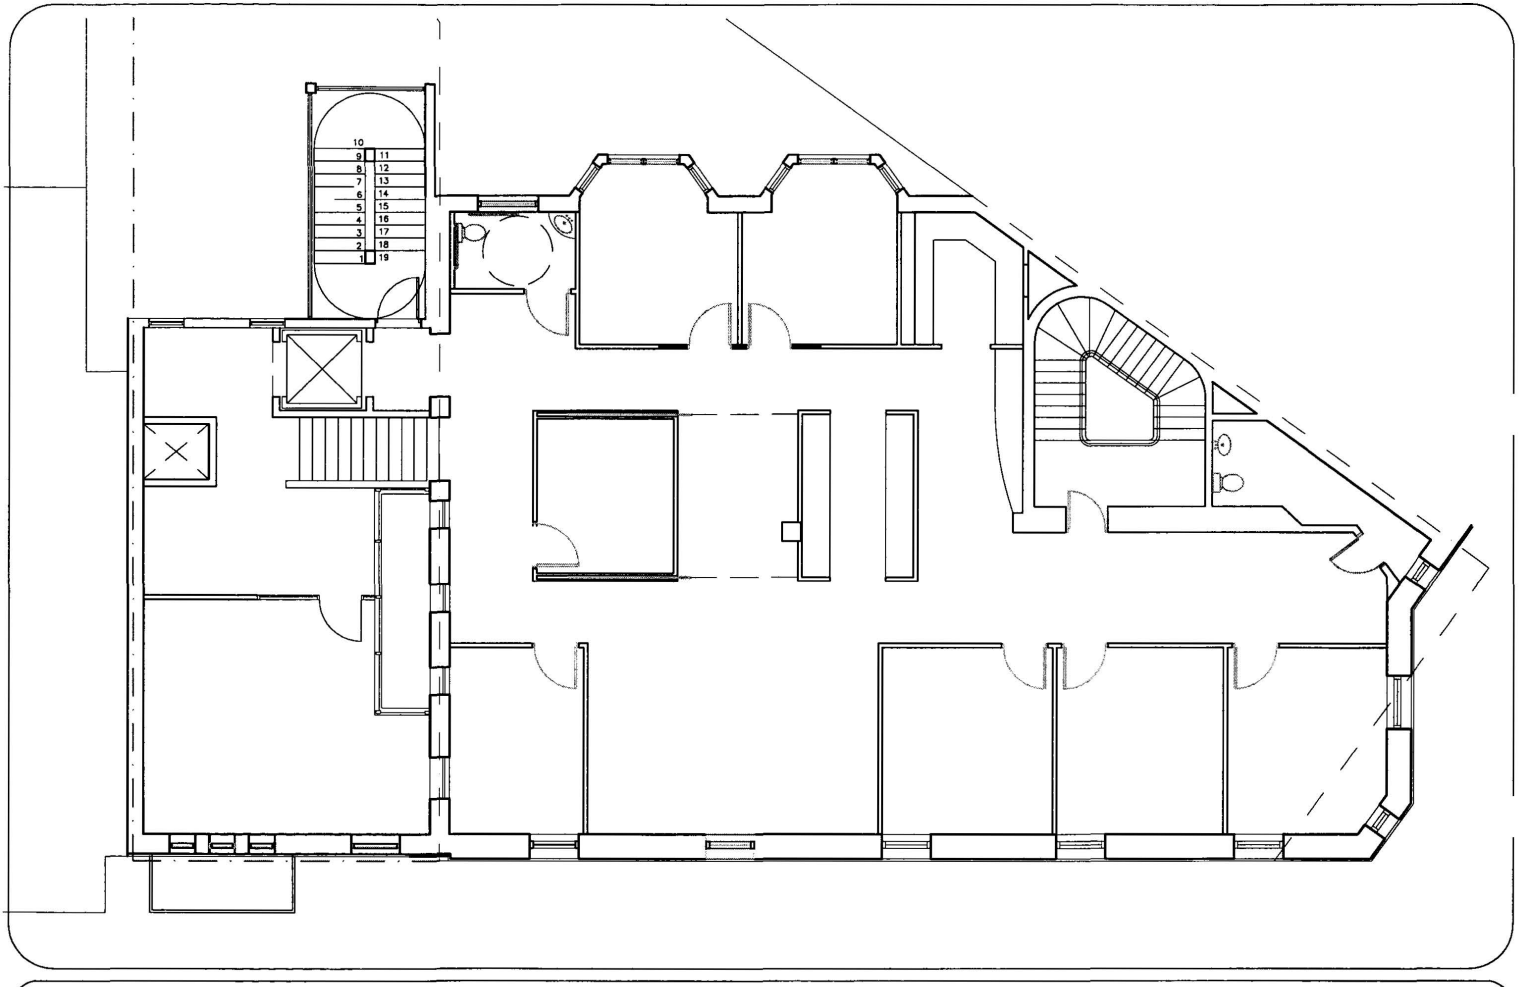

GERMAN MARSHALL FUND of the United States

1744 & 1742 R Street

architecture / interiors
21 Dupont Circle Washington DC 20036
tel 202.822.9797 / fax 202.785.0443
http://www.opxglobal.com


3RD FLOOR PLAN

Scale: 3/32"=1'-0"

Date: 8.21.02

Drawing No. ASK

A-07

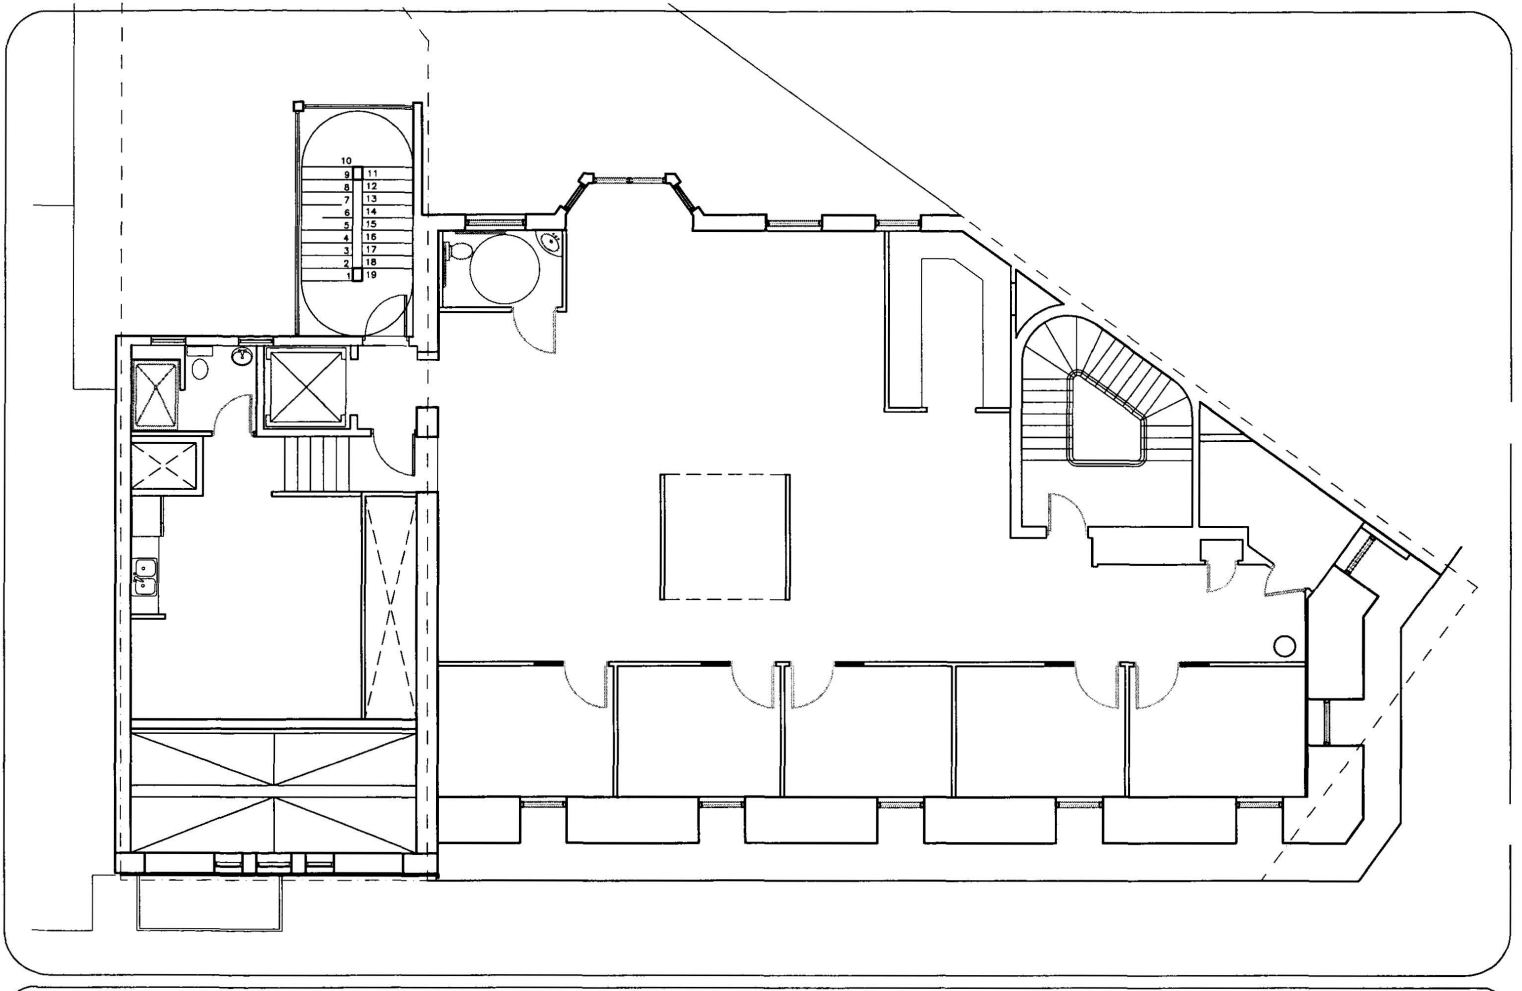

GERMAN MARSHALL FUND of the United States

1744 & 1742 R Street

architecture / interiors
21 Dupont Circle Washington DC 20036
tel 202.822.9797 / fax 202.785.0443
http://www.opxglobal.com

4th FLOOR PLAN

Scale: 3/32"=1'-0"

Date: 8.21.02

Drawing No. ASK

A-08



1742 1744

GERMAN MARSHALL FUND of the United States

1744 & 1742 R Street

architecture / interiors
21 Dupont Circle Washington DC 20036
tel 202.822.9797 / fax 202.785.0443
http://www.opxglobal.com

FRONT ELEVATION AT 1742/1744 - CURRENT

Scale: 3/32"=1'-0"
Date: 8.26.02
Drawing No. ASK
A-09




GERMAN MARSHALL FUND of the United States

1744 & 1742 R Street

architecture / interiors
21 Dupont Circle Washington DC 20036
tel 202.822.9797 / fax 202.785.0443
http://www.opxglobal.com

REAR ELEVATION AT 1742/1744 - CURRENT

Scale: 3/32"=1'-0"
Date: 8.26.02
Drawing No. ASK
A-10

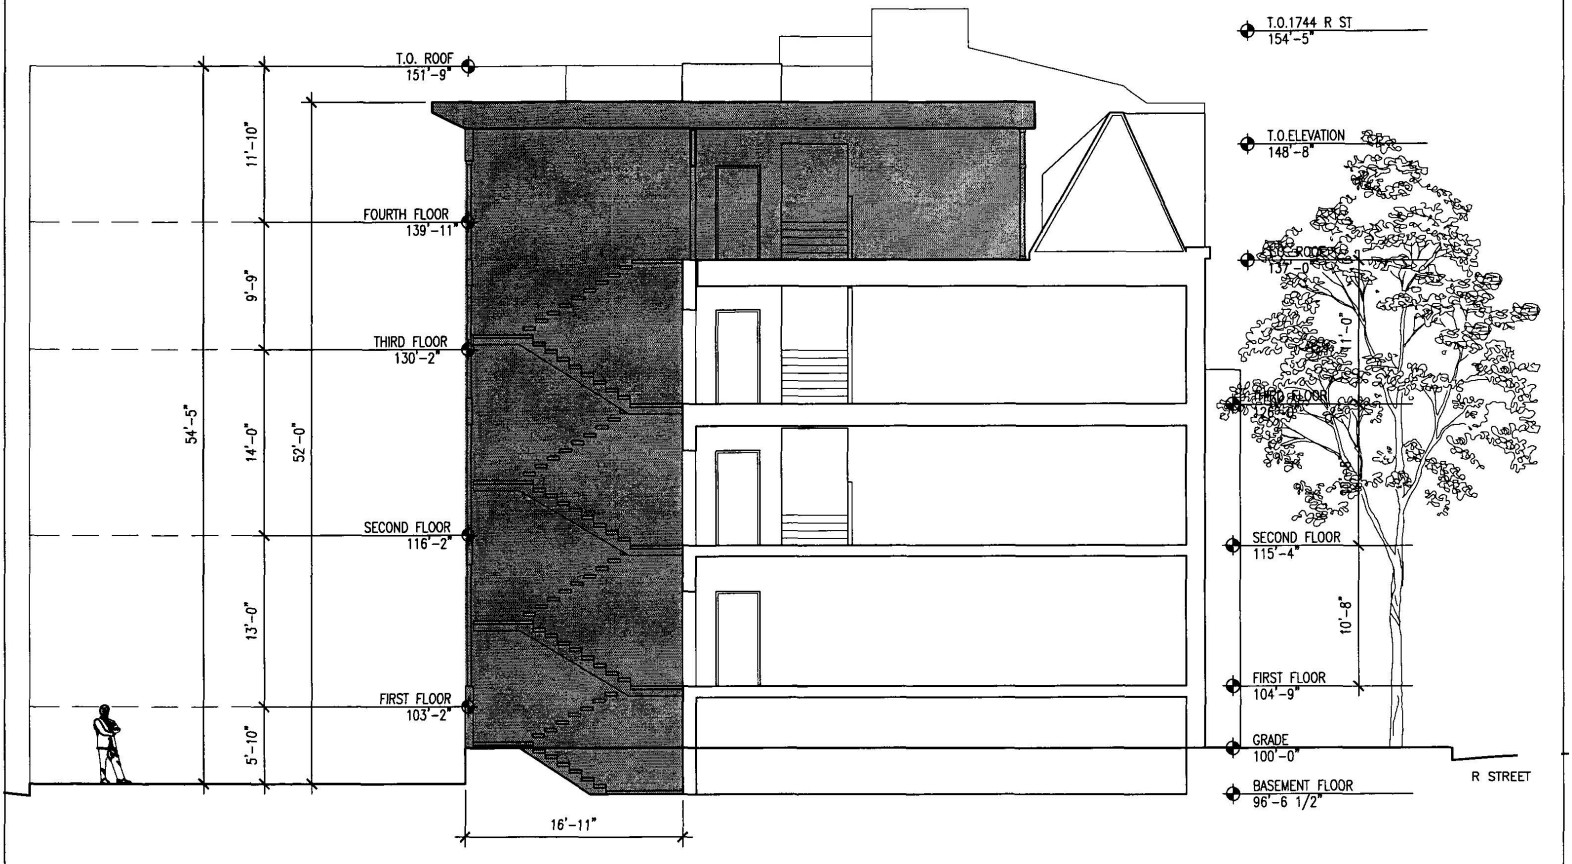

GERMAN MARSHALL FUND of the United States

1744 & 1742 R Street

architecture / interiors
21 Dupont Circle Washington DC 20036
tel 202.822.9797 / fax 202.785.0443
http://www.opxglobal.com

SECTION AT 1742/1744 - PROPOSED

Scale: 3/32"=1'-0"
Date: 8.28.02
Drawing No. ASK
A-11



GERMAN MARSHALL FUND of the United States

1744 & 1742 R Street

architecture / interiors
21 Dupont Circle Washington DC 20036
tel 202.822.9797 / fax 202.785.0443
http://www.opxglobal.com

REAR ELEVATION AT 1742/1744 - PROPOSED

Scale: 3/32"=1'-0"
Date: 8.26.02
Drawing No. ASK
A-12



GERMAN MARSHALL FUND of the United States

1744 & 1742 R Street

architecture / interiors
21 Dupont Circle Washington DC 20036
tel 202.822.9797 / fax 202.785.0443
http://www.opxglobal.com

FRONT ELEVATION AT 1742/1744 - PROPOSED

Scale: 3/32"=1'-0" | Drawing No. ASK
Date: 8.26.02 | A-13