
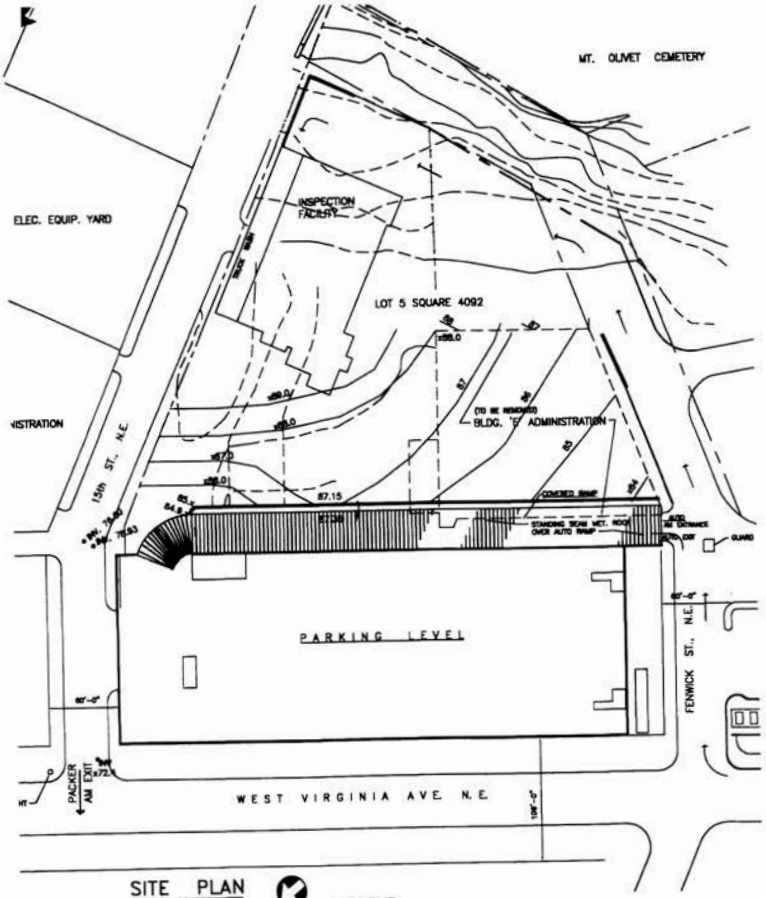


SITE PLAN
SCALE: 1"= 40'


LEGEND:
PACKER PM ENTRANCE
PACKER AM EXIT
AUTO

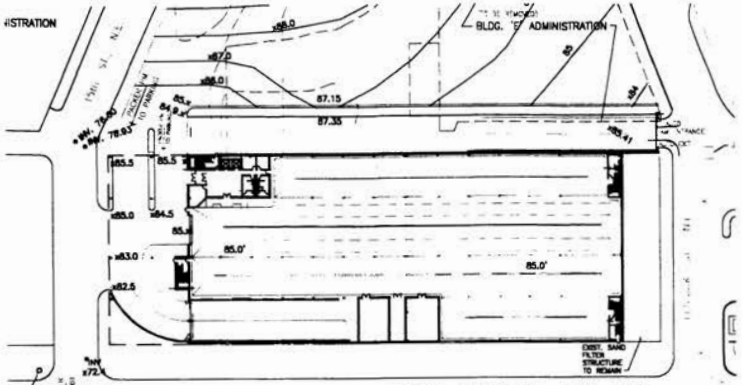

PARTIAL SITE PLAN @ FIRST FLOOR
SCALE: 1"= 40'

SITE PLAN
PACKER STORAGE FACILITY
AUSTIN L. SPRIGGS ASSOCIATES
GOVERNMENT OF THE DISTRICT OF COLUMBIA
OFFICE OF PROPERTY MANAGEMENT

RECEIVED
D.C. OFFICE OF ZONING
2002 OCT 30 PM 2:55

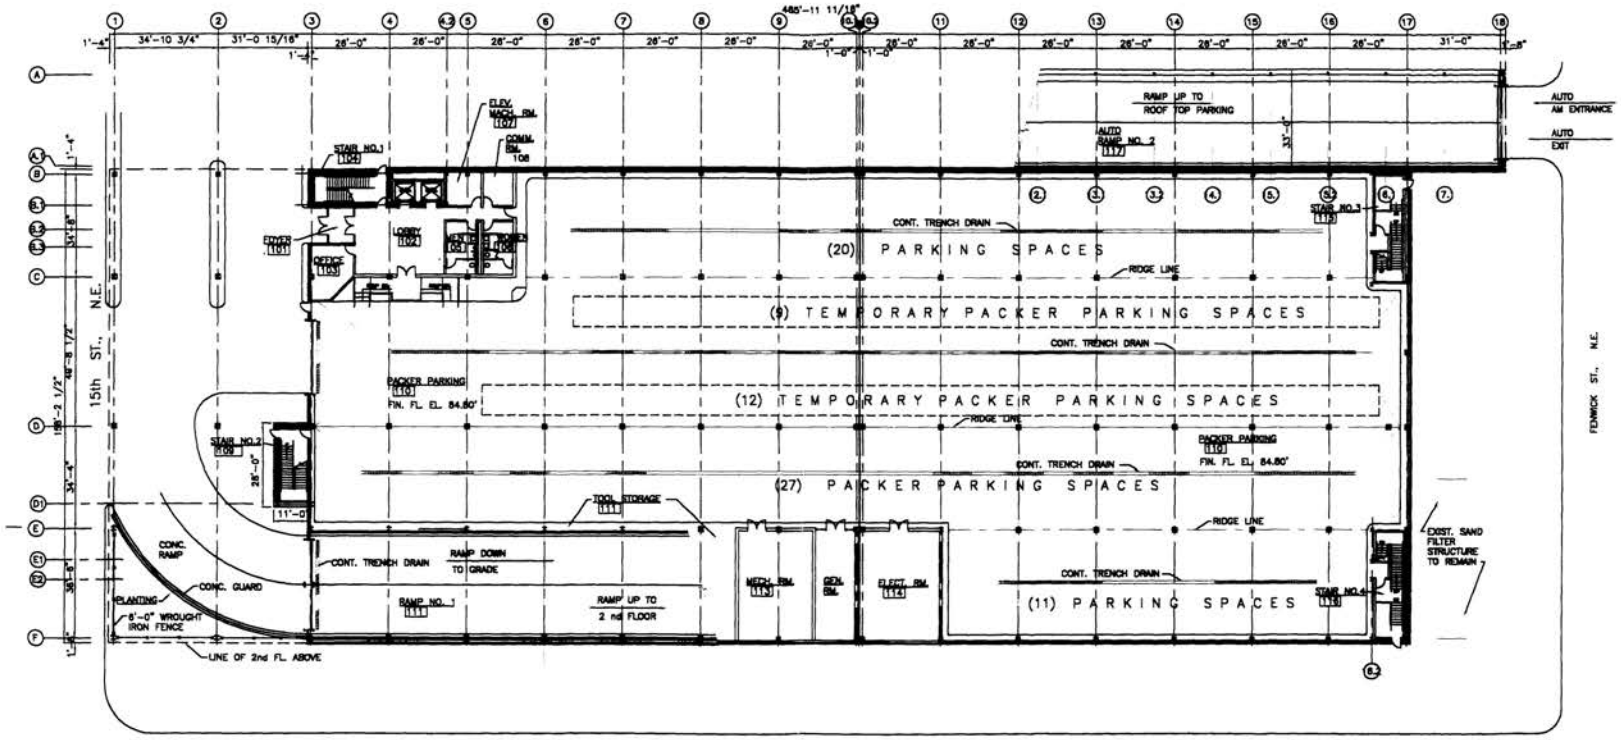

FIRST FLOOR LAYOUT PLAN

SCALE: 1/16" = 1'-0"


FIRST FLOOR LAYOUT PLAN

PACKER STORAGE FACILITY

15th STREET & WEST VIRGINIA AVE., N.E.
WASHINGTON, D.C. 20002

AUSTIN L. SPRIGGS ASSOCIATES

GOVERNMENT OF THE DISTRICT OF COLUMBIA
OFFICE OF PROPERTY MANAGEMENT

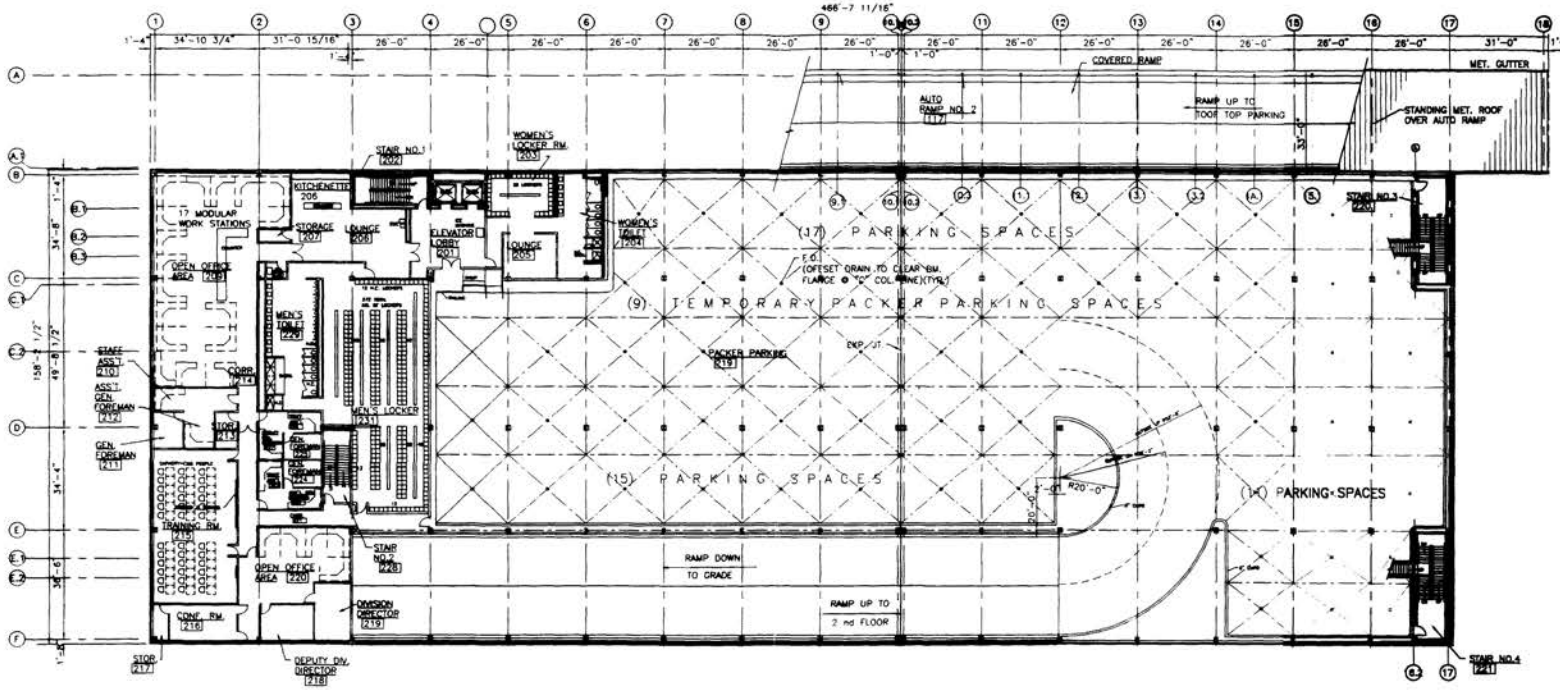

SECOND FLOOR PLAN

SCALE: 1/16" = 1'-0"


SECOND FLOOR LAYOUT PLAN

PACKER STORAGE FACILITY

13th STREET & WEST VIRGINIA AVE., N.E.
WASHINGTON, D.C. 20002

AUSTIN L. SPRIGGS ASSOCIATES

GOVERNMENT OF THE DISTRICT OF COLUMBIA
OFFICE OF PROPERTY MANAGEMENT

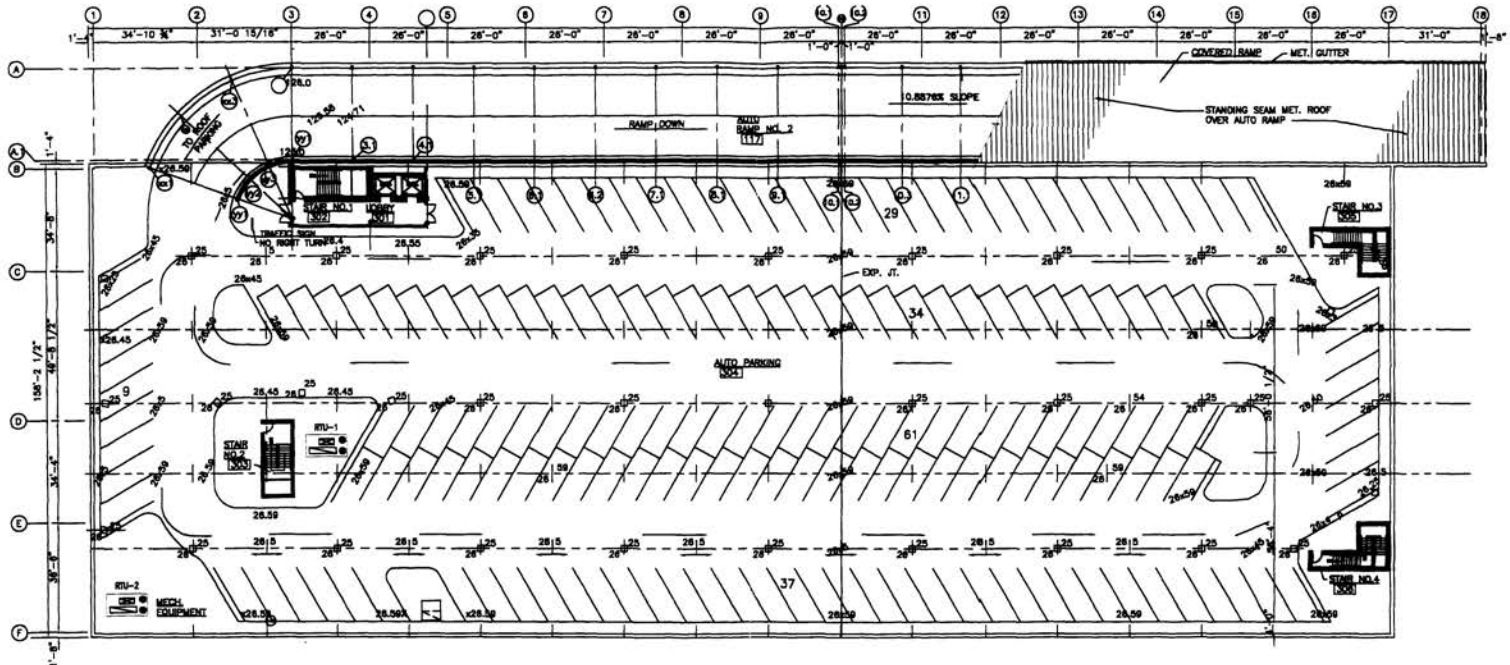

ROOF DECK LAYOUT PLAN


SCALE: 1/16"= 1'-0"

ROOF DECK LAYOUT PLAN


PACKER STORAGE FACILITY
15th STREET & WEST VIRGINIA AVE., N.E.
WASHINGTON, D.C. 2002

AUSTIN L. SPRIGGS ASSOCIATES
ARCHITECTURE · PLANNING · INTERIOR DESIGN

GOVERNMENT OF THE DISTRICT OF COLUMBIA
OFFICE OF PROPERTY MANAGEMENT

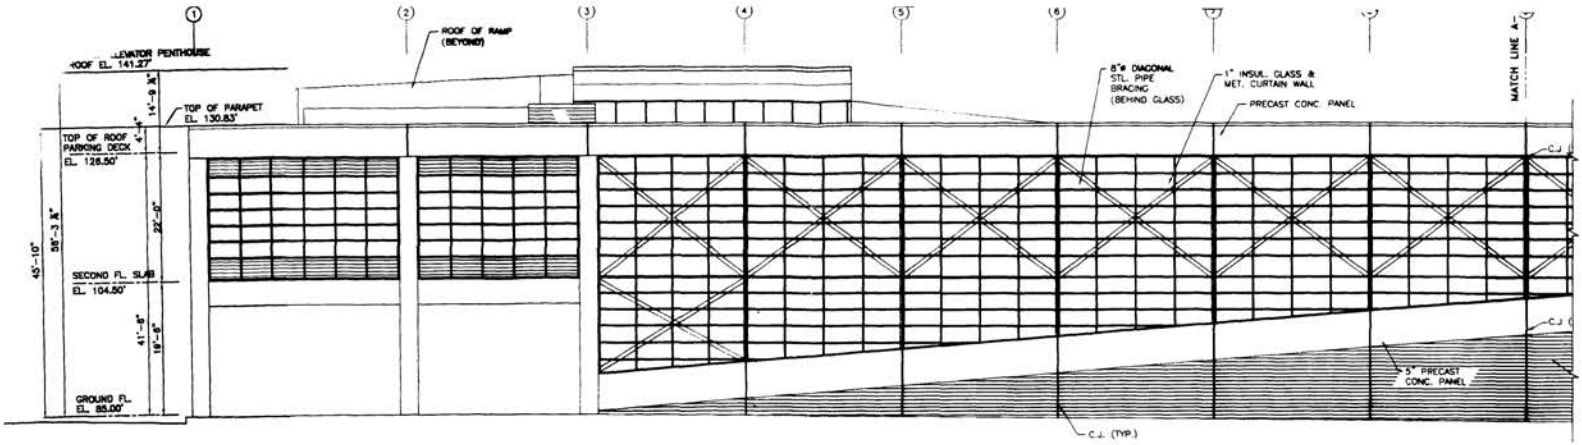

PARTIAL NORTHWEST ELEVATION
AT (WEST VIRGINIA AVE.)
SCALE: 1/8"= 1'-0"

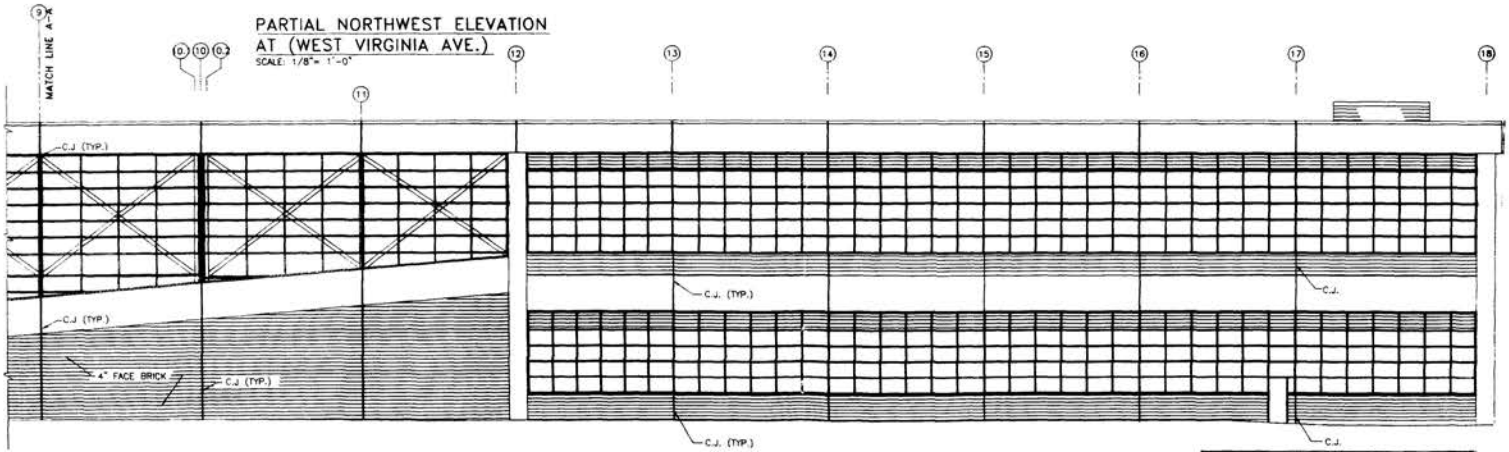


PARTIAL NORTHWEST ELEVATION
AT (WEST VIRGINIA AVE.)
SCALE: 1/8"= 1'-0"

NORTH WEST ELEVATION (WEST VA. AVENUE)


PACKER STORAGE FACILITY
15th STREET & WEST VIRGINIA AVE., N.E.
WASHINGTON, D.C. 20002

AUSTIN L. SPRIGGS ASSOCIATES
ARCHITECTURE · PLANNING · INTERIOR DESIGN

GOVERNMENT OF THE DISTRICT OF COLUMBIA

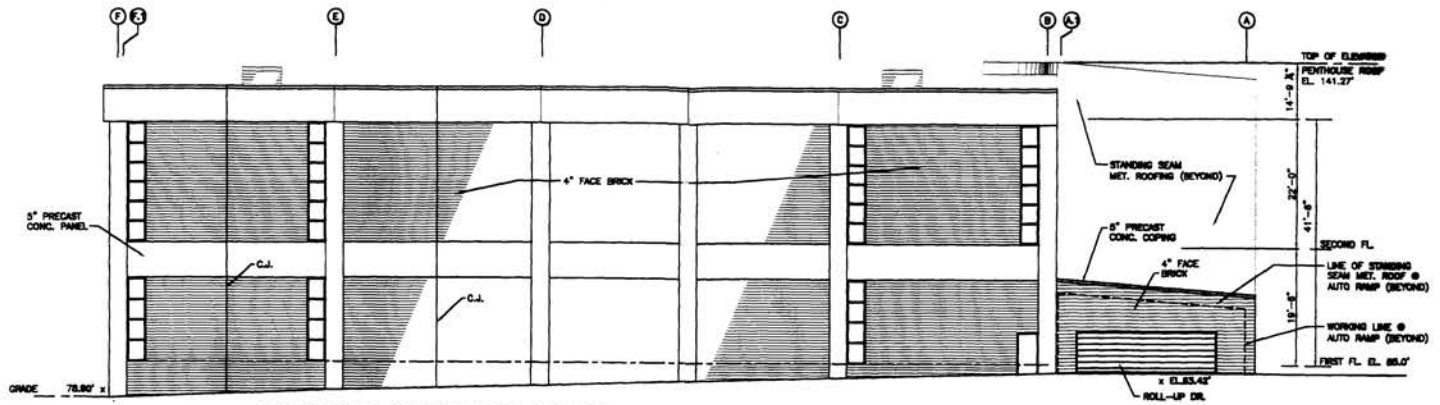

SOUTH WEST (FENWICK ST.) ELEVATION

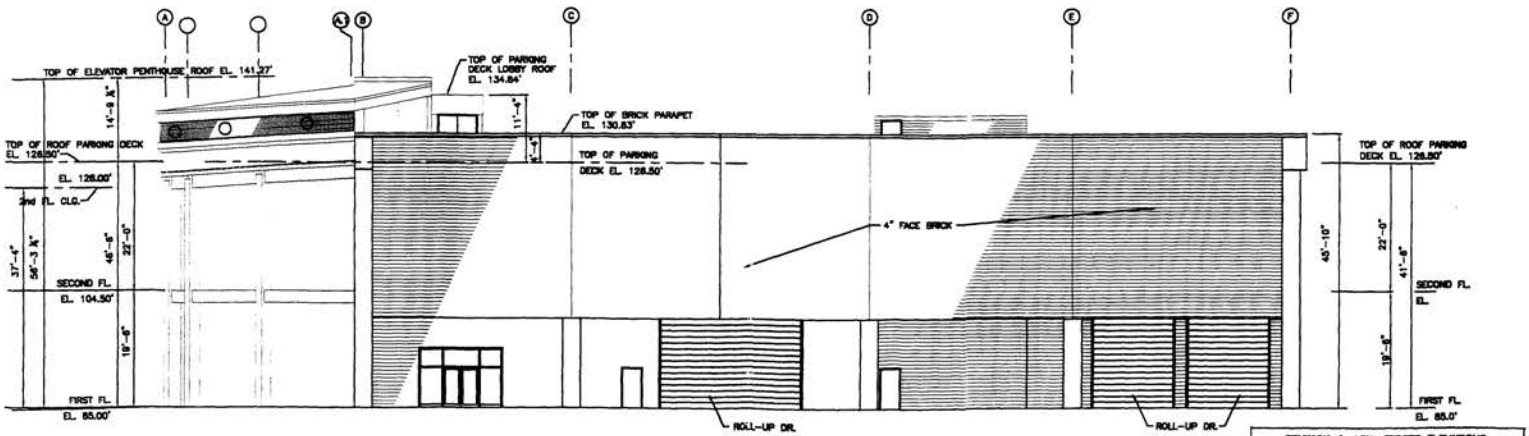


NORTH EAST (15th ST.) ELEVATION (FRONT OF BUILDING)
SCALE: 1/8"= 1'-0"

FENWICK & 15th STREET ELEVATIONS

PACKER STORAGE FACILITY


AUSTIN L. [redacted]

GOVERNMENT OF THE DISTRICT OF COLUMBIA

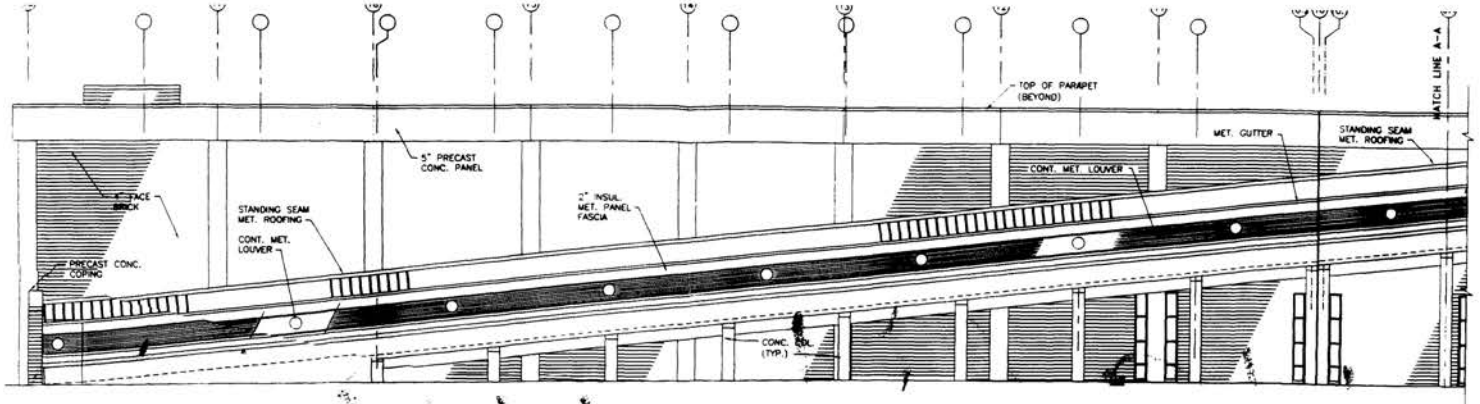

PARTIAL SOUTH EAST (REAR) ELEVATION

SCALE: 1/8"= 1'-0"

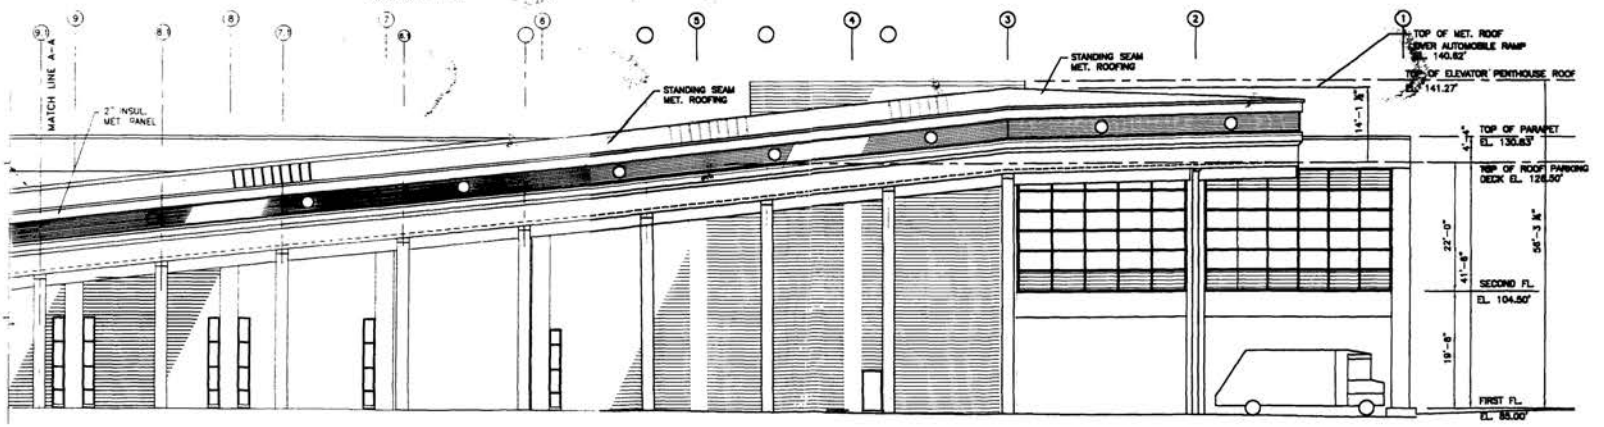

PARTIAL SOUTH EAST (REAR) ELEVATION

SCALE: 1/8"= 1'-0"

SOUTH EAST (REAR ELEVATION)

PACKER STORAGE FACILITY

18th STREET & NEW YORK AVE., N.E.

WASHINGTON, D.C. 20002

AUSTIN L. SPRIGGS ARCHITECT

GOVERNMENT OF THE DISTRICT OF COLUMBIA

OFFICE OF PROPERTY MANAGEMENT