

PLOT DATE: 10/30/02
FILE NAME: 2904_WALKER_PROP

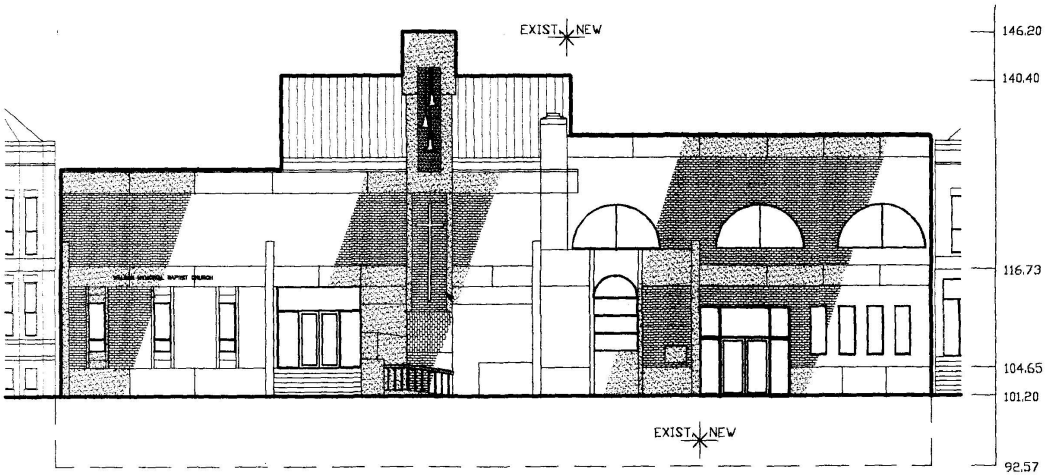

13TH STREET ELEVATION
1/16" = 1'-0"

RECEIVED
D.C. OFFICE OF ZONING
2002 NOV 1 PM 12:32

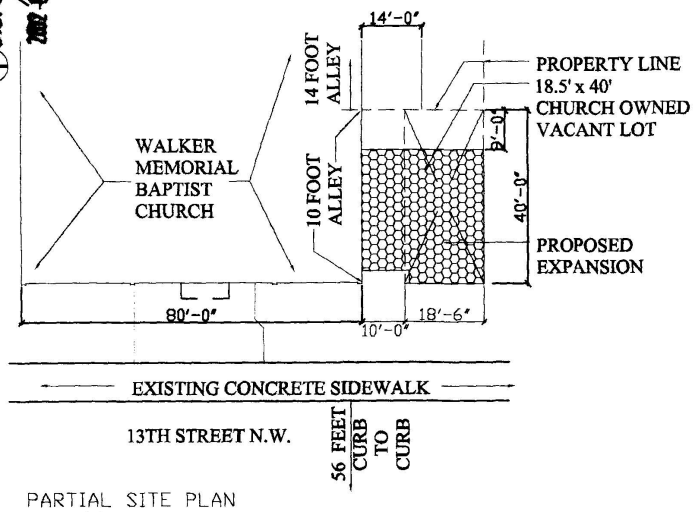

PARTIAL SITE PLAN
1" = 30'-0"

BZA
Case No. 16968
Exhibit No. 9

EXHIBIT 1

Board of Zoning Adjustment
District of Columbia
CASE NO.16968
EXHIBIT NO.9

DRAWING NUMBER: A-1

PROJECT TITLE: ADDITION TO WALKER MEMORIAL BAPTIST CHURCH
2020 THIRTEENTH STREET, N.W.
WASHINGTON, DC 20009


SHEET TITLE: PROPOSED ELEVATION & PROPOSED SITE PLAN

BAKER COOPER & ASSOCIATES, P.C. ARCHITECTS
4000 ALBEMARLE STREET, N.W., SUITE 300, WASHINGTON, DC 20016
T: 202/362-7879 F: 202/362-8108
email: bakercooper@attglobal.net


DESIGNED BY:
DRAWN BY:
CHECKED BY:
PROJECT NUMBER: 2904
DATE: OCTOBER 30, 2002

REV. NO.	DATE	DESCRIPTION	APPROVED	DATE


PLOT DATE: 10/30/02
FILE NAME: 2904_WALKER_PROP

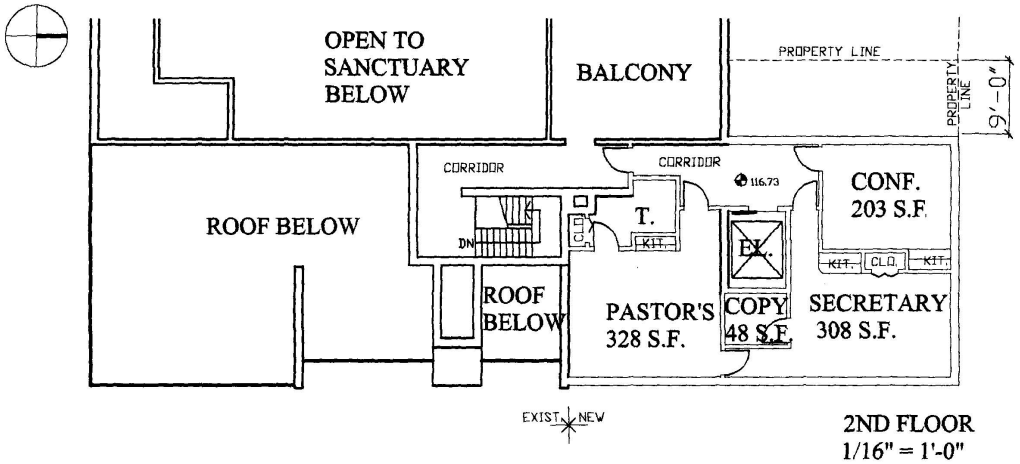

2ND FLOOR
1/16" = 1'-0"

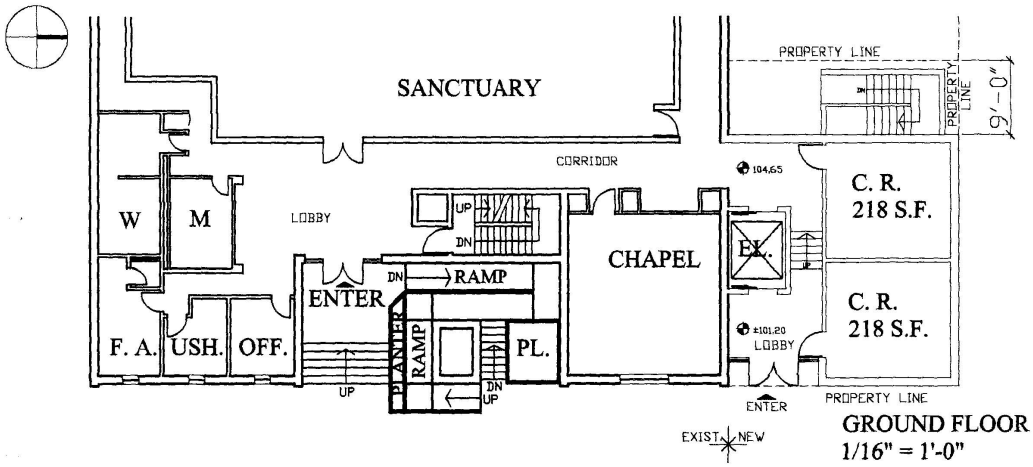

GROUND FLOOR
1/16" = 1'-0"

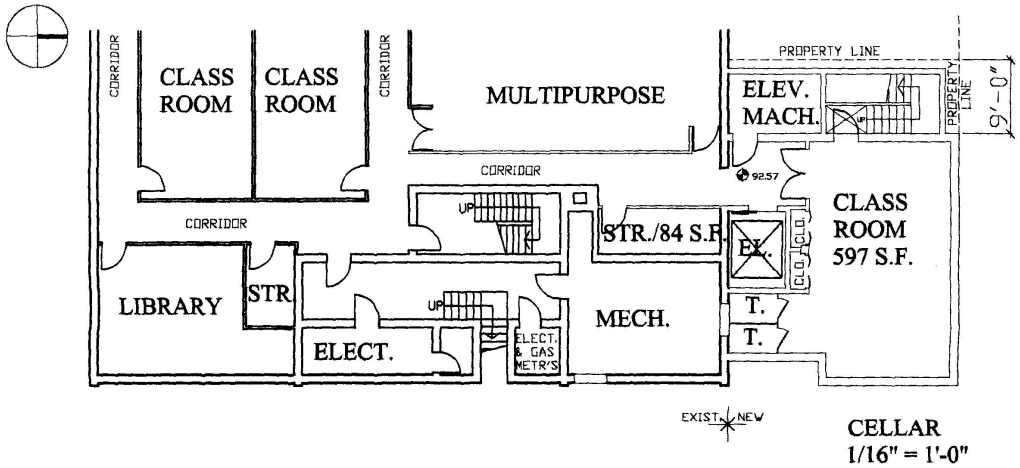

CELLAR
1/16" = 1'-0"

EXHIBIT 2

PROJECT TITLE	ADDITION TO WALKER MEMORIAL BAPTIST CHURCH 2020 THIRTEENTH STREET, N.W. WASHINGTON, DC 20009
SHEET TITLE	PROPOSED FLOOR PLANS
SHEET NO.	A-2

BAKER COOPER & ASSOCIATES, P.C. ARCHITECTS
4000 ALBEMARLE STREET, N.W., SUITE 300, WASHINGTON, DC 20016
T: 202/362-7879 F: 202/362-8108
email: bakercooper@attglobal.net

DESIGNED BY:	
DRAWN BY:	
CHECKED BY:	
PROJECT NUMBER:	2904
DATE:	OCTOBER 30, 2002

REV. NO.	DATE	DESCRIPTION	APPROVED	DATE