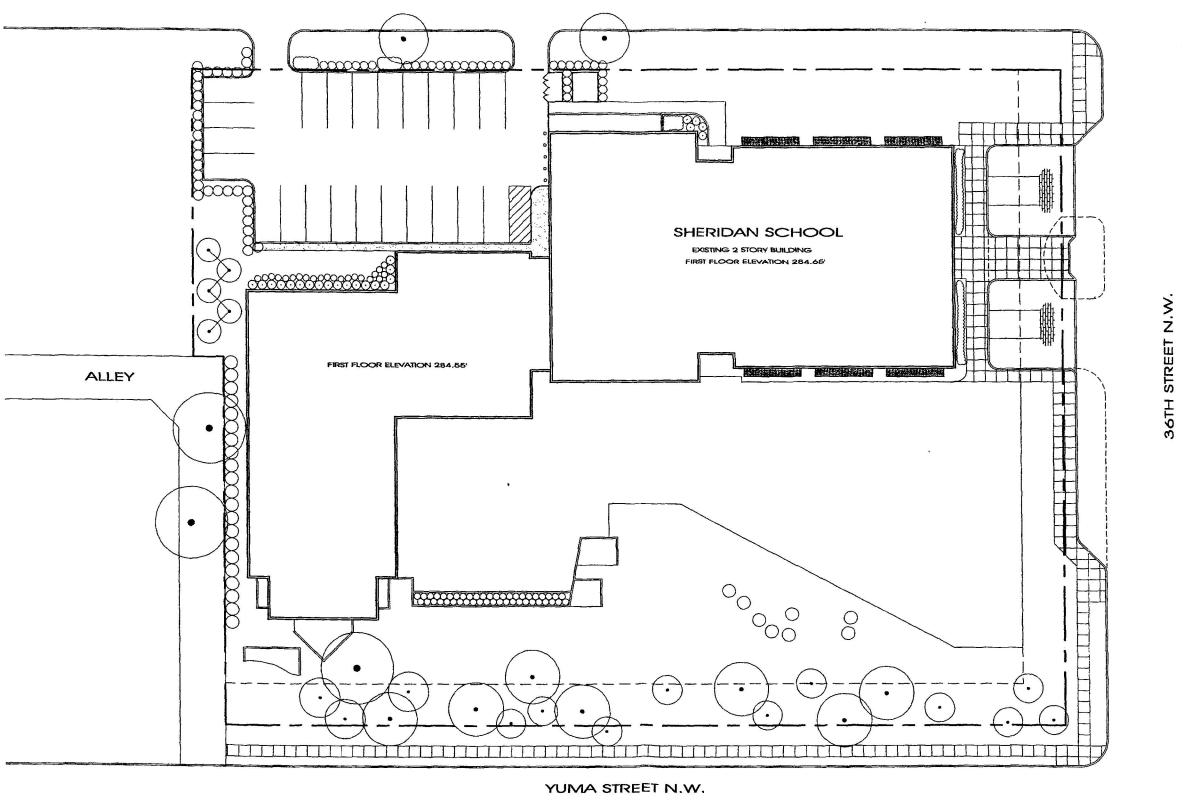


1 SITE PLAN
SCALE: 1/8"=1'-0"

HICKOK
WARNER
FOX

ARCHITECTS

1023 31st Street, NW
Washington, DC 20007

Phone 202.667.9776
Fax 202.667.2960

SHERIDAN SCHOOL

ZONING
APLICATION


REVISIONS

SITE PLAN

SCALE: AS NOTED
DRAWN BY:
DATE: 11/11/02
PROJECT NUMBER: 02036.00

DRAWING NUMBER: P1

61A

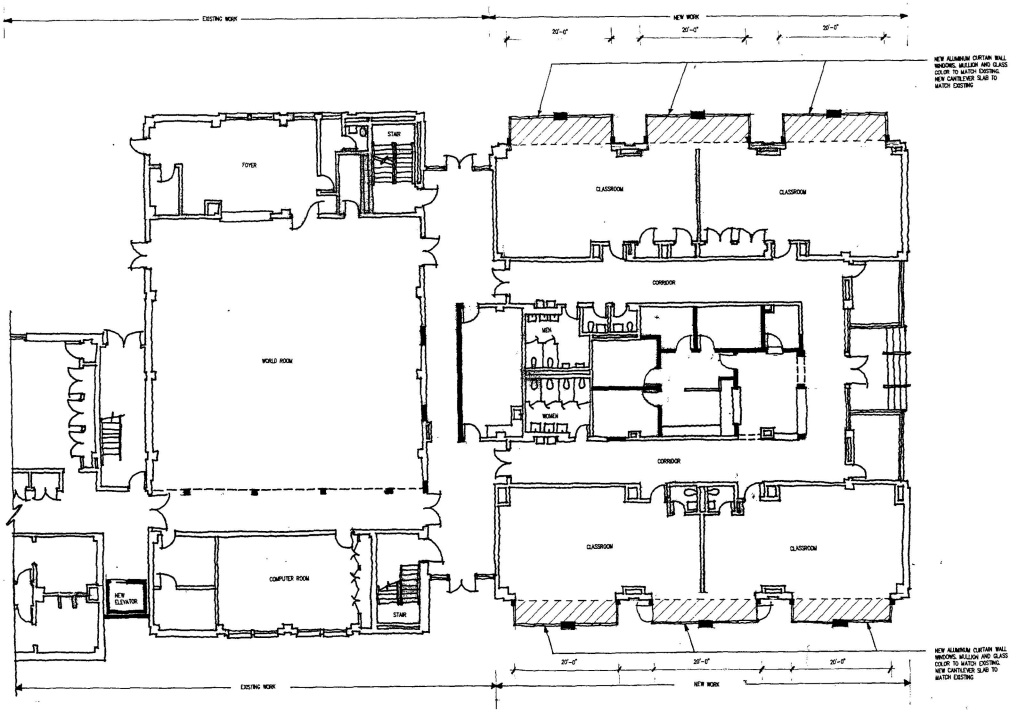

1 FIRST FLOOR PLAN
SCALE: 1/8"=1'-0"

HICKOK WARNER FOX

ARCHITECTS

1233 31st Street, NW
Washington, DC 20007

Phone 202.667.9776
Fax 202.667.2260

SHERIDAN SCHOOL


ZONING APLICATION

REVISIONS

1ST FLOOR PLAN

SCALE: AS NOTED
DRAWN BY:
DATE: 14 OCTOBER 2002
PROJECT NUMBER: 02036.00

DRAWING NUMBER: P1

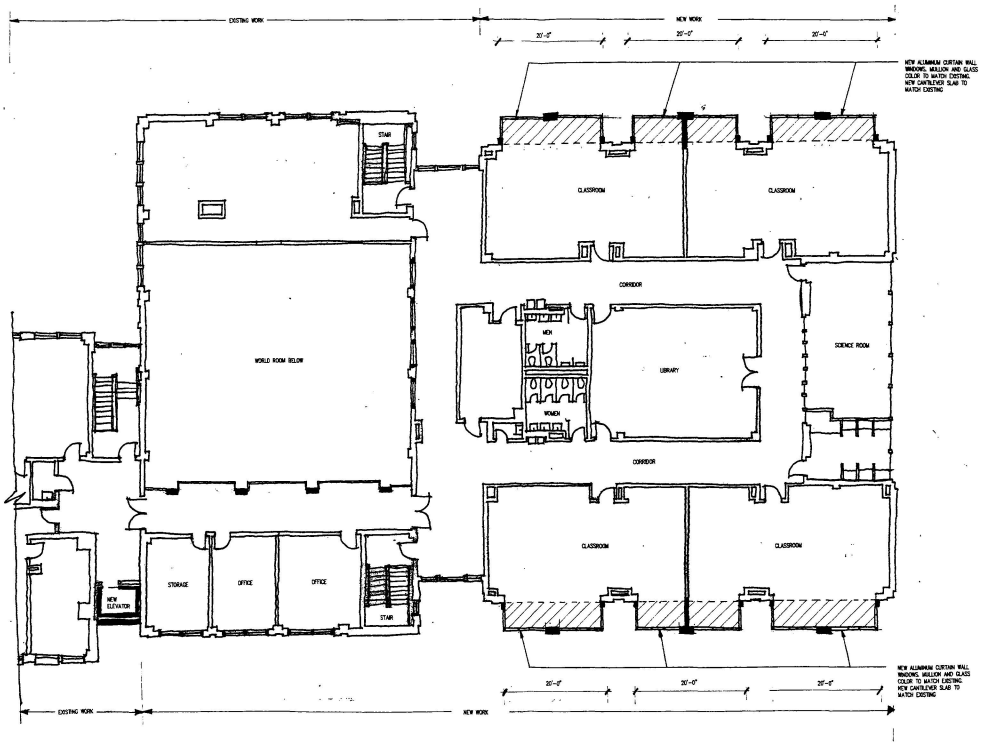

1 SECOND FLOOR PLAN
SCALE: 1/8"=1'-0"

HICKOK WARNER FOX

ARCHITECTS

1023 31st Street, NW
Washington, DC 20007
Phone 202.667.9776
Fax 202.667.2560

SHERIDAN SCHOOL

ZONING APLICATION

REVISIONS

2ND FLOOR PLAN


SCALE: AS NOTED

DRAWN BY:


DATE: 14 OCTOBER 2002

PROJECT NUMBER: 020336.00

DRAWING NUMBER: P2

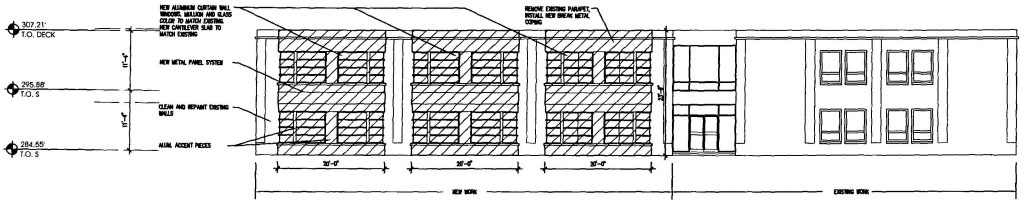

2 NORTH ELEVATION
SCALE: SCALE 1/8"=1'-0"

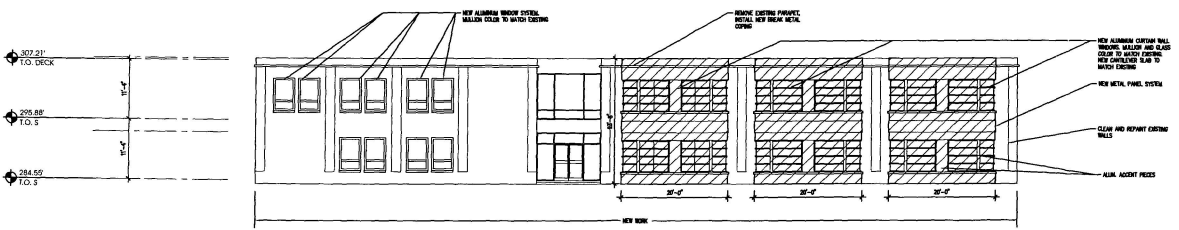

1 SOUTH ELEVATION
SCALE: SCALE 1/8"=1'-0"

HICROK WARNER FOX

ARCHITECTS

1001 31st Street, NW
Washington, DC 20007

Phone 202.667.0776
Fax 202.667.2060

SHERIDAN SCHOOL

ZONING APLICATION

REVISIONS

ELEVATIONS

SCALE: AS NOTED

DRAWN BY:

DATE: 14 OCTOBER 2002

PROJECT NUMBER: 02036.00

DRAWING NUMBER: E1