
RECEIVED
D.C. OFFICE OF ZONING
2002 DEC 30 PM 3:47

ES

CUPANTS

TO THE
W. CLEAR
LOBBY AND
EET OR THROUGH
NG PARKING LOT

SITE PLAN OF THE RIVER INN

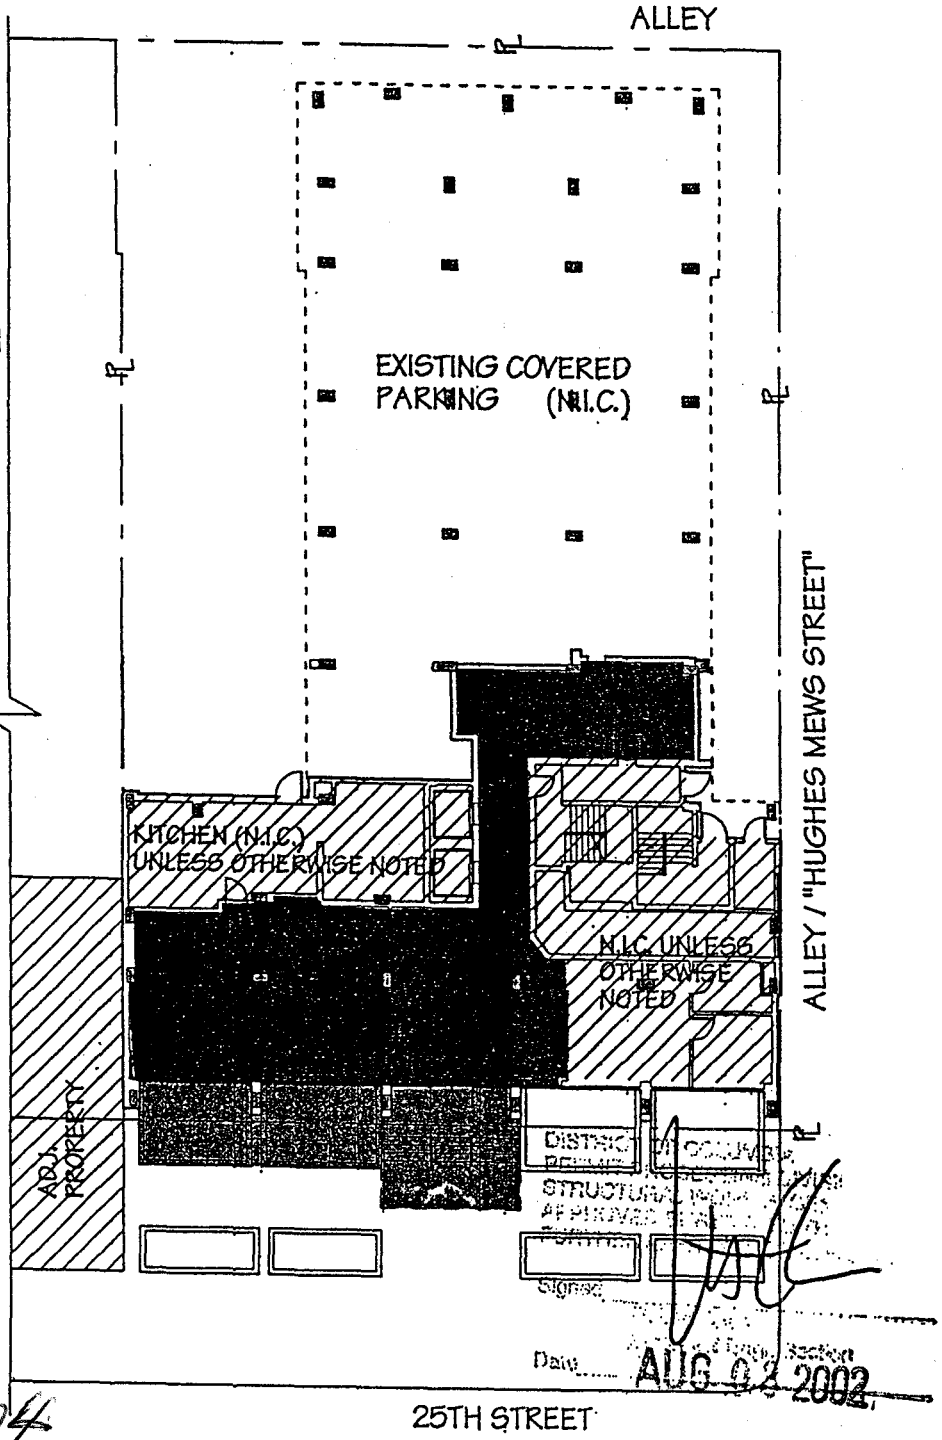

Signed:

Date: AUG 22 2002

#5

BZA Case No. 16984

Exhibit No. 1/5

KEY PLAN

SCALE: 1/4" = 1'-0"

Board of Zoning Adjustment
District of Columbia
CASE NO.16984
EXHIBIT NO.5

ARCHITEC

2501 M STRE
WASHIN
(T) 202 33

ADAMSTE

R

DATE	No	DES
06-05-02		PERI

INFOR

SCALE: AS NO
PROJECT #:
DRAWN BY: SKD,
DATE: 06-0