# PUBLIC SAFETY COMMUNICATIONS PROJECT


FIRE DEPARTMENT HEADQUARTERS
320 McMILLAN DRIVE, NW
WASHINGTON, D.C. 20001-1032

## CODE SUMMARY


ZONING CLASSIFICATION: R5B

RECEIVED
D.C. OFFICE OF ZONING
2013 JAN -8 AM 11: 17

## VICINITY PLAN

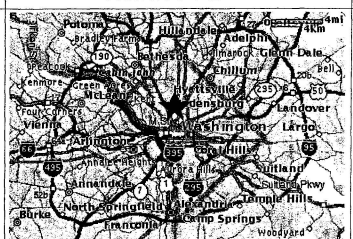


## LOCATION PLAN

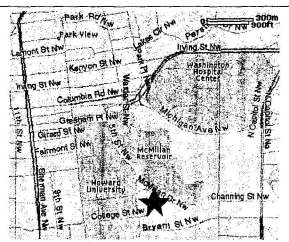


## INDEX OF DRAWINGS

1 of 4 COVER SHEET
2 of 4 SITE PLAN
3 of 4 TOWER INFORMATION
4 of 4 ROOF PLAN AND ELEVATIONS

BZA
Case No. 16988
Exhibit No. 9


JE JACOBS FACILITIES INC.
1100 North Globe Road
Suite 500
Arlington, Virginia 22201

Issue:

| Date | Description |
|---|---|
| 11/27/02 | ISSUE FOR REVIEW |
| 12/27/02 | ISSUE FOR ZONING PERMIT |
| 01/03/03 | ISSUE FOR ZONING PERMIT (FINAL) |

PUBLIC SAFETY COMMUNICATIONS PROJECT
FIRE DEPARTMENT HEADQUARTERS
320 McMILLAN DRIVE, NW
WASHINGTON, DC 20001-1032

Key Plan:

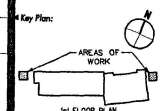


Scales:


JFI Project No.: R3W35405.06

Drawing Title:
320 McMILLAN DRIVE, NW
ZONING DOCUMENT
COVER SHEET

Date:

Designed By: NK
Drawn By: NK

Drawing No.: 1 of 4

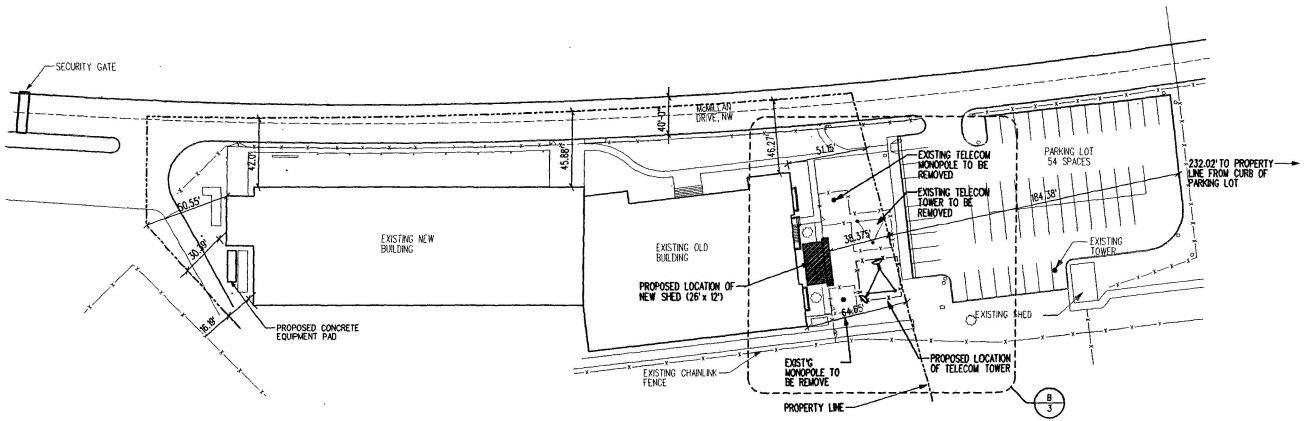



JE JACOBS FACILITIES INC.
1100 North Glebe Road
Suite 500
Arlington, Virginia 22201

| Issue: | |
|---|---|
| Date: | Description: |
| 11/27/02 | ISSUE FOR REVIEW |
| 12/27/02 | ISSUE FOR ZONING PERMIT |
| 01/03/03 | ISSUE FOR ZONING PERMIT (FINAL) |

PUBLIC SAFETY COMMUNICATIONS PROJECT

FIRE DEPARTMENT HEADQUARTERS
320 McMILLAN DRIVE, NW
WASHINGTON, DC 20001-1032

Key Plan:

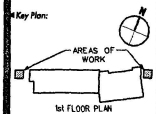


Scales:

JFI Project No.: R3W35405.06


Drawing Title:
320 McMILLAN DRIVE, NW

ZONING DOCUMENT
SITE PLAN

Date:

Designed By: NK
Drawn By: NK

Drawing No.: 2 of 4

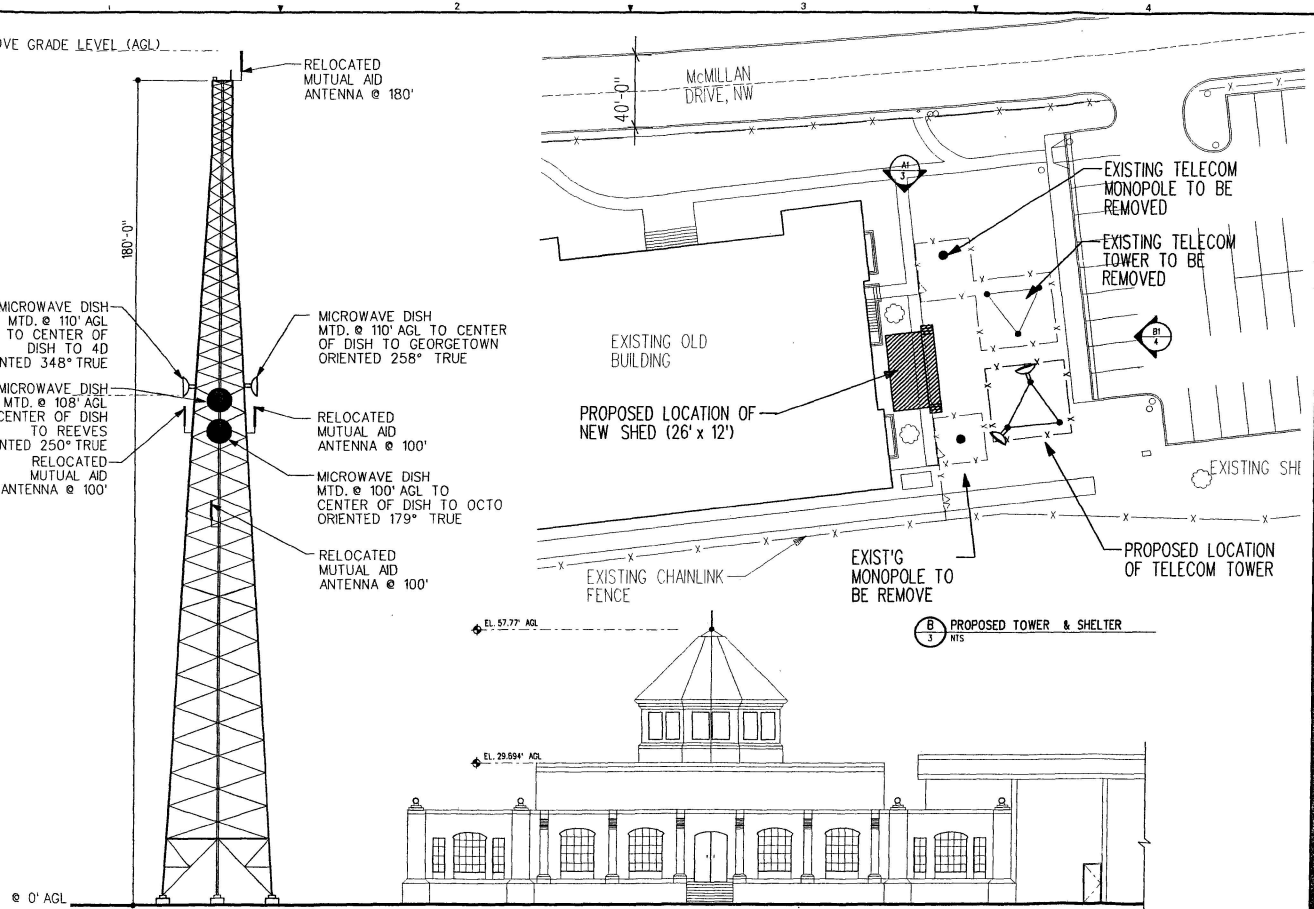



JE JACOBS FACILITIES INC.
1100 North Globe Road
Suite 500
Arlington, Virginia 22201

| Issue: | |
|---|---|
| Date | Description |
| 11/27/02 | ISSUE FOR REVIEW |
| 12/27/02 | ISSUE FOR ZONING PERMIT |
| 01/03/03 | ISSUE FOR ZONING PERMIT (FINAL) |

PUBLIC SAFETY COMMUNICATIONS PROJECT

FIRE DEPARTMENT HEADQUARTERS
320 McMILLAN DRIVE, NW
WASHINGTON, DC 20001-1032

Key Plan:

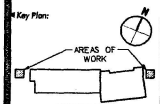


Scales:

JFI Project No.: RSW35405.06


Drawing Title:
320 McMILLAN DRIVE, NW

ZONING DOCUMENT
TOWER INFORMATION


Date:

Designed By: kw
Drawn By: kw


Drawing No.:
3 of 4

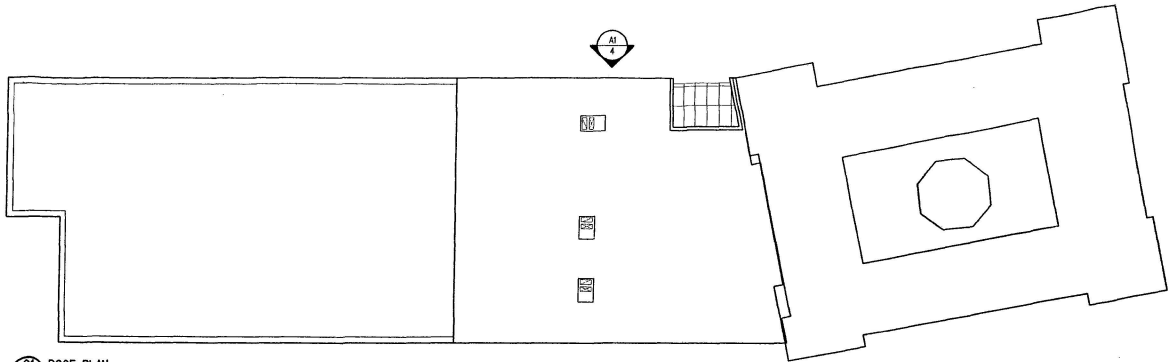


C1 4 ROOF PLAN
1/16" = 1'-0"

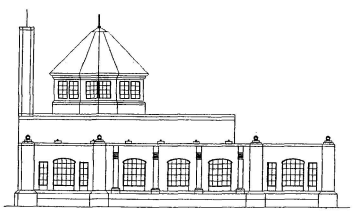

B1 4 EAST ELEVATION
NOT TO SCALE

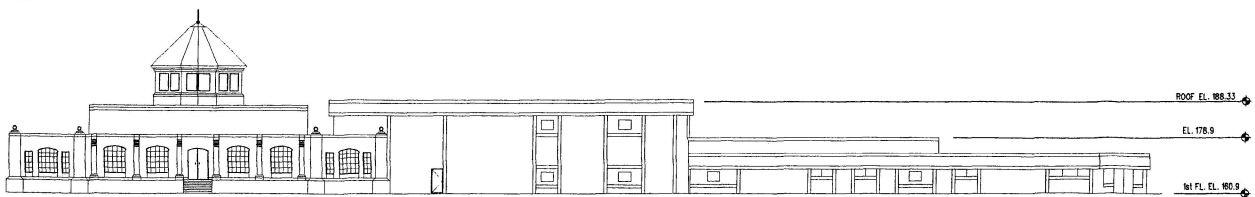


A1 4 NORTH ELEVATION
1/16" = 1'-0"


JE JACOBS FACILITIES INC.
1100 North Globe Road
Suite 500
Arlington, Virginia 22201

| Issue: | |
|---|---|
| Date: | Description: |
| 11/27/02 | ISSUE FOR REVIEW |
| 12/27/02 | ISSUE FOR ZONING PERMIT |
| 01/03/03 | ISSUE FOR ZONING PERMIT (FINAL) |

PUBLIC SAFETY COMMUNICATIONS PROJECT

FIRE DEPARTMENT HEADQUARTERS
320 McMILLAN DRIVE, NW
WASHINGTON, DC 20001-1032

Key Plan:

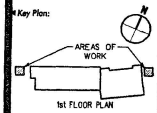


Scales:

JFI Project No.: W3W35405.06

Drawing Title:
320 McMILLAN DRIVE, NW

ZONING DOCUMENT
ROOF PLAN AND ELEVATIONS

Date:

Designed By: kw
Drawn By: kw

Drawing No.: 4 of 4