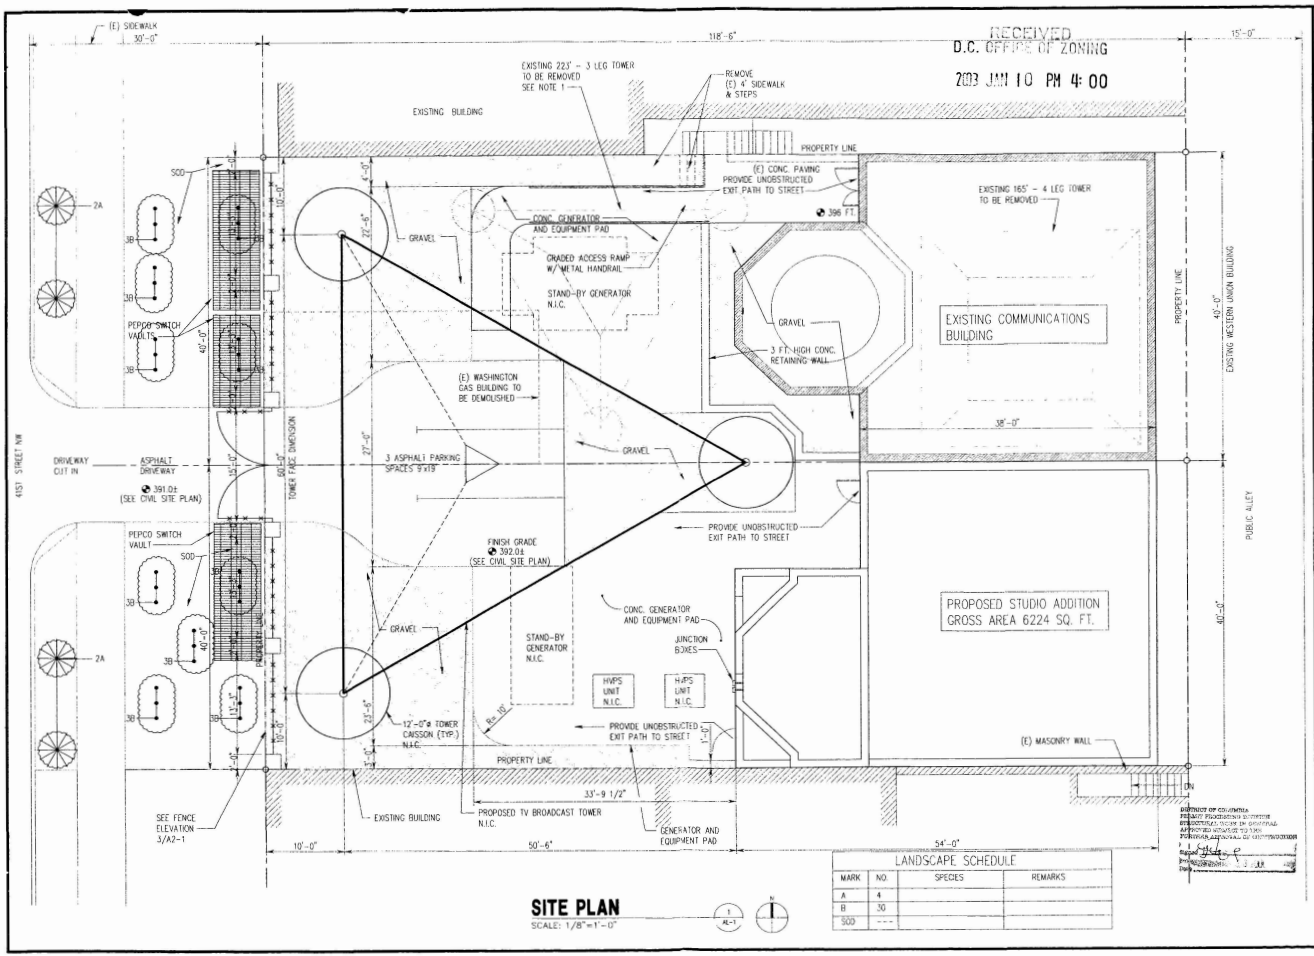


SITE PLAN

SCALE: 1/8"=1'-0"

LANDSCAPE SCHEDULE			
MARK	NO.	SPECIES	REMARKS
A	4		
B	30		
SOD	---		

SUBMITTALS

DATE	DESCRIPTION	REV
03-10-99	FOR ATS REVIEW	
05-21-99	FOR REVIEW BY OWNER	
08-12-99	PERMIT SET	
12-13-99	REVISED PERMIT SET	

AMERICAN TOWER CORP.

URS Greiner
2020 K Street, N.W. Suite 310
WASHINGTON, D.C. 20006
PHONE: (800) 883-4391
FAX: (202) 786-3171

SEAL:


JOB NO: 10009045602
TASK NO: TASK 1
DRAWN: LW
CHECKED: V.Z.

SCALE: 0 1/2 1 2
GRAPHIC SCALE IN INCHES


TITLE:
SITE PLAN / LANDSCAPE PLAN

4623-41ST STREET, NW TOWER SITE WASHINGTON, DC

SHEET NUMBER:
AL-1

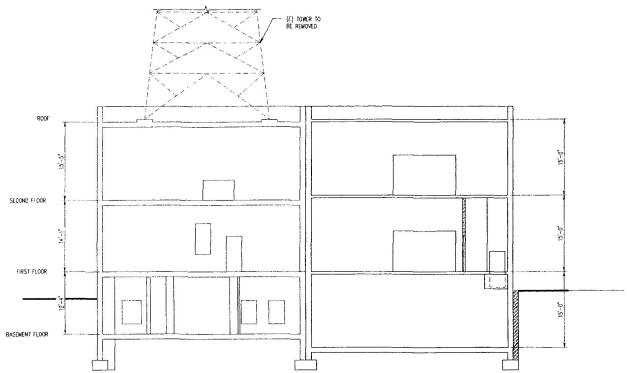

SECTION
1/8"=1'-0"
1
A3-1

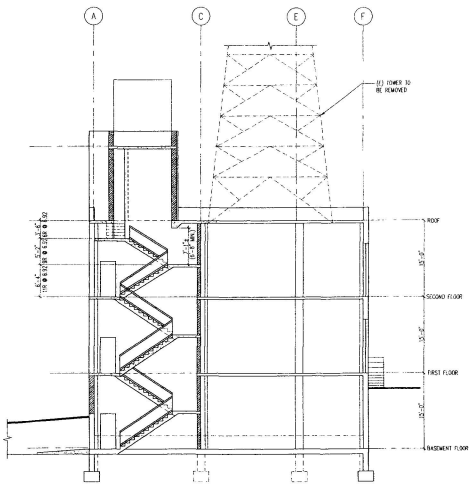

SECTION
1/8"=1'-0"
2
A3-1

EXERCISE OF DILIGENCE, PRUDENT ENGINEERING JUDGEMENT AND CONSIDERATION OF CONDITIONS APPARENTLY RELEVANT TO THIS PROJECT WERE APPLIED IN THE PREPARATION OF DOCUMENTS(2002)

SUBMITTALS

DATE	DESCRIPTION	REV.
05-19-99	FOR AFS REVIEW	
05-21-99	FOR REVIEW BY OWNER	
08-12-99	PERMIT SET	
12-13-99	REVISED PERMIT SET	

AMERICAN TOWER CORP.

URS Greiner
2020 K Street, N.W. Suite 310
WASHINGTON, D.C. 20006
PHONE: (800) 883-4391
FAX: (202) 785-3171

SEAL:

JOB NO.	160009045602
TASK NO.	TASK#
DRAWN:	SS
CHECKED:	VJ

SCALE:

0 1/2 1 2
GRAPHIC SCALE IN INCHES


TITLE:


SECTIONS

4623-41ST STREET, NW
TOWER SITE
WASHINGTON, DC

SHEET NUMBER:

A3-1

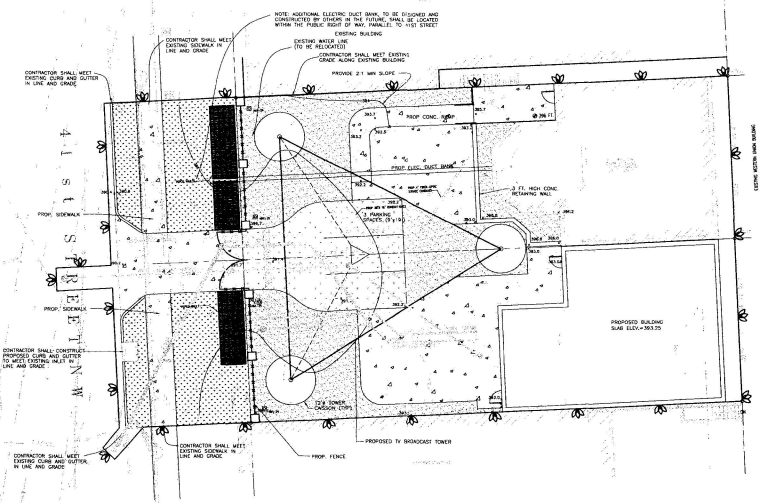

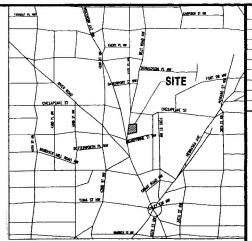

VICINITY MAP
NOT TO SCALE

LEGEND

- EXISTING OVER HEAD LINES
- EXISTING CONTOURS
- BENCH MARK
- EXISTING WATER LINE
- EXISTING GAS LINE
- EXISTING SANITARY LINE
- EXISTING GAS VALVE
- EXISTING WATER MAIN
- EXISTING WATER VALVE
- EXISTING SANITARY SEWER MANHOLE
- EXISTING STORM DRAIN MANHOLE
- EXISTING TELEPHONE MANHOLE
- EXISTING PEPCO MANHOLE
- PROP. GRAVEL
- PROP. CONCRETE
- PROP. GRASS
- PROP. ASPHALT
- PROP. ELECTRIC DUCT BANK
- LIMITS OF DISTURBANCE

DISTRICT OF COLUMBIA
PERMIT INFORMATION SYSTEM
STRUCTURAL WORK TO GENERAL
APPROVED STRICTLY TO THE
TECHNICAL DIVISION OF OCCUPANCY

SUBMITTALS

DATE	DESCRIPTION	REV.
8/12/99	PERMIT SET	1
12/13/99	REVISED PERMIT SET	2
1/7/00	REVISED PERMIT SET	3

AMERICAN TOWER CORP.

URS Greiner
2020 K Street, N.W. Suite 310
WASHINGTON, D.C. 20006
PHONE: (800) 883-4391
FAX: (202) 785-3171

SEAL:


JOB NO: 16-0080456.02
TASK NO.
DRAWN:
CHECKED:

SCALE:
10' 0 10'
SCALE: 1"=10'

TITLE:
SITE PLAN


**4623-41ST STREET, NW
TOWER SITE
WASHINGTON, DC**

SHEET NUMBER:
C-3

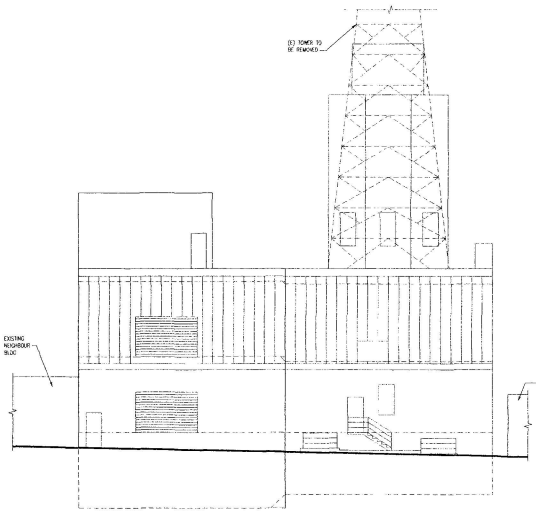

EAST ELEVATION
1/8"=1'-0"

2
A2-2

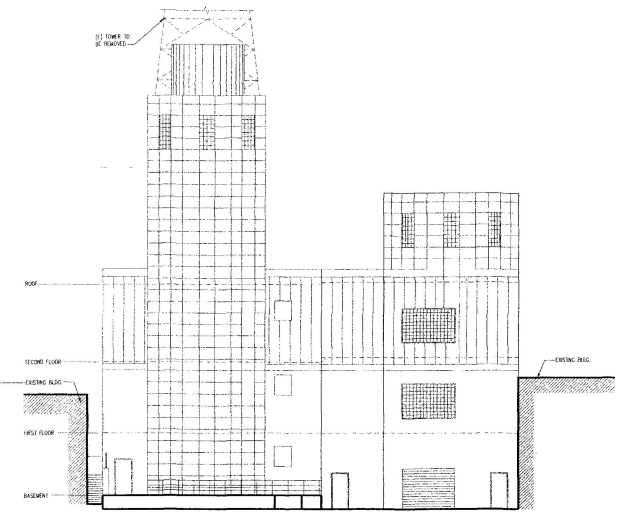

WEST ELEVATION
1/8"=1'-0"

1
A2-1

GOVERNMENT OF THE DISTRICT OF COLUMBIA
PRODUCT AND SERVICES DIVISION
CONSTRUCTION CODES OF THE DISTRICT OF COLUMBIA
APPROVED UNDER THE AUTHORITY OF THE CONSTRUCTION CODES
ACT OF 1986 (D.C. LAW 6-85)
DATE: DEC 20 2000

SUBMITTALS

DATE	DESCRIPTION	REV.
05-10-99	FOR ATC REVIEW	
05-21-99	FOR REVIEW BY OWNER	
08-12-99	PERMIT SET	
12-13-99	REVISED PERMIT SET	

AMERICAN TOWER CORP.

URS Greiner
2020 K Street, N.W. Suite 310
WASHINGTON, D.C. 20006
PHONE: (800) 883-4391
FAX: (202) 785-3171

SEAL:

JOB NO:	16008045602
TASK NO:	TASK 1
DRAWN:	SS
CHECKED:	V.Z

SCALE:

0 1/2 1 2
GRAPHIC SCALE IN INCHES

TITLE:

EAST & WEST ELEVATIONS

4623-41ST STREET, NW
TOWER SITE
WASHINGTON, DC

SHEET NUMBER:

A2-2