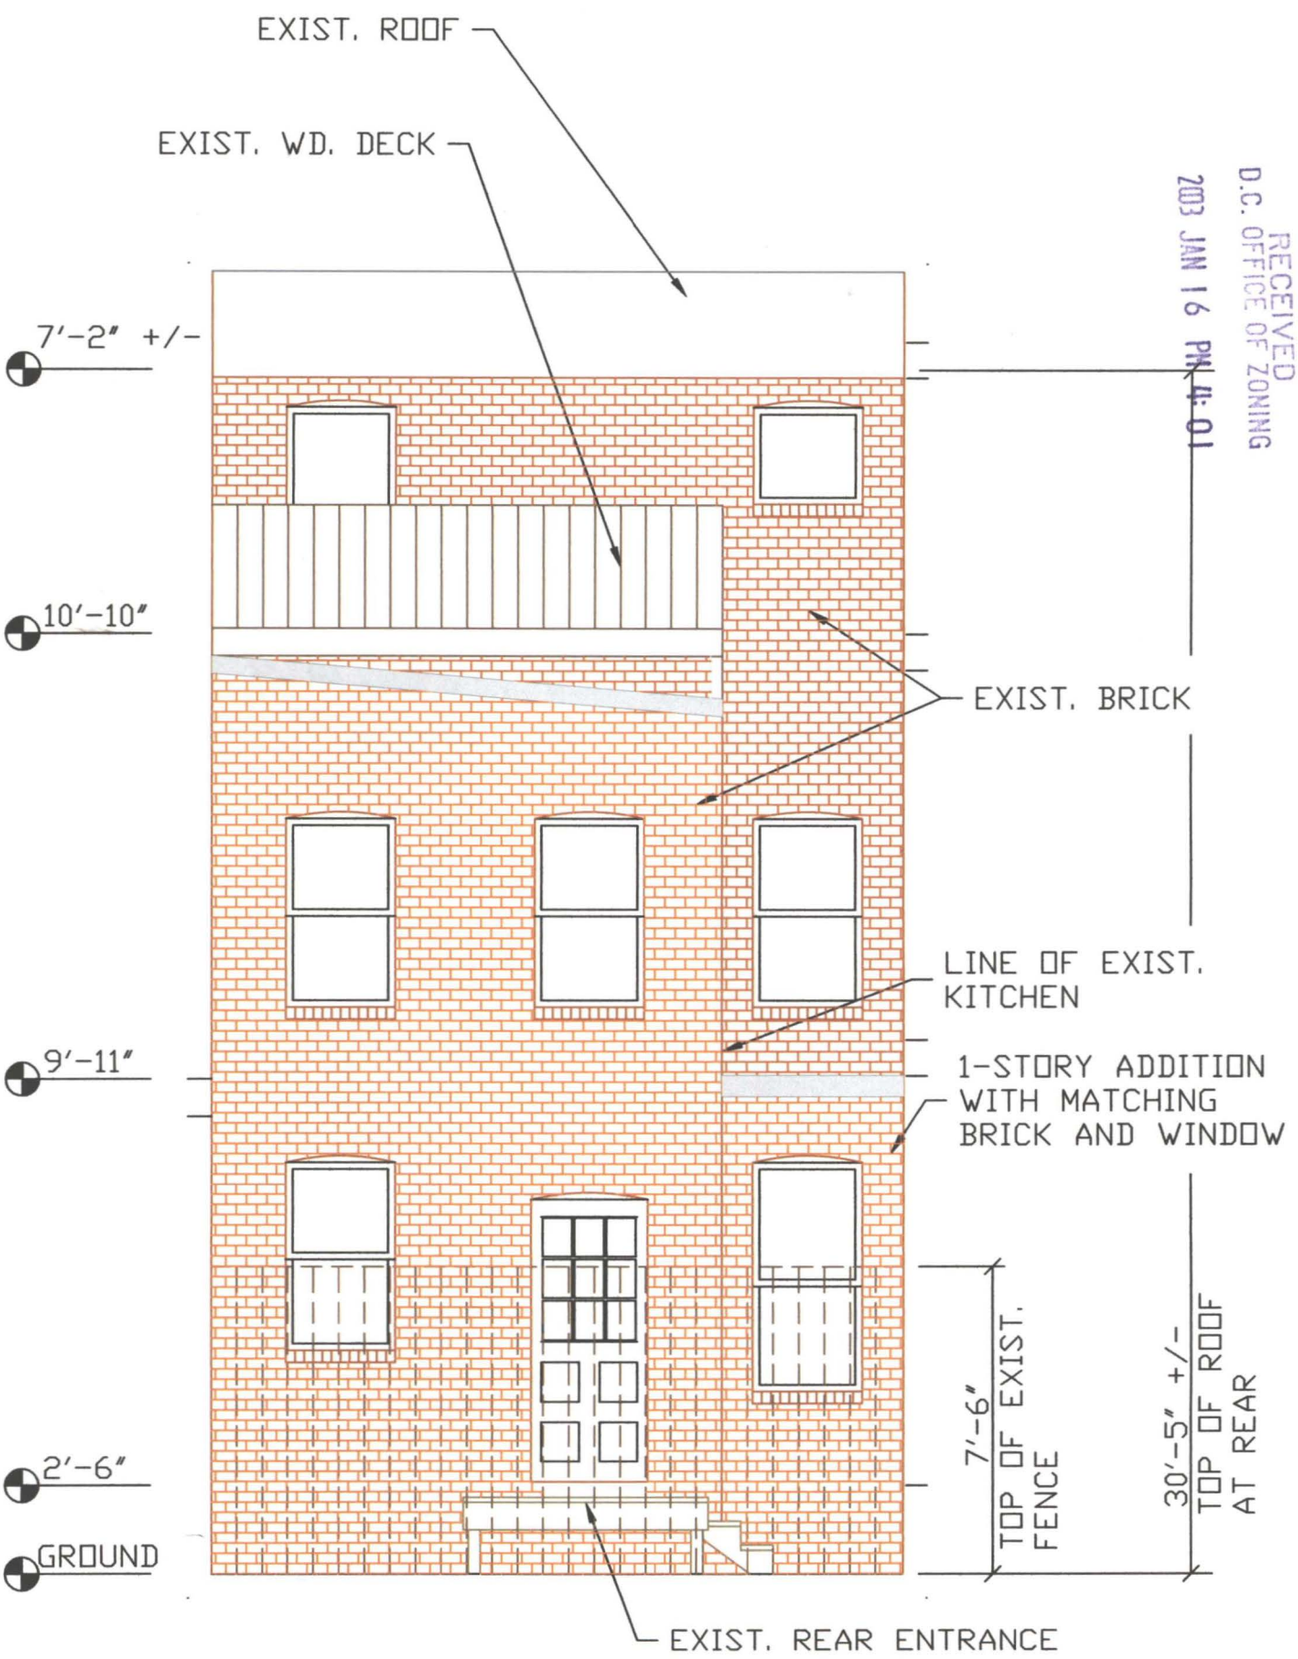


RECEIVED
D.C. OFFICE OF ZONING
2003 JAN 16 PM 4:01

SCALE: 1/4"=1'-0"

BZA
Case No. 16994
Exhibit No. 5


TITLE REAR ELEVATION DATE 1-16-03

PROJECT 1530 SWANN STREET, NW DRAWN BY BTO

SK

BRIAN O'CONNELL ARCHITECTS 1832 15TH STREET NW WASHINGTON,DC 20009
TEL. 202-986-5180 FAX 202-332-4792 EMAIL BTOARCH@AOL.COM

Board of Zoning Adjustment
District of Columbia
CASE NO. 16994
EXHIBIT NO. 5

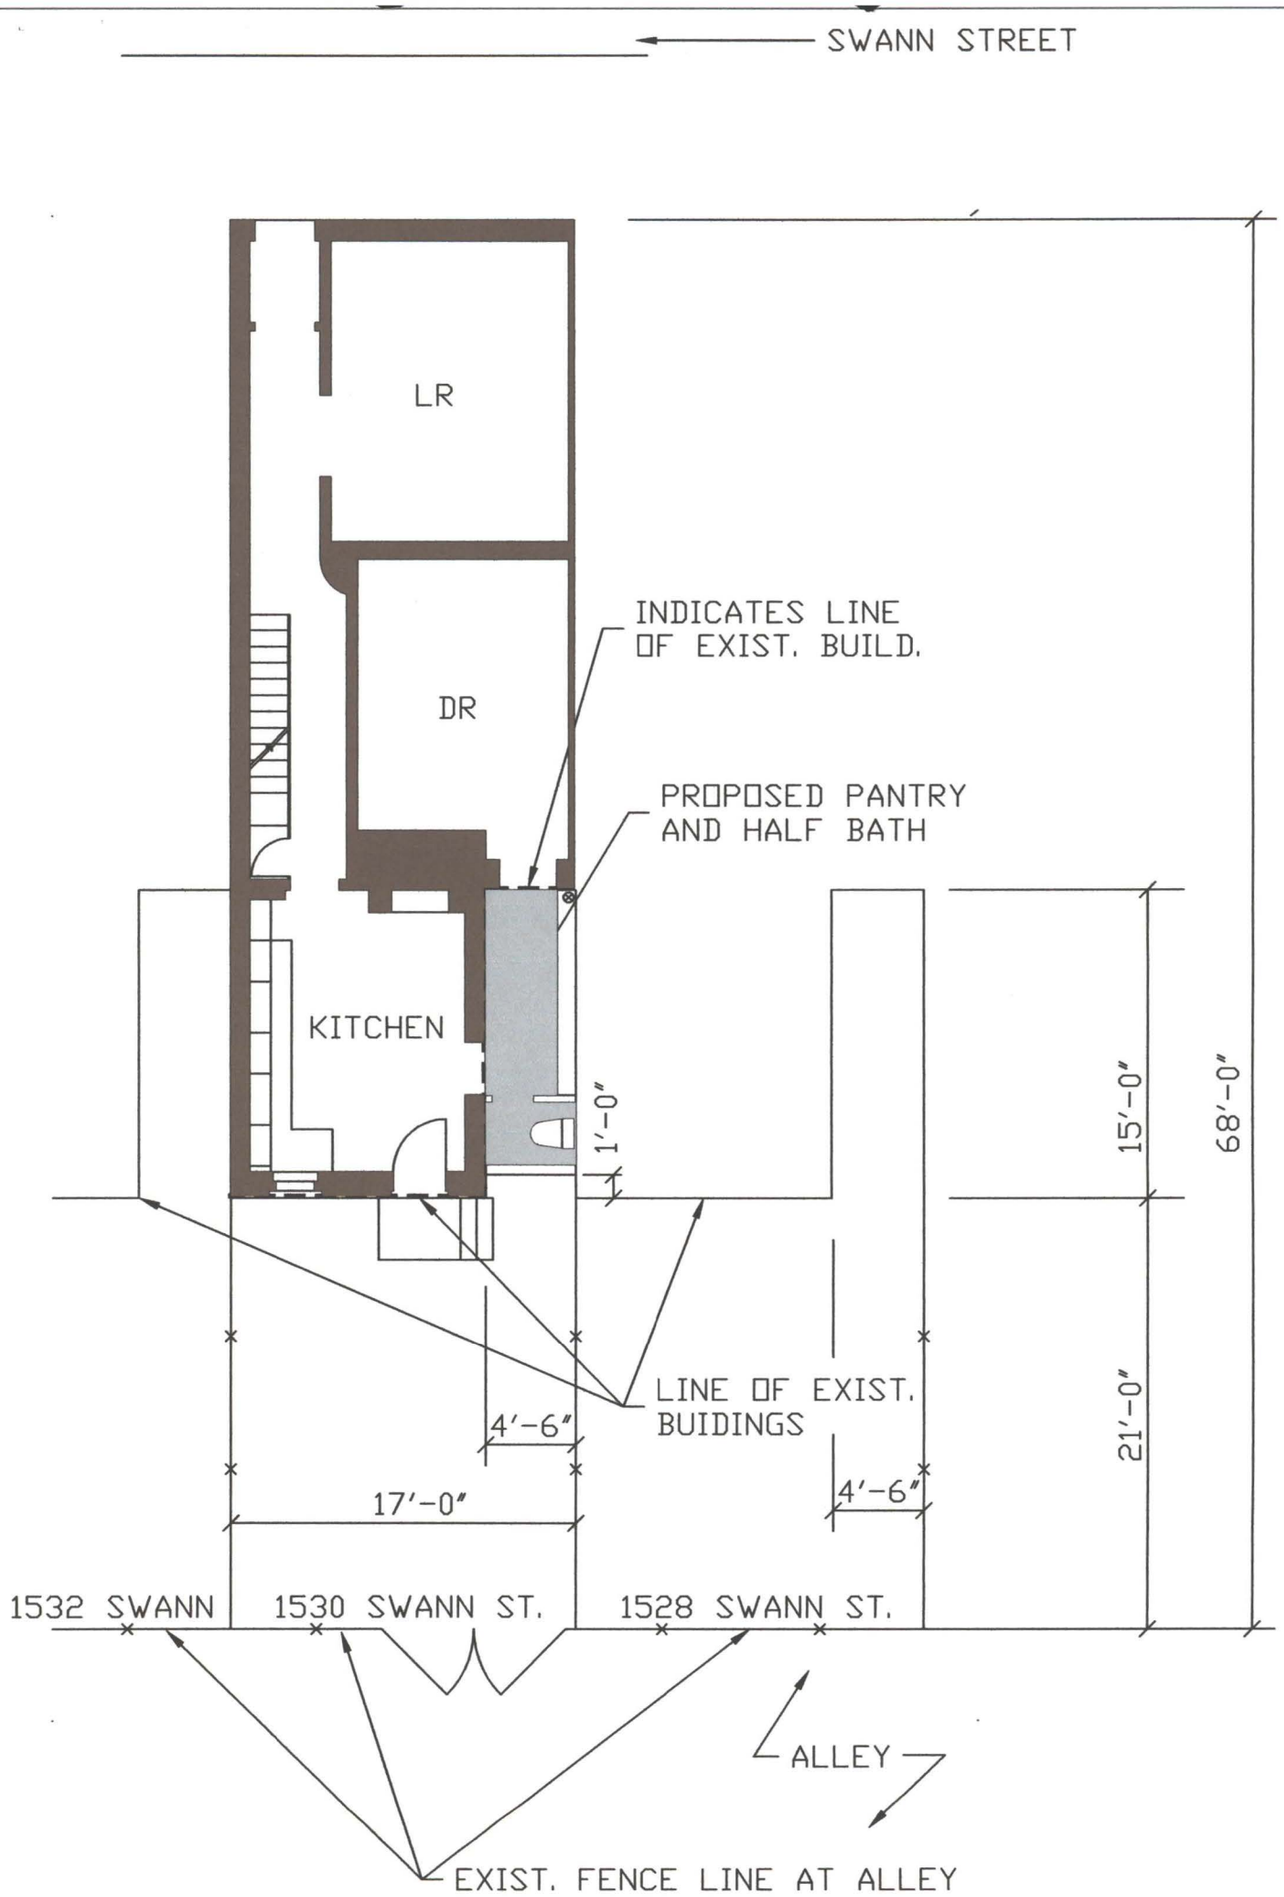

SCALE: 1/8"=1'-0"


TITLE FIRST FLOOR DATE 1-16-03

PROJECT 1530 SWANN STREET, NW DRAWN BY BTO


SK

NO.

BRIAN O'CONNELL ARCHITECTS 1832 15TH STREET NW WASHINGTON,DC 20009
TEL. 202-986-5180 FAX 202-332-4792 EMAIL BTOARCH@AOL.COM

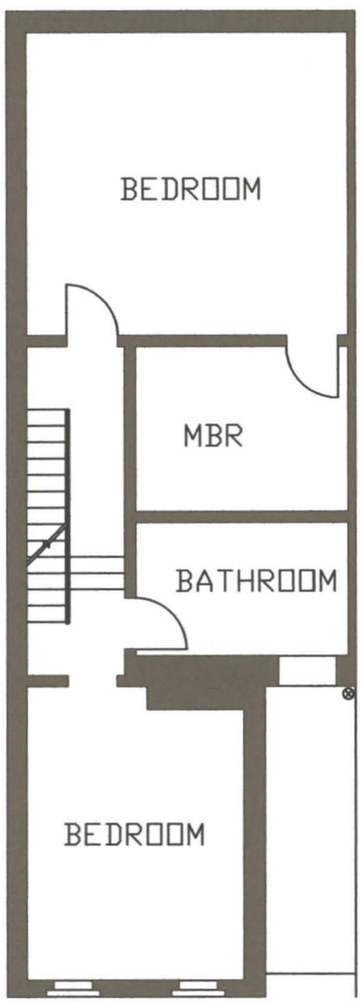

EXIST. 2ND FLOOR

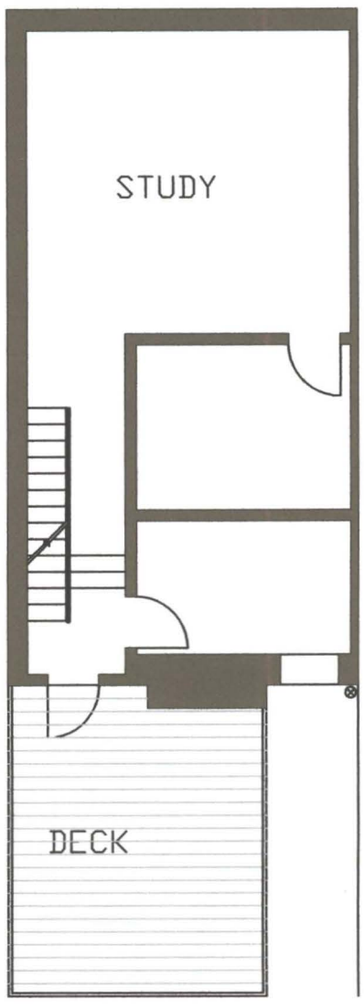

EXIST. 3RD FLOOR

NO NEW WORK ON THESE FLOORS

SCALE: 1/8"=1'-0"

TITLE SECOND AND THIRD FLOORS DATE 1-16-03

PROJECT 1530 SWANN STREET, NW DRAWN BY BTO

BRIAN O'CONNELL ARCHITECTS 1832 15TH STREET NW WASHINGTON,DC 20009
TEL. 202-986-5180 FAX 202-332-4792 EMAIL BTOARCH@AOL.COM

SK

NO.