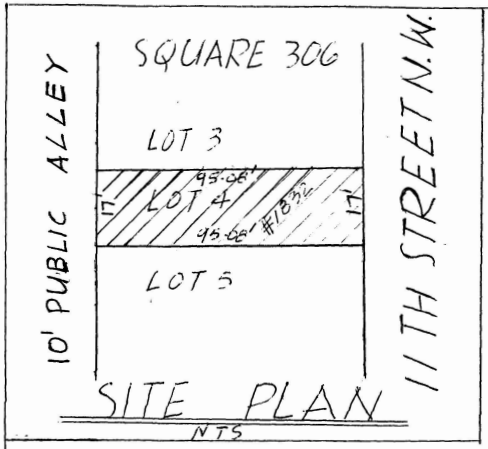



Project:

Renovation of
1832 11th. Street N. W.
Washington D. c.

78-Z 337-E

32

Case No. 17006
Exhibit No. 1

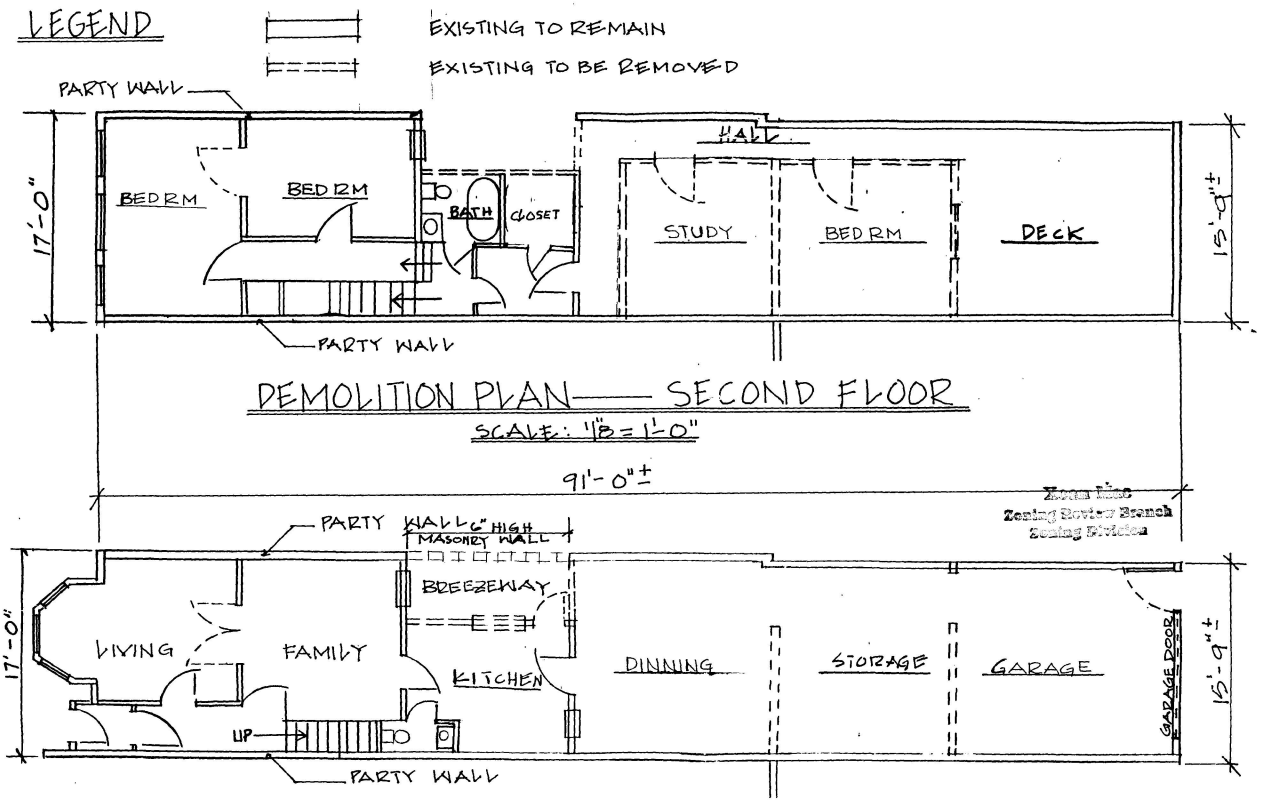

DRAWN BY: GVT

DATE: 11/16/02

D


1

RENOVATION OF
1832 11TH. STREET N.W.
WASHINGTON D.C.

LEGEND:


EXISTING TO REMAIN

NEW INTERIOR DRYWALL PARTITION

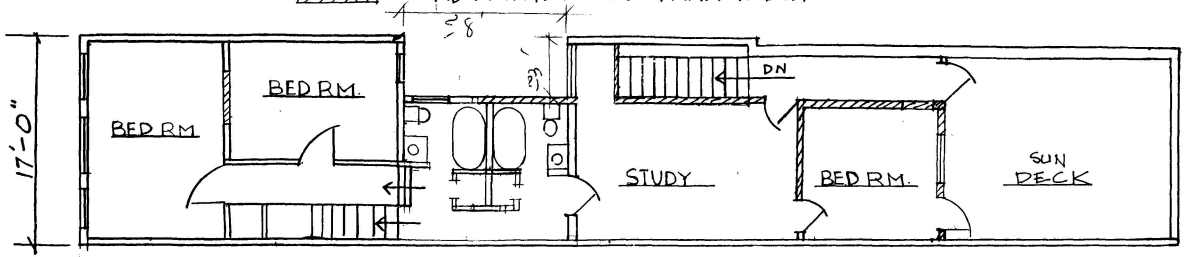

NEW FLOOR PLAN — SECOND FLOOR

SCALE: 1/8" = 1'-0"

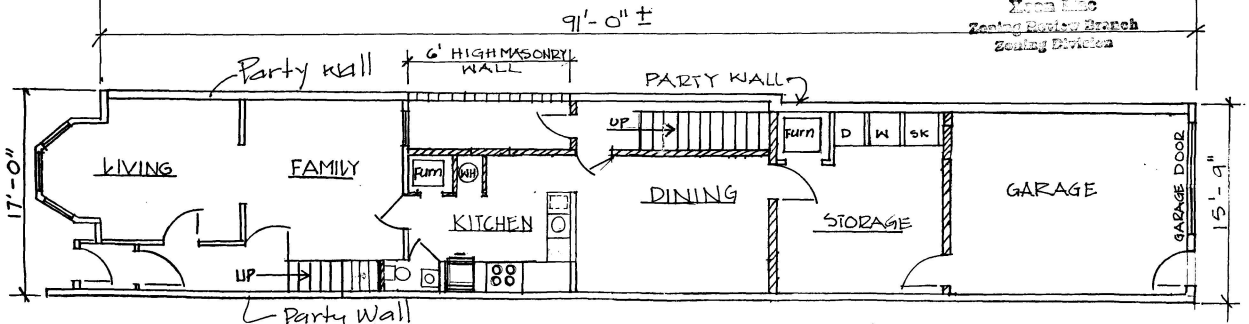

NEW FLOOR PLAN — FIRST FLOOR


SCALE: 1/8" = 1'-0"

Zoning Review Branch
Zoning Division

DRAWN BY: GYT | A

DATE: 11/6/02 | 01

RENOVATION OF
1832 11TH STREET N W
WASHINGTON D.C.

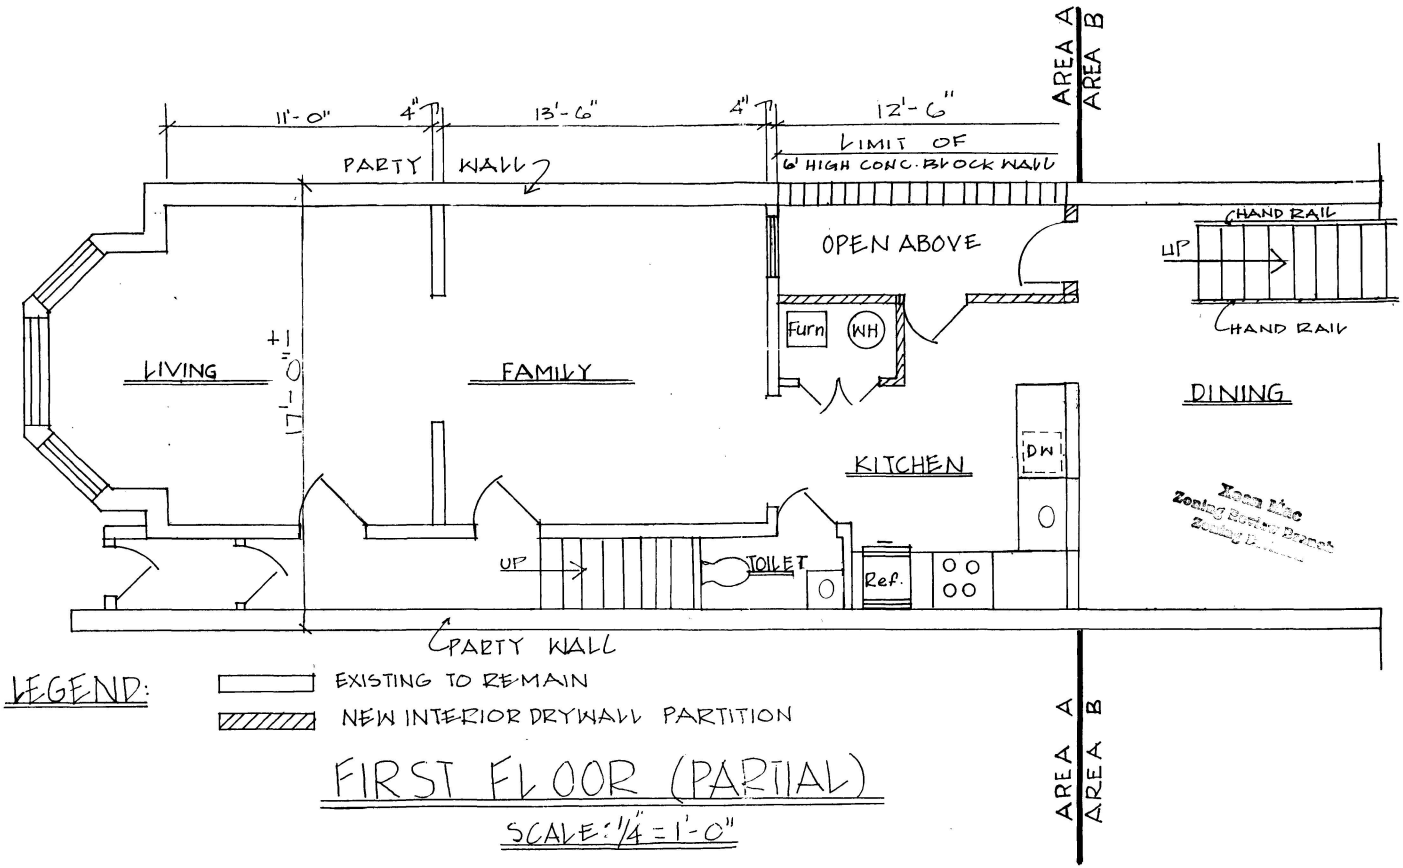

LEGEND:

EXISTING TO RE-MAIN

NEW INTERIOR DRYWALL PARTITION

FIRST FLOOR (PARTIAL)

SCALE: 1/4" = 1'-0"


RENOVATION OF
1032 11TH. STREET N.W
WASHINGTON D.C.

PROPOSED PLANS, NOTES & LEGEND
FIRST FLOOR


DRAWN BY: GVT

DATE: 11/16/02

A 1

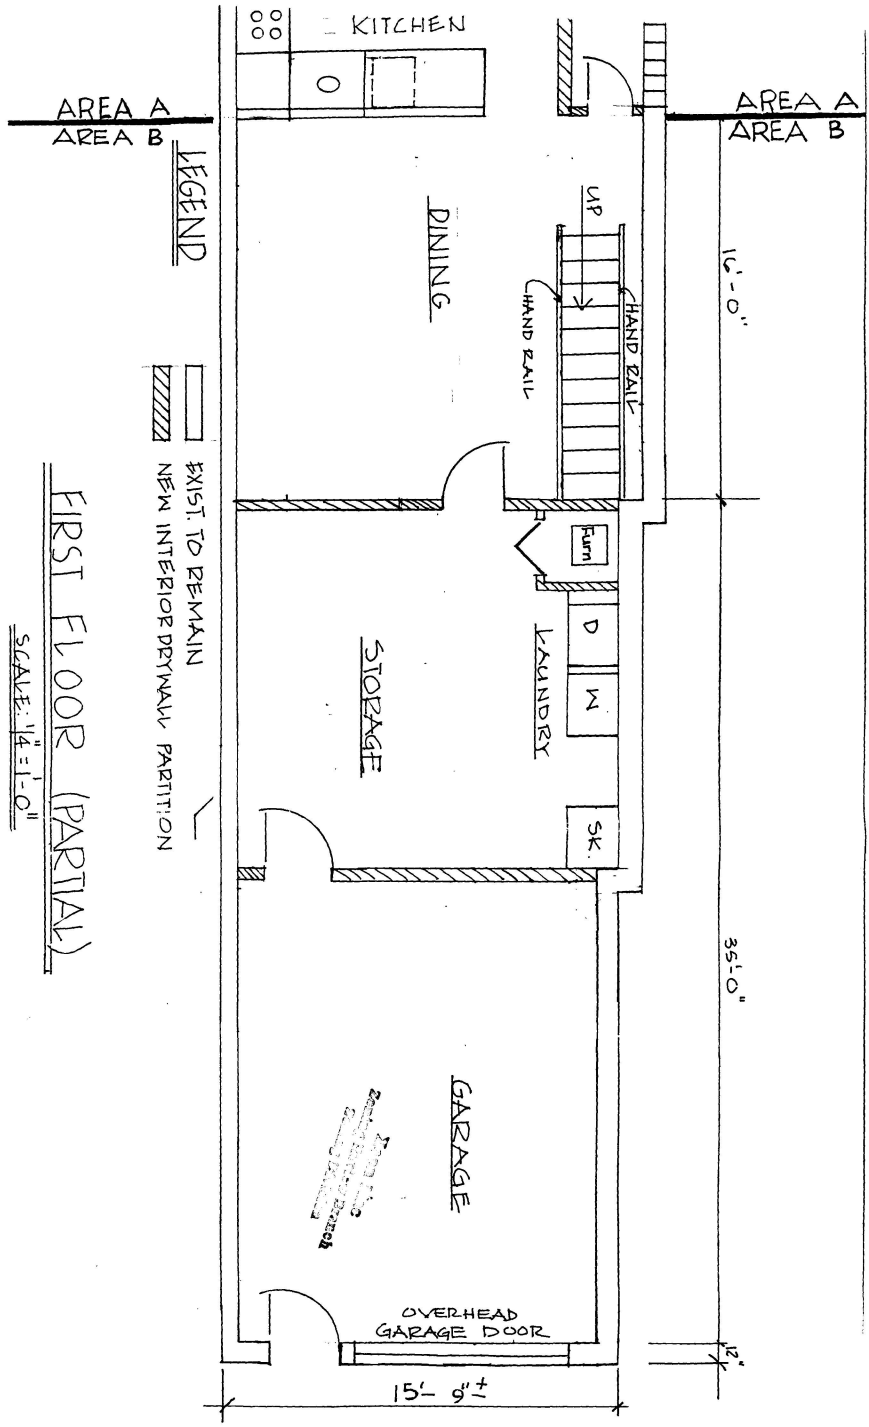

RENOVATION OF 1832 11TH. STREET N W WASHINGTON D.C.	PROPOSED PLAN, NOTES & LEGEND FIRST FLOOR	DRAWN BY: GVT DATE: 11/16/02	A 2

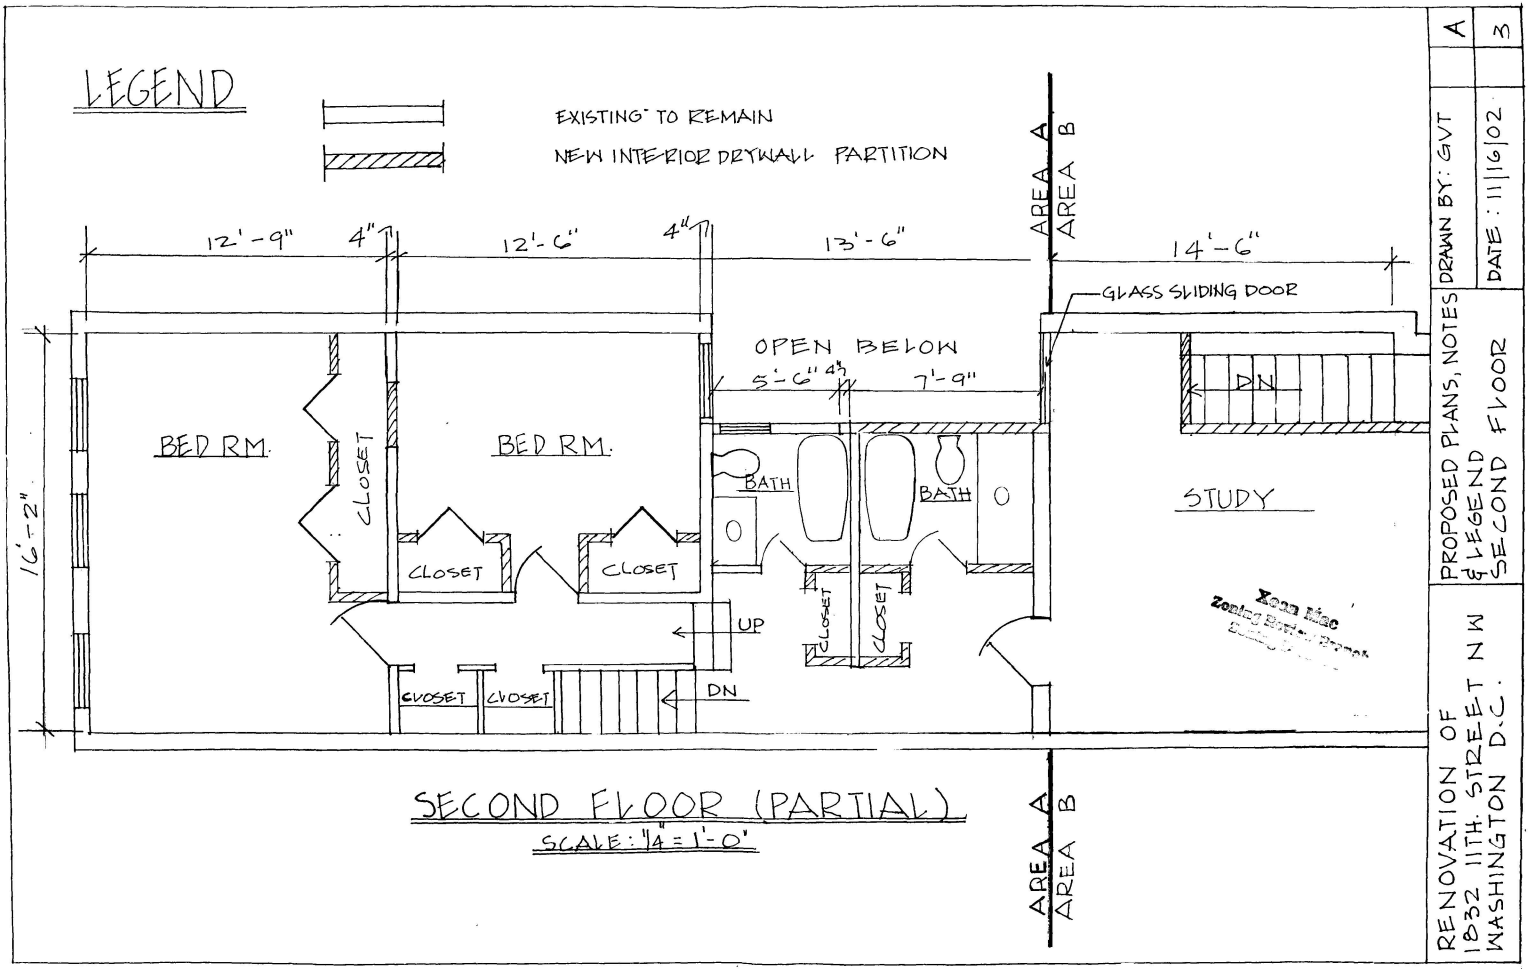

SECOND FLOOR (PARTIAL)

SCALE: 1/4 = 1'-0"

RENOVATION OF
1832 11TH. STREET N.W.
WASHINGTON D.C.

PROPOSED PLANS, NOTES & LEGEND
SECOND FLOOR

DRAWN BY: GVT

DATE: 11/16/02

A | 3

Zoning Office
Zoning Review Branch

PARTIAL FRAMING PLAN — SECOND FLOOR

SCALE: 1/4" = 1'-0"

RENOVATION OF
1832 11TH. STREET N.W.
WASHINGTON D.C.


PROPOSED FRAMING
PLAN
SECOND FLOOR

DRAWN BY: GVT

DATE: 11/16/02

A


5

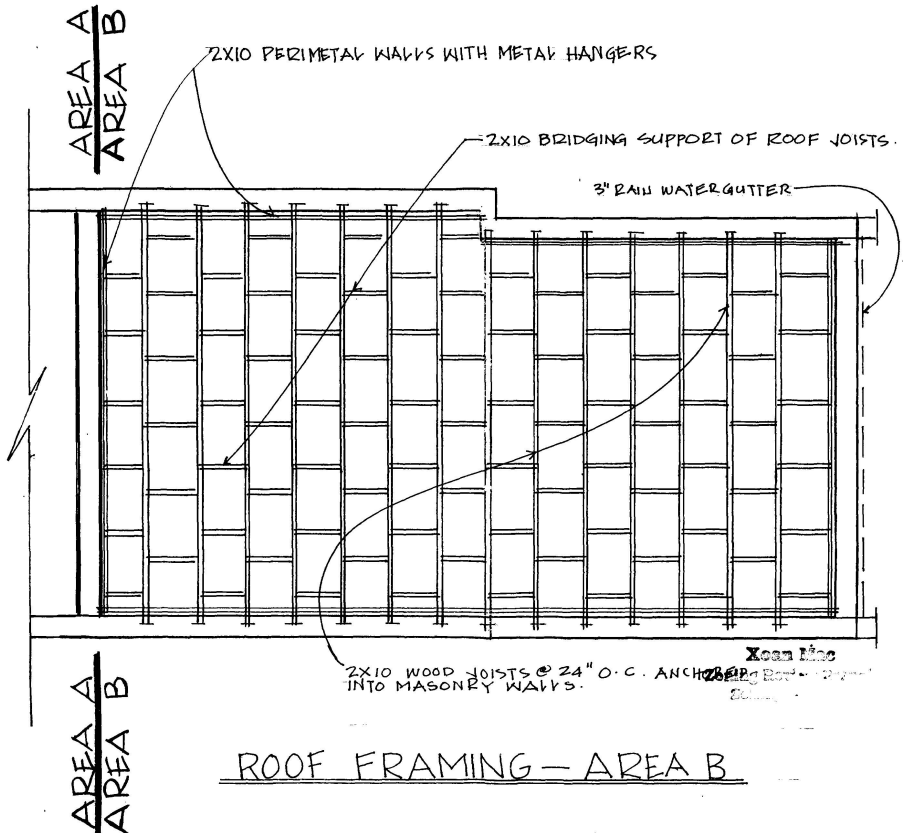

ROOF FRAMING — AREA B

DRAWN BY: GVT	A
DATE: 12/16/02	6

RENOVATION OF
1832 11TH STREET N.W
WASHINGTON D.C.

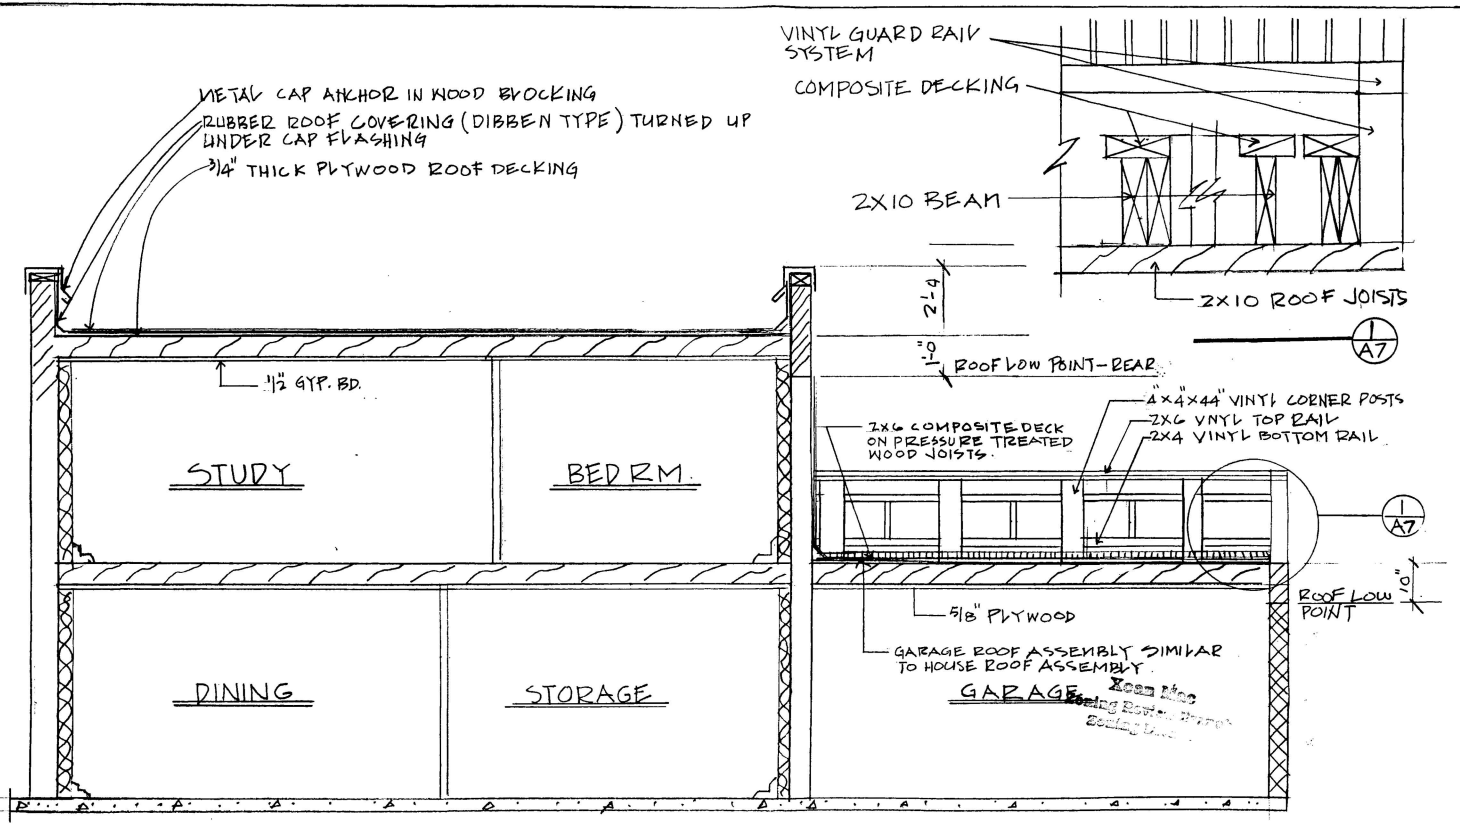

SECTION A-A


DRAWN BY: GVT

DATE: 11/6/02


A 7

RENOVATION OF
1832 11TH. STREET N.W.
WASHINGTON D.C.

DETAILS

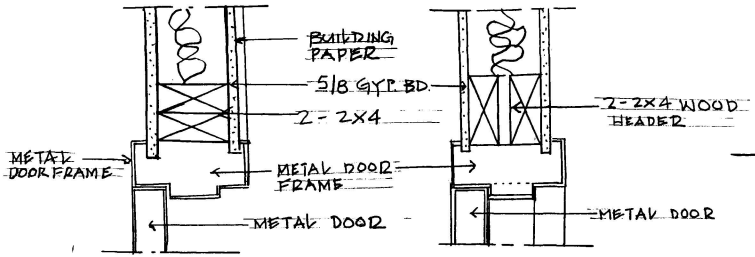


EXTERIOR DOOR DETAILS

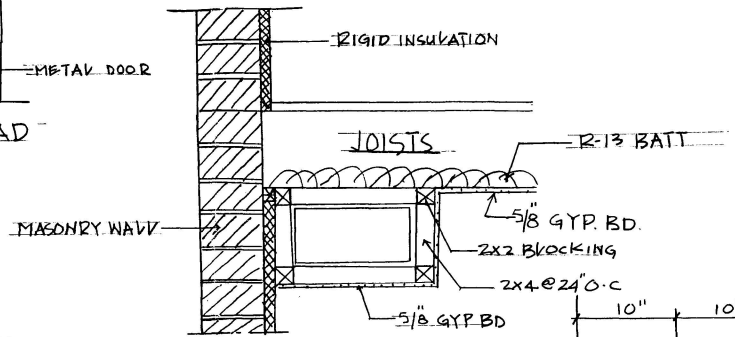


BULKHEAD DETAIL


SCALE: 3/4" = 1'-0"

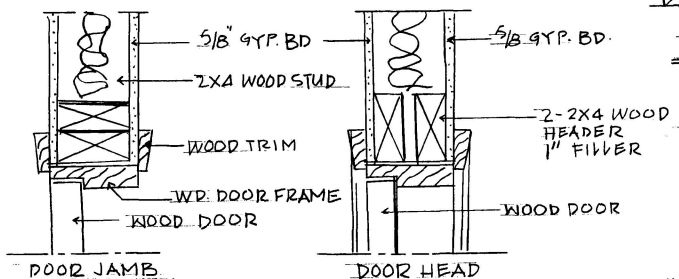


INTERIOR DOOR JAMB & HEAD

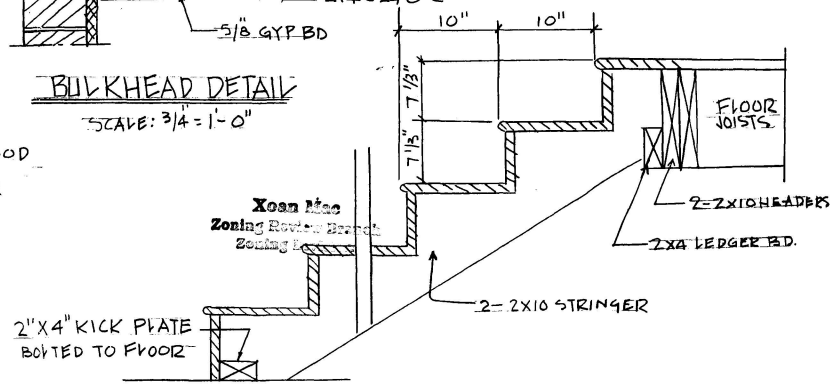


STAIR CROSS-SECTION

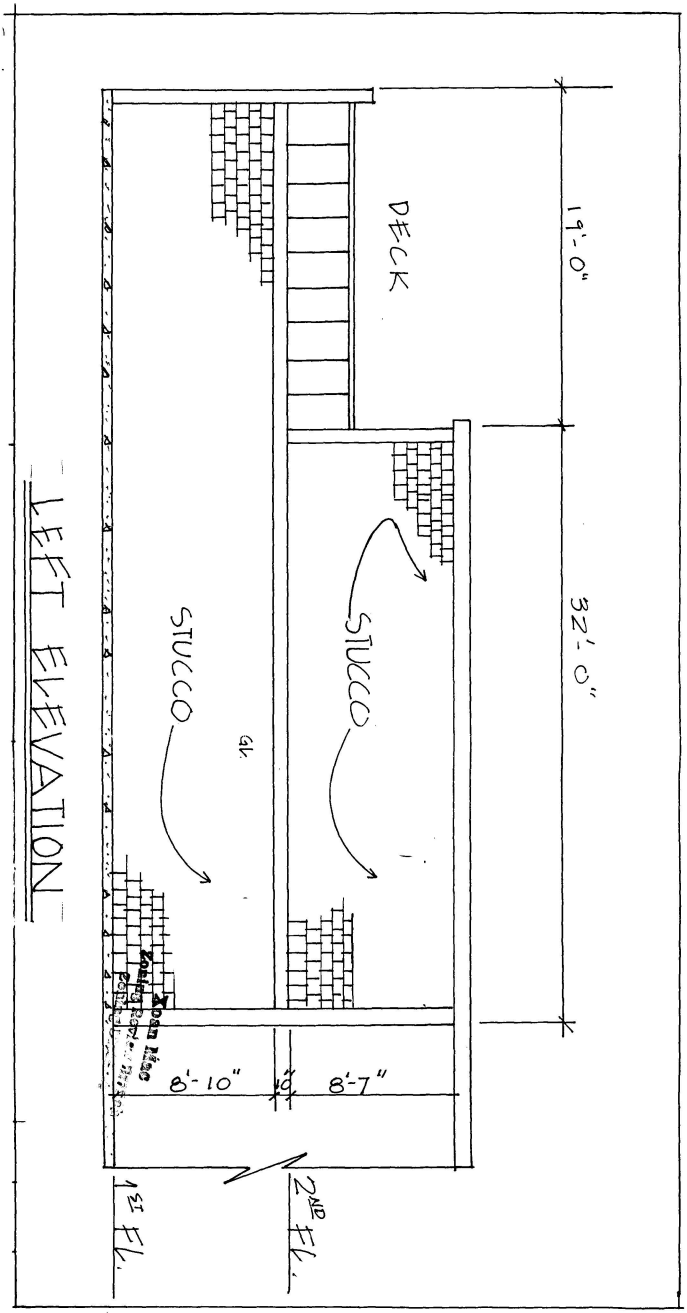

RENOVATION OF 1832 11TH STREET N.W. WASHINTON D.C.		DRAWN BY: GVT	A
		DATE: 11/16/02	9

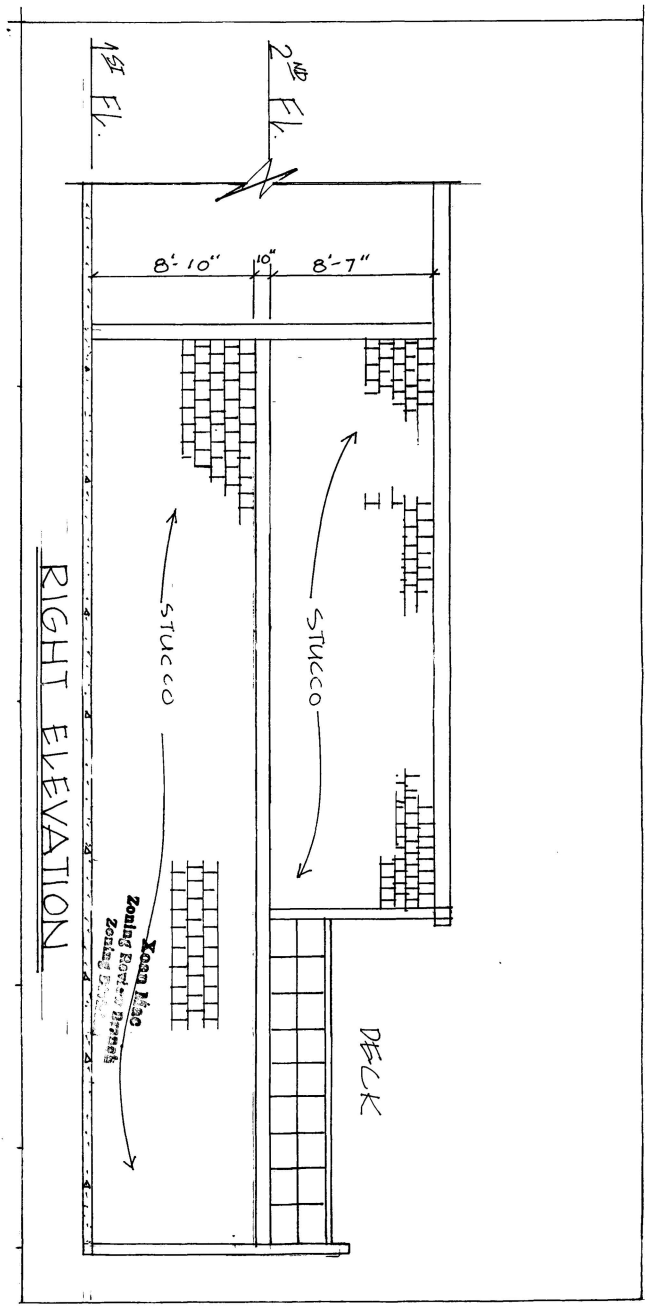

RENOVA N OF 1832 11TH STREET N.W. WASHINGTON D.C.		DRAWN BY: GVT	A
		DATE: 11/16/02	10

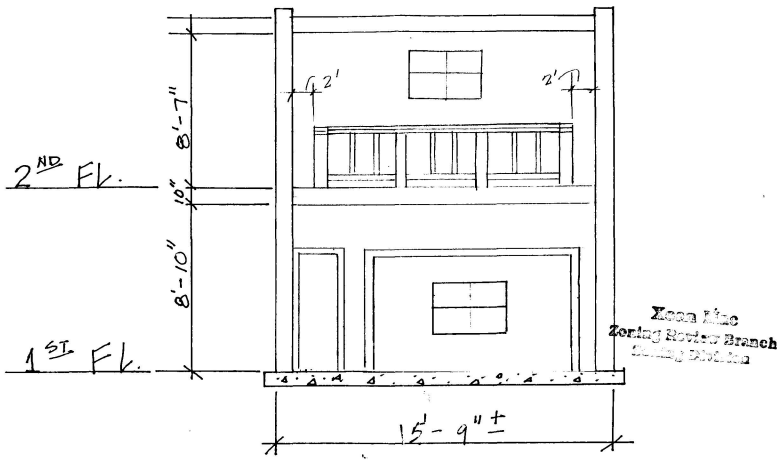

Zoning Review Branch

REAR ELEVATION

SCALE: 3/16=1'-0"

RENOVATION OF
1832 11TH. STREET N.W.
WASHINGTON D.C.

DRAWN BY: GVT | A
REV. 01 DATE: 11/01/02 | 11