
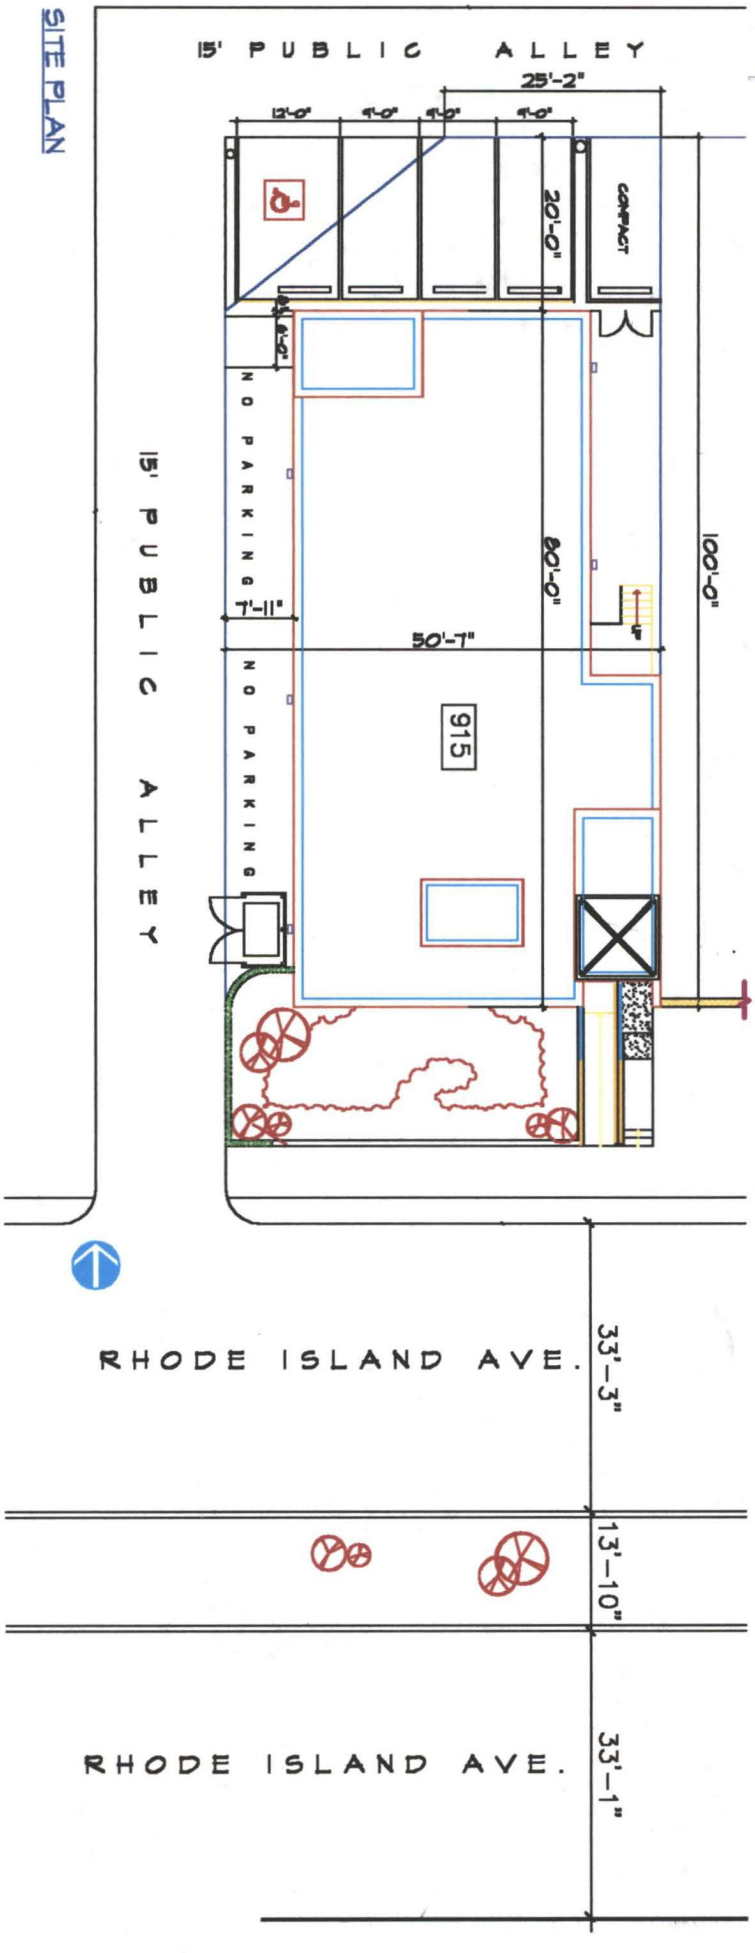


RECEIVED
D.C. OFFICE OF ZONING
2013 MAY 13 PM 12: 35


BZA
Case No. 17035
Exhibit No. 6

Board of Zoning Adjustment
District of Columbia
CASE NO. 17035
EXHIBIT NO. 6

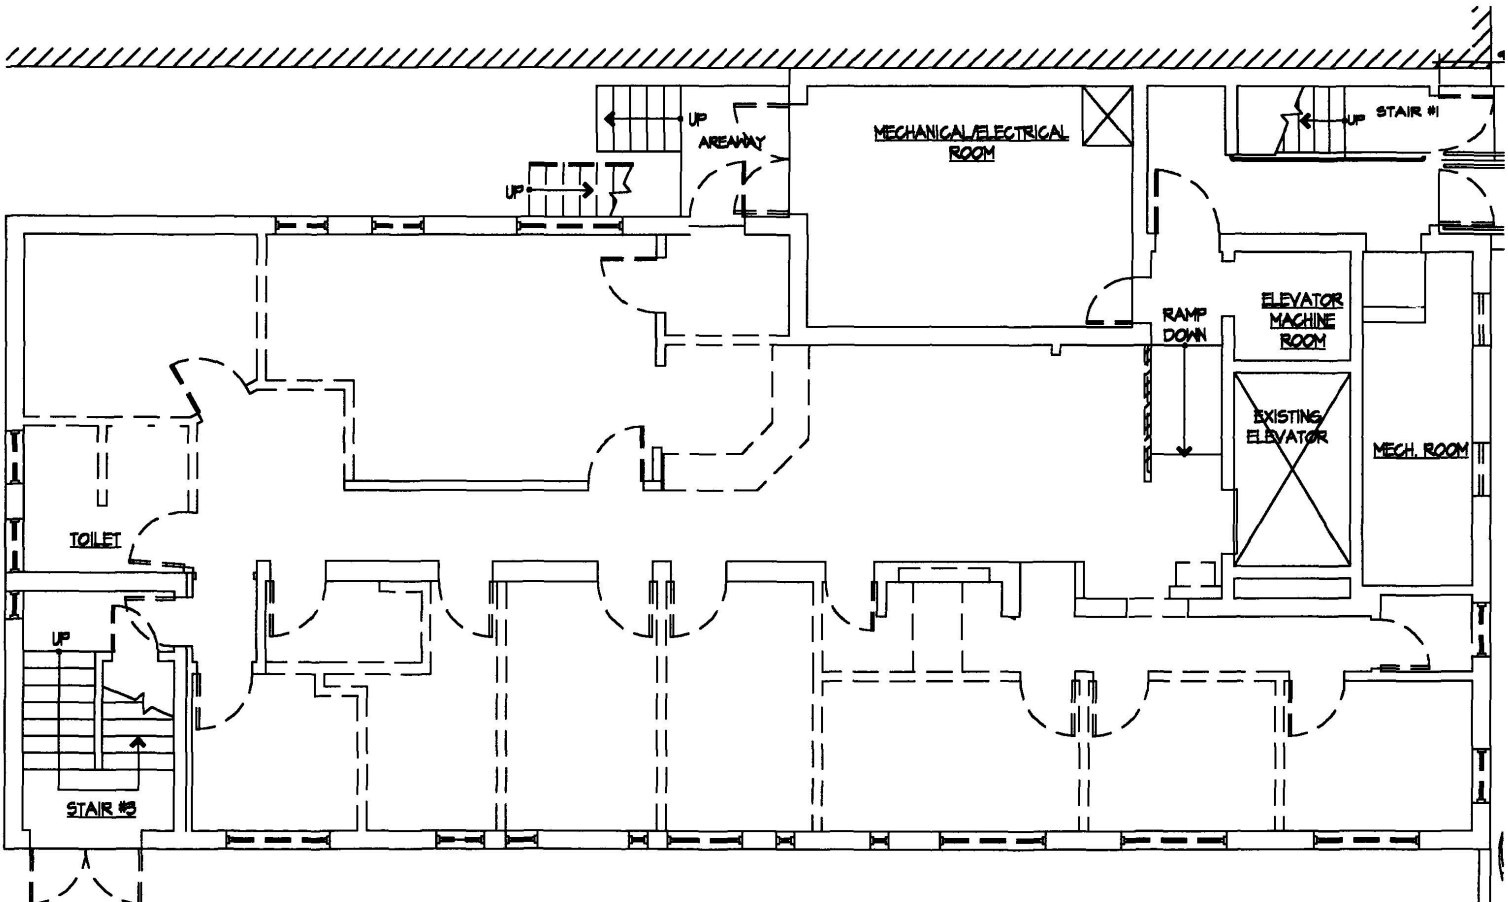


EXISTING GROUND FLOOR PLAN

SCALE: 3/16" = 1'-0"

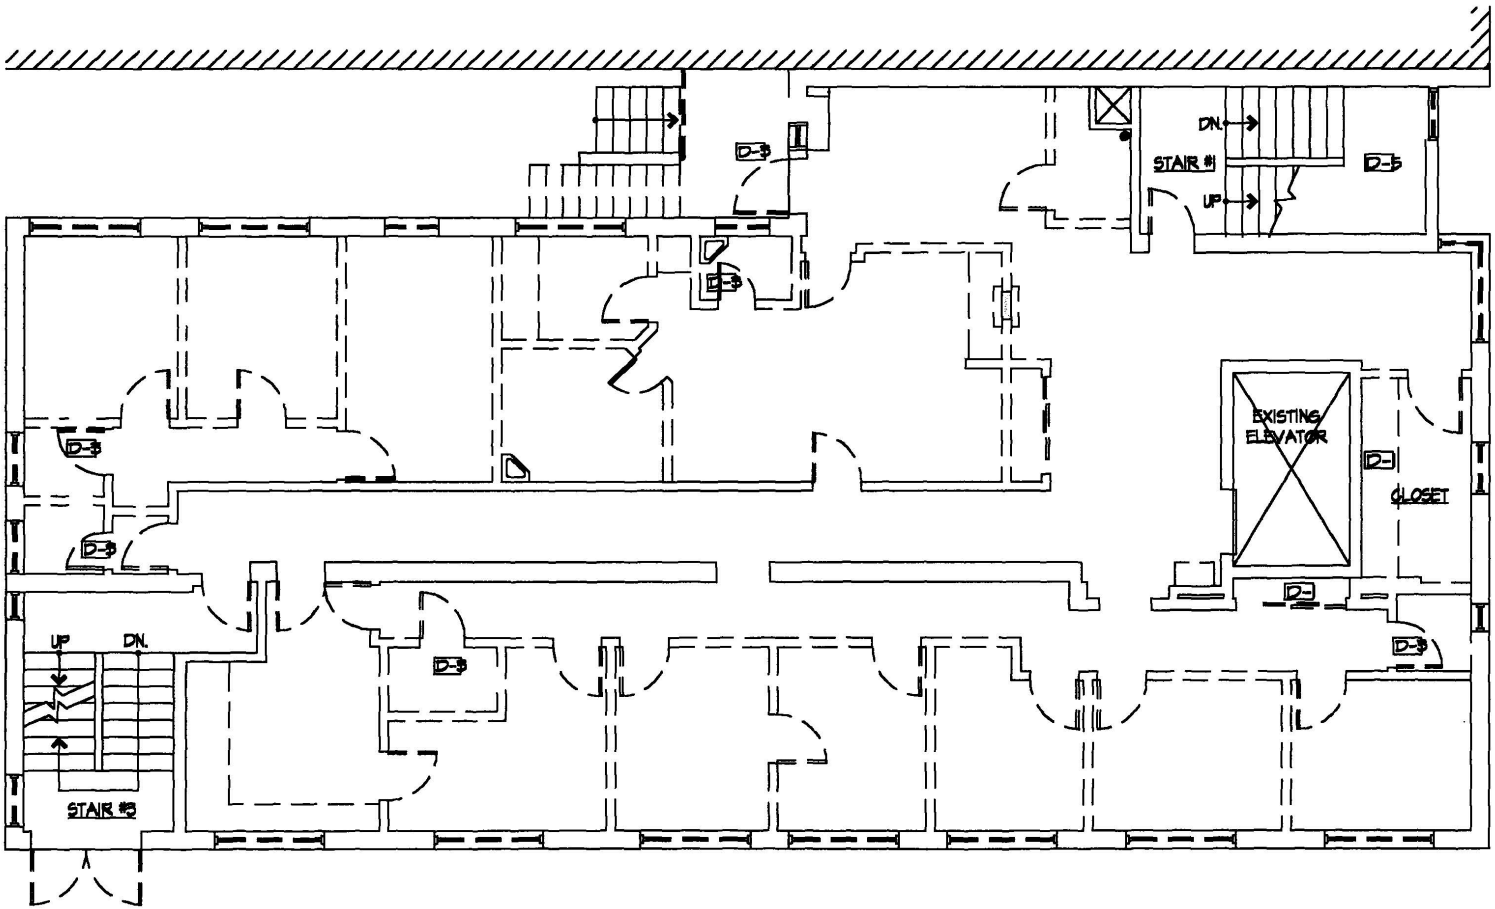


EXISTING FIRST FLOOR PLAN


SCALE: 5/16" = 1'-0"

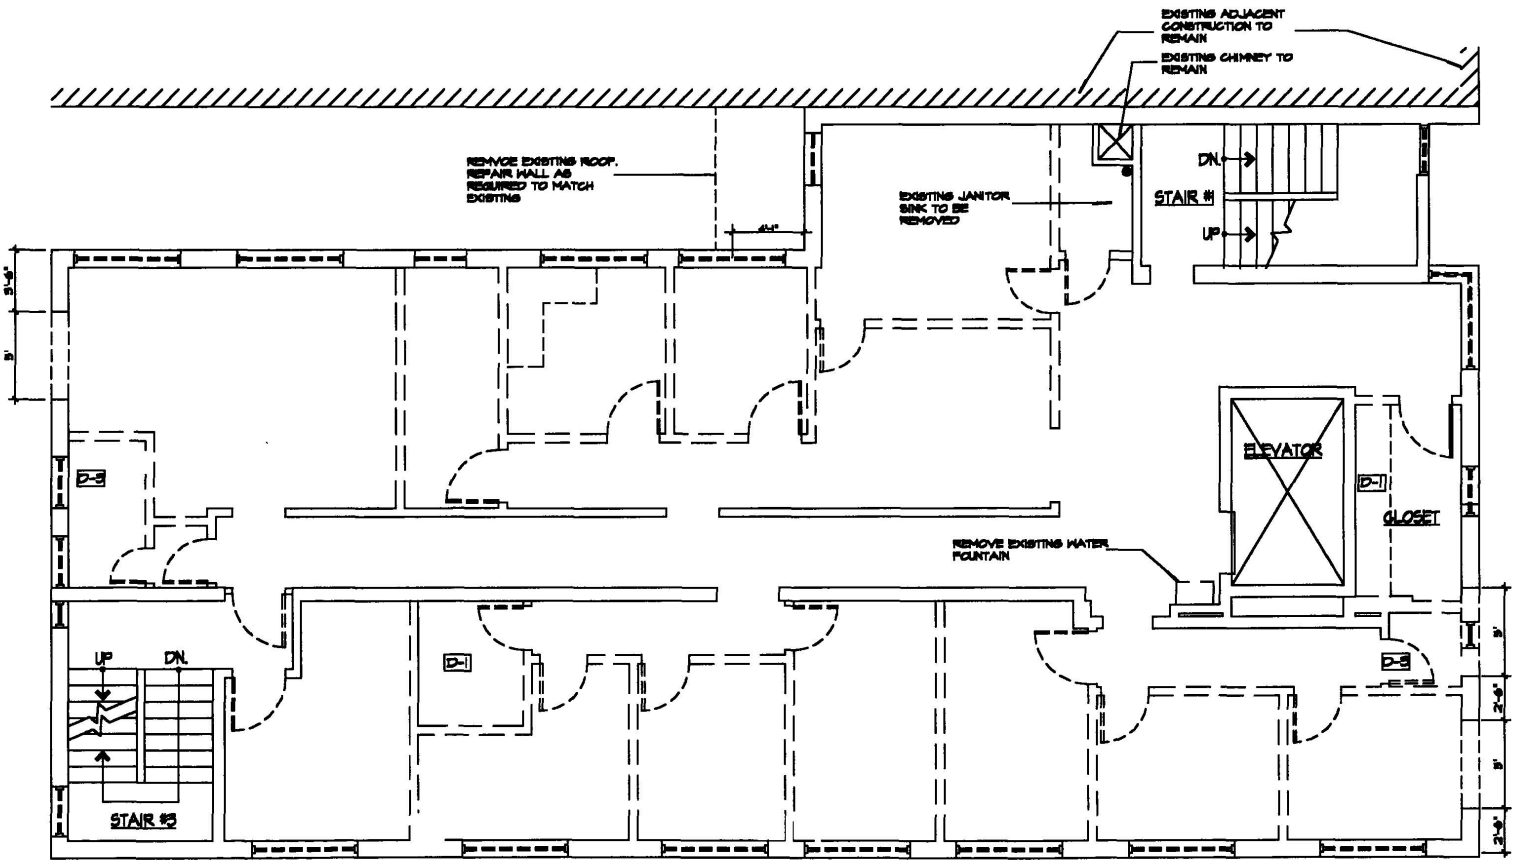

EXISTING SECOND FLOOR PLAN

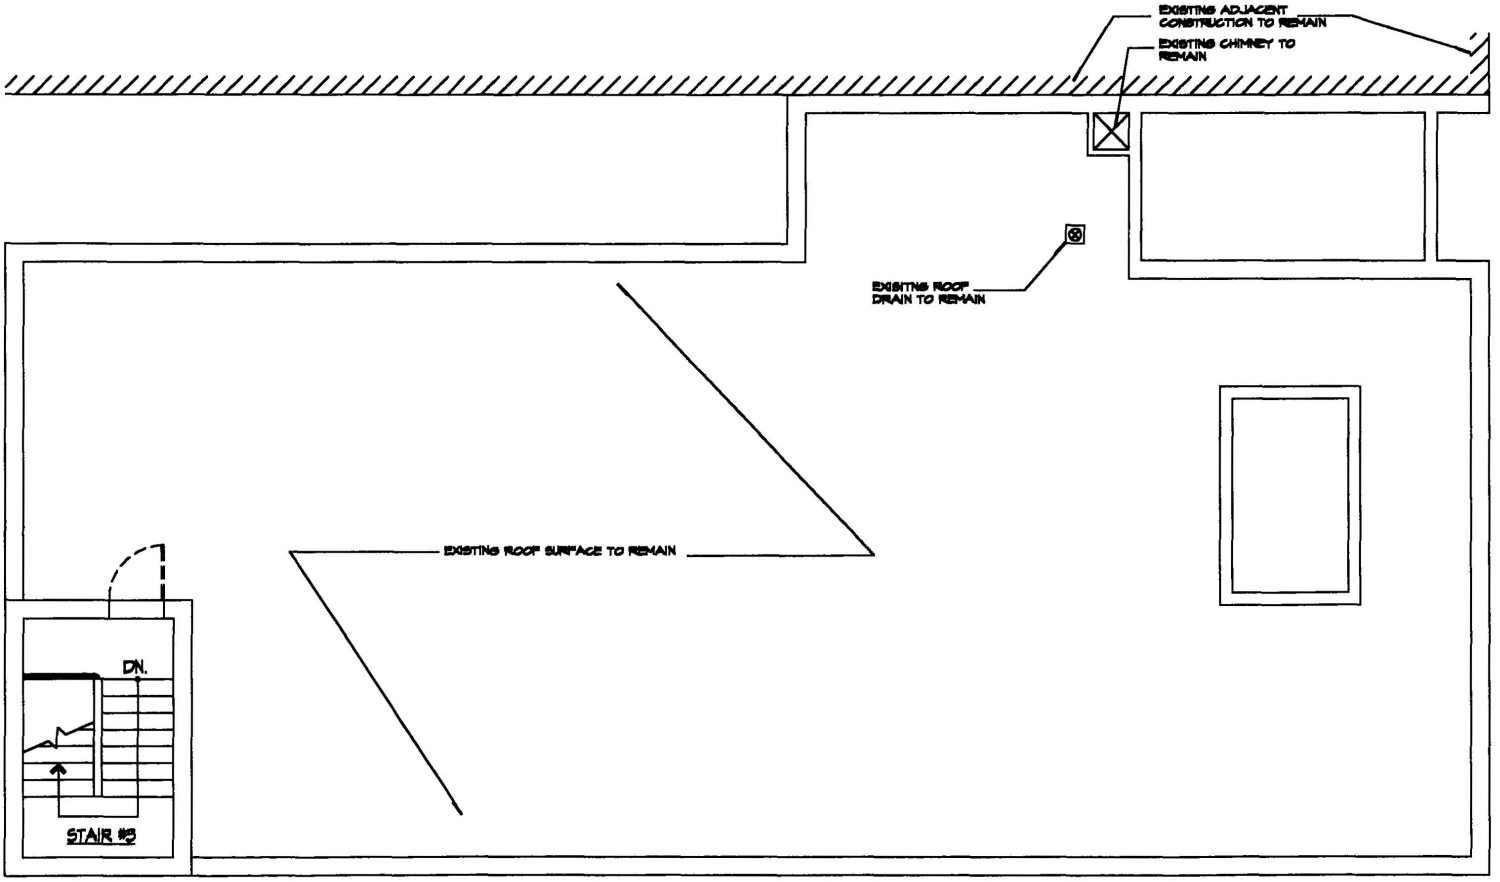


EXISTING ROOF PLAN

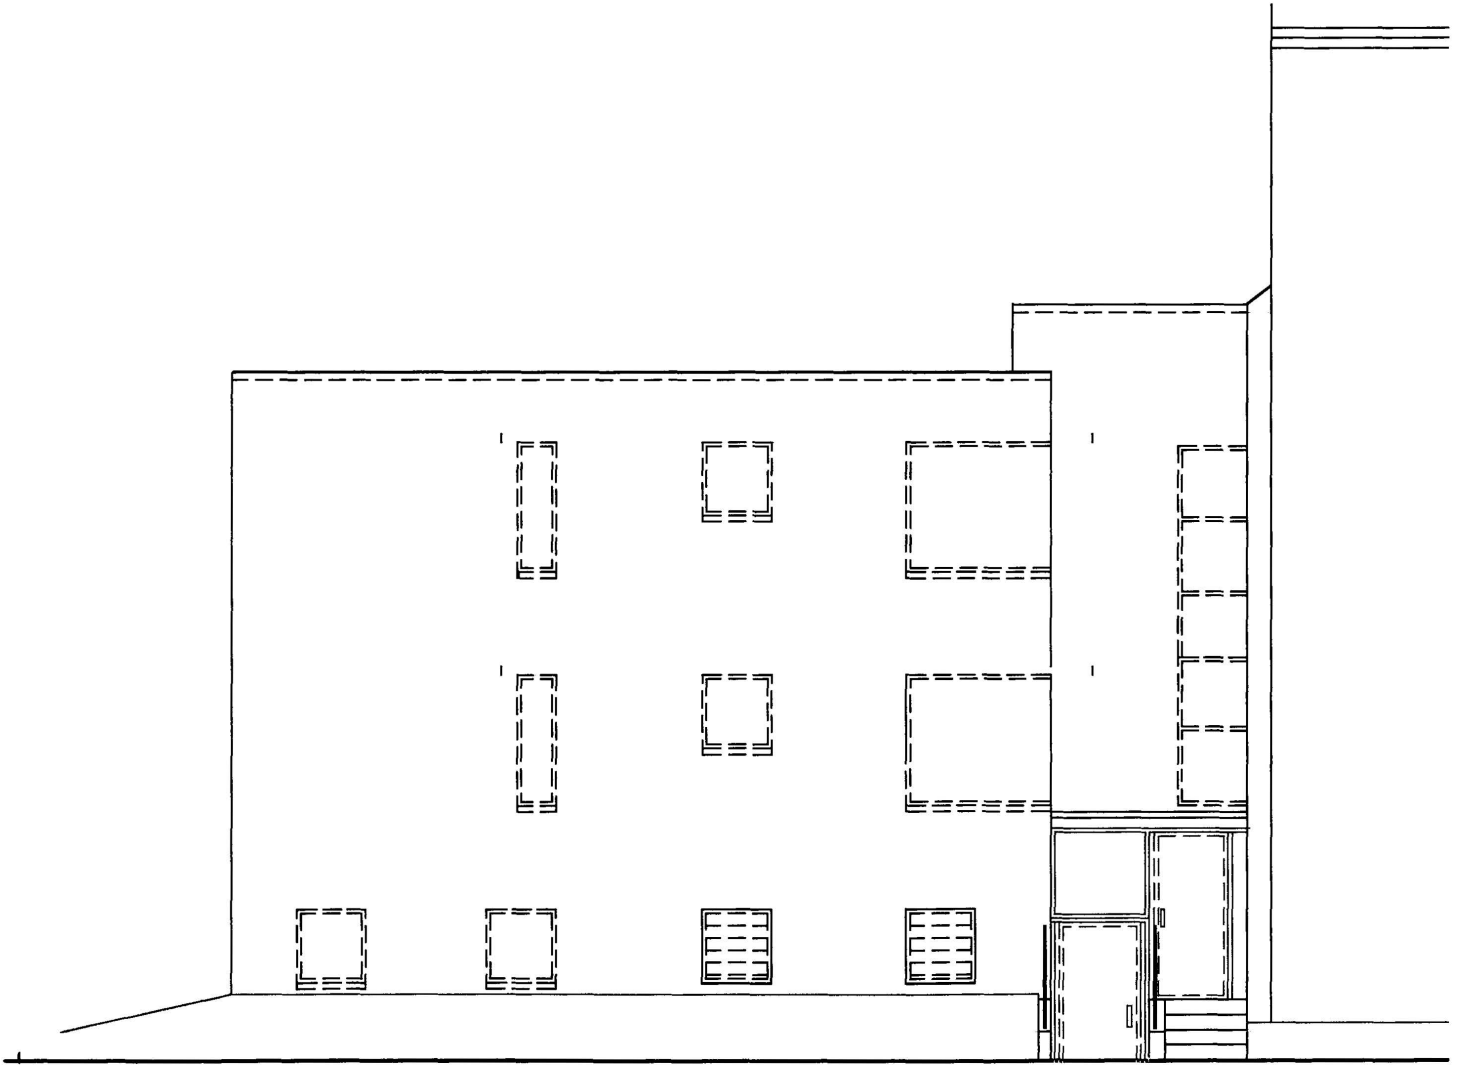

EXISITNG SOUTH ELEVATION




EXISTING NORTH ELEVATION

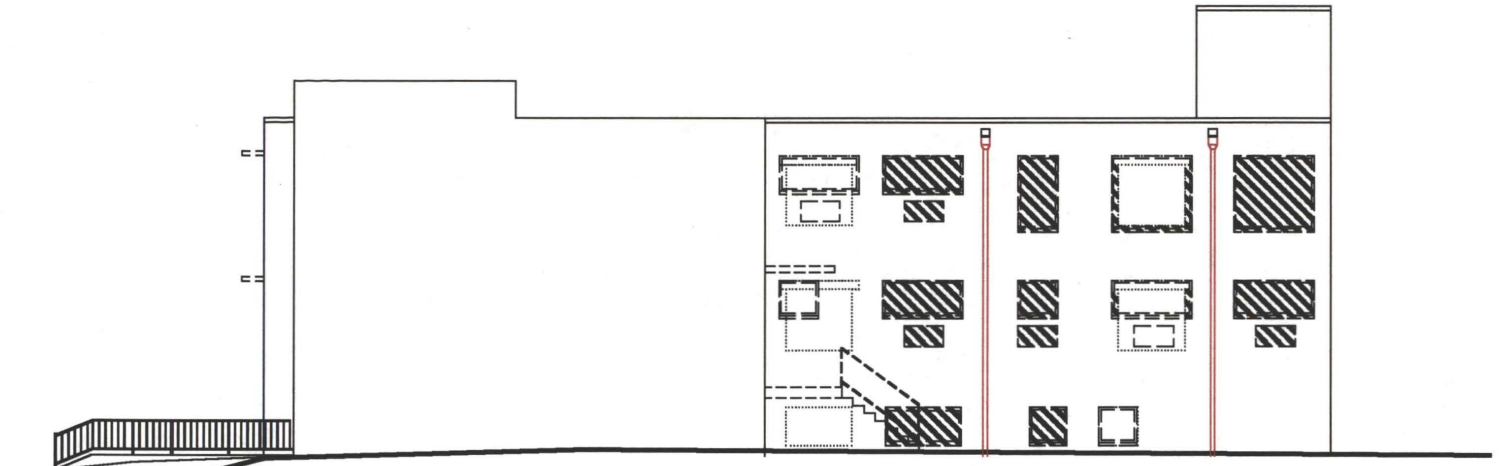


EAST ELEVATION

SCALE: 1/4"= 1'-0"

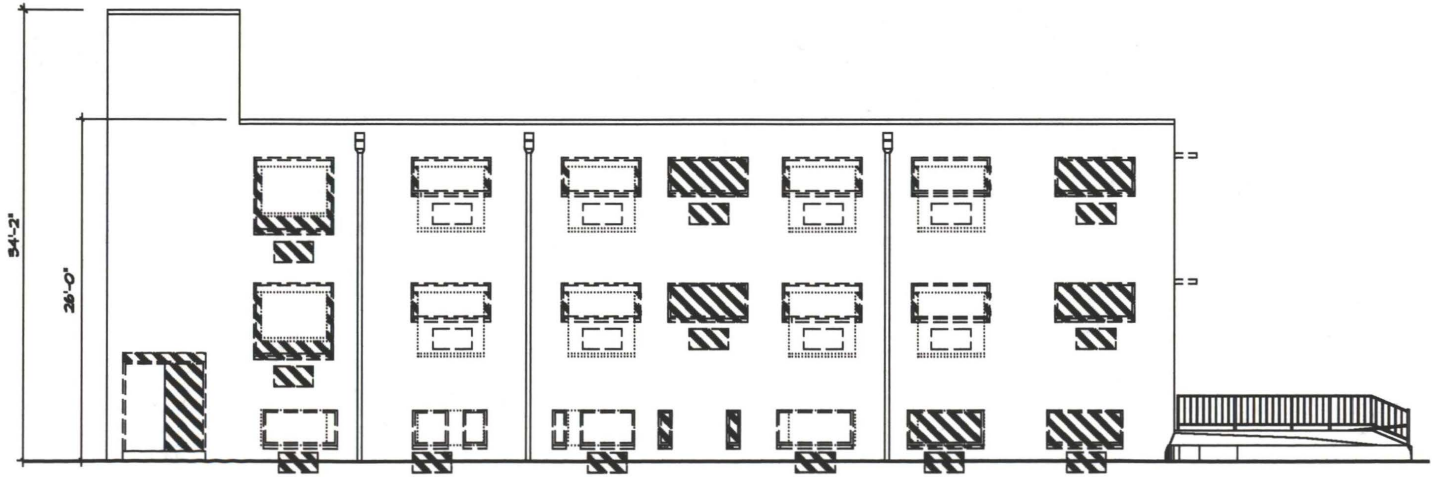


EXISITNG WEST ELEVATION

SCALE: 1/4" = 1'-0"

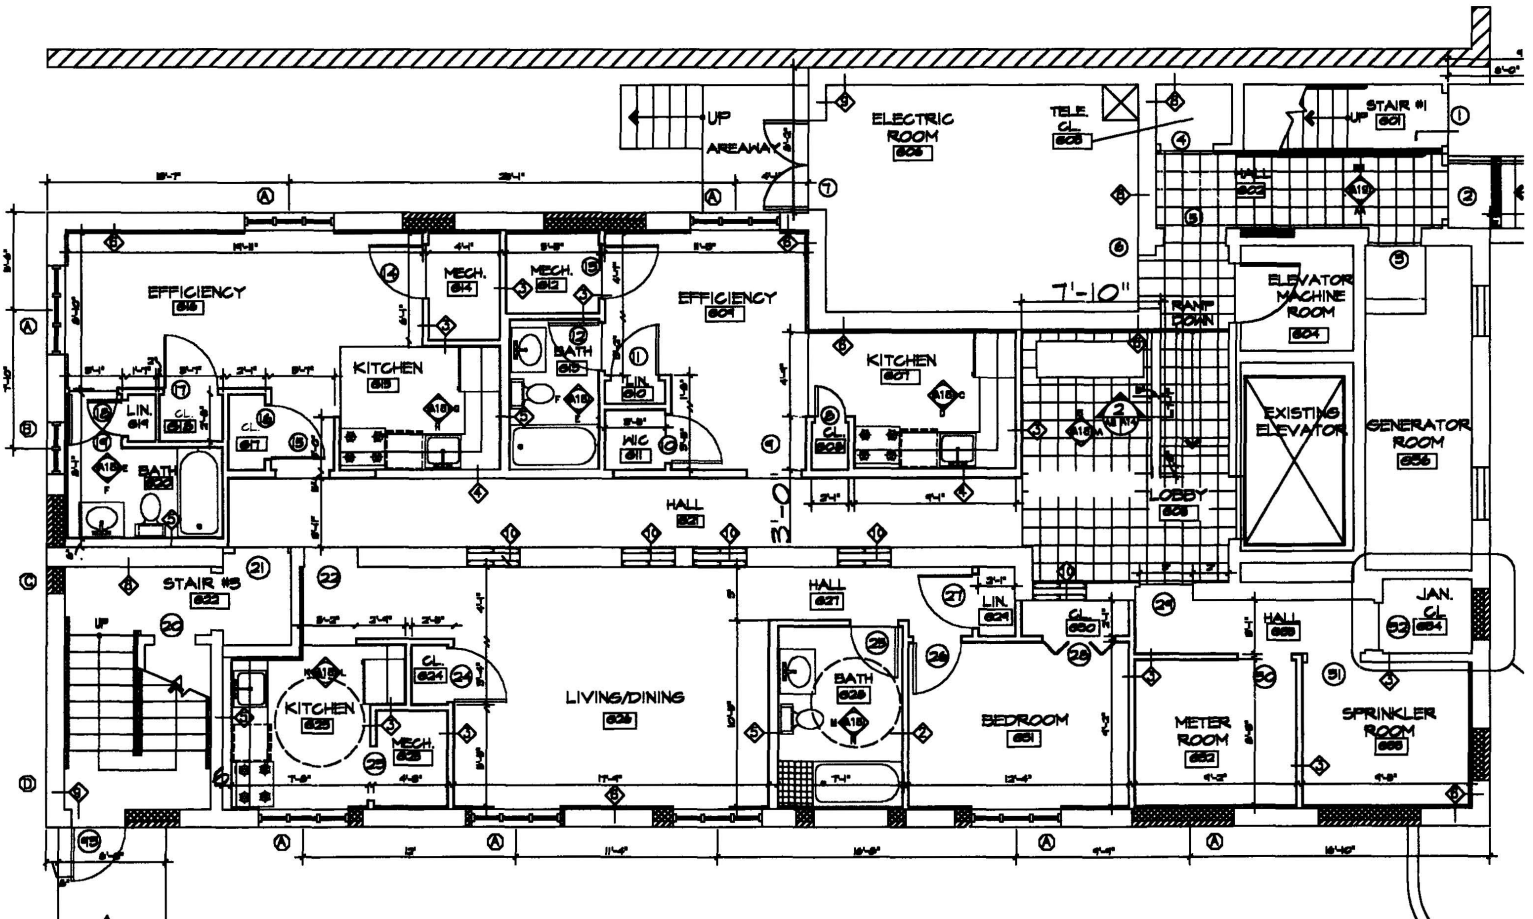


GROUND FLOOR PLAN

SCALE: 1/4" = 1'-0"

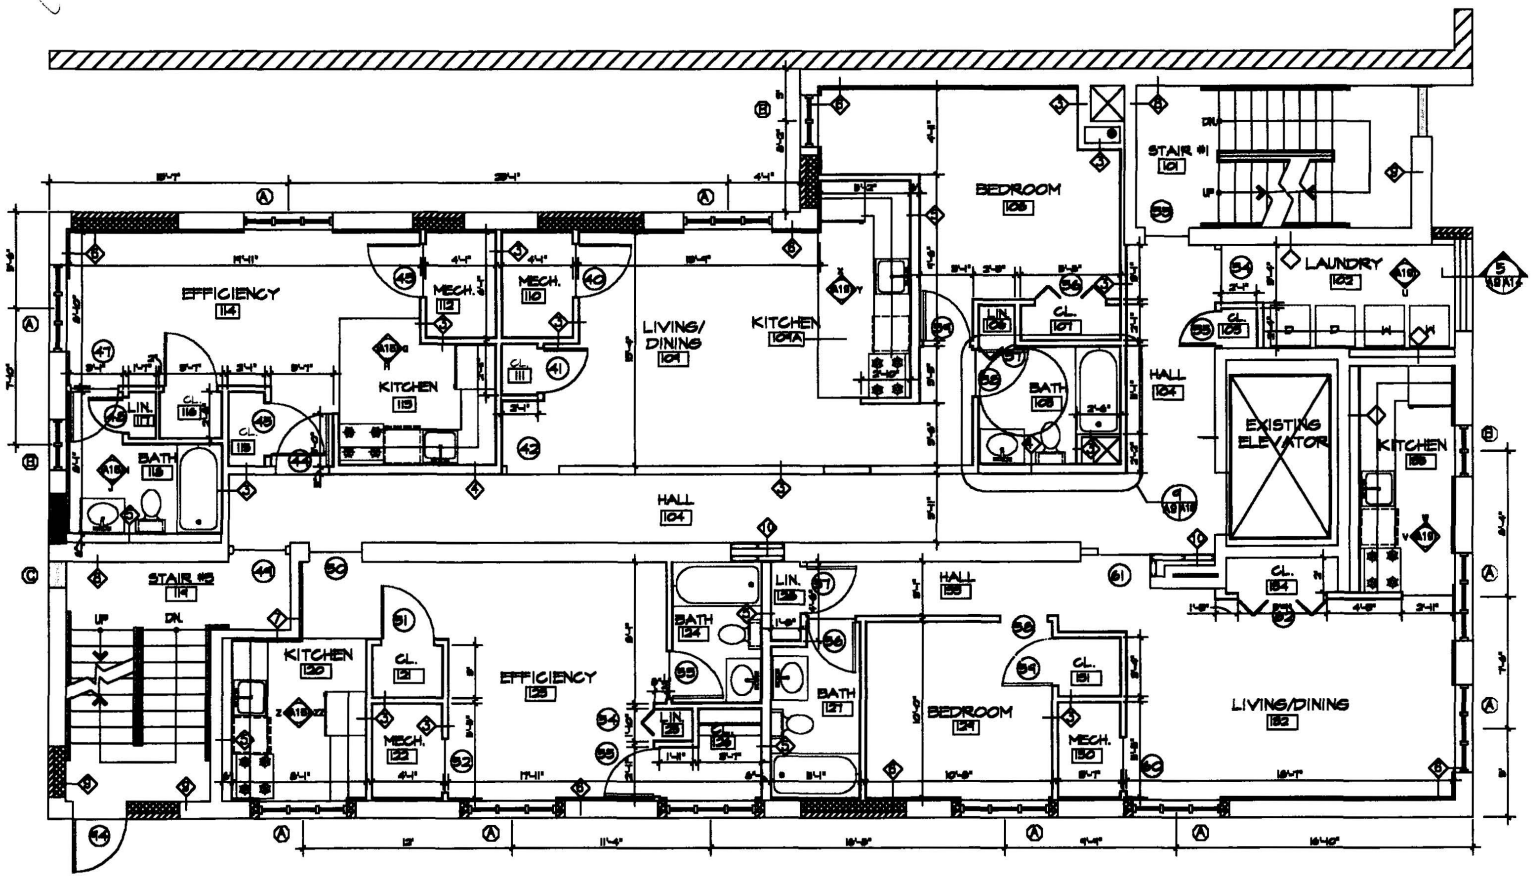


FIRST FLOOR PLAN

SCALE: 1/4" = 1'-0"

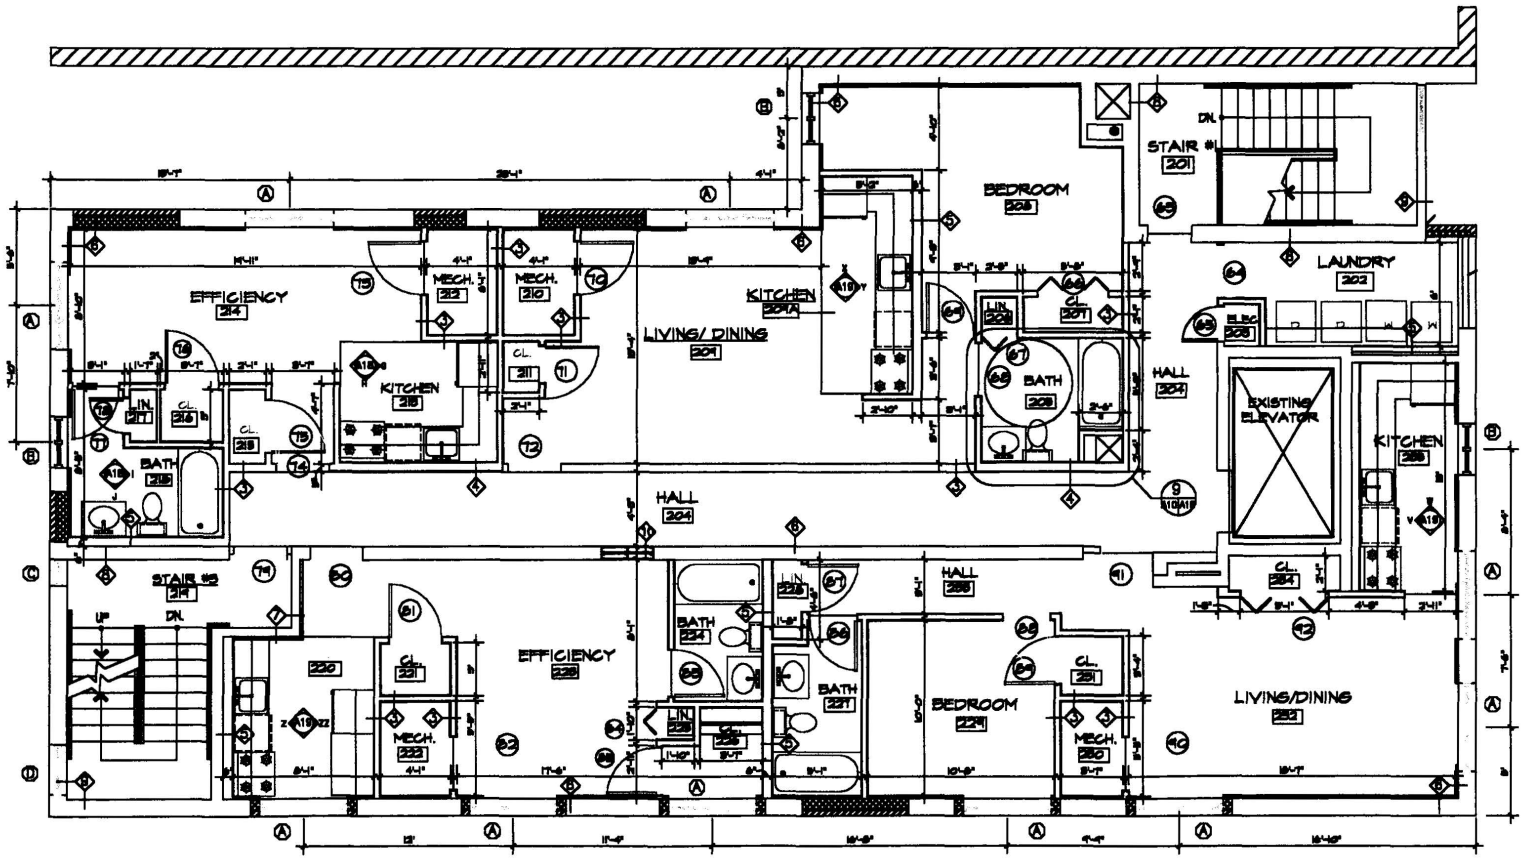

SECOND FLOOR PLAN


SCALE: 1/4" = 1'-0"

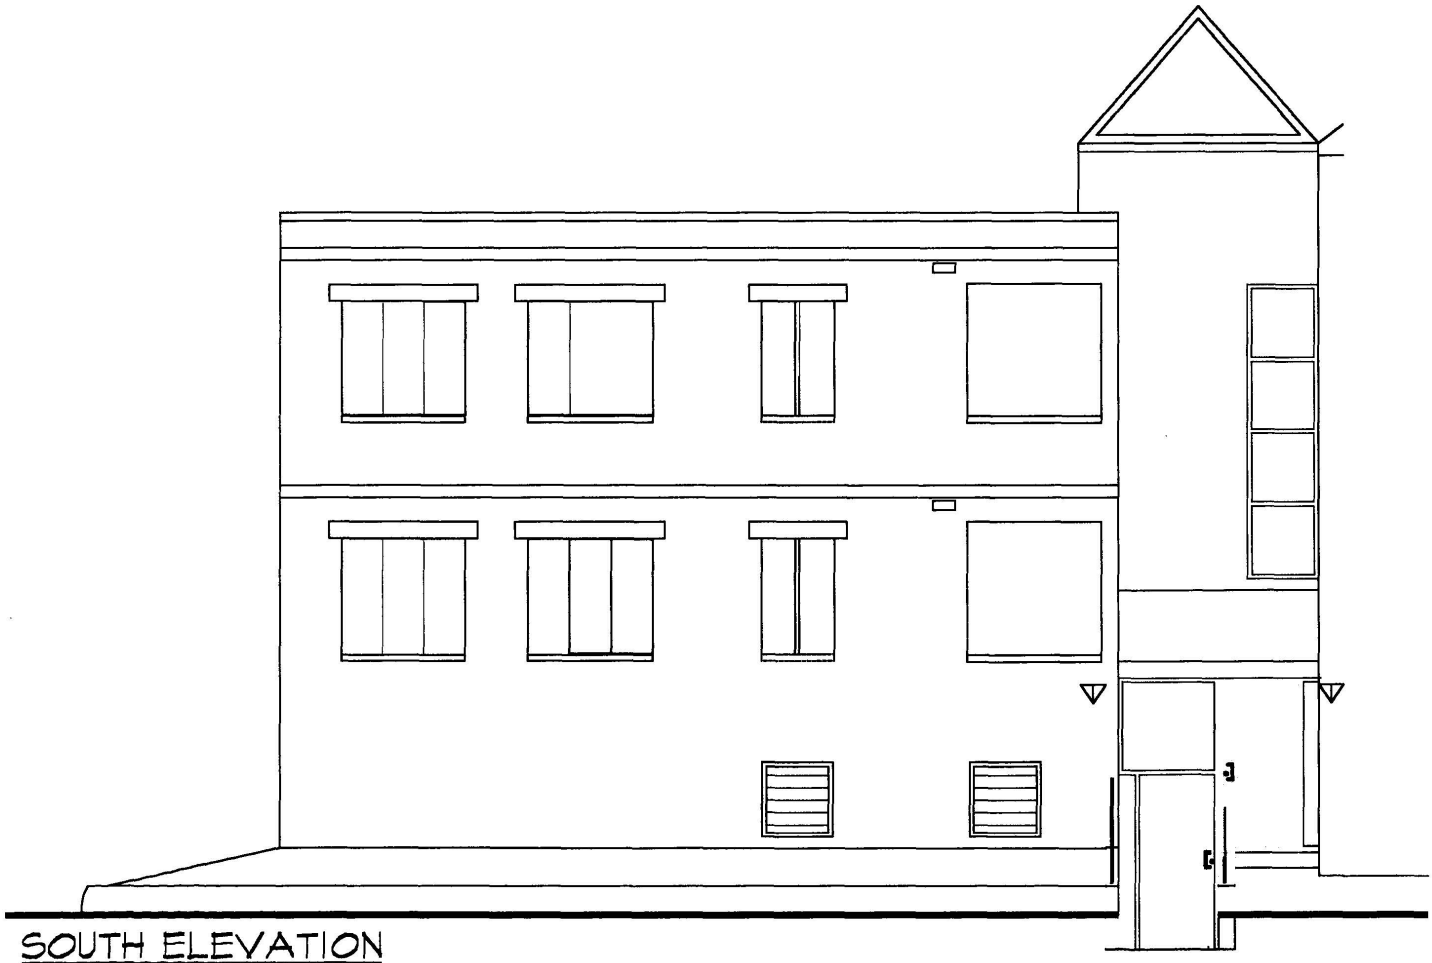


SOUTH ELEVATION



NORTH ELEVATION

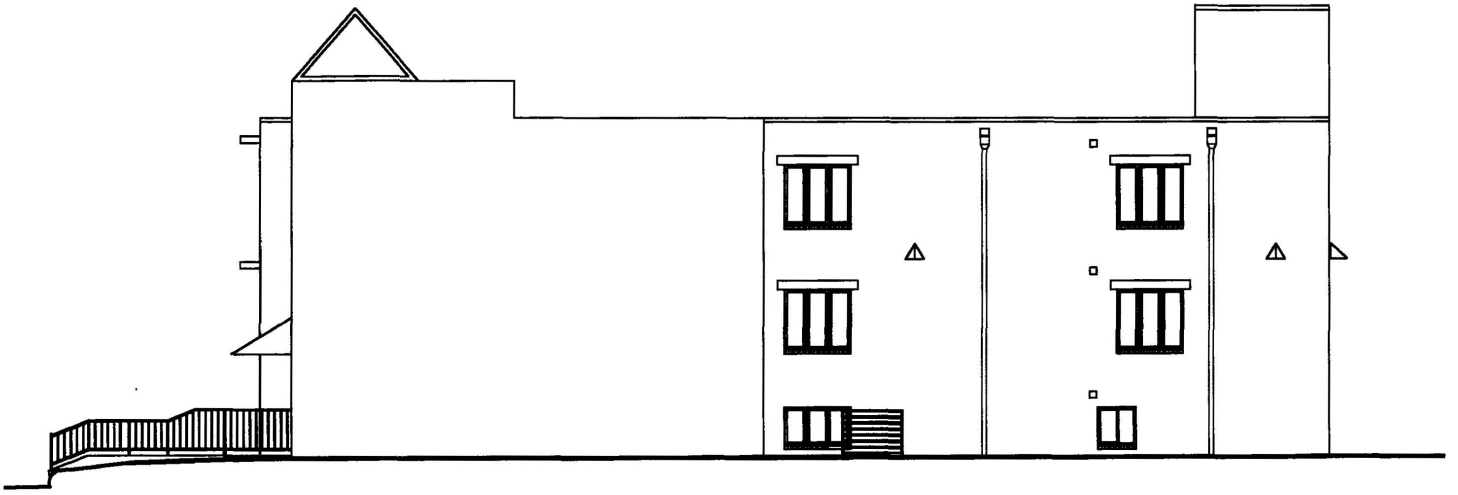

EAST ELEVATION

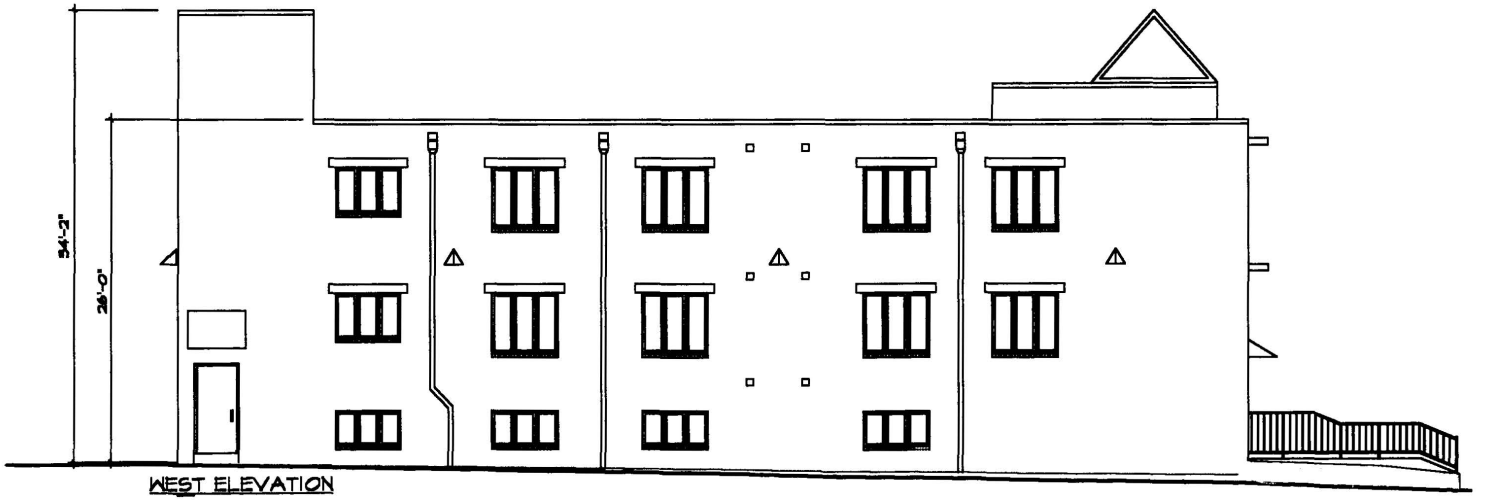

WEST ELEVATION


915 Rhode Island Ave Nw, Washington, DC 20001-4153

RECEIVED
D.C. OFFICE OF ZONING
2003 MAY 13 PM 12: 34

RECEIVED
D.C. OFFICE OF ZONING
2003 MAY 13 PM 12: 34

YWCA
SHAW
JUNIOR
HIGH
SCHOOL
915
RHODE ISLAND AVENUE NW
R-5-B
C-2-A
RECEIVED
OFFICE OF ZONING
PM 12: 34

SITE PLAN

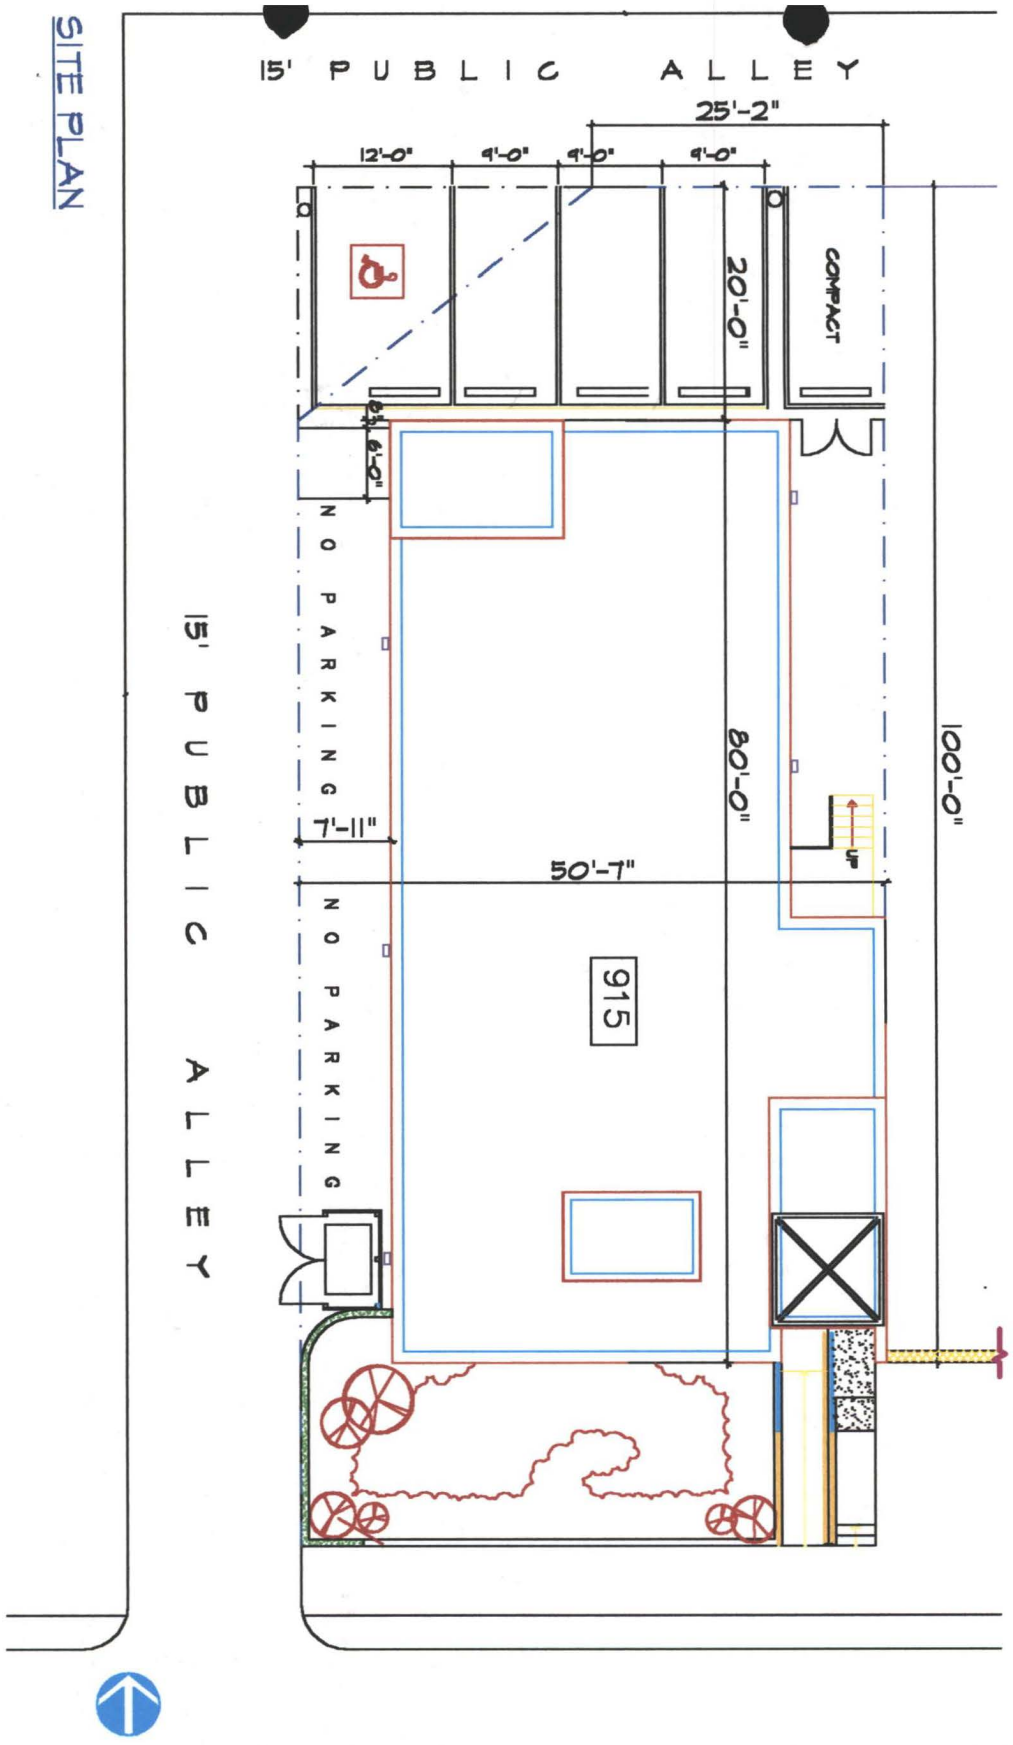

RECEIVED
D.C. OFFICE OF ZONING
2013 MAY 13 PM 12:34

A-1

EDWARD M. JOHNSON & ASSOCIATES, P.C.

HOWARD UNIVERSITY HOSPITAL
APARTMENT COMPLEX
915 RHODE ISLAND AVE. N.W.