
FLOOR PLAN NOTES

- "FURNISHED" MEANS PROVIDED BY OWNER FOR INSTALLATION BY CONTRACTOR
- "PROVIDED" MEANS FURNISHED AND INSTALLED BY OWNER OR CONTRACTOR

HATCHED WALLS ARE NEW CONSTRUCTION


HOLLOW WALLS ARE EXISTING TO REMAIN

1. COAT ROD AND PAINTED MDF SHELF
2. PAINTED TOUNGE AND GROOVE WOOD FLOOR, SEE SPECIFICATIONS
3. PRESSURE TREATED CASCADING STAIRS
4. EXISTING RADIATOR TO REMAIN
5. KITCHEN CABINETS, SEE DRAWINGS AND INSTALLATION DETAILS BY OTHERS
6. KNEE WALL TO 42" A.F.F. PROVIDE WOOD CORBELS TO SUPPORT BAR-HEIGHT COUNTERS
7. RELOCATED WASHER AND DRYER
8. EXISTING BULKHEAD ABOVE
9. EXTEND BULKHEAD TO CONCEAL RADIATOR PIPES
10. BULKHEAD ABOVE FOR DRYER VENT
11. PLUMBING FIXTURES FURNISHED BY OWNER FOR INSTALLATION BY CONTRACTOR
12. 1-PIECE FIBERGLASS BATHTUB WITH SURROUND PROVIDED BY CONTRACTOR
13. FIBERGLASS LAUNDRY SINK
14. EXISTING BOILER AND HOT WATER HEATER
15. BUILT-IN BOOKSHELF IN EXISTING DOORWAY, SEE ELEVATION 11/A-2
16. PUR OUT EXISTING RADIATOR PIPES
17. EXISTING A/C CONDENSING UNIT TO REMAIN
18. GAS FIREPLACE FURNISHED BY OWNER
19. FLAGSTONE STOOP
20. FLAGSTONE PATIO
21. NEW 3 1/2" X 9 1/4" MICROLLAM BEAM
22. RELOCATE EXISTING DRAINS
23. CONTINUOUS ROD AND SHELF
24. (4) WIRE SHELVES
25. RADIATOR RELOCATED FROM EXISTING CLOSET
26. 8" PLANT SILL WITH RADIUSED CORNERS

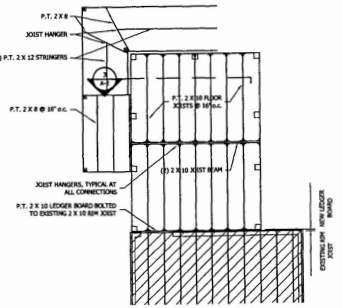


FLOOR FRAMING PLAN

SCALE: 1/8" = 1'-0"

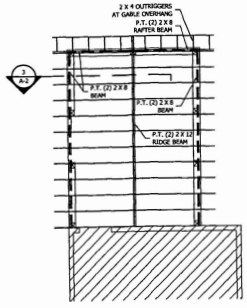


ROOF FRAMING PLAN

SCALE: 1/8" = 1'-0"

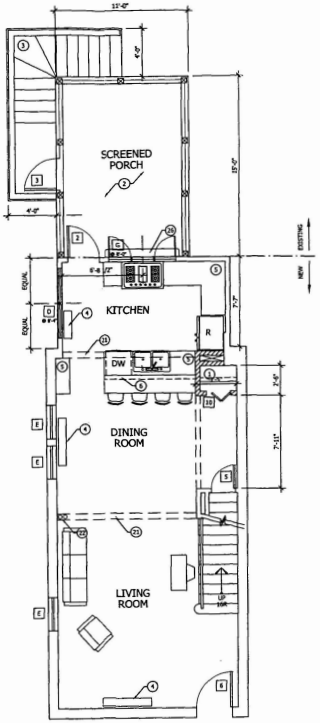

FIRST FLOOR PLAN

SCALE: 1/8" = 1'-0"

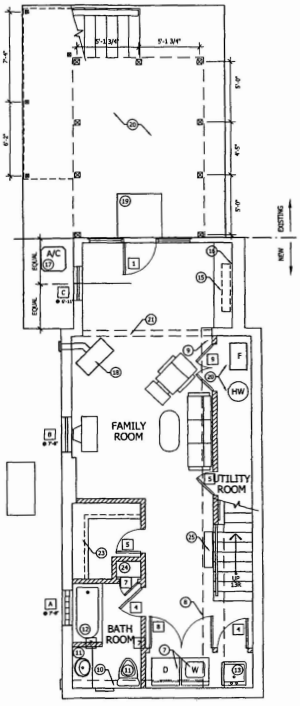

BASEMENT FLOOR PLAN

SCALE: 1/8" = 1'-0"

#8

TECTON DESIGNS
ARCHITECTURAL DESIGN ■ CONSTRUCTION MANAGEMENT
2308A APPLECROSS TERR ■ DAMASCUS, MD 20872
PHONE: (301) 253-6632 ■ (240) 372-3536
TECTON.DESIGNS@VERIZON.NET


AN ADDITION TO THE:
McCARTHY RESIDENCE
5126 FULTON STREET, NW
WASHINGTON, DC

ISSUED:
05/12/03 BZA SUBMISSION

DRAWN BY: TV
CHECKED BY: JM
PATH: C:\PROJECTS\MCCARTHY\


DRAWING DESCRIPTION:
FLOOR AND FRAMING PLANS

A-1

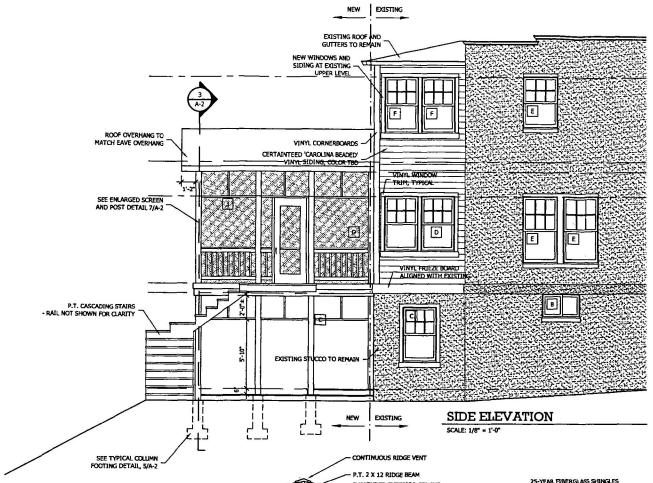


SIDE ELEVATION

SCALE: 1/8" = 1'-0"

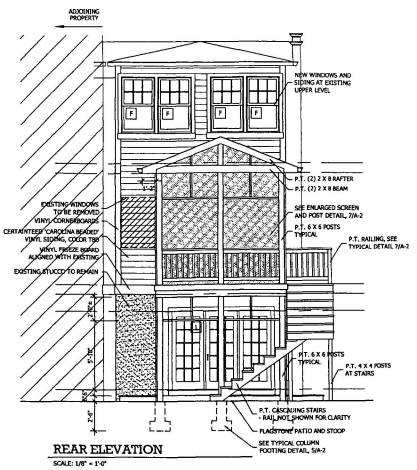


REAR ELEVATION

SCALE: 1/8" = 1'-0"

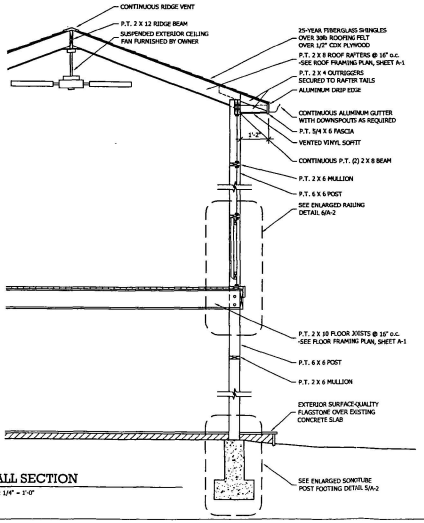

WALL SECTION

SCALE: 1/4" = 1'-0"

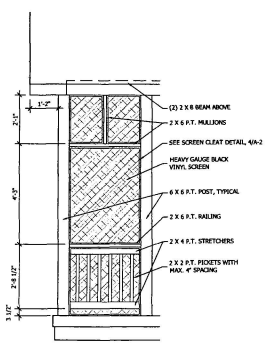

SCREEN DETAIL

SCALE: 1/4" = 1'-0"

TECTON DESIGNS
ARCHITECTURAL DESIGN ■ CONSTRUCTION MANAGEMENT
25094 APPLEGROSS TERR ■ DAMASCUS, MD 20872
PHONE: (301) 253-6632 ■ (240) 372-5936
TECTON.DESIGNS@VERIZON.NET

AN ADDITION TO THE:
McCARTHY RESIDENCE
5126 FULTON STREET, NW
WASHINGTON, DC

ISSUED:
05/12/03 BZA SUBMISSION

DRAWN BY: TV
CHECKED BY: JM
PATH: C:\PROJECTS\MCCARTHY

DRAWING DESCRIPTION:
ELEVATIONS AND WALL SECTIONS

A-2

SHEET 2 OF 2