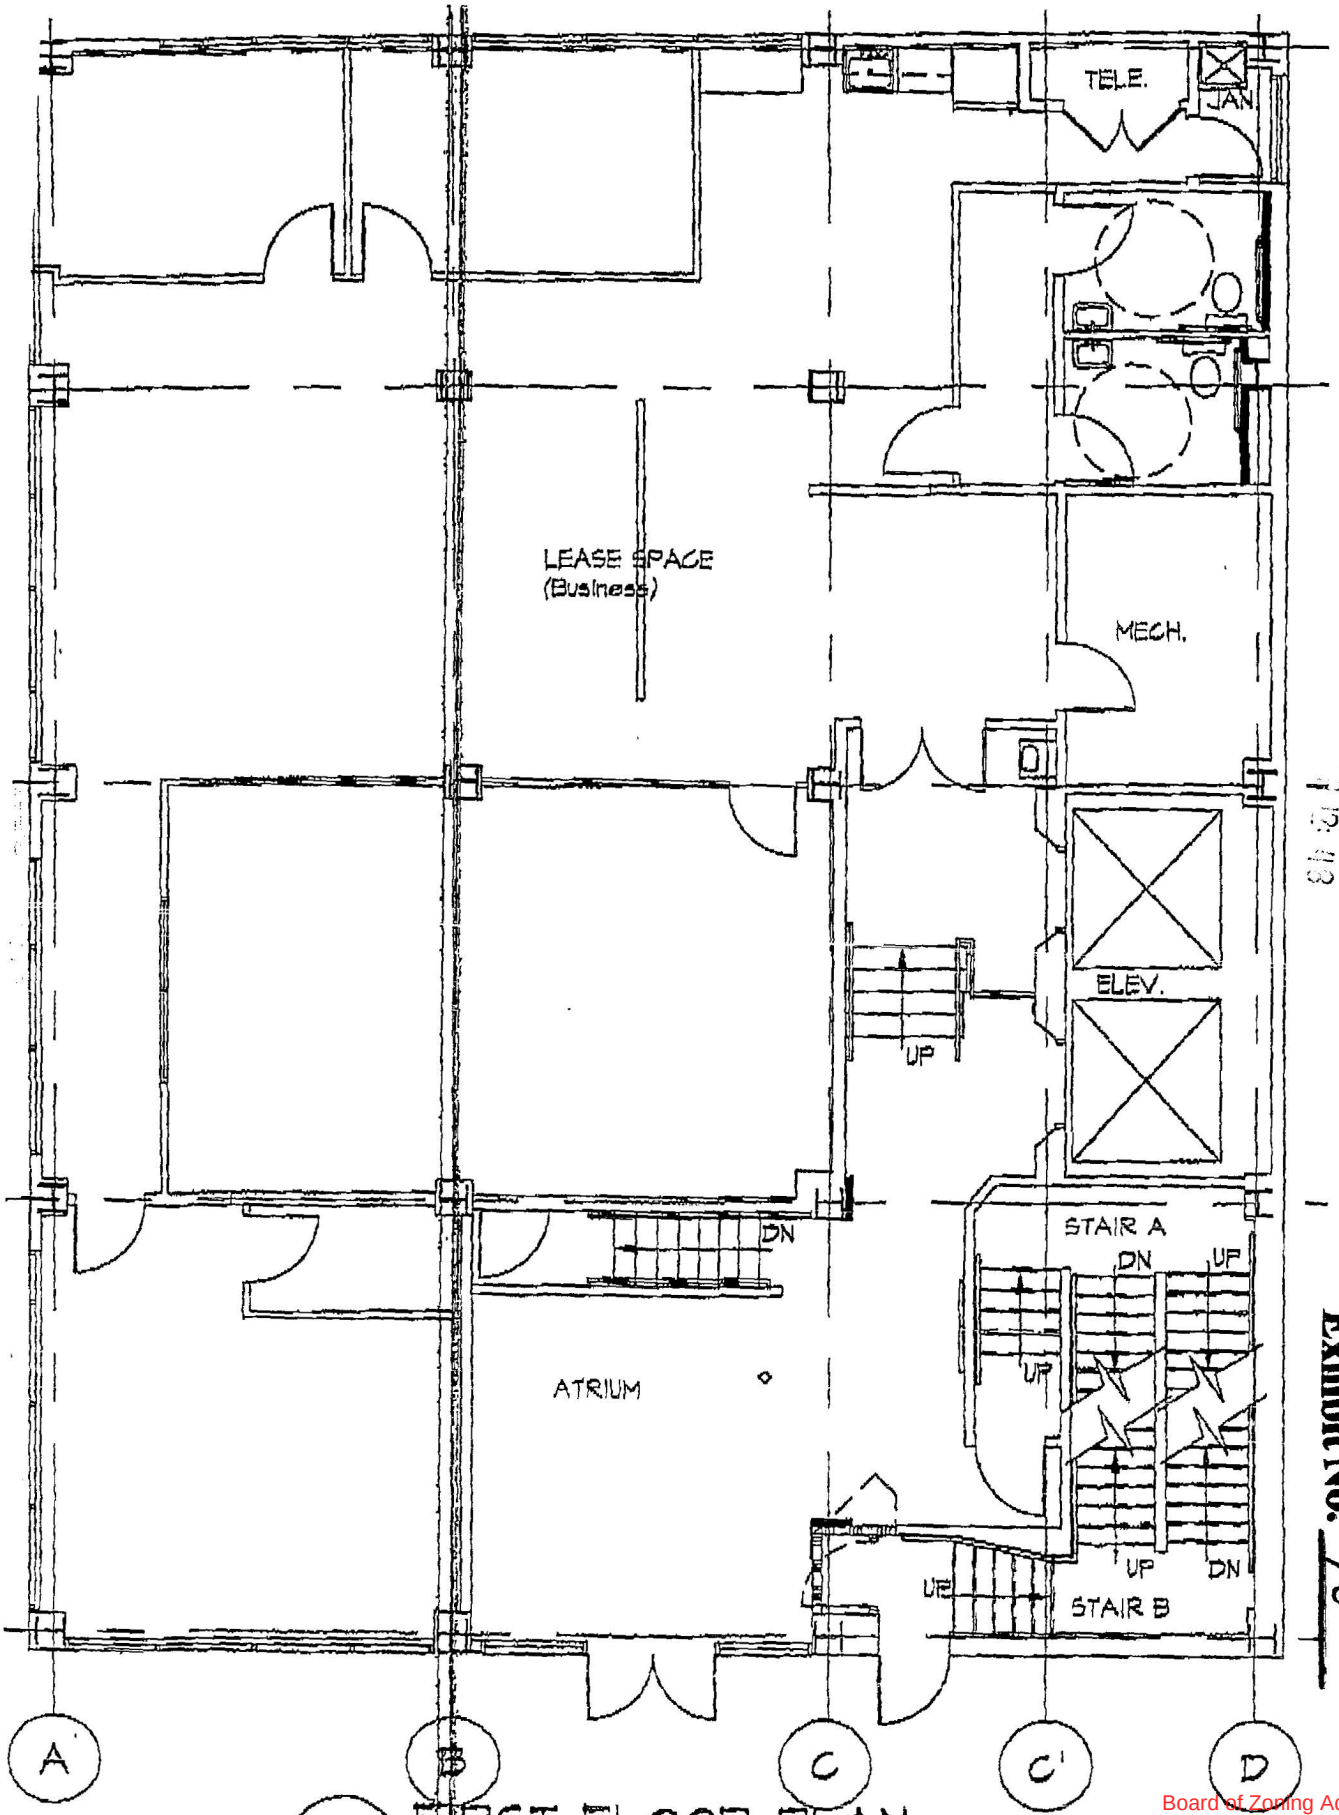


FIRST FLOOR PLAN


SCALE: 1/8"=1'-0"

GTM ARCHITECTS, INC.
10415 Armory Ave.
KENSINGTON, MD 20895
301.942.9862

BZA
Case No. 17063
Exhibit No. 10


Board of Zoning Adjustment
District of Columbia
CASE NO. 17063
EXHIBIT No. 10

GTM ARCHITECTS, INC.
10415 Armory Ave.
KENSINGTON, MD 20895
301-942-9062

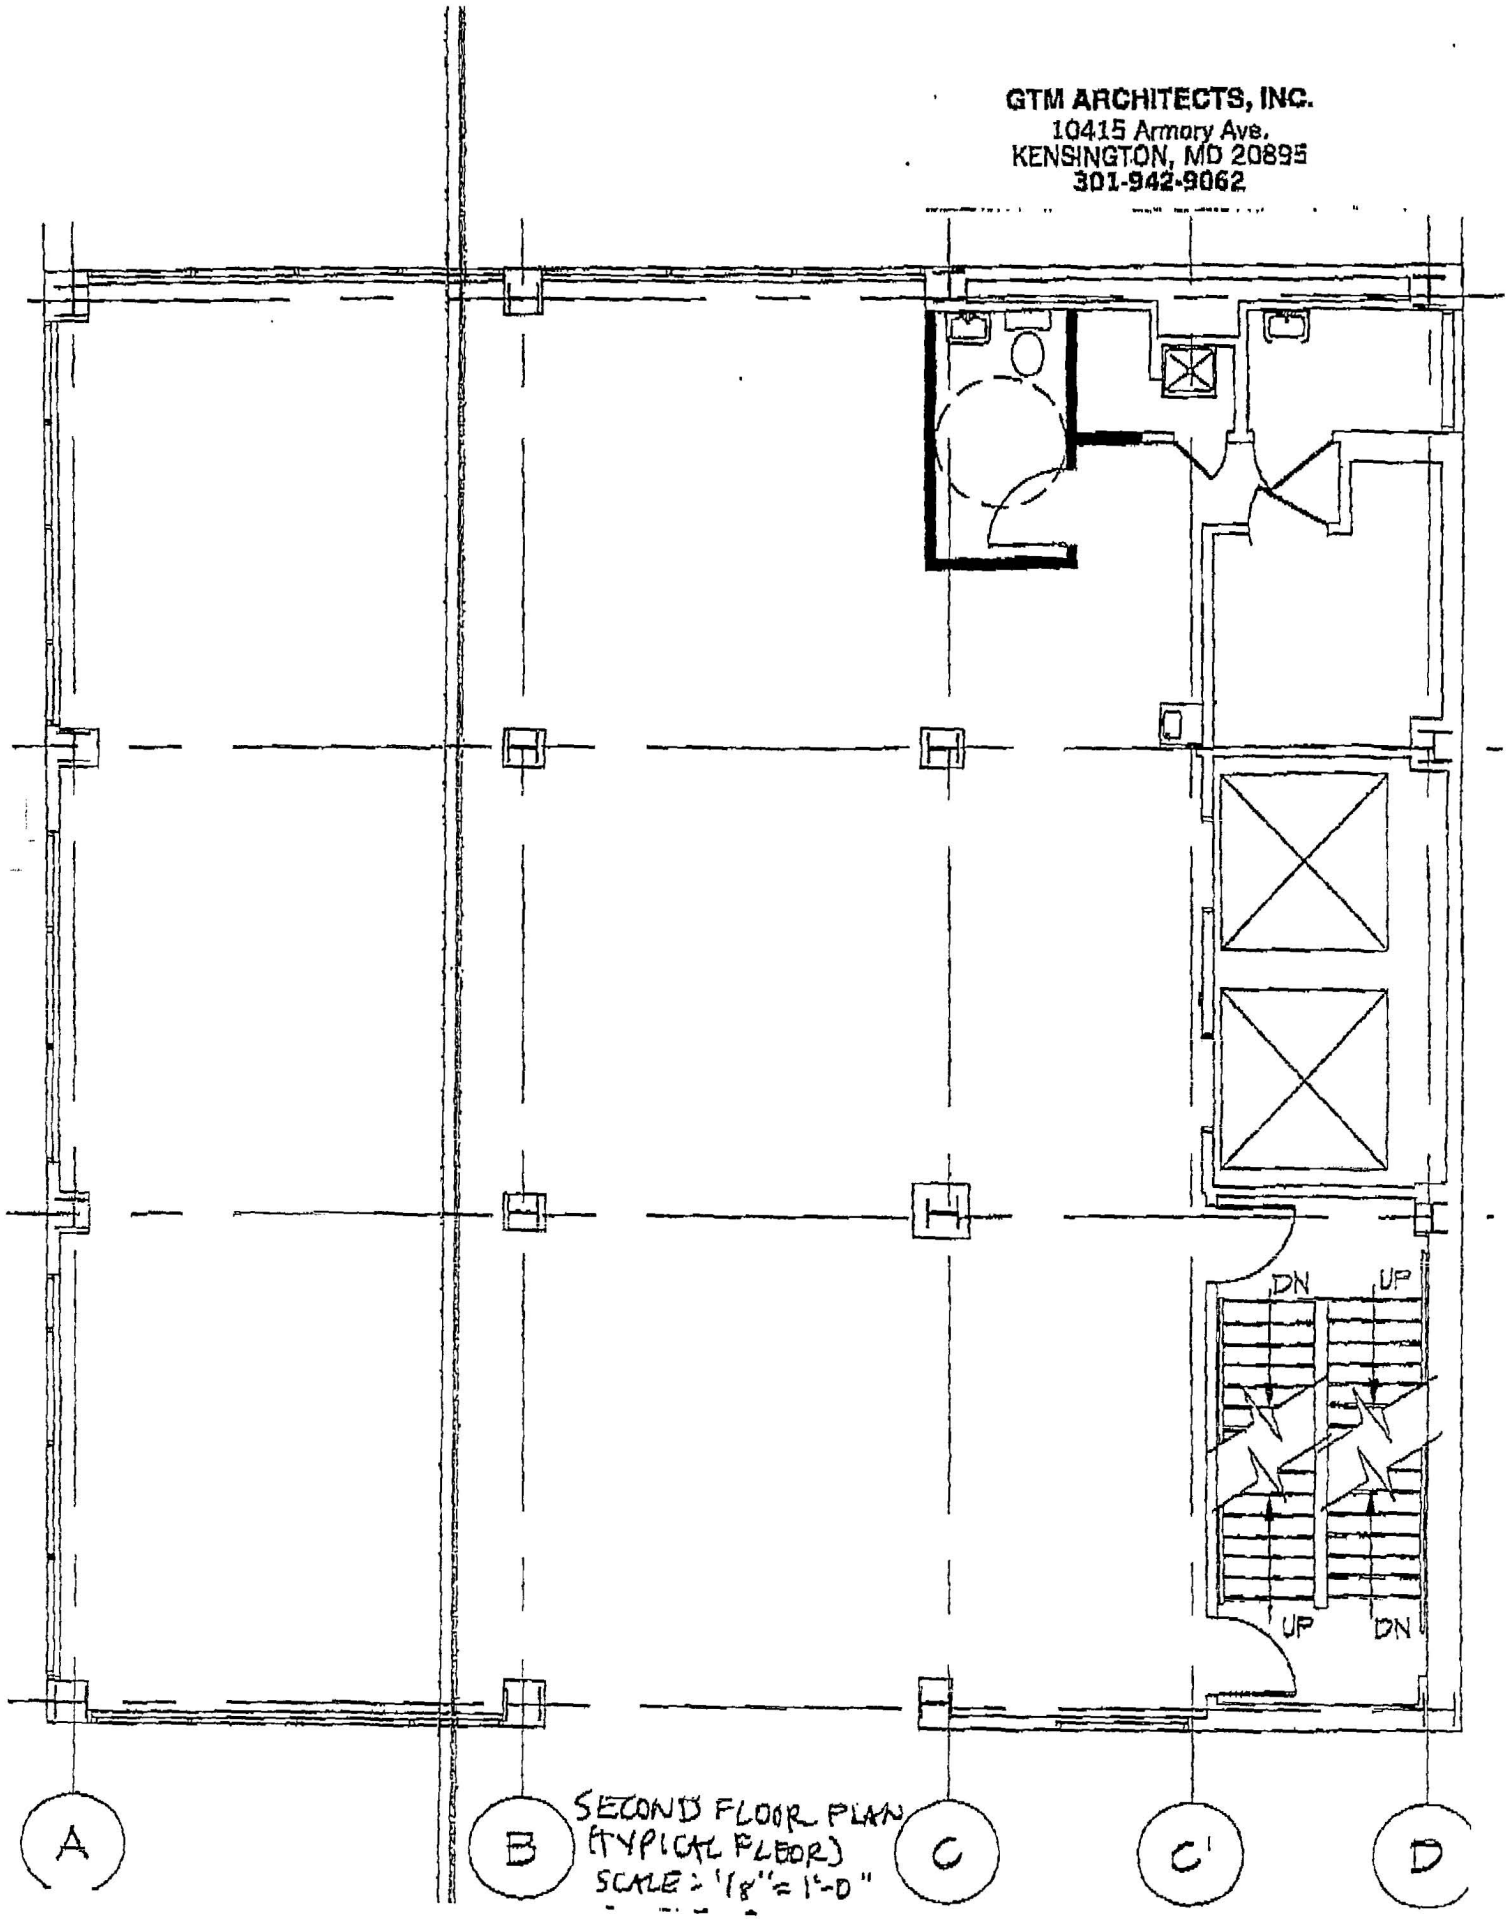


SECOND FLOOR PLAN
(TYPICAL FLOOR)
SCALE: 1/8" = 1'-0"

450 H STREET

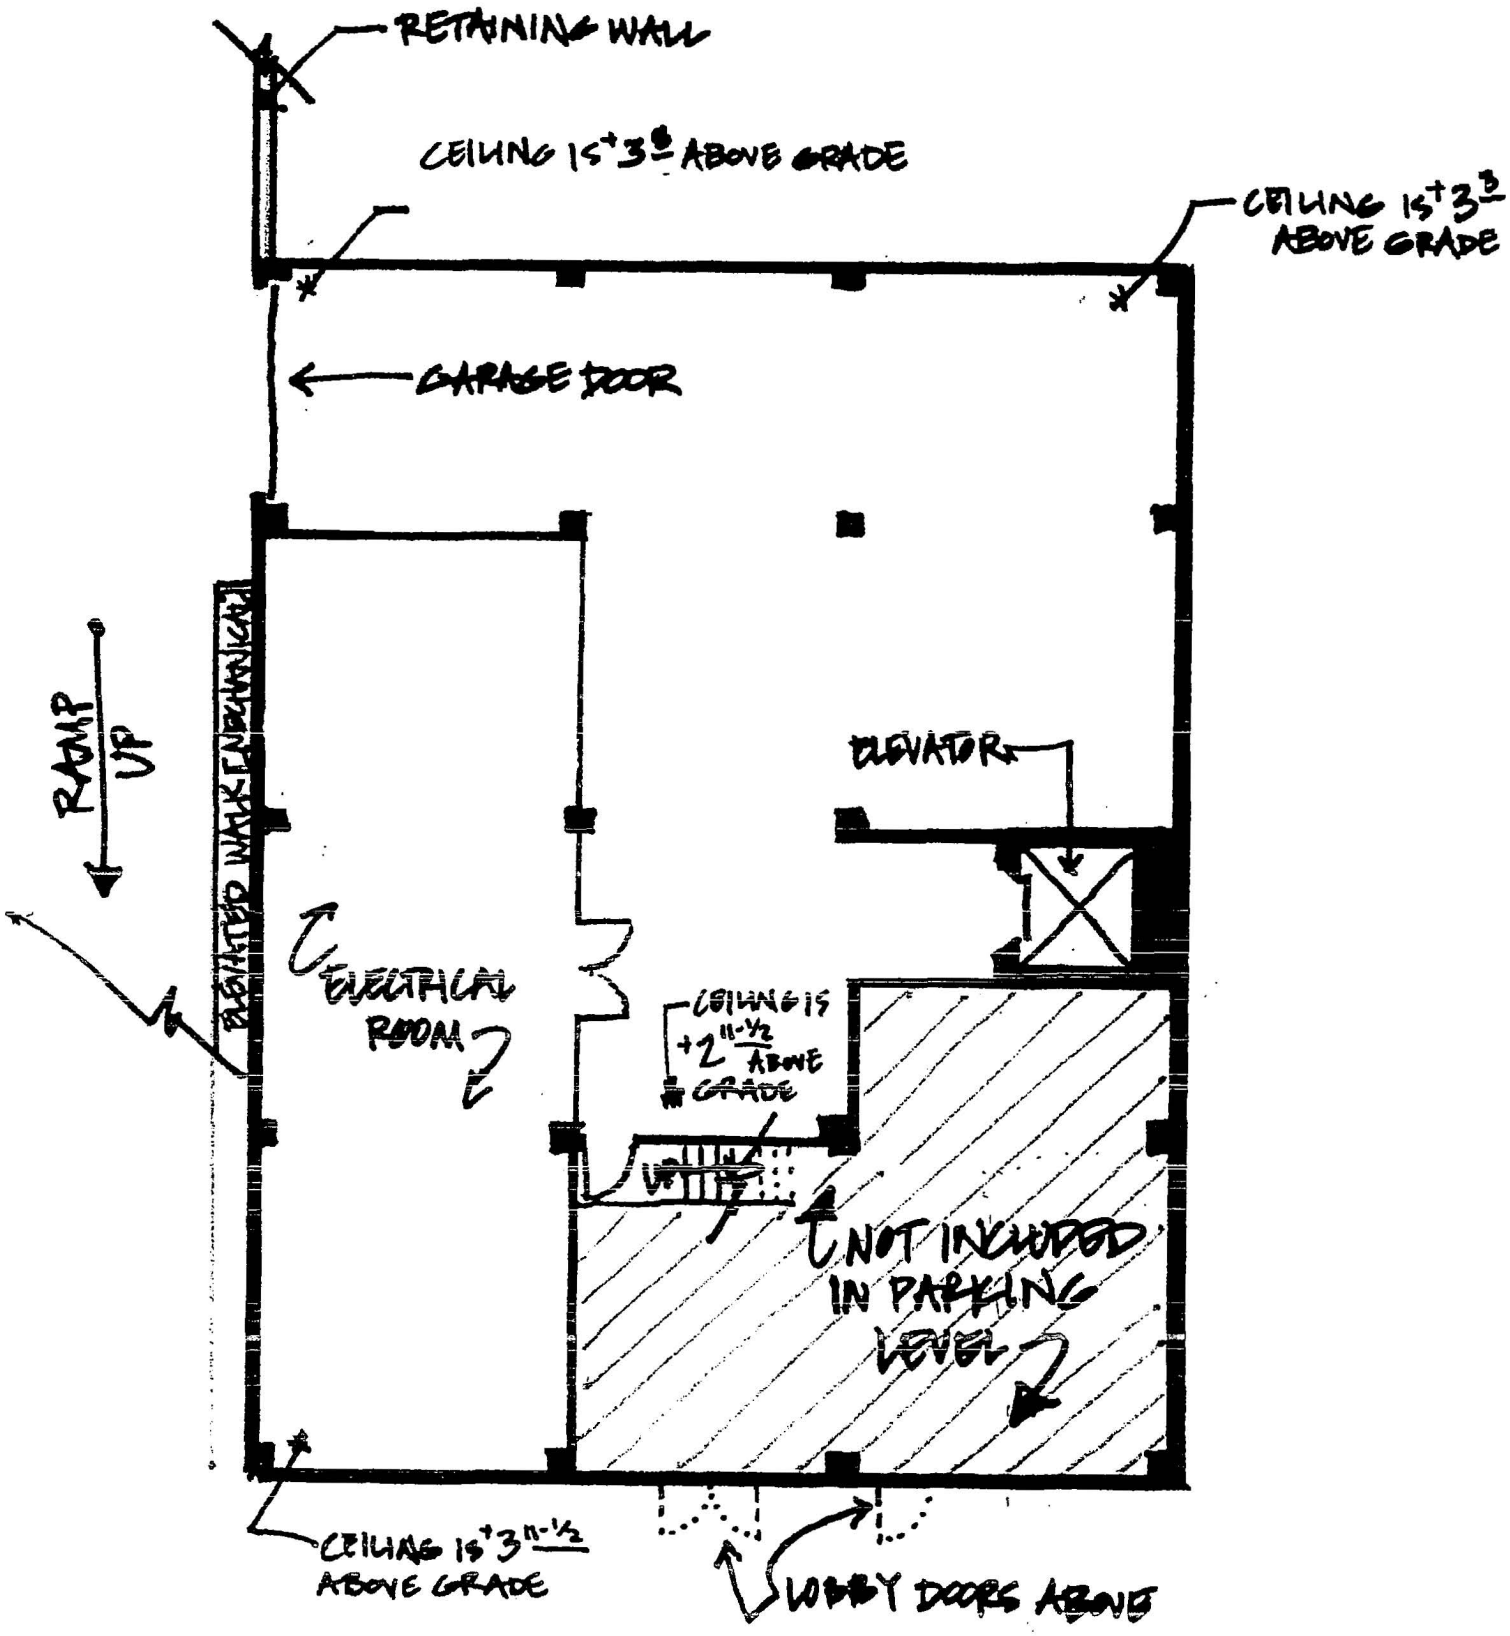

EXISTING PARKING LEVEL PLAN

NOT TO SCALE

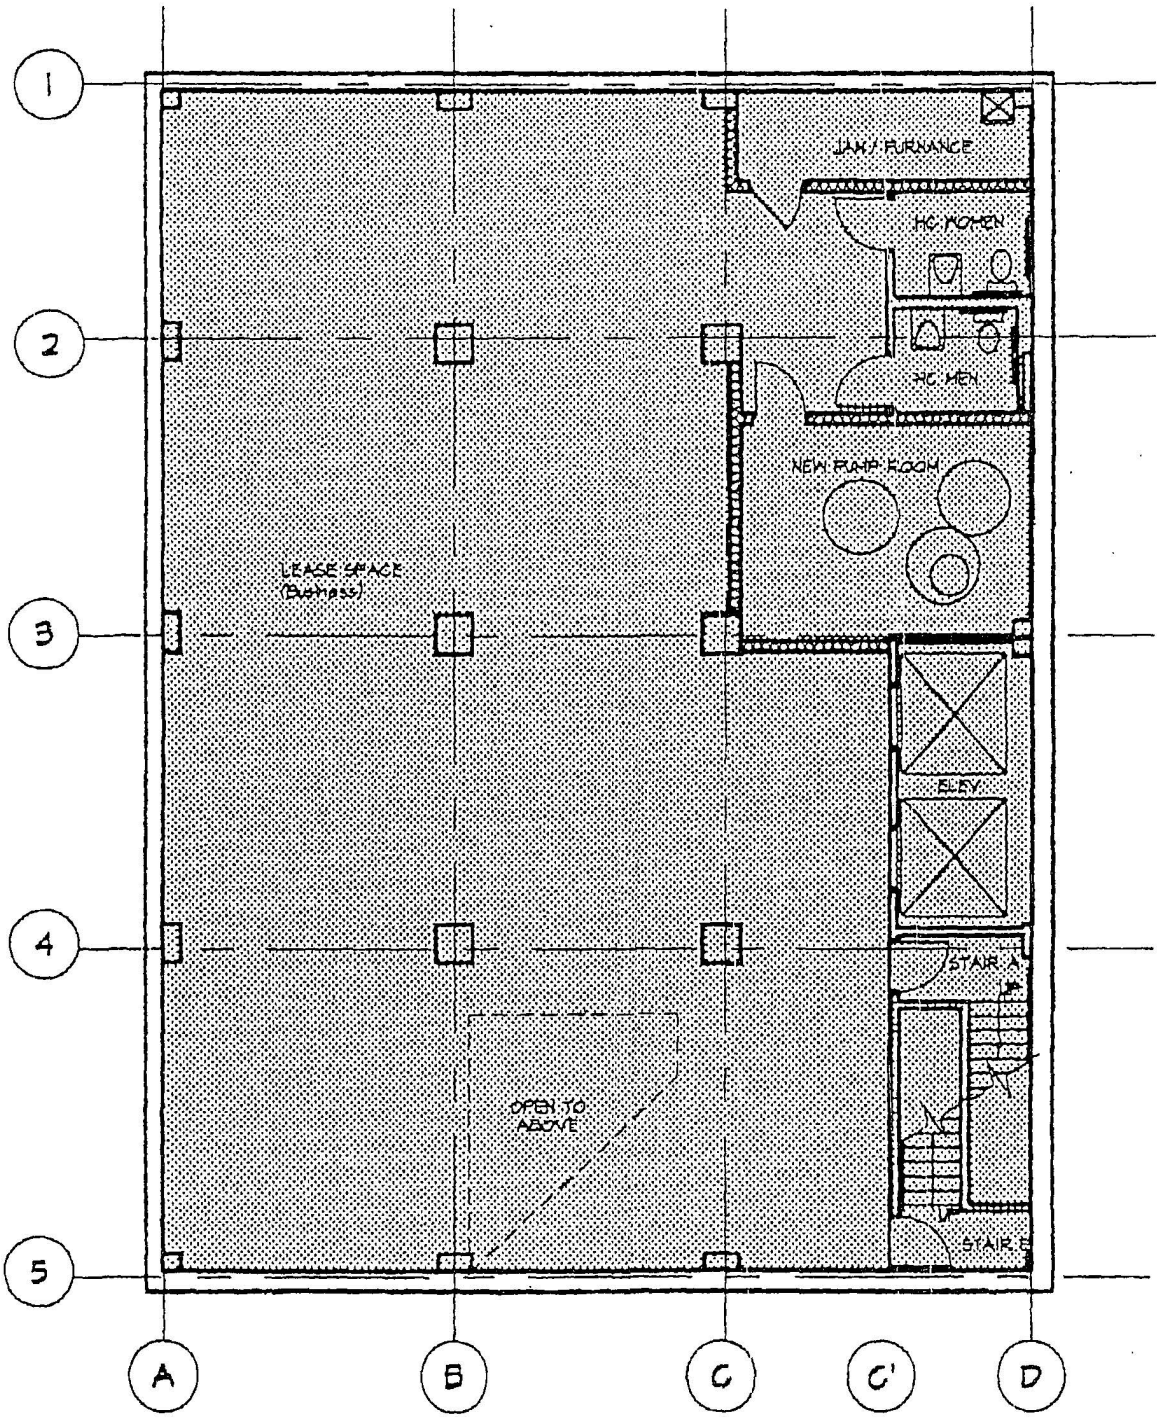

EXISTING CELLAR LEVEL PLAN
A = 3,594 S.F.