
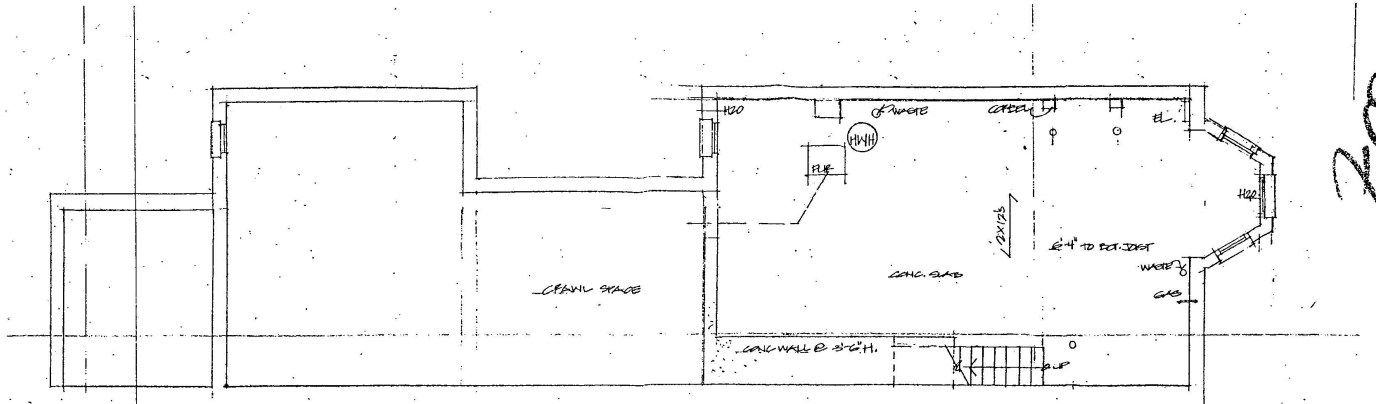


1/E BASEMENT FLOOR PLAN - EXISTING
1/4"=1'-0"

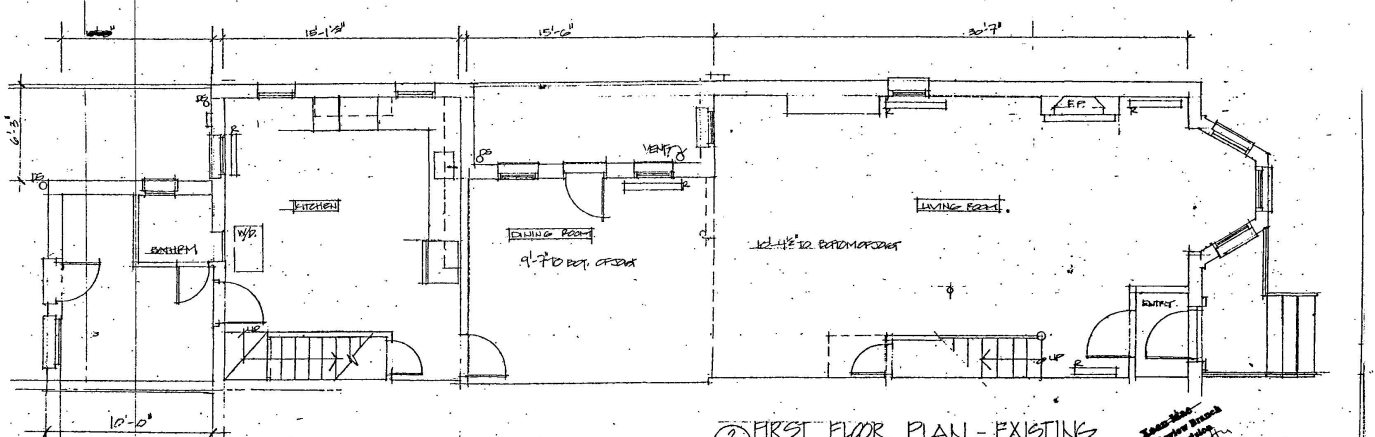

2/E FIRST FLOOR PLAN - EXISTING
1/4"=1'-0"

Zoning Review Branch
Zoning Division
Ade 7/22/03


Scale: 1/4" = 1'-0"	Sheet Title: Existing Basement And First Floor Plans		Addition and Renovation of TAKAMURA RESIDENCE 622 A Street, N.W. N.E. Washington, DC 20002	plan Z architects 3405 Greenway, Suite 104 Baltimore, MD 21218-2640 T: (443) 850-4963 F: (410) 235-4539 email: fruniga@planZarchitects.com
Project Number: 03-1009				
Date:				
Sheet No: 1.E				

BZA
Case No. 17068
Exhibit No. 11

Board of Zoning Adjustment
District of Columbia




3/2E SECTION

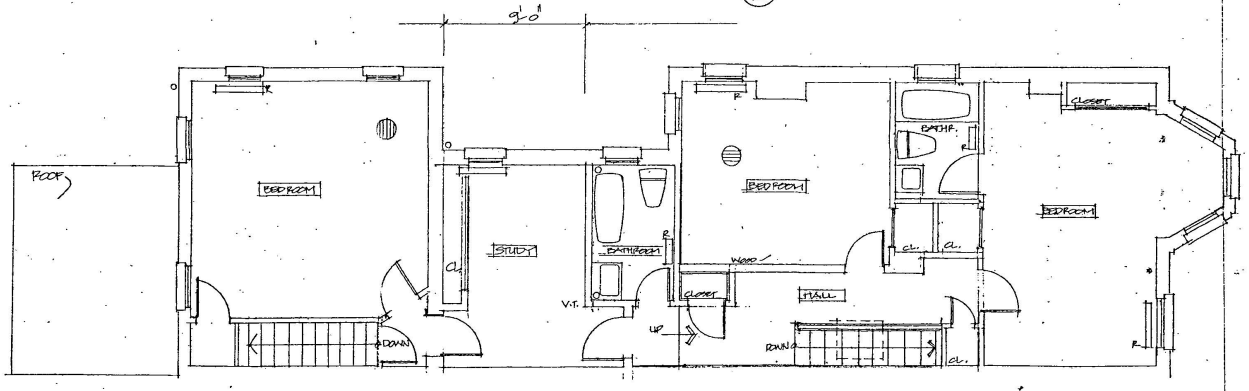


2/2E SECOND FLOOR PLAN - EXISTING
1/4"=1'-0"

Zoom Mac
Zoning Review Branch
Zoning Division

Scale: 1/4" = 1'-0"	Sheet Title: Existing Second Floor And Building Section		Addition and Renovation of TAKAMURA RESIDENCE 622 A Street, N.W. N.E Washington, DC 20002	plan Z architects 3405 Greenway, Suite 104 Baltimore, MD 21218-2640 T: (443) 850-4963 F: (410) 235-4529 email: fruniga@planZarchitects.com
Project Number: 03-1009				
Drawn By: F. R. F.				
Date: 12-24-03				
Sheet No.: 2.E				

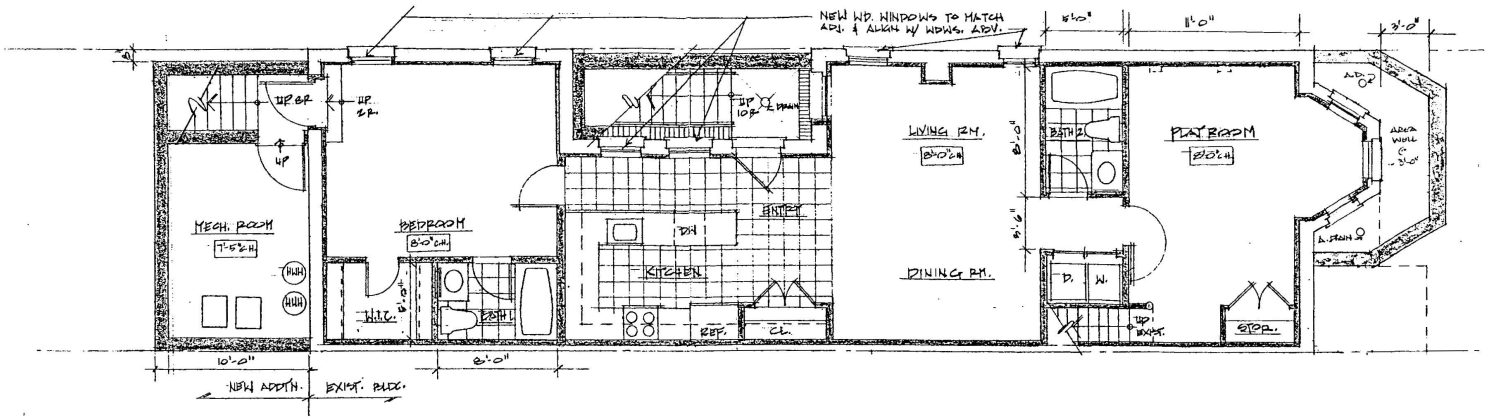

1/1 BASEMENT FLOOR PLAN
1/4" = 1'-0"

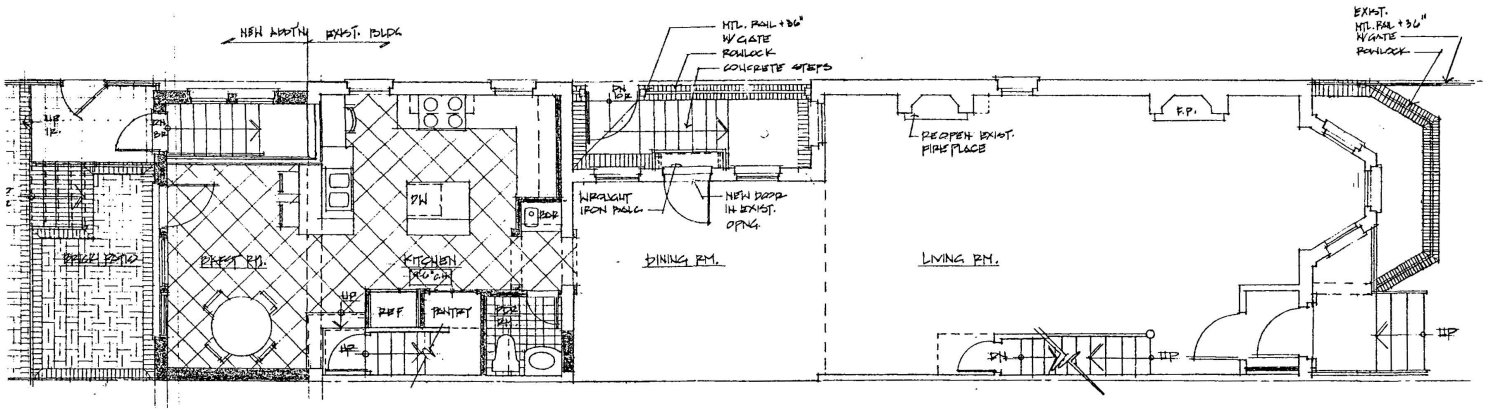


2/1 FIRST FLOOR PLAN
1/4" = 1'-0"

Reviewed
Zoning Review Branch
Zoning Division
Art Shipley
12/23/03

1/4" = 1'-0"	Sheet Title: Proposed Basement and First Floor Plans		Addition and Renovation of TAKAMURA RESIDENCE 622 A Street, N.W. Washington, DC 20002.	plan Z architects 3405 Greenway, Suite 104 Baltimore, MD 21218-2640 T: (443) 850-4963 F: (410) 235-4529 email: frunign@planZarchitects.com
03-1108				
P. S. P.				
12-19-03				
Sheet No.				
1.3		ZONING	1/4" = 1'-0"	
		Owner's Construction Set	Scale	
		Permit	Date	

EXISTING WALL
NEW WALL

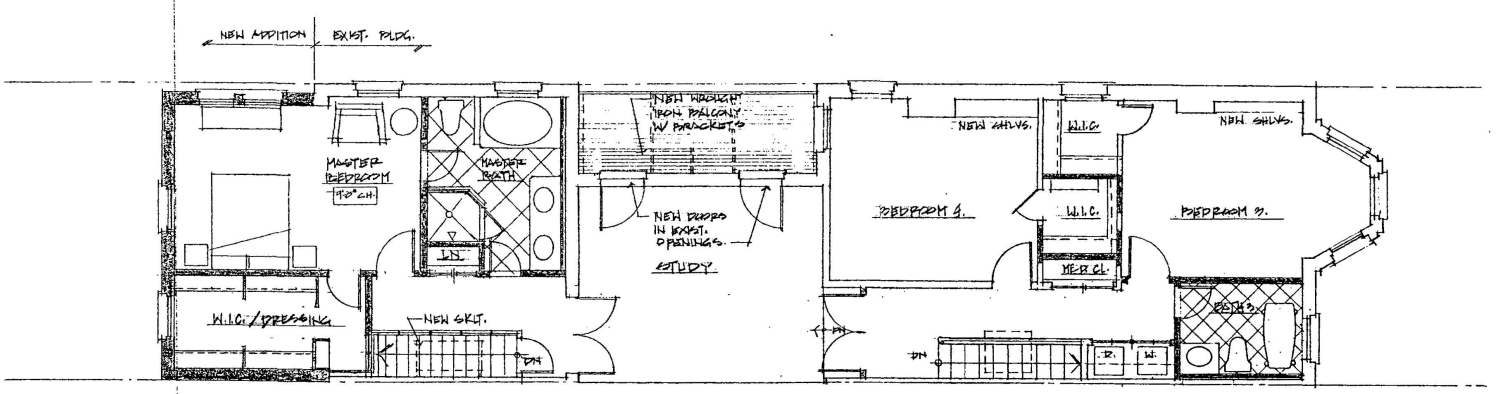

2nd 2. SECOND FLOOR PLAN
1/4" = 1'-0"

Zoning Review Branch
Zoning Division
Ade Shiffa
1/27/03

Scale: 1/4" = 1'-0"	Sheet Title: Proposed Second Floor Plan		Addition and Renovation of TAKAMURA RESIDENCE 622 A Street, N.W. N.E. Washington, DC 20002	plan Z architects 3405 Greenway, Suite 104 Baltimore, MD 21218-2640 T: (443) 850-4983 F: (410) 235-4529 email: frunigs@planZarchitects.com
Date: 12-13-02				
Revised: 1-27-03				
P. E. P.				
Date: 11-18-02				
Sheet No. 2.3				



Zoning Review Branch
Zoning Division
Date: 1/22/03

3.3	Proposed Alley And Rear Elevations		Addition and Renovation of TAKAMURA RESIDENCE 622 A Street, N.W. Washington, DC 20002

plan Z architects
8405 Greenway, Suite 104
Baltimore, MD 21218-2640
T: (443) 850-4063 F: (410) 235-4529
email: frumiga@planZarchitects.com