
29TH STREET, NW

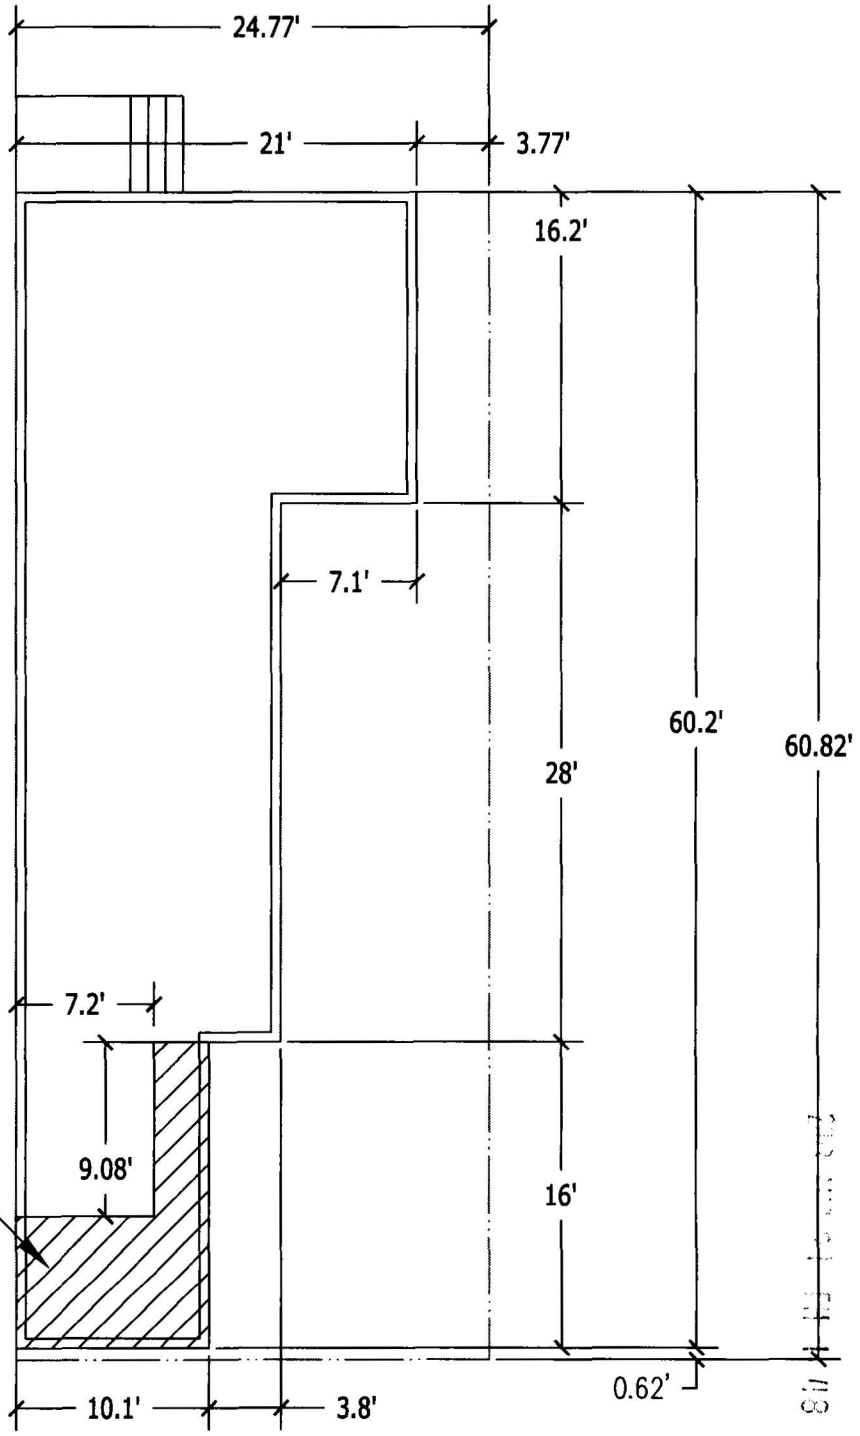

PROPOSED ADDITION EXTENDS EXIST. BATHROOM TO SAME SIZE AS THE KITCHEN BELOW; THE EXISTING FOOTPRINT OF THE HOUSE IS UNCHANGED

LOT OCCUPANCY AND REAR YARD SET BACK ARE UNCHANGED

1 / BZA-1 SITE PLAN

1/10"=1'-0"

GELIN RESIDENCE BATHROOM RENOVATION
1404 29TH STREET, NW,
WASHINGTON, DC 20007

BZA APPLICATION
AUG 2003

DWG No.
BZA-1


BZA
Case No. 17074
Exhibit No. 4

Board of Zoning Adjustment
District of Columbia
CASE NO. 17074
EXHIBIT NO. 4

PROPOSED ADDITION FOLLOWS THE VOLUME OF THE EXISTING KITCHEN BELOW


EXTERIOR CLADDING AND WINDOWS MATCH EXISTING.

THE OLD GEORGETOWN BOARD HAS APPROVED THE ADDITION

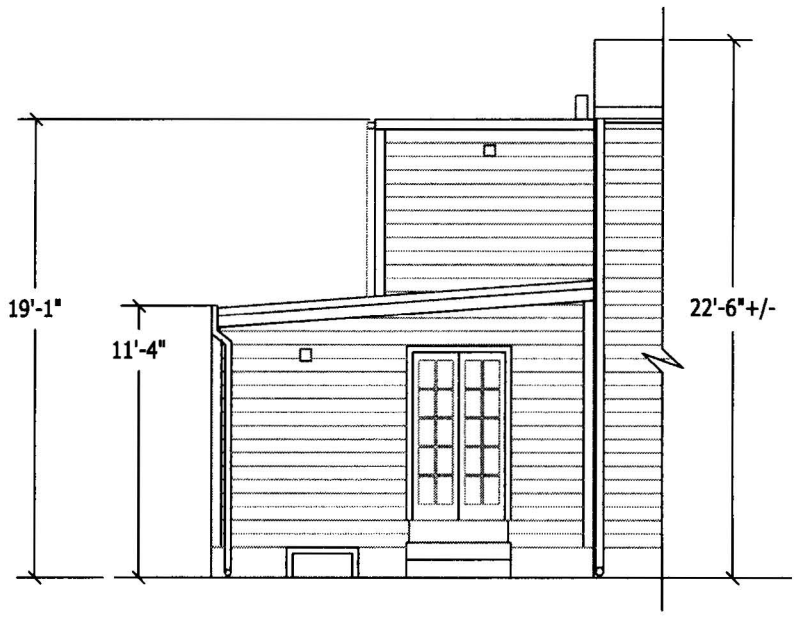

1 / BZA-2 EXIST. SOUTH ELEVATION


1/8"=1'-0"

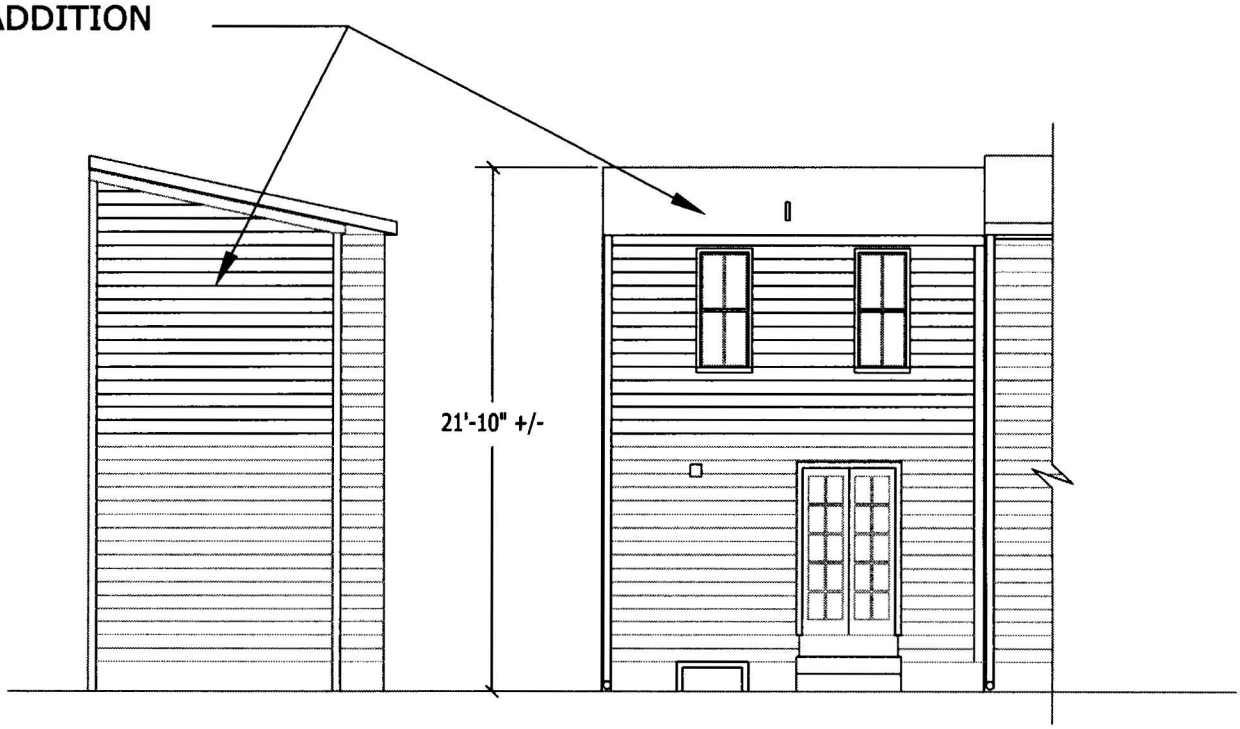

2 / BZA-2 PROPOSED WEST AND SOUTH ELEVATIONS


1/8"=1'-0"

GELIN RESIDENCE BATHROOM RENOVATION 1404 29TH STREET, NW, WASHINGTON, DC 20007	BZA APPLICATION AUG 2003	DWG No. BZA-2 2 OF 6

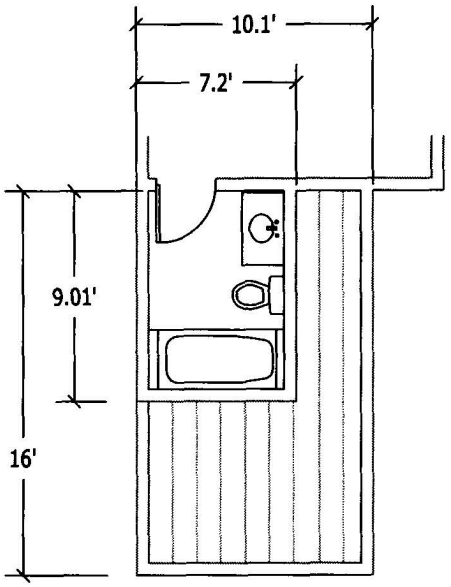

1 / BZA-3 EXIST. BATHROOM PLAN

1/8"=1'-0"

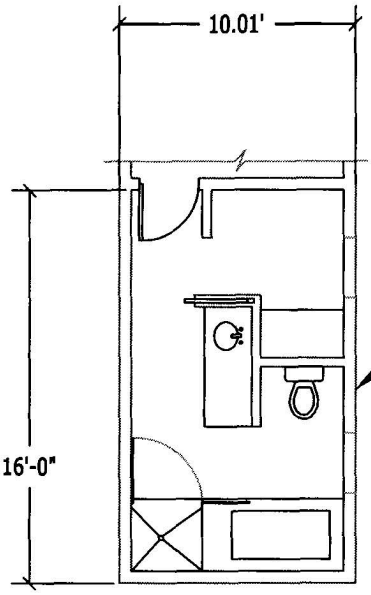

PROPOSED ADDITION FOLLOWS THE VOLUME OF THE EXISTING KITCHEN BELOW

2 / BZA-3 PROPOSED BATHROOM PLAN

1/8"=1'-0"

GELIN RESIDENCE BATHROOM RENOVATION 1404 29TH STREET, NW, WASHINGTON, DC 20007	BZA APPLICATION AUG 2003	DWG No. BZA-3 3 OF 6