

File # 17088

Stage

1101 Kenyon st N.W.

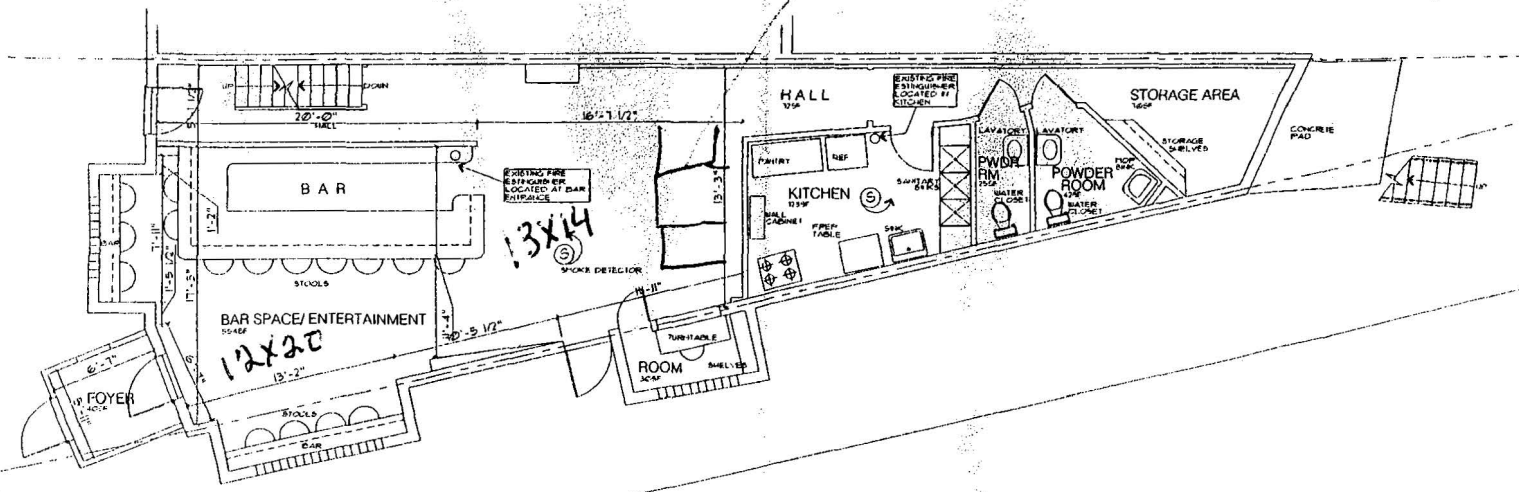

FIRST FLOOR PLAN — Public space
Approx. ~~600~~ 422 sq. ft.

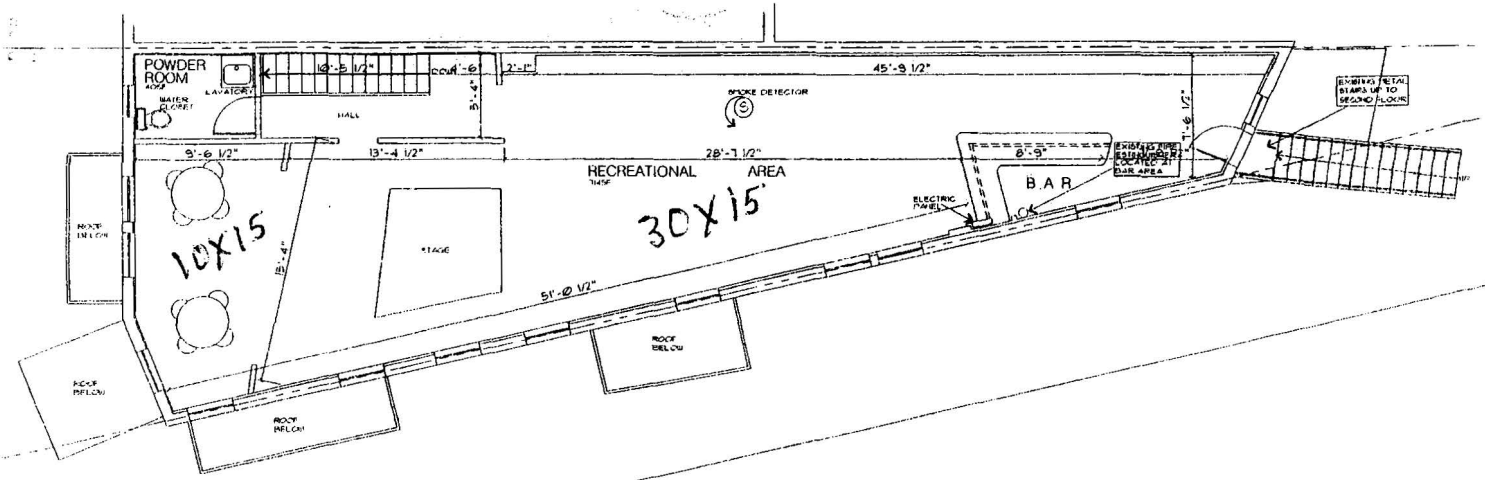

SECOND FLOOR PLAN — Public Space
Approx 600 sq. ft.

1101 Kenyon st. N.W.

SHEET TITLE: EXISTING FLOOR PLANS: BASEMENT FLOOR, FIRST FLOOR AND SECOND FLOOR PLANS

PROJECT TITLE: 1101 KENYON STREET, N.W. WASHINGTON, D.C.

A-2

Joan Mac
Zoning Review Branch
Zoning Division
11/30/00

BZA Case No. 17088
Exhibit No. 26

Board of Zoning Adjustment
District of Columbia
CASE NO. 17088
EXHIBIT NO. 26