
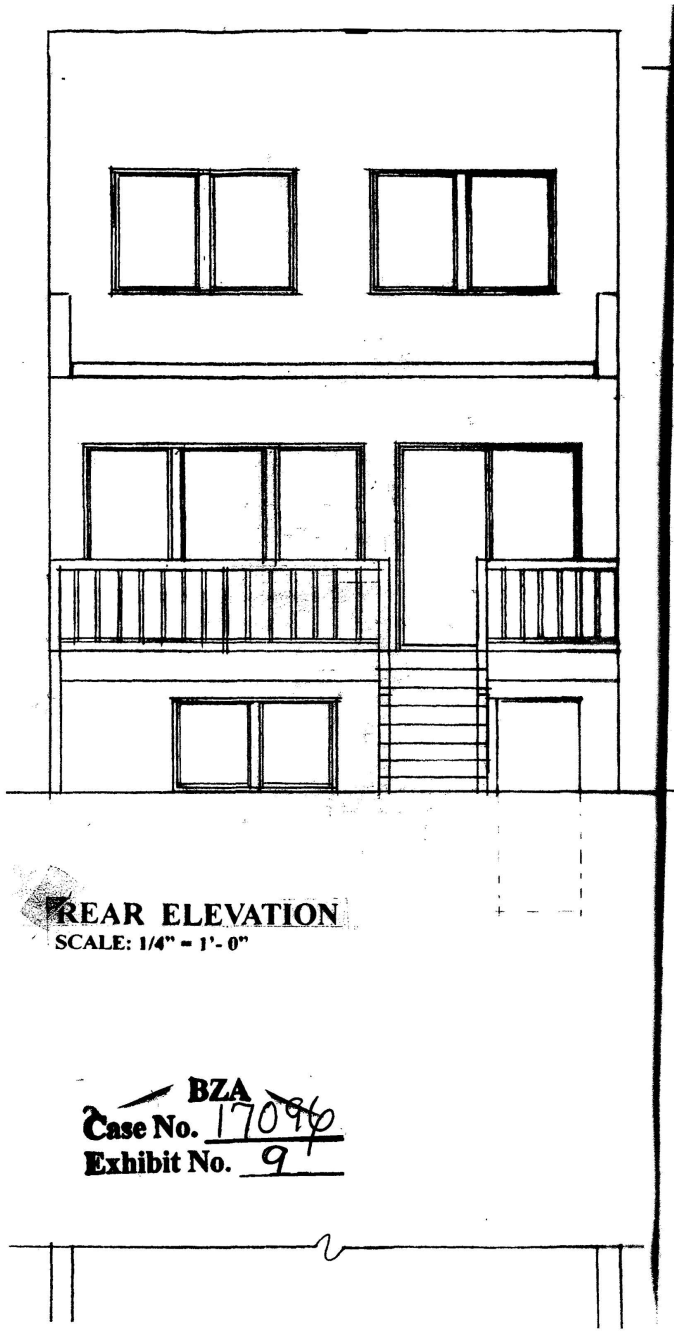


REAR ELEVATION
SCALE: 1/4" = 1'- 0"

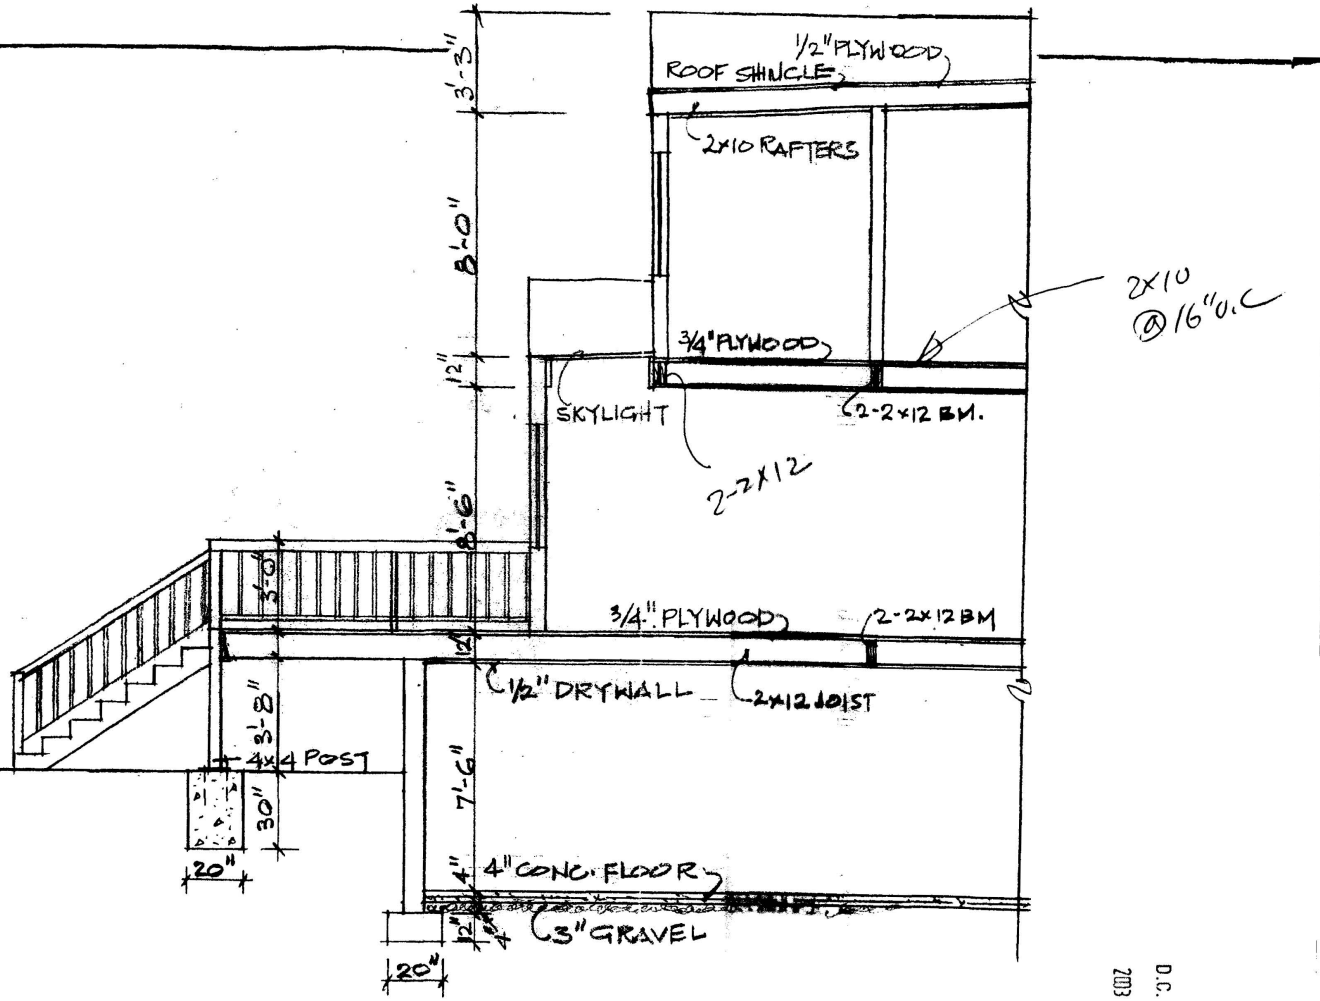

CROSS SECTION A-B
SCALE: 1/4"=1'- 0"

BZA
Case No. 17096
Exhibit No. 9


RECEIVED
D.C. OFFICE OF ZONING
2003 OCT -8 PM 3:58

Board of Zoning Adjustment
District of Columbia
CASE NO. 17096
EXHIBIT NO. 9


F	4' - 0"	6' - 8"	1 3/8"	WOOD	SOLID CORE		
G	6' - 0"	6' - 8"	1 3/8"	WOOD	FRENCH		WITH GLASS
H	3' - 0"	6' - 8"	1 3/8"	METAL	FIRE		"B" LABEL 2HI
I	2' - 8"	6' - 8"	1 3/8"	METAL	FIRE		"B" LABEL 2HI

Washington DC
202. 265. 0272
BlueBoyImaging.Com


BLUEBOY
Document Imaging

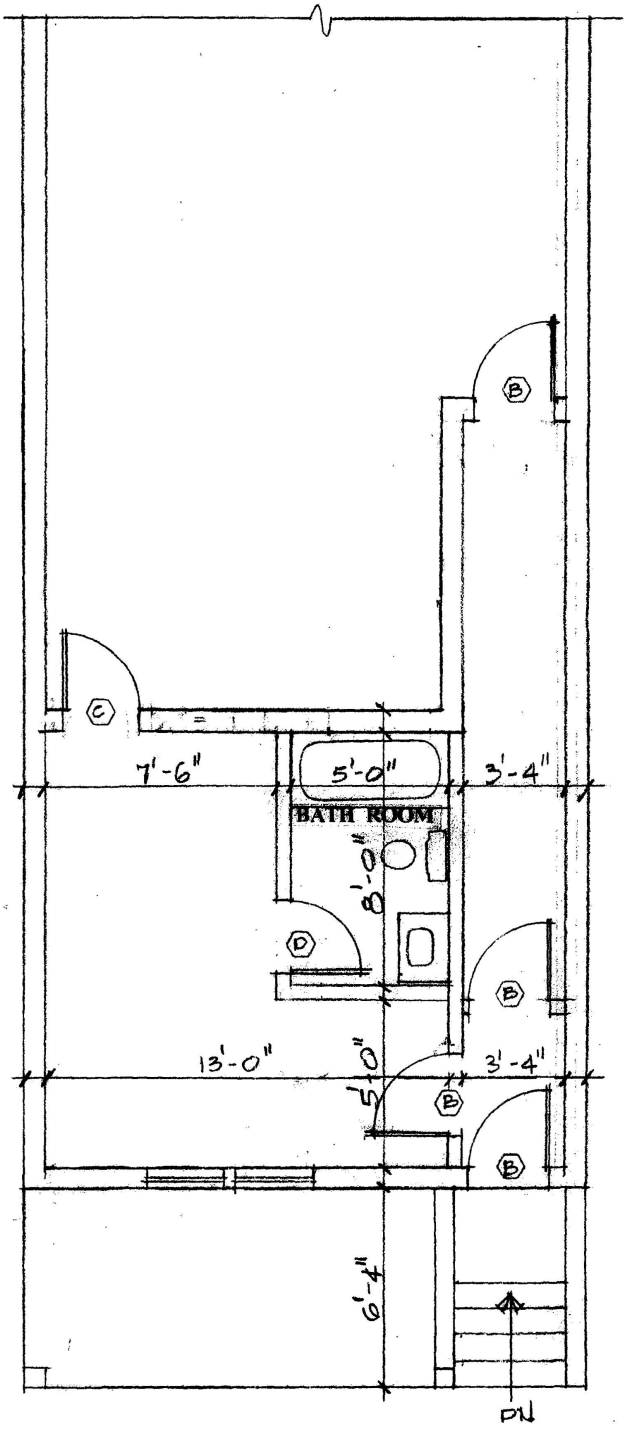


PARTIAL
BASEMENT FLOOR PLAN
SCALE: 1/4" = 1' - 0"

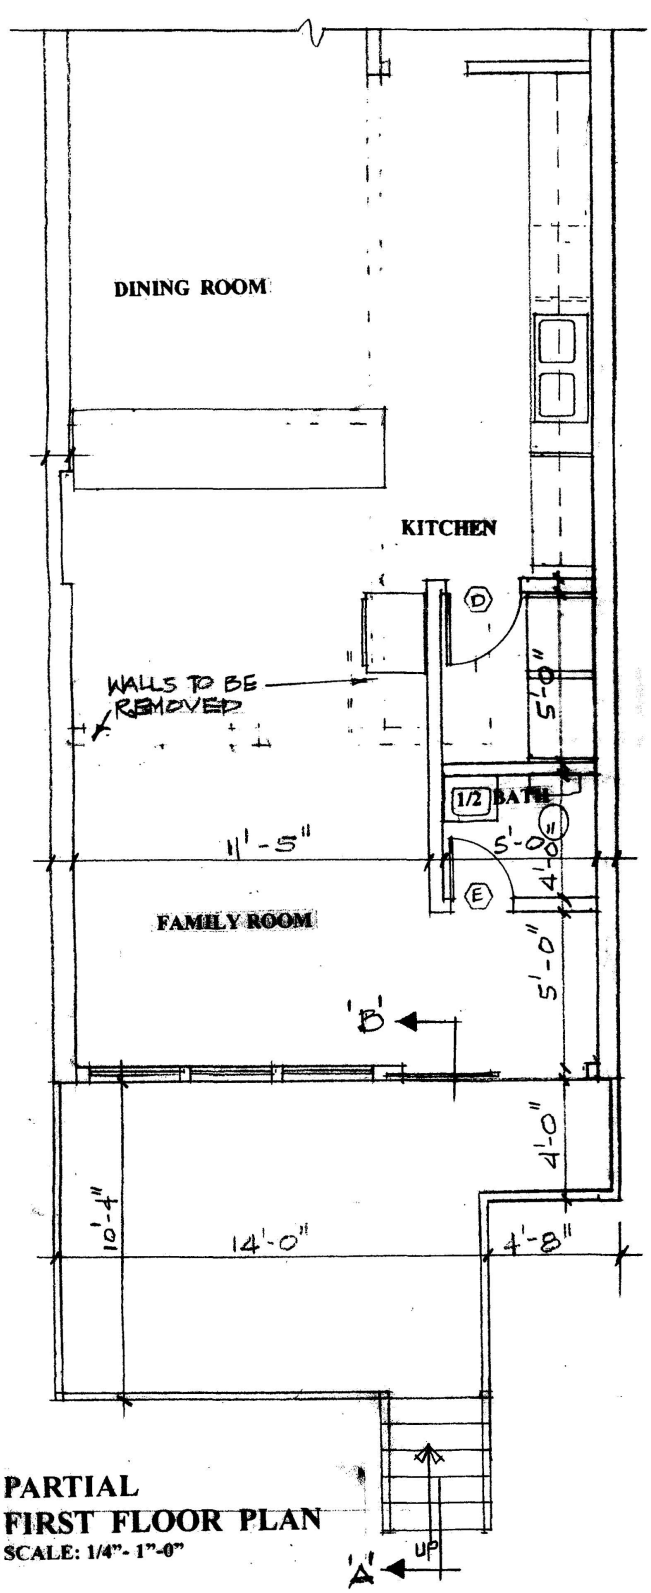


PARTIAL
FIRST FLOOR PLAN
SCALE: 1/4"- 1"-0"

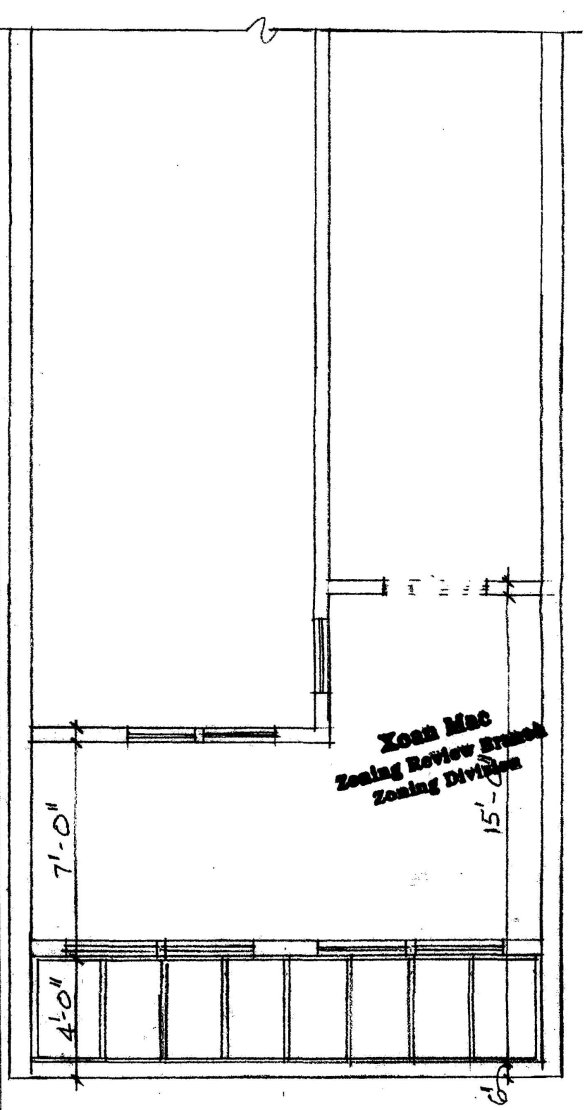


PARTIAL
SECOND FLOOR PLAN
SCALE: 1/4"- 1"-0"

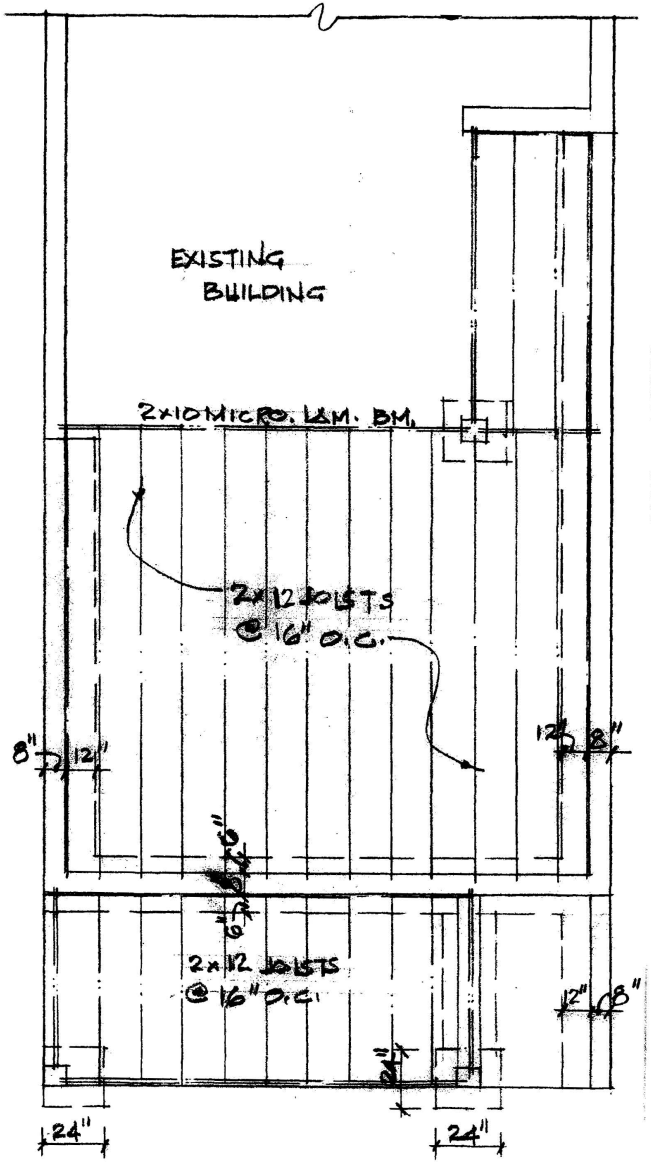

FOUNDATION / FRAMING PLAN

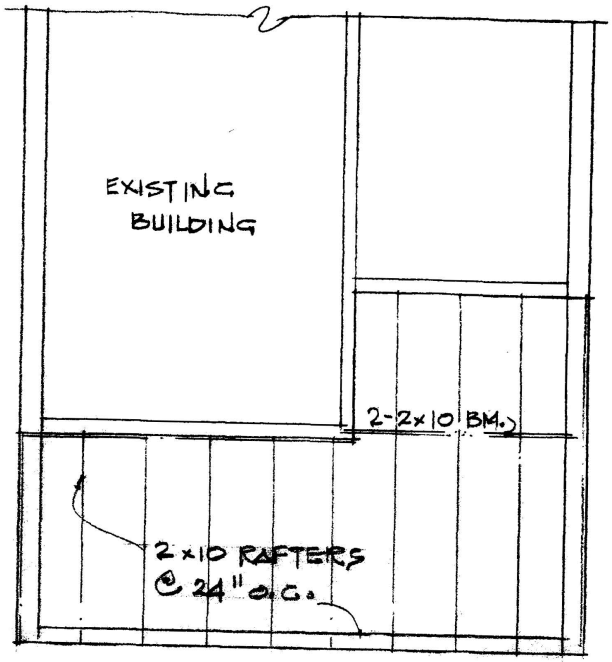

ROOF FRAMING PLAN

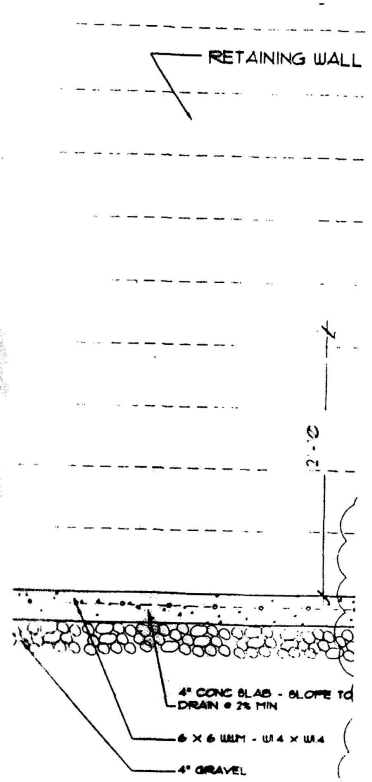

TYPICAL CON