



1 SIDE ELEVATION @ 1/4"=1'-0"

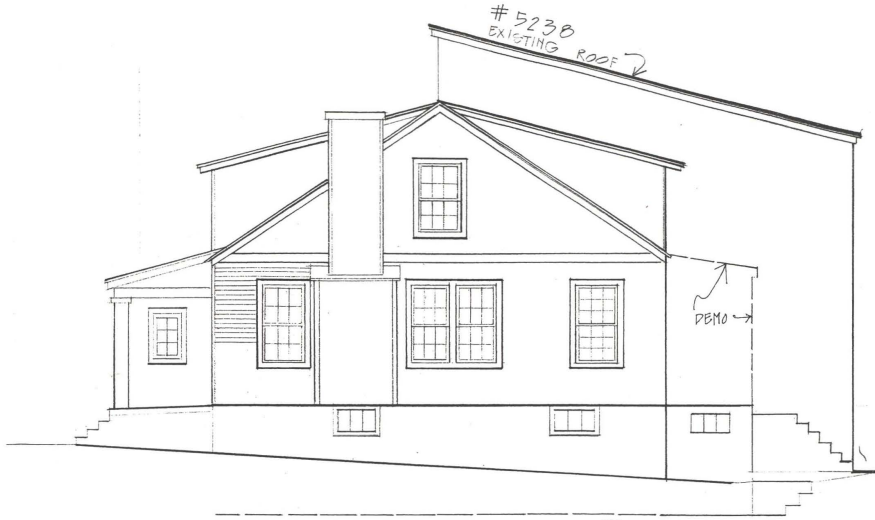

VIEW FROM STREET
NO SCALE



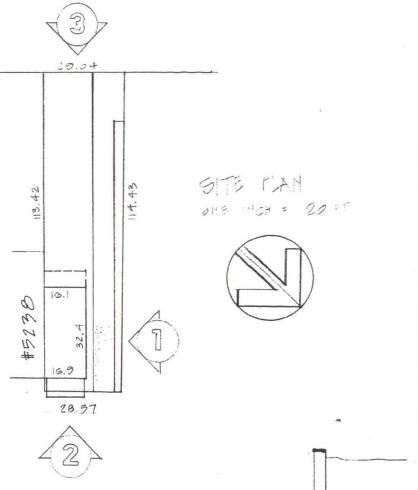

5238 # 5240

2 FRONT ELEVATION @ 1/4"=1'-0"



3 REAR ELEVATION @ 1/4"=1'-0"

Xiaoa Mao
Zoning Review Branch
Zoning Division

MICHAEL ALAN FINN, ARCHITECT A.I.A.
2402 CHAIN BRIDGE RD.N.W.
WASHINGTON, D.C. 20016
TEL: (202) 966-5700 FAX: (202) 363-8201

5240 SHERRIER PL NW
EXISTING


19 JUNE 2003

SHEET 1 OF 2

RECEIVED
D.C. OFFICE OF ZONING
2003 JUN -6 PM 1:22

Case No. 17097
Exhibit No. 22

Board of Zoning Adjustment
District of Columbia
CASE NO. 17097
EXHIBIT NO. 22

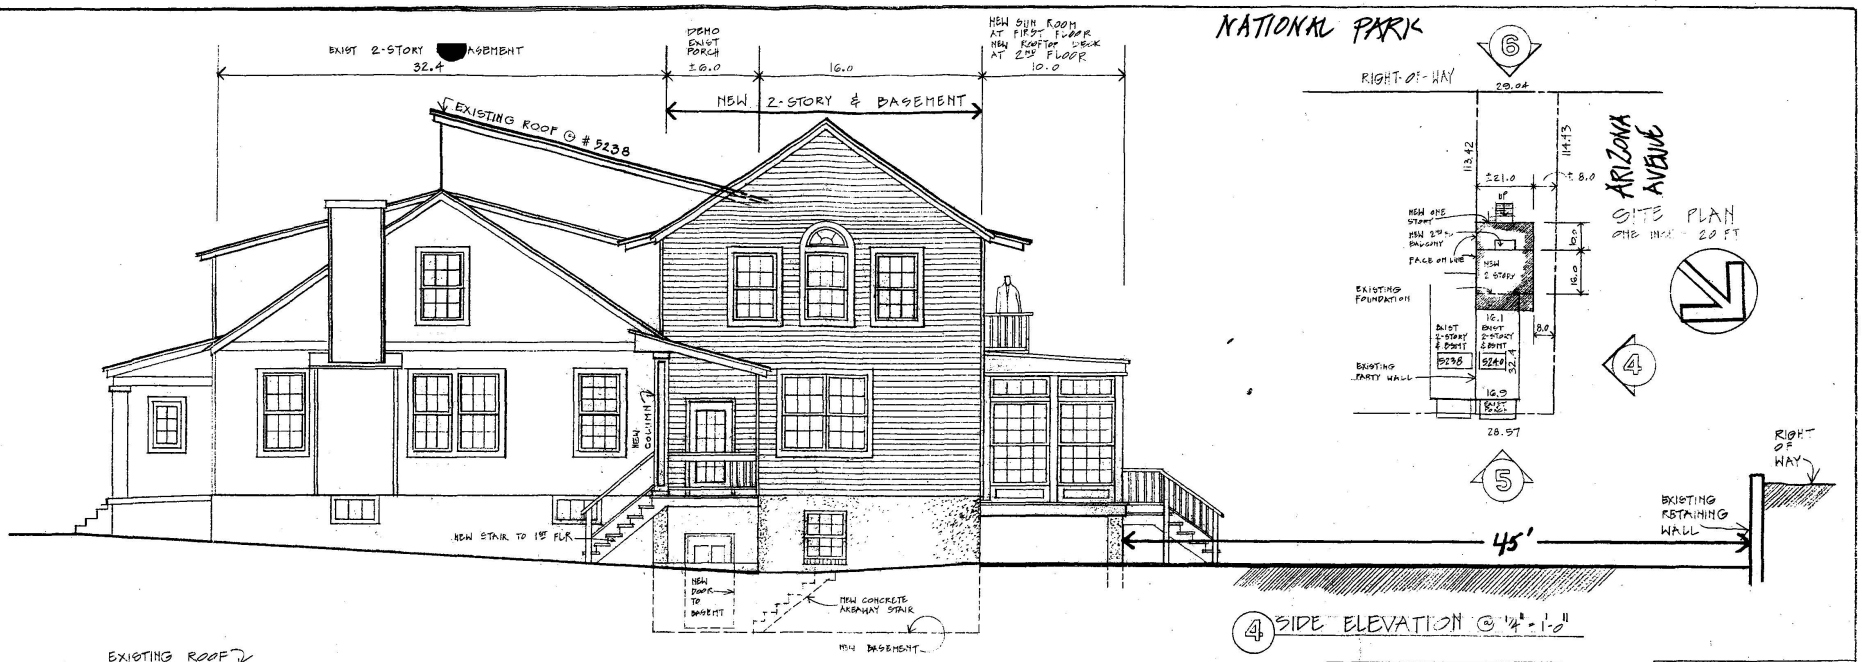

4 SIDE ELEVATION @ 1/4" = 1'-0"

SITE PLAN
ONE INCH = 20 FT



5 FRONT ELEVATION @ 1/4" = 1'-0"



6 REAR ELEVATION @ 1/4" = 1'-0"

MICHAEL ALAN FINN, ARCHITECT, A.I.A.
2402 CHAIN BRIDGE ROAD N.W.
WASHINGTON, D.C. 20016
TEL: (202) 333-5726
FAX: (202) 363-8521

5240 SHERRIER PL NW NEW

19 JUNE 2009

SHEET 2 OF 2