

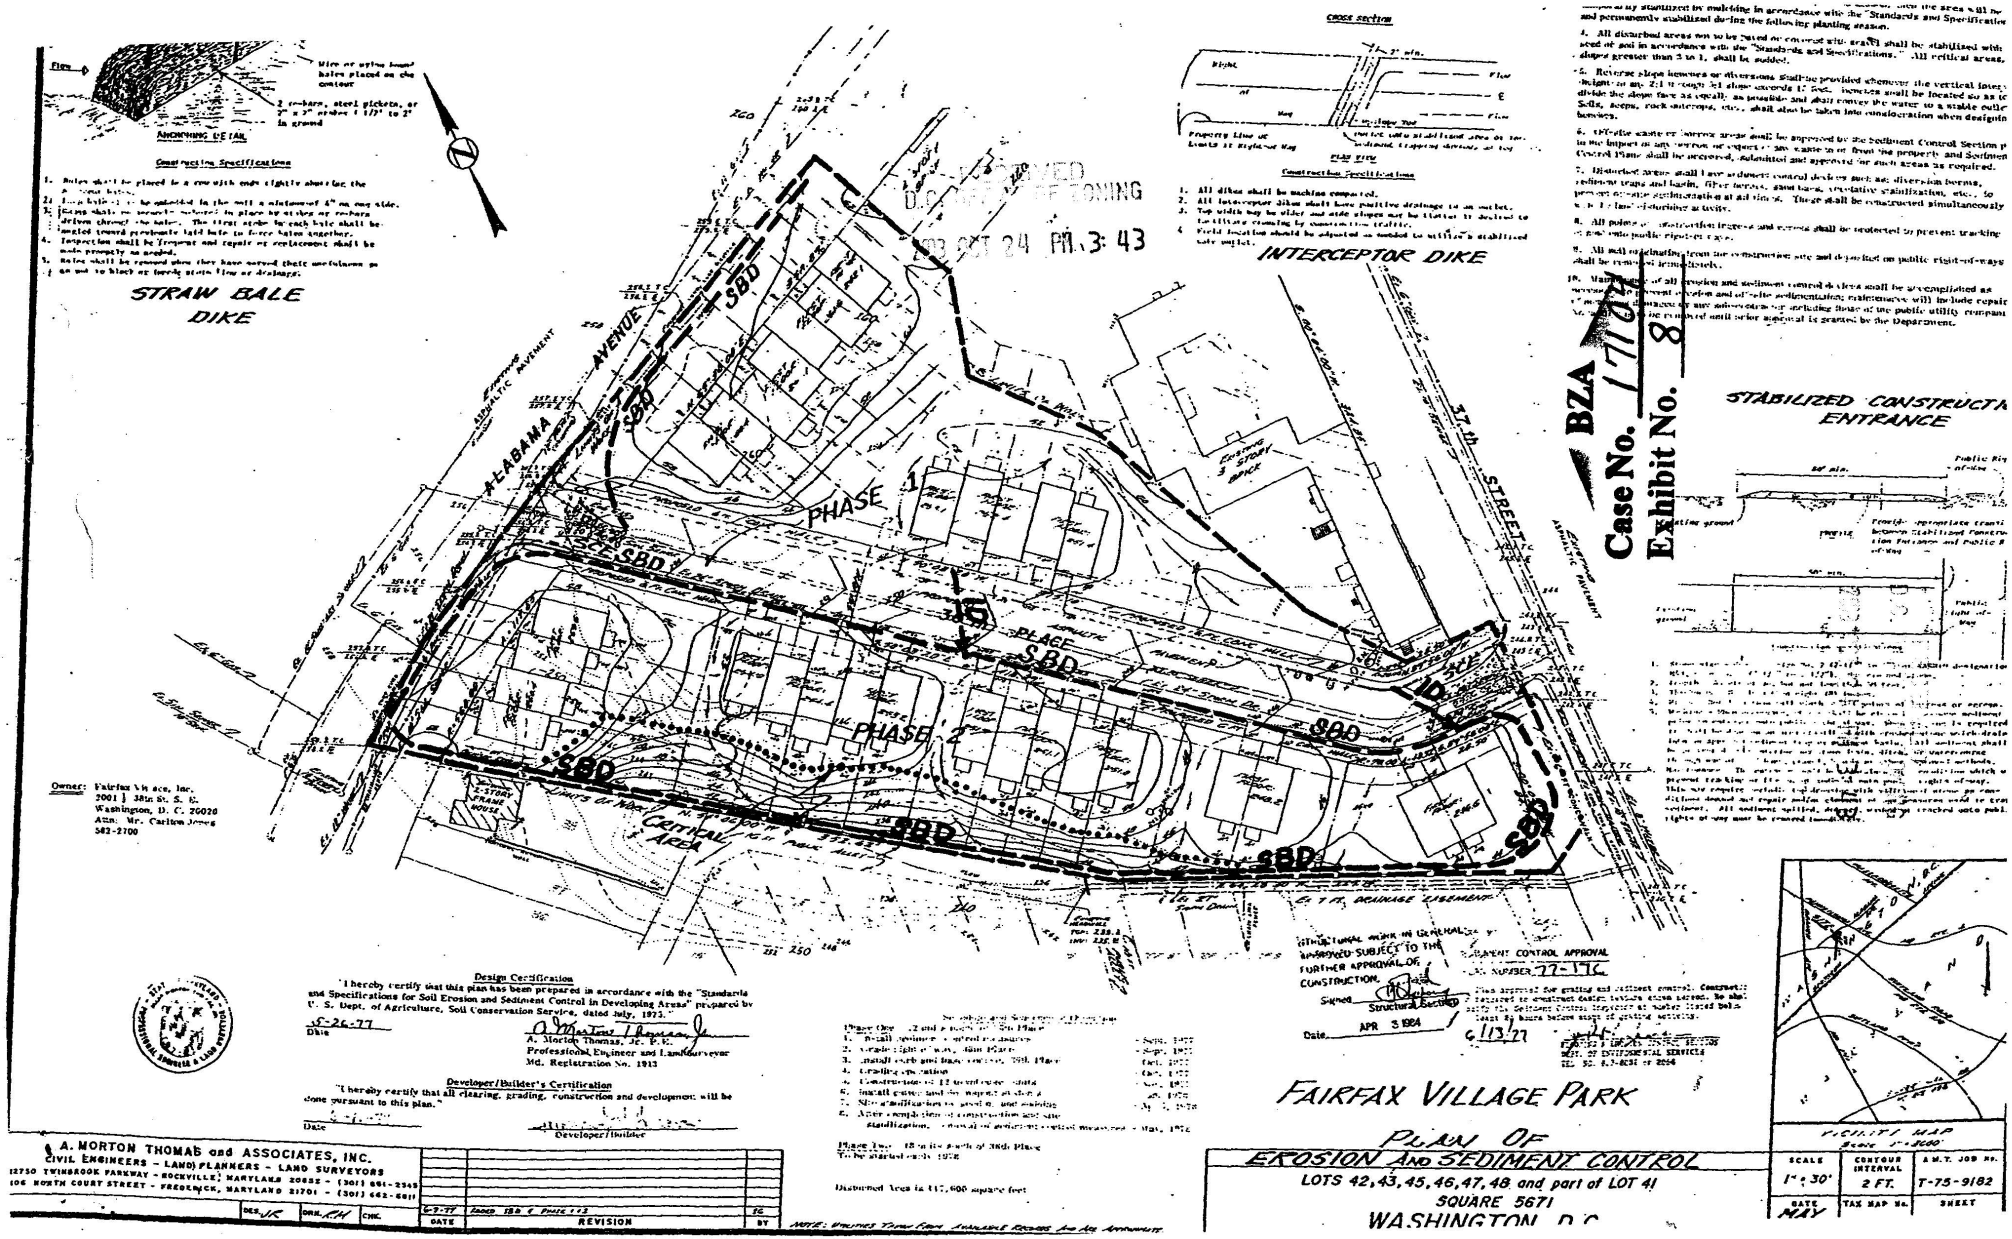


Board of Zoning Adjustment
District of Columbia
CASE NO. 17104
EXHIBIT NO. 8

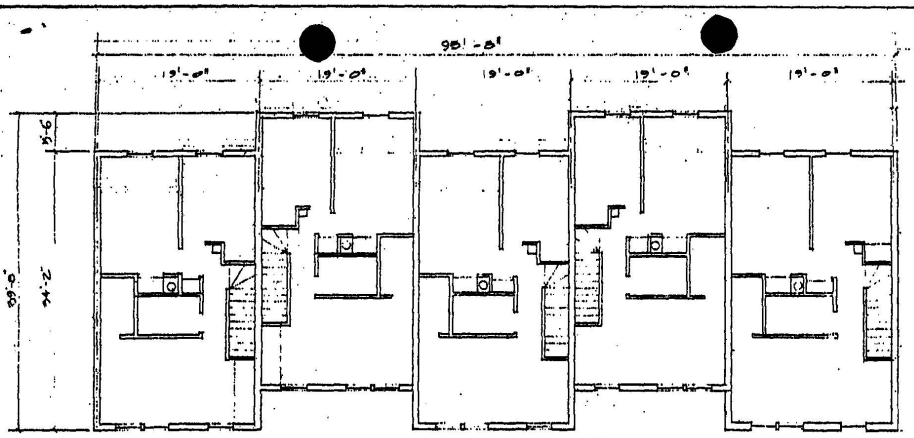


TYPICAL UNIT PLANS, 3RD LEVEL BLDG 1

SCALE: 1/8" = 1'-0"

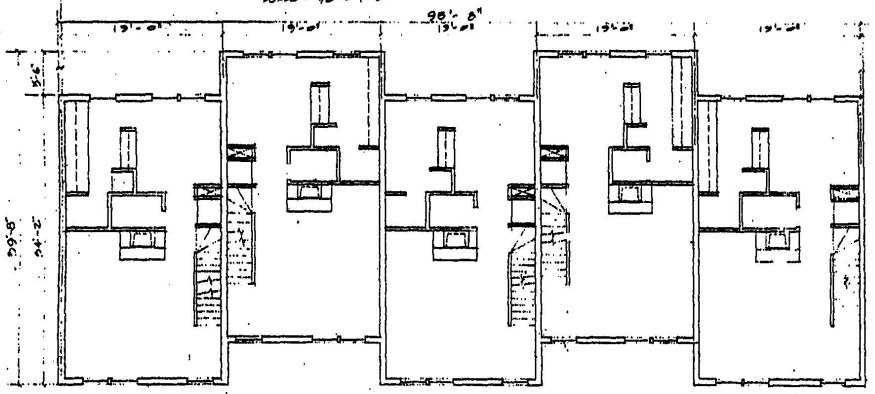


TYPICAL UNIT PLANS, 2ND LEVEL BLDG 1


SCALE: 1/8" = 1'-0"

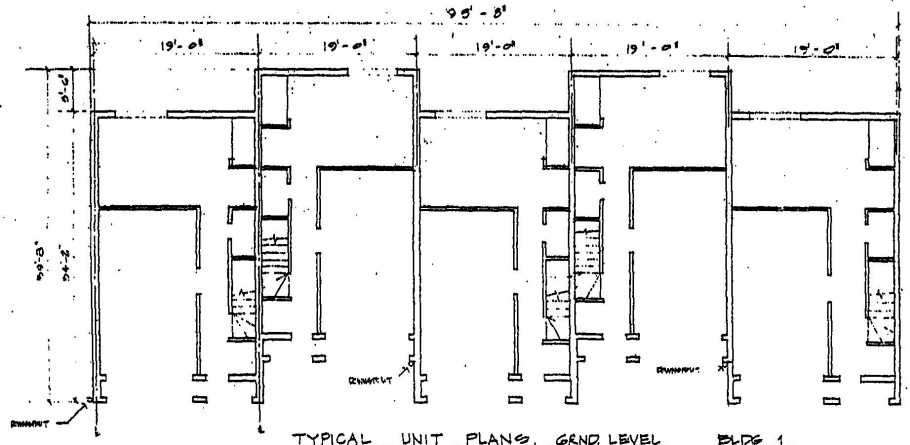


TYPICAL UNIT PLANS, GRND LEVEL BLDG 1

SCALE: 1/8" = 1'-0"

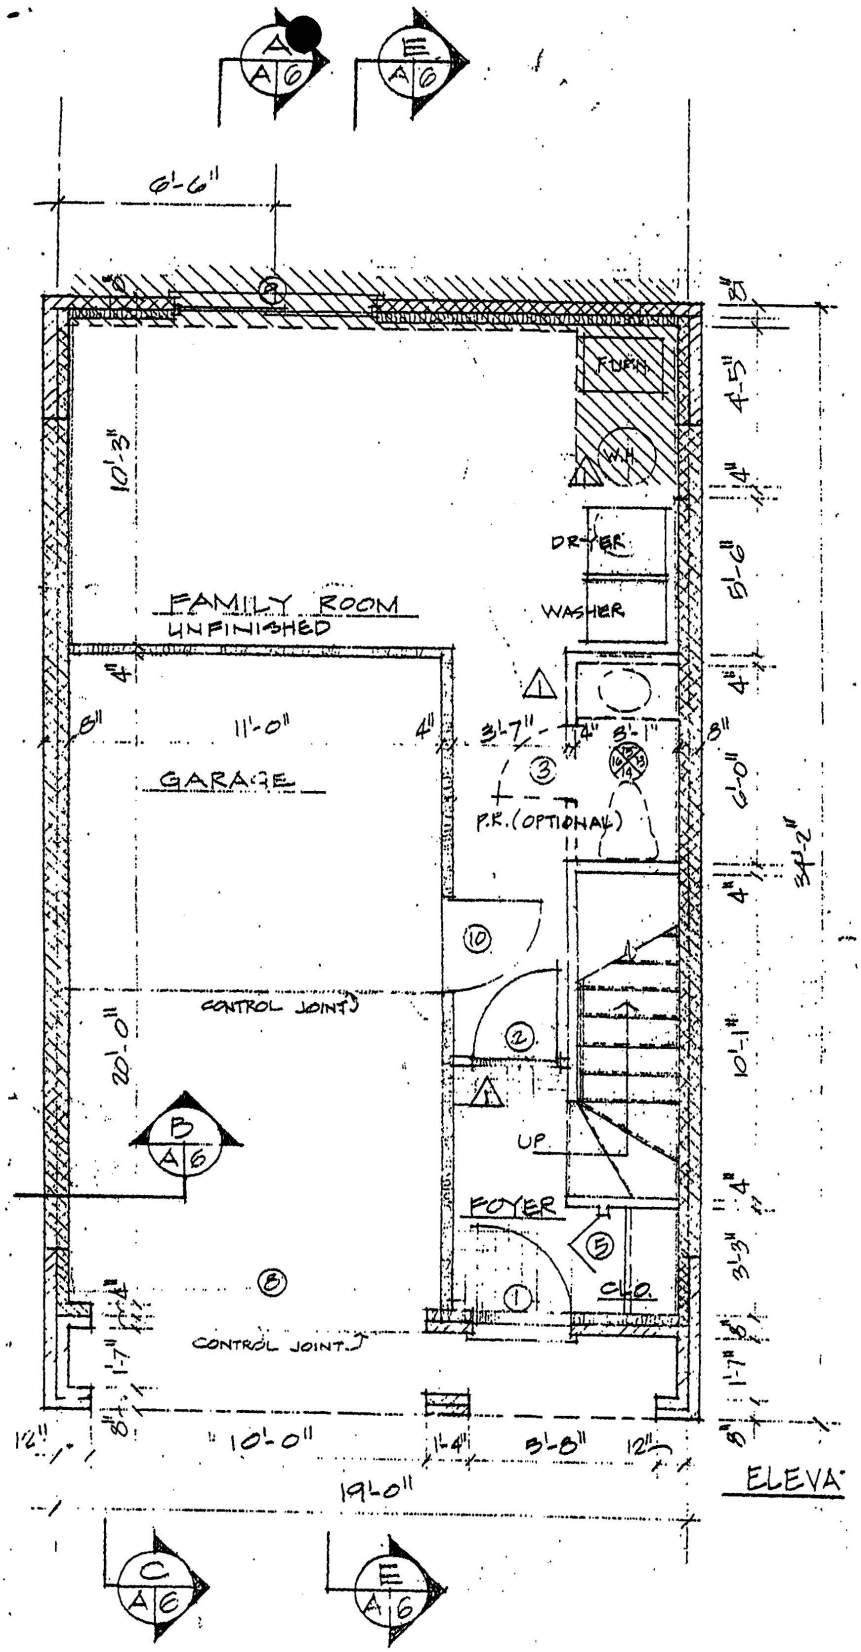
A A6
E A6
6'-6"
FURN.
W.H.
DRYER
WASHER
FAMILY ROOM
UNFINISHED
GARAGE
10'-3"
11'-0"
3'-7"
3'-1"
P.R. (OPTIONAL)
CONTROL JOINT
20'-0"
B A6
UP
FOYER
CLO.
CONTROL JOINT
10'-0"
1'-4"
3'-8"
19'-0"
C A6
E A6
ELEVA
ELEVA
ELEVAT

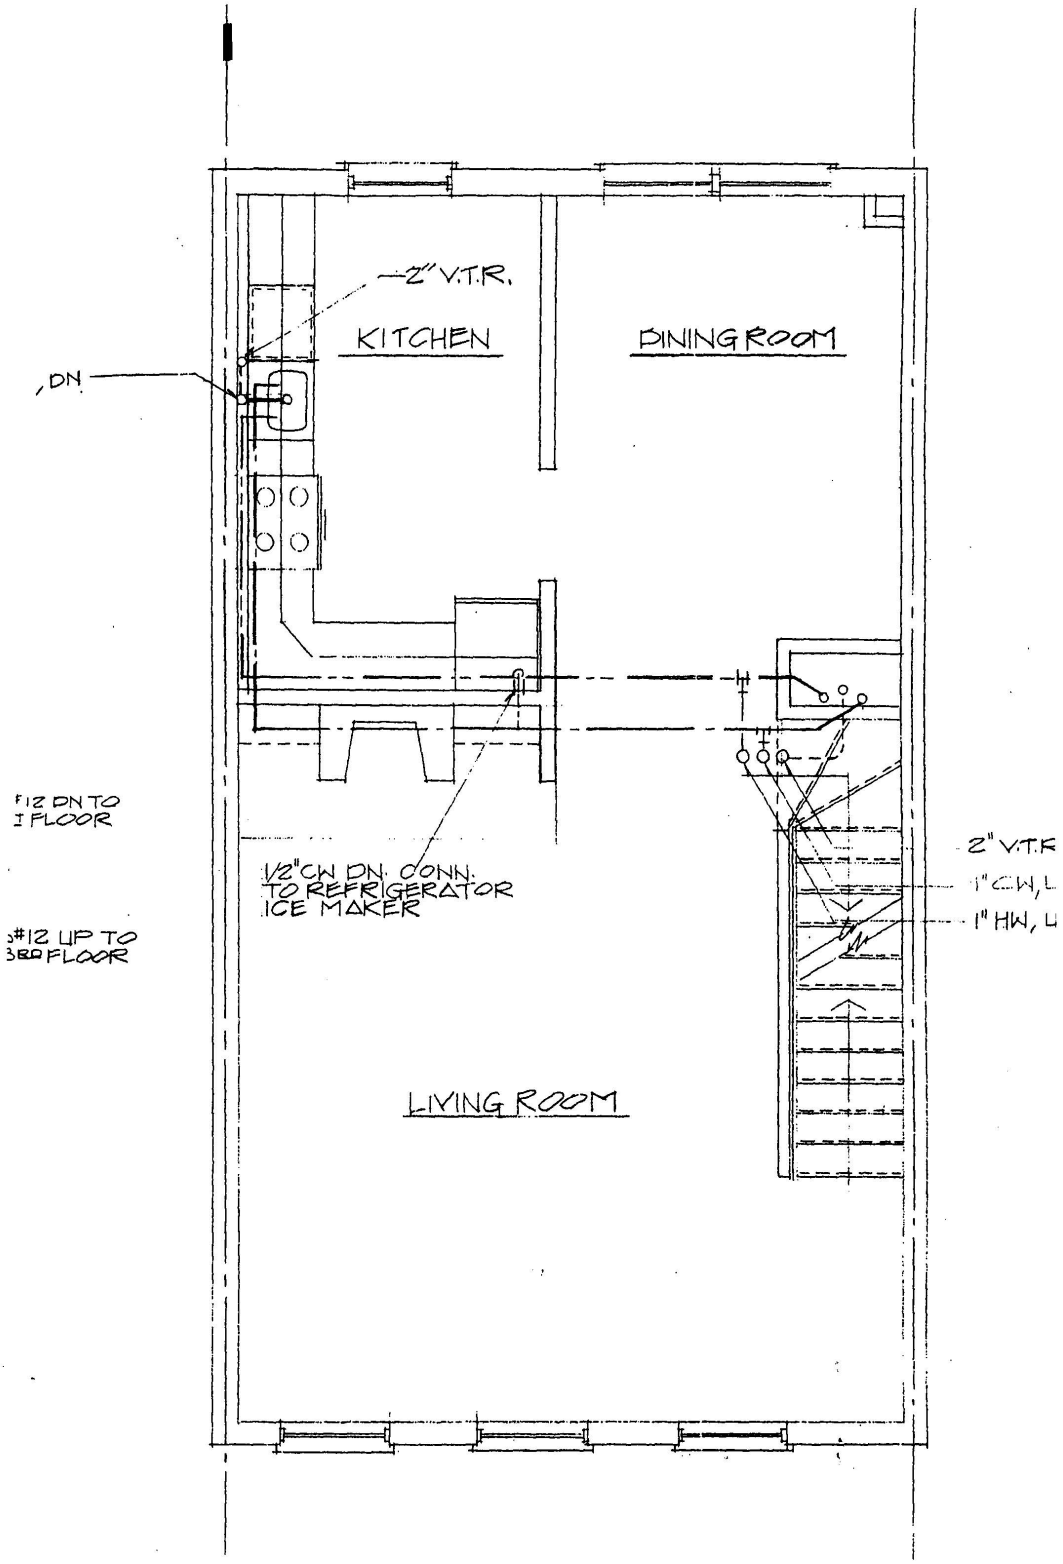
2" V.T.R.
KITCHEN
DINING ROOM
, DN.
#12 DN TO
1 FLOOR
1/2" CW DN. CONN.
TO REFRIGERATOR
ICE MAKER
#12 UP TO
3RD FLOOR
2" V.T.R
1" C.W, L
1" HW, L
LIVING ROOM

Third Floor Plan

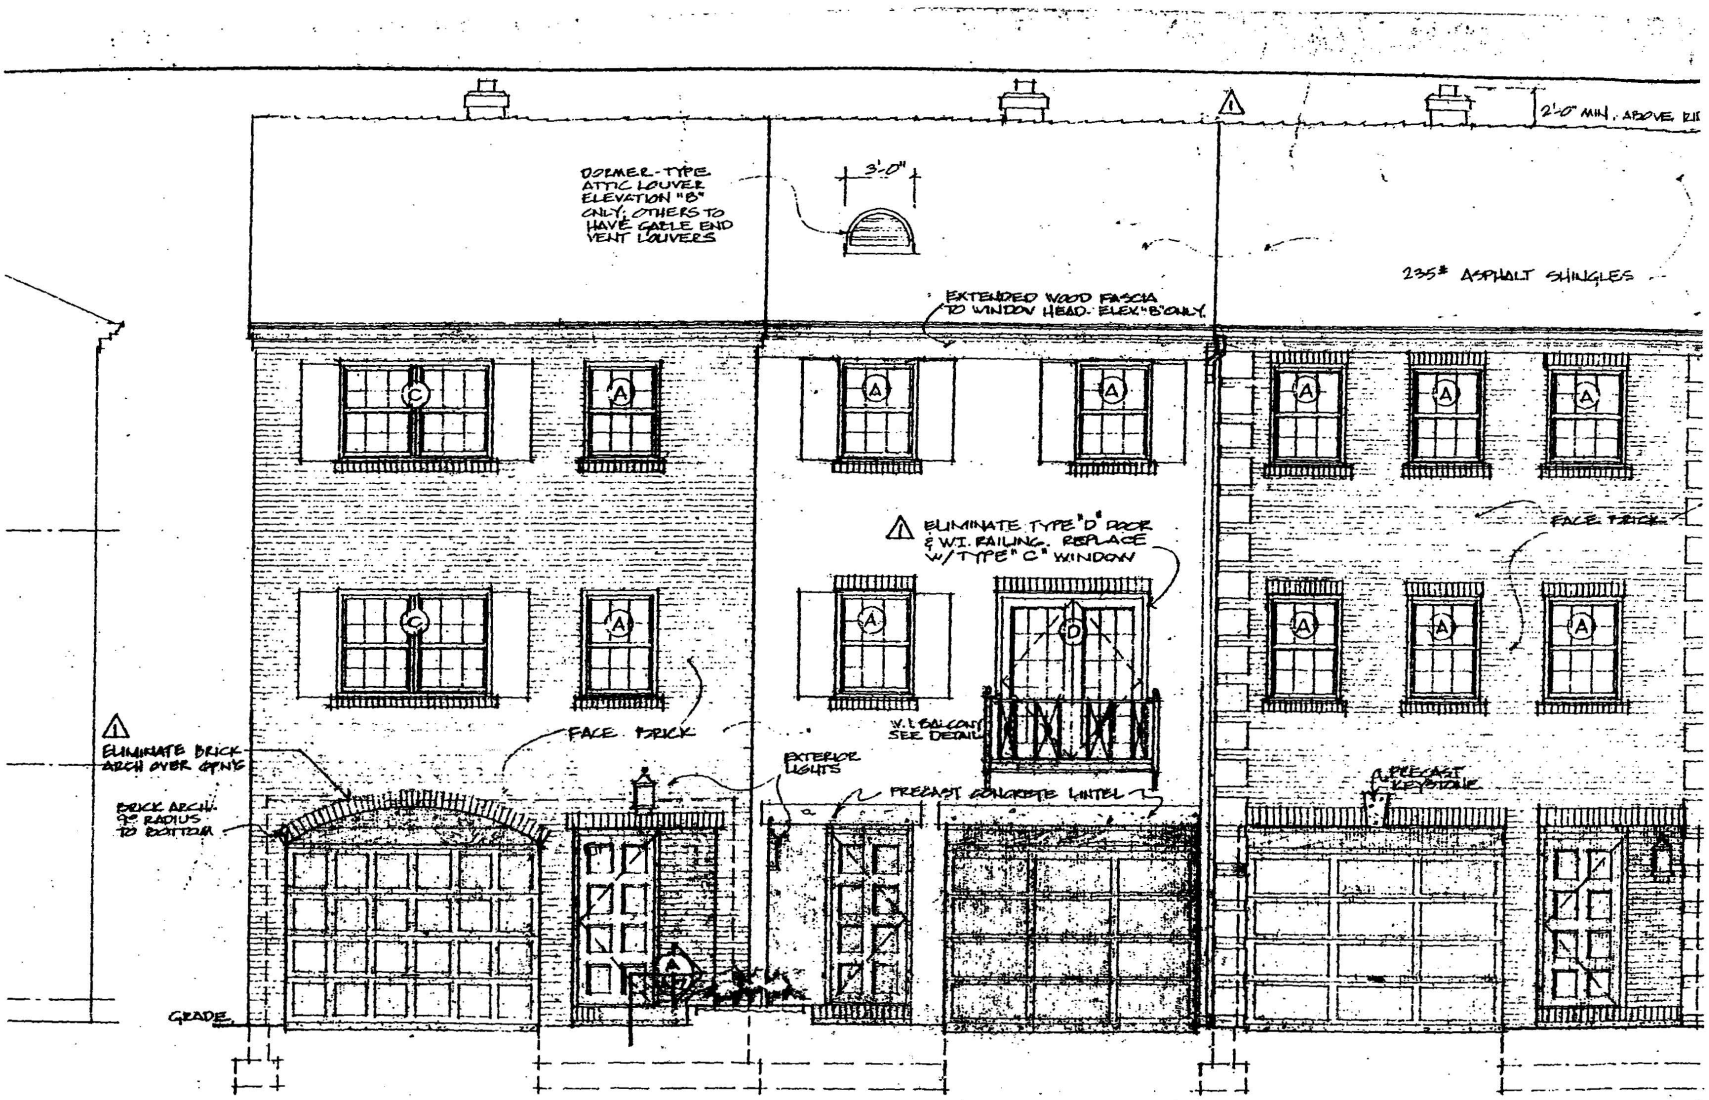

TYPICAL FRONT ELEVATIONS

SCALE: 1/4" = 1'-0" ELEVATION "A"