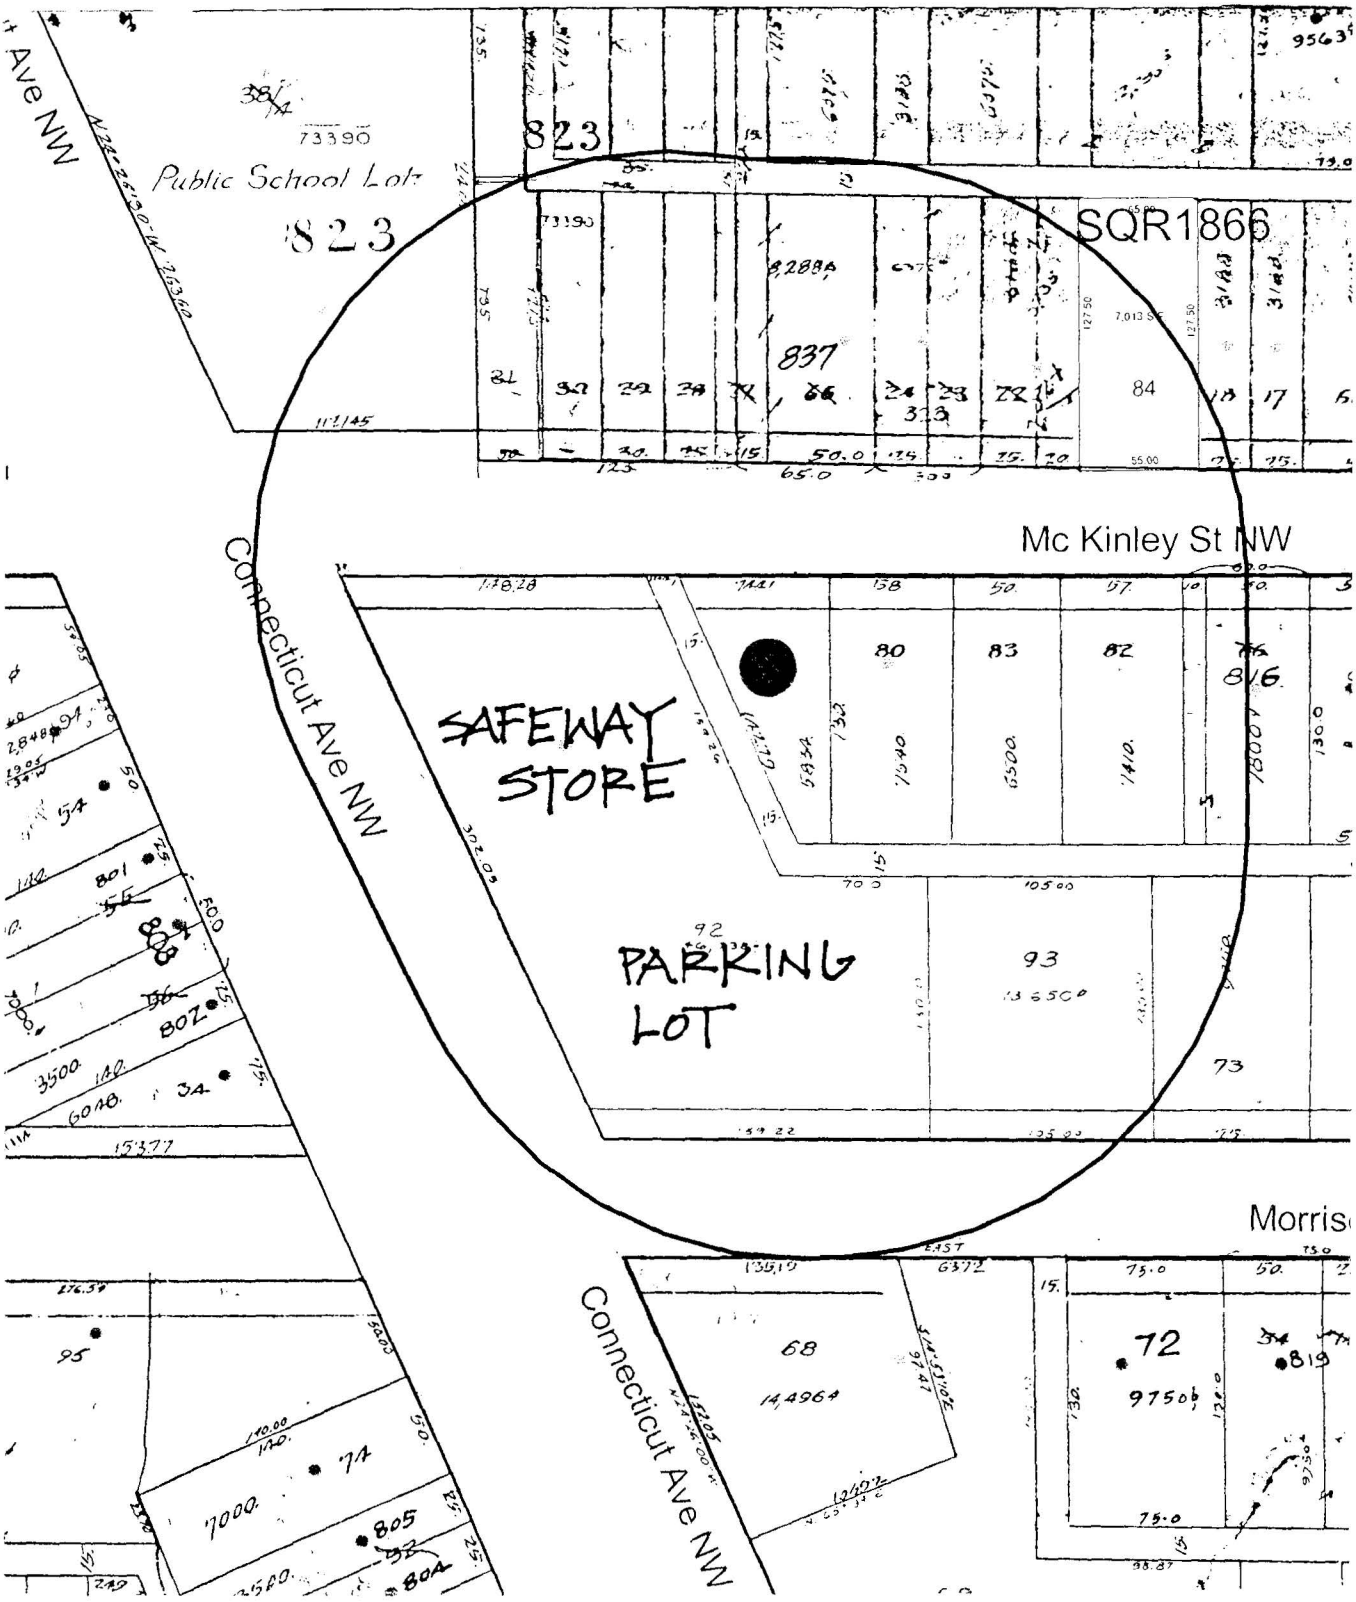



NEIGHBORHOOD CONTEXT

N.T.S.

Board of Zoning Adjustment
District of Columbia
CASE NO. 17118
EXHIBIT NO. 8


HAMILTON
SNOWBER
Architects

2741 Woodley Place, NW
Washington, DC 20008
Telephone: 202.332.5416
Facsimile: 202.332.4541
E-mail: hamsnow@aol.com

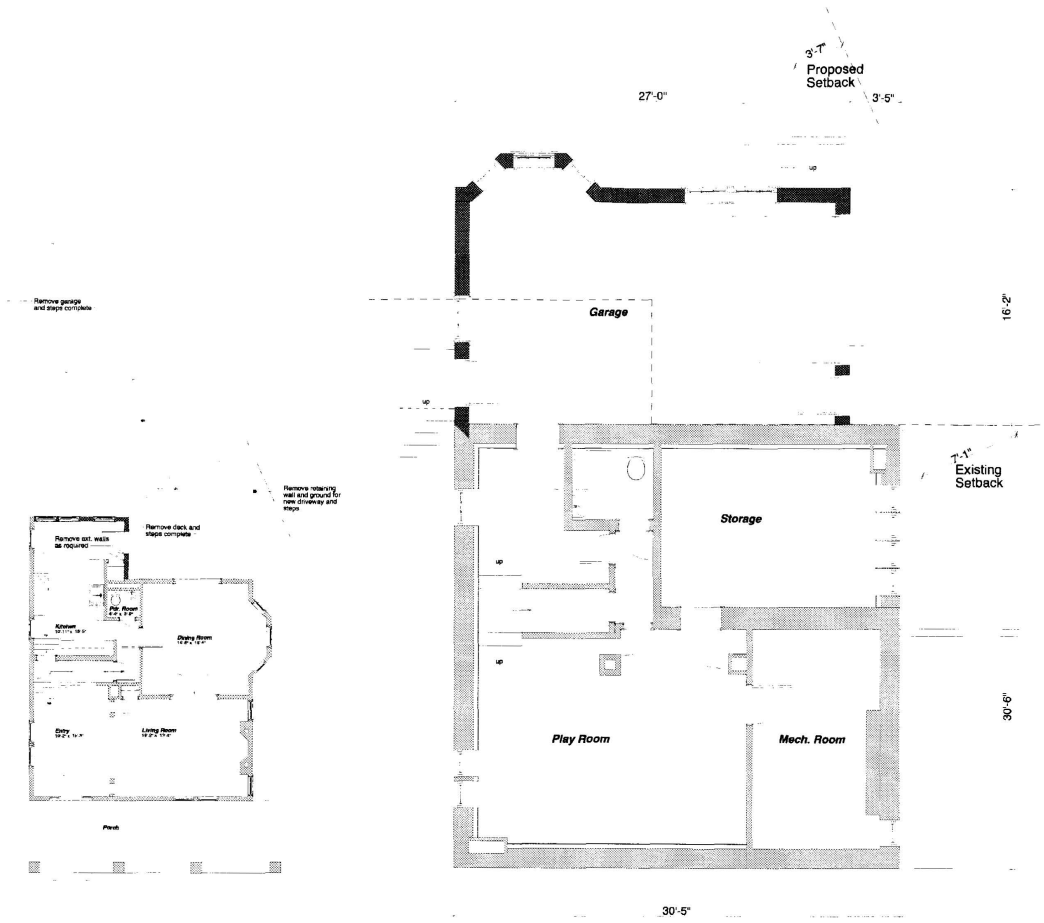

Exisitng First Floor Plan / Demolition Plan
scale: 1/8" = 1'-0"

Basement Plan
scale: 1/4" = 1'-0"

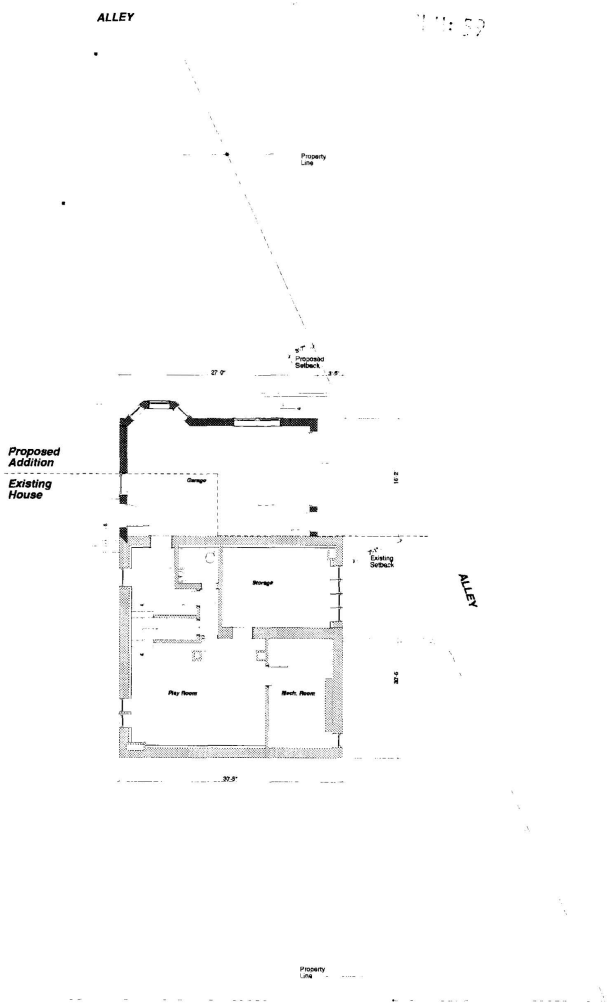


Site Plan
scale: 1/8" = 1'-0"


Hahn Martin Residence
3770 McKinley Street, NW
Washington DC

Date
BZA Submission
11.07.03


Sheet A1

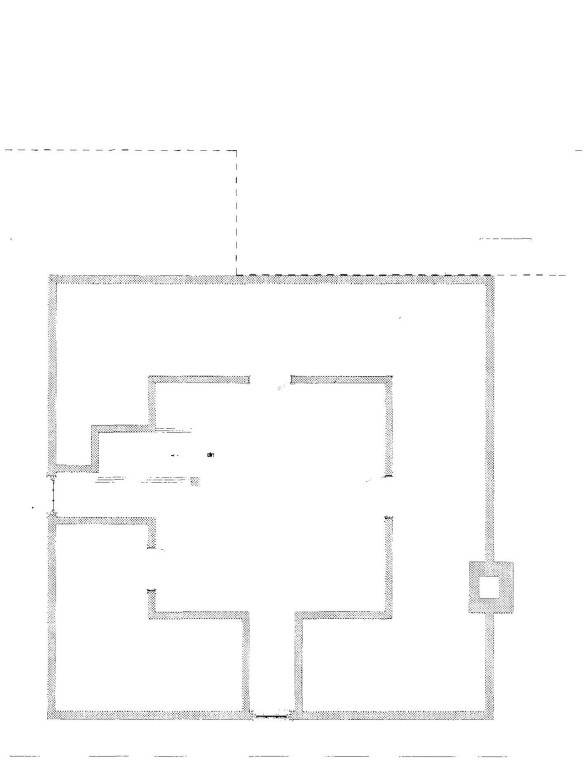

Attic Floor
Scale: 1/4" = 1'-0"

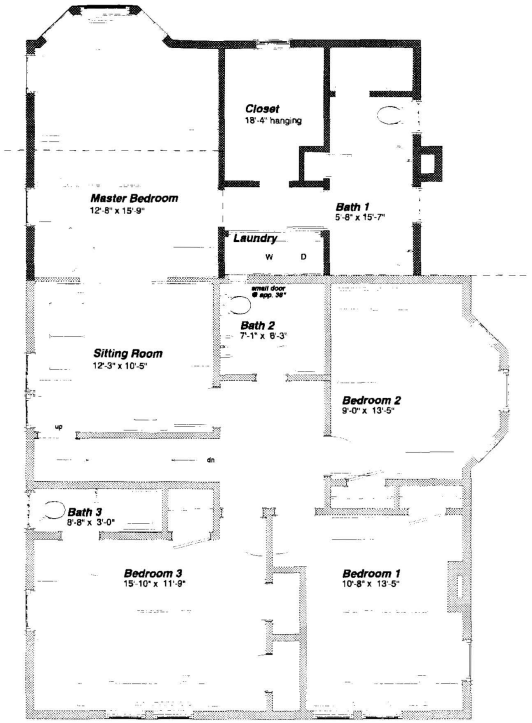

Second Floor
Scale: 1/4" = 1'-0"

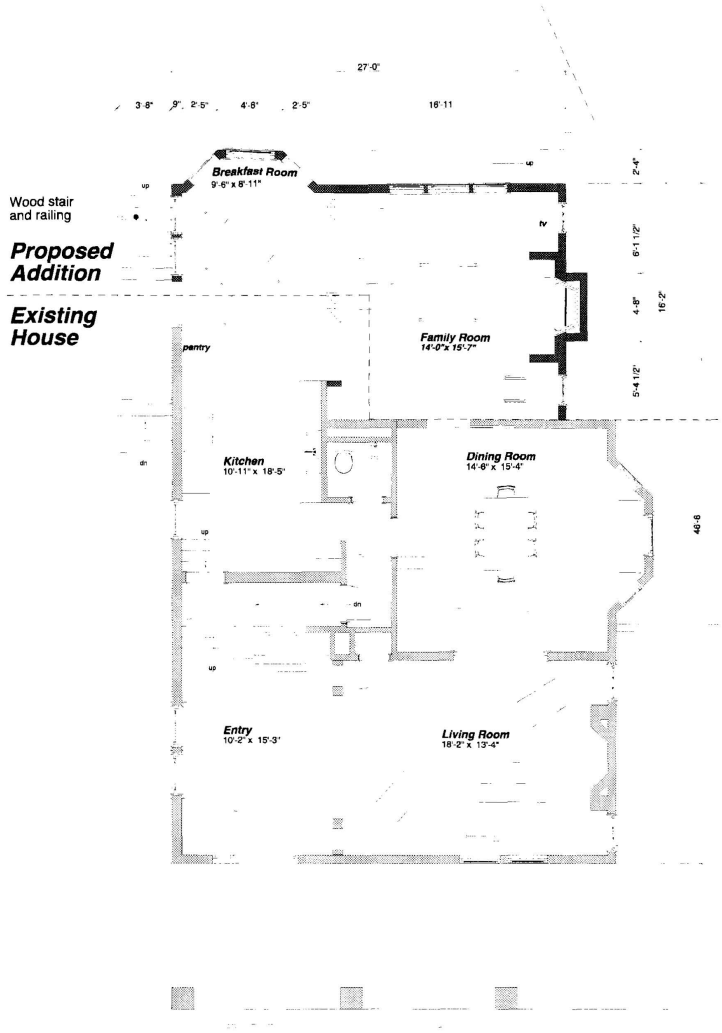

First Floor
Scale: 1/4" = 1'-0"


HAMILTON
SNOWBER
Architects

2741 Woodley Place, NW
Washington, DC 20008
Telephone: 202.332.5416
Facsimile: 202.332.4541
E-mail: hamsnow@aol.com

Hahn Martin Residence
3770 McKinley Street, NW
Washington DC


Date
BZA Submission
11.07.03

Sheet A2

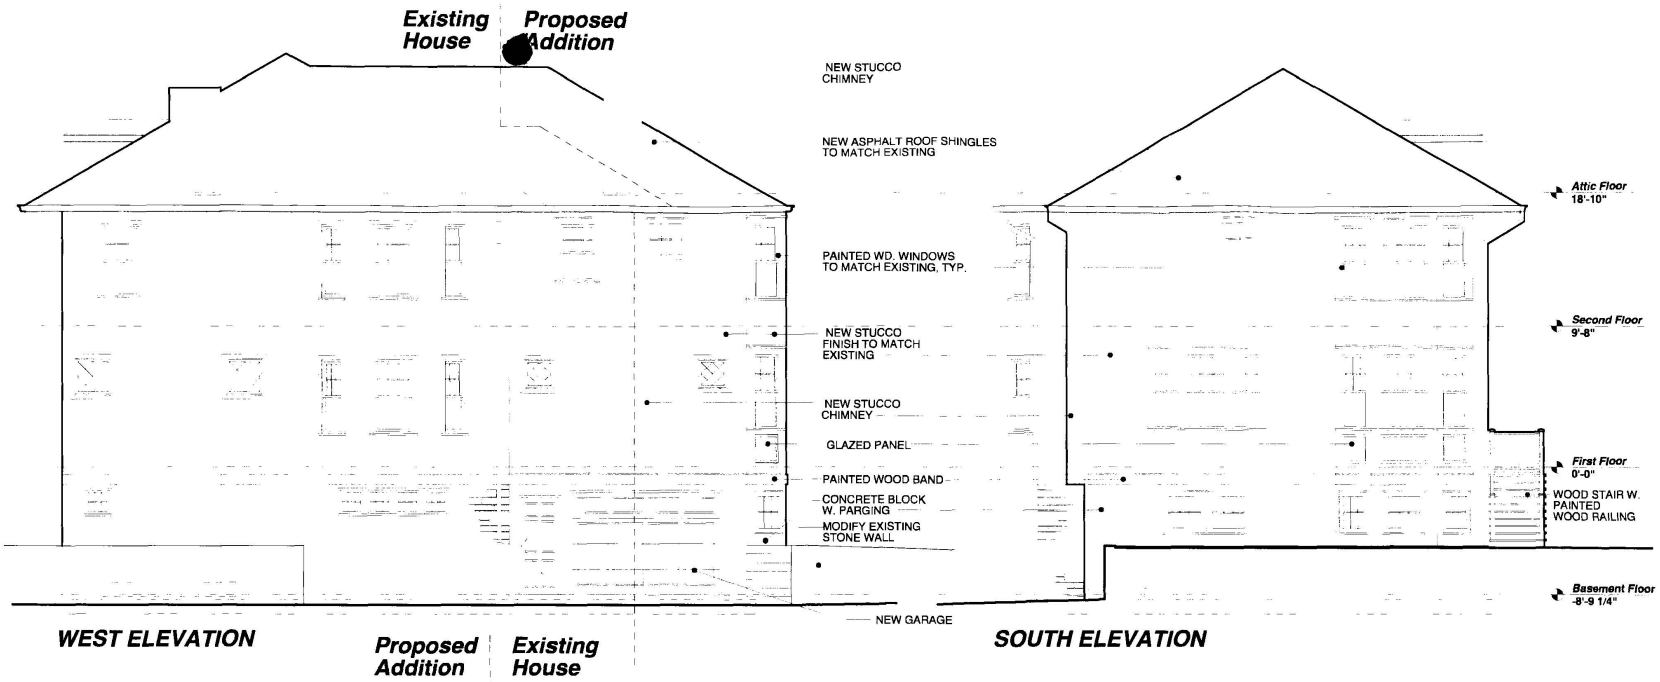

WEST ELEVATION

SOUTH ELEVATION

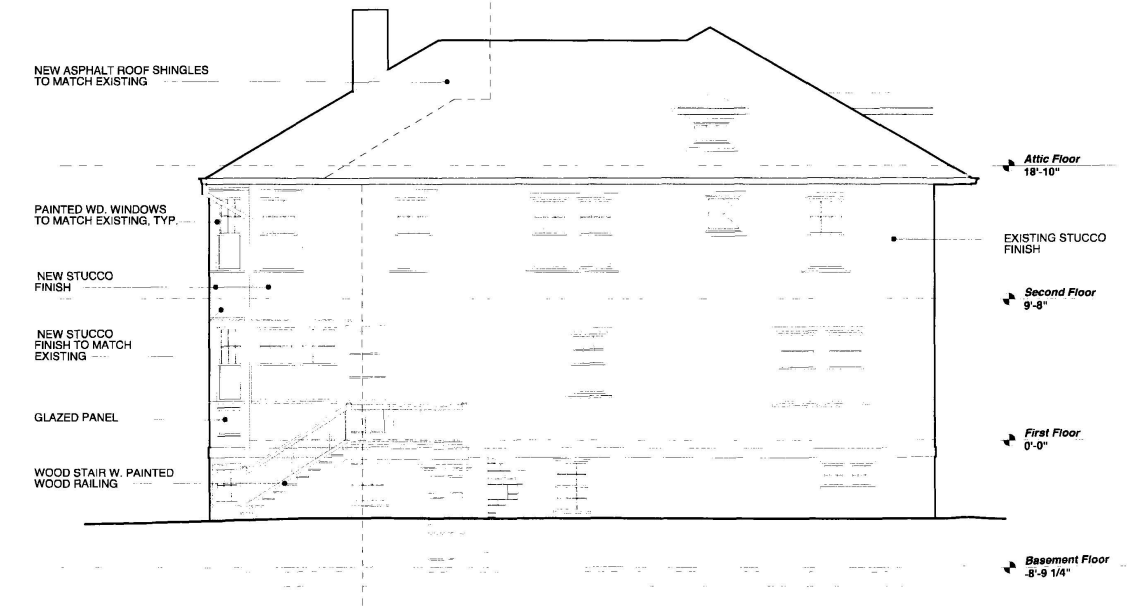

EAST ELEVATION

HAMILTON SNOWBER
Architects
2741 Woodley Place, NW
Washington, DC 20008
Telephone: 202.332.5416
Facsimile: 202.332.4541
E-mail: hamsnow@aol.com

Hahn Martin Residence
3770 McKinley Street, NW
Washington DC

Date
BZA Submission
11.07.03

Sheet A3