



LEFT SIDE ELEVATION

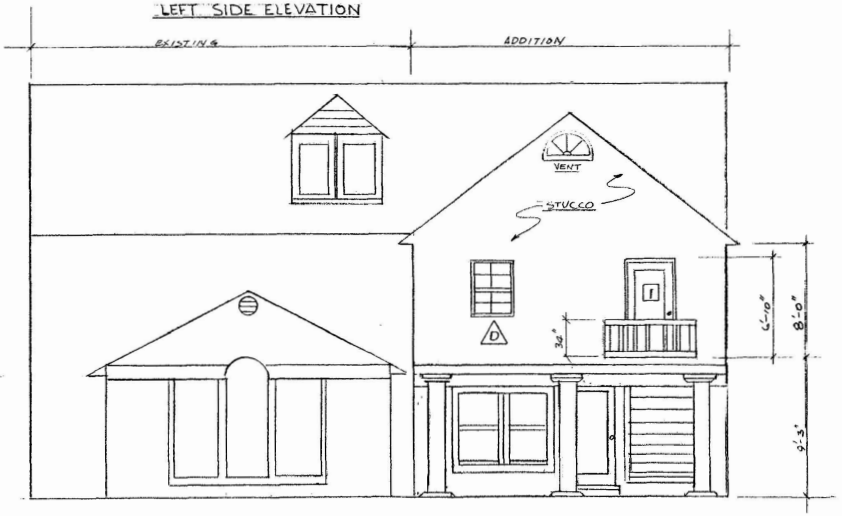

REAR ELEVATION

PROPOSED FLOOR PLAN

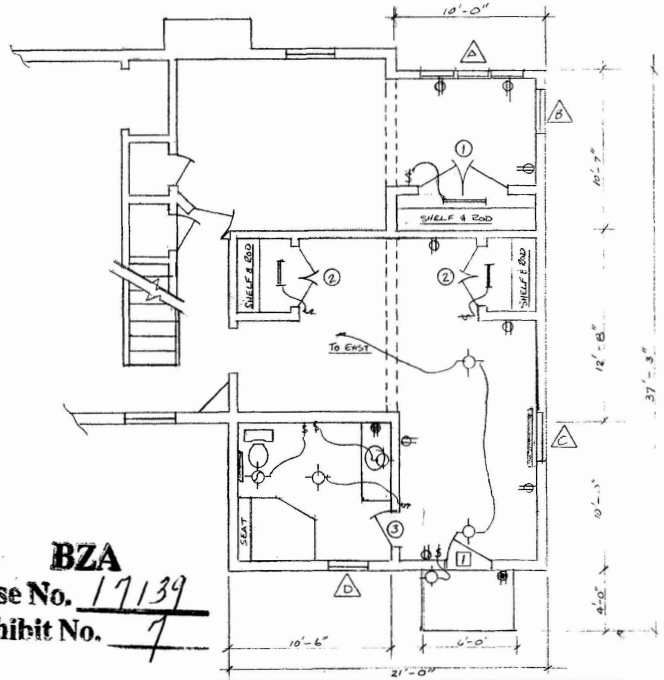

BOWMAN CONSTRUCTION CO.

SCALE 1/4"=1'-0"	APPROVED BY:	DRAWN BY GC
DATE 7/12/02		REVISED

WALTZ RESIDENCE - 4539 LOWELL ST. NW


DRAWING NUMBER 2

BZA
Case No. 17139
Exhibit No. 7


Board of Zoning Adjustment
District of Columbia
CASE NO. 17139




FRONT ELEVATION

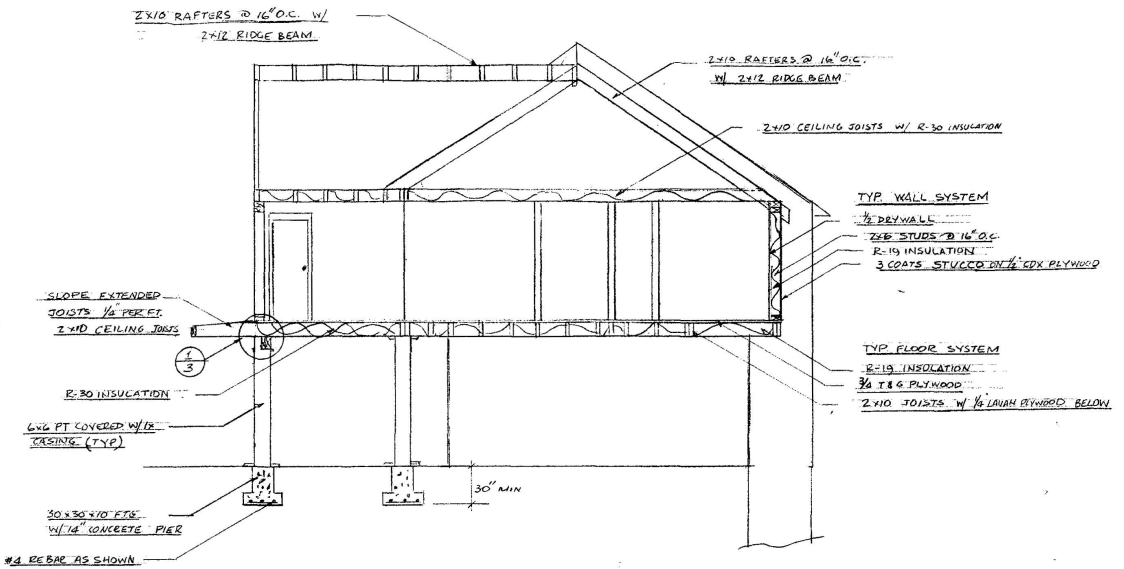

SECTION A-A

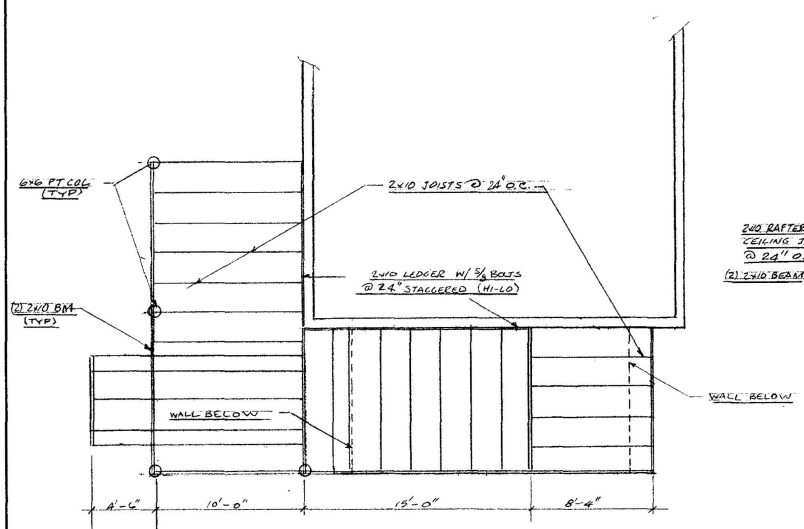

FLOOR FRAMING PLAN

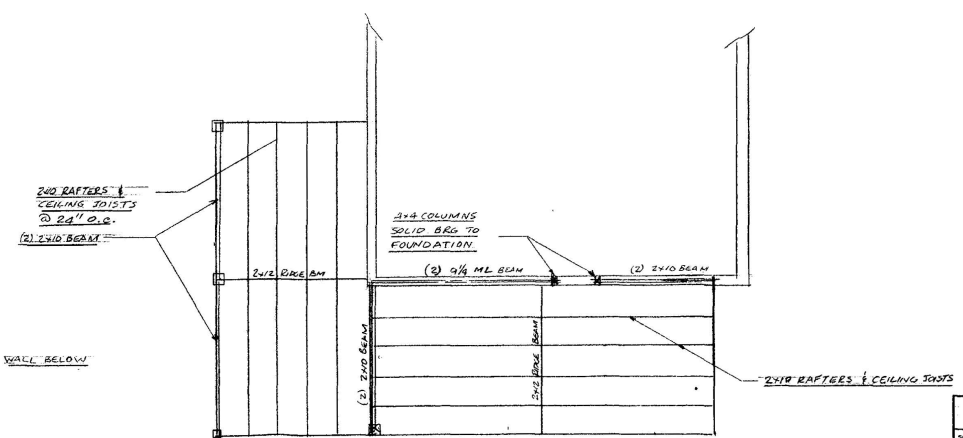

ROOF FRAMING PLAN

BOWMAN CONSTRUCTION CO

SCALE: ¼"=1'-0"	APPROVED BY:
DRAWN BY: GC	
DATE: 7/12/02	REVISED

WALTZ RESIDENCE - 4529 LOWELL ST NW

DRAWING NUMBER 1

RECEIVED
2006 JAN 30 AM 8:30
CLEARANCE