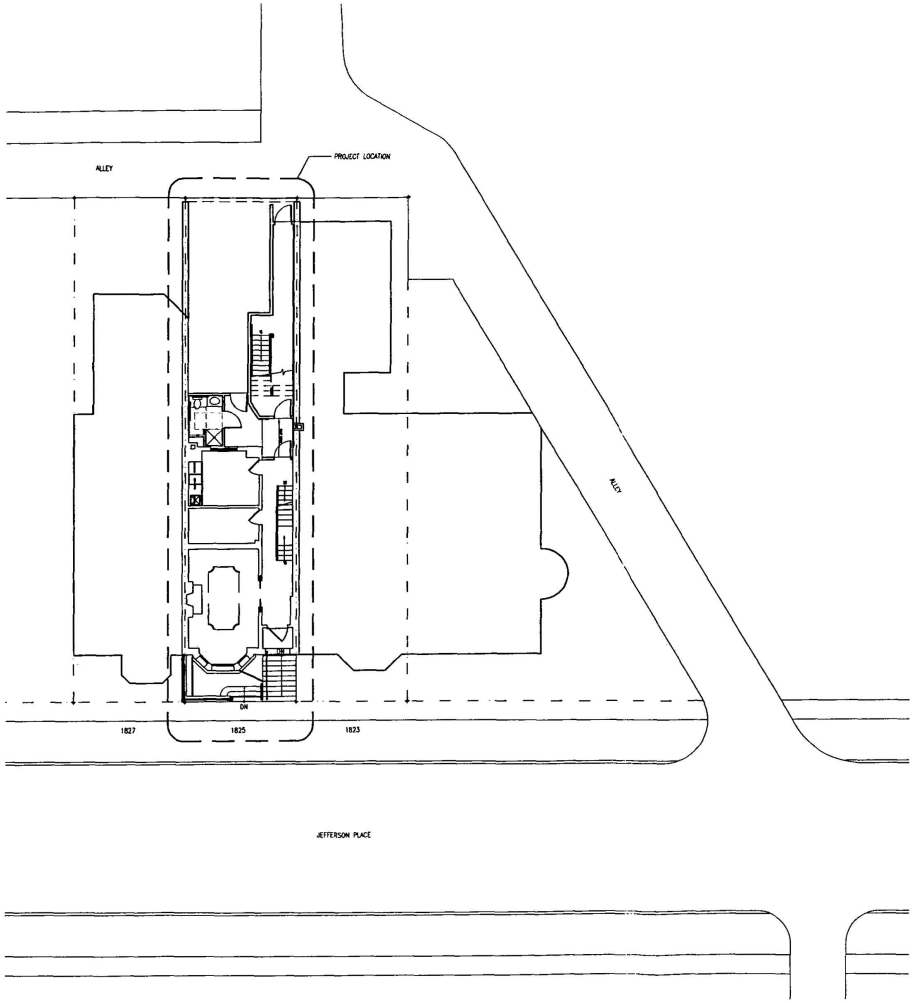


SITE PLAN
SCALE: 1/8" = 1'-0"

NORTH

0 2 4 10 20 ft
scale: 1/8"=1'-0"

REVISIONS	DATE	DESCRIPTION

Consultant

Seal

KEY PLAN

SORG ARCHITECTS
2000 S STREET, NW
WASHINGTON, DC 20009
TEL: 202.393.6445 FAX: 202.393.6497

HEADQUARTERS
INTERNATIONAL CAMPAIGN FOR TIBET
1825 JEFFERSON PLACE, NW
WASHINGTON, DC 20008

PREPARED FOR
INTERNATIONAL CAMPAIGN FOR TIBET
1825 K ST., NW SUITE 520
WASHINGTON, DC 20009


Drawing Title: SITE PLAN

Discipline	Drawing Number
Scale: AS NOTED	G0.03
Date: 2004.02.04	
Drawn by: BW	
Checked by: TT	
Sorg Project Number: 309	


BZA
Case No. 17152
Exhibit No. 10

RECEIVED
D.C. OFFICE OF ZONING
2004 FEB 17 PM 1:45


Board of Zoning Adjustment
District of Columbia
CASE NO. 17152
EXHIBIT NO. 10

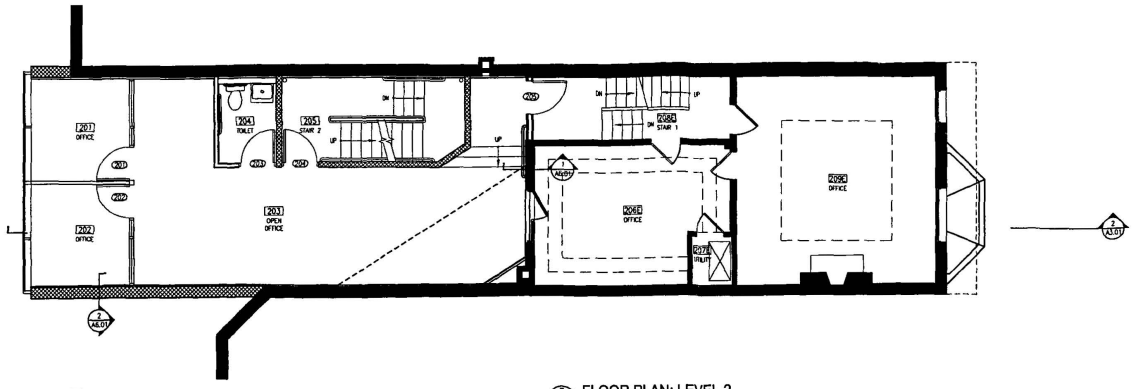

3 A1.01 FLOOR PLAN: LEVEL 2
SCALE: 1/4" = 1'-0"

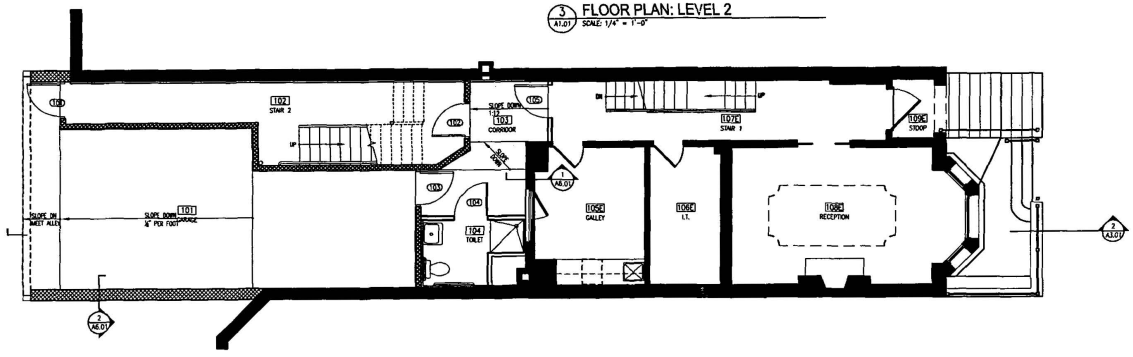

2 A1.01 FLOOR PLAN: LEVEL 1
SCALE: 1/4" = 1'-0"

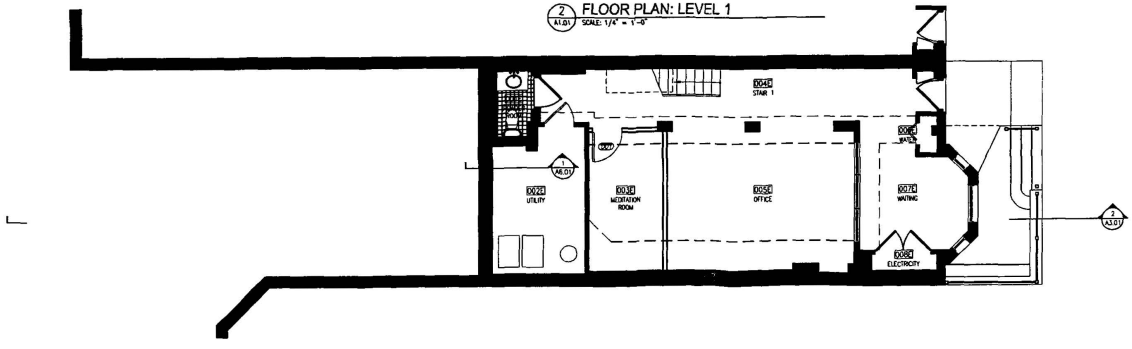

1 A1.01 FLOOR PLAN: BASEMENT
SCALE: 1/4" = 1'-0"

NORTH
0 1 2 5 10 ft.
scale: 1/4"=1'-0"

REVISIONS

DATE	DESCRIPTION

LEGEND

EXISTING WALL
NEW WALL

LEGEND

NEW
EXISTING TO REMAIN

Consultant

Seal

KEY PLAN

SORG
ARCHITECTS
2000 S STREET, NW
WASHINGTON, DC 20009
TEL: 202.393.6445 FAX: 202.393.6497


HEADQUARTERS
INTERNATIONAL CAMPAIGN FOR TIBET
1825 JEFFERSON PLACE, NW
WASHINGTON, DC 20008

PREPARED FOR
INTERNATIONAL CAMPAIGN FOR TIBET
1825 K ST., NW SUITE 520
WASHINGTON, DC 20008


Drawing Title
FLOOR PLANS

Discipline	.
Scale	1/4" = 1'-0"
Date	2004.02.04
Drawn by	TTSEG
Checked by	EM
Sorg Project Number	309


Drawing Number
A1.01

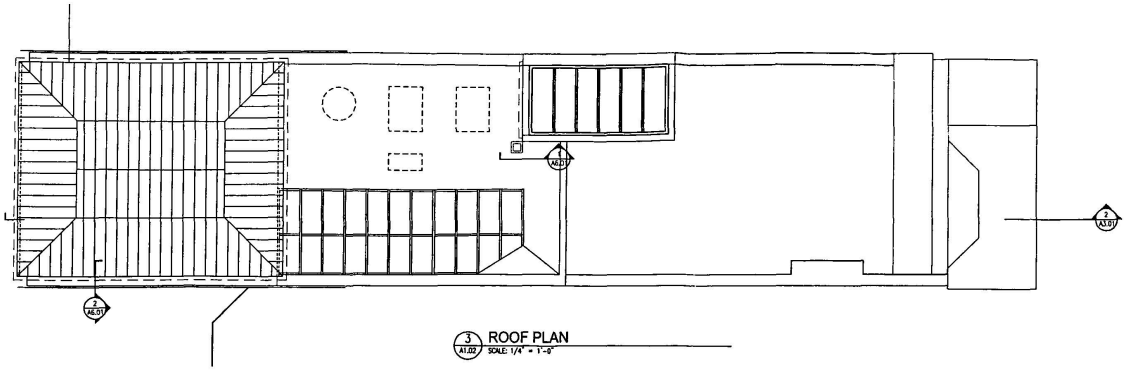

3 A1.02 ROOF PLAN
SCALE: 1/4" = 1'-0"

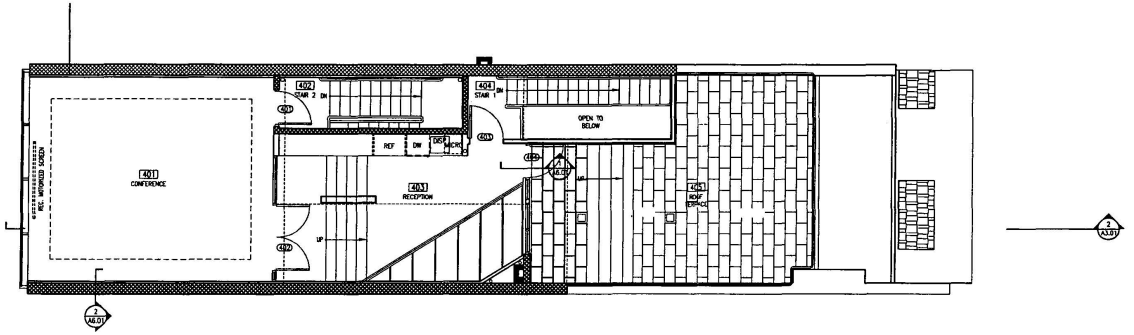

2 A1.02 FLOOR PLAN: LEVEL 4
SCALE: 1/4" = 1'-0"

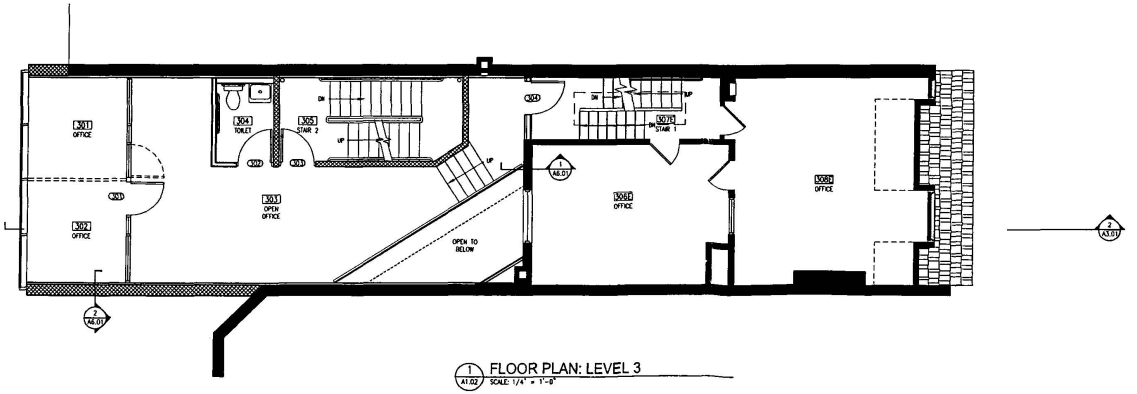

1 A1.02 FLOOR PLAN: LEVEL 3
SCALE: 1/4" = 1'-0"

0 1 2 5 10 ft.
scale: 1/4"=1'-0"

NORTH

GENERAL NOTES

LEGEND

NEW

EXISTING TO REMAIN

Consultant

Seal

KEY PLAN

SORG ARCHITECTS

2000 S STREET, NW
WASHINGTON, DC 20009
TEL: 202.393.6445 FAX: 202.393.6497

HEADQUARTERS
INTERNATIONAL CAMPAIGN FOR TIBET


1825 JEFFERSON PLACE, NW
WASHINGTON, DC 20009

PREPARED FOR
INTERNATIONAL CAMPAIGN FOR TIBET
1825 R ST., NW SUITE 320
WASHINGTON, DC 20009


Drawing Title: FLOOR PLANS

Discipline	Drawing Number
Scale: AS NOTED	A1.02
Date: 2004.02.04	
Drawn by: TT/SEG	
Checked by: EM	
Sorg Project Number: 309	

REVISIONS	DATE	DESCRIPTION

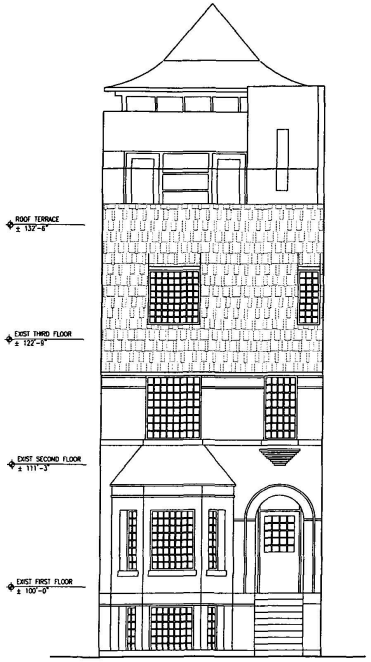

1 A2.01 SOUTH ELEVATION
SCALE: 1/4"=1'-0"

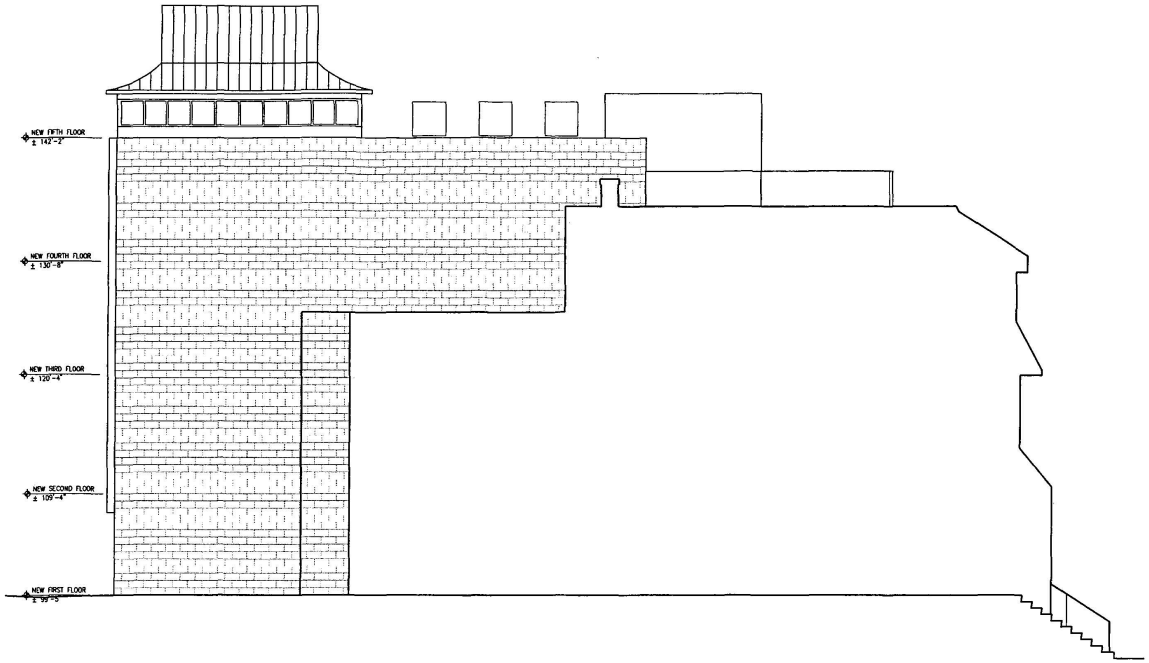

2 A2.01 WEST ELEVATION
SCALE: 1/4"=1'-0"

0 1 2 5 10 ft.
scale: 1/4"=1'-0"

REVISIONS	DATE	DESCRIPTION

Consultant

Seal

NOT PLAN


SORG
ARCHITECTS
2000 S STREET, NW
WASHINGTON, DC 20009
TEL: 202.393.6445 FAX: 202.393.6497

HEADQUARTERS
INTERNATIONAL CAMPAIGN FOR TIBET
1825 JEFFERSON PLACE, NW
WASHINGTON, DC 20009


PREPARED FOR
INTERNATIONAL CAMPAIGN FOR TIBET
1825 K ST., NW SUITE 520
WASHINGTON, DC 20009

Drawing Title
ELEVATIONS

Discipline	Drawing Number
Scale AS NOTED	A2.01
Date 2004.02.04	
Drawn by TT/EG	
Checked by EM	
Sorg Project Number 309	

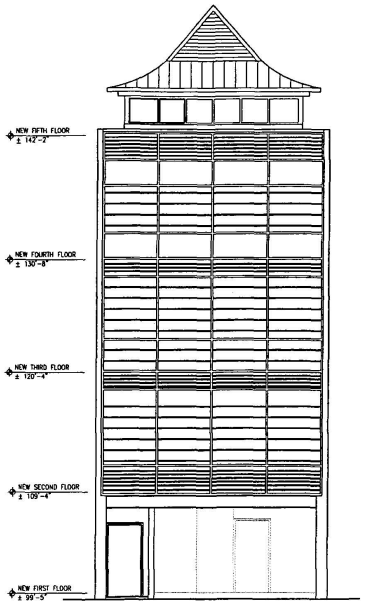

1 A2.01 NORTH ELEVATION
SCALE: 1/4"=1'-0"

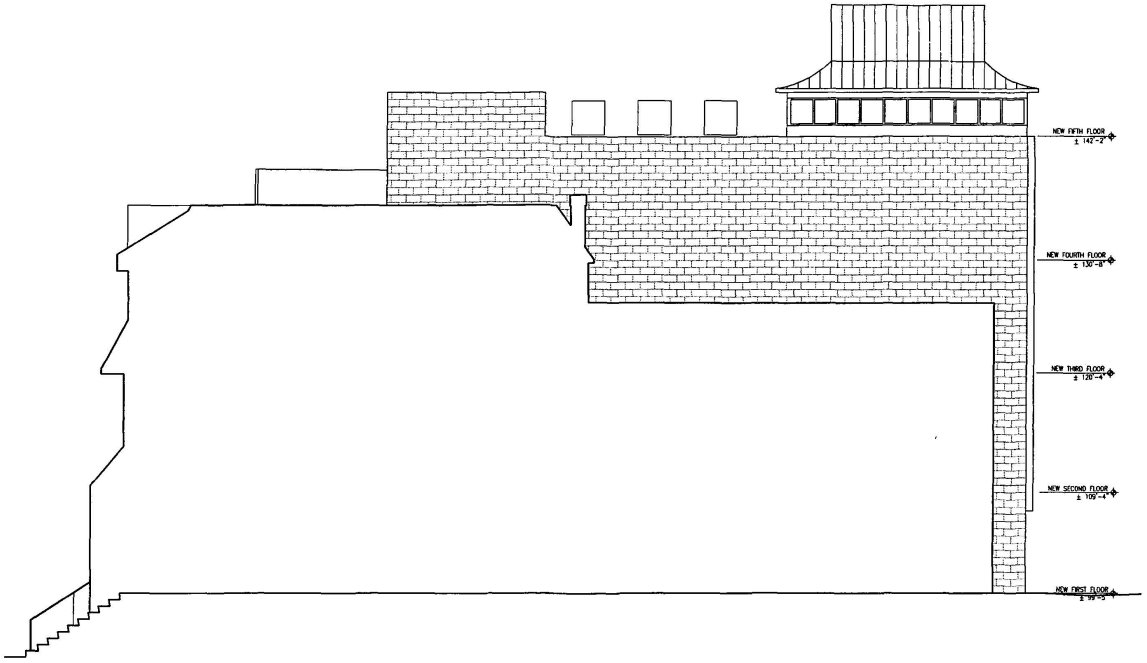

2 A2.01 EAST ELEVATION
SCALE: 1/4"=1'-0"

0 1 2 5 10 ft.
scale: 1/4"=1'-0"

REVISIONS	DATE	DESCRIPTION

Consultant

Seal

KEY PLAN

SORG
ARCHITECTS
2000 S STREET, NW
WASHINGTON, DC 20009
TEL: 202.393.6445 FAX: 202.393.6497


HEADQUARTERS
INTERNATIONAL CAMPAIGN
FOR TIBET
1825 JEFFERSON PLACE, NW
WASHINGTON, DC 20009

PREPARED FOR
INTERNATIONAL CAMPAIGN FOR TIBET
1825 K ST., NW SUITE 520
WASHINGTON, DC 20009


Drawing Title
ELEVATIONS

Discipline	-
Scale	AS NOTED
Date	2004.02.04
Drawn by	TTSEG
Checked by	EM
Sorg Project Number	309

Drawing Number
A2.02

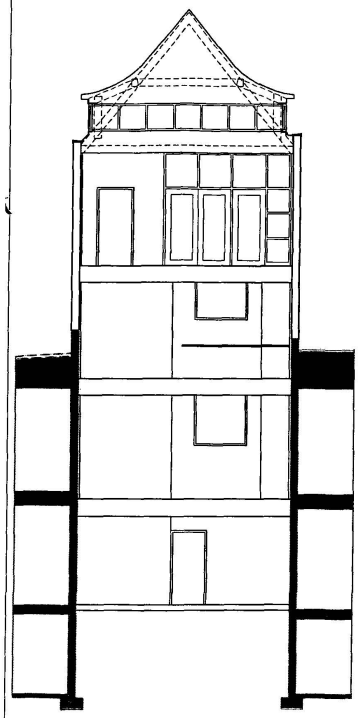

2 A3.01 BUILDING SECTION
SCALE: 1/4" = 1'-0"

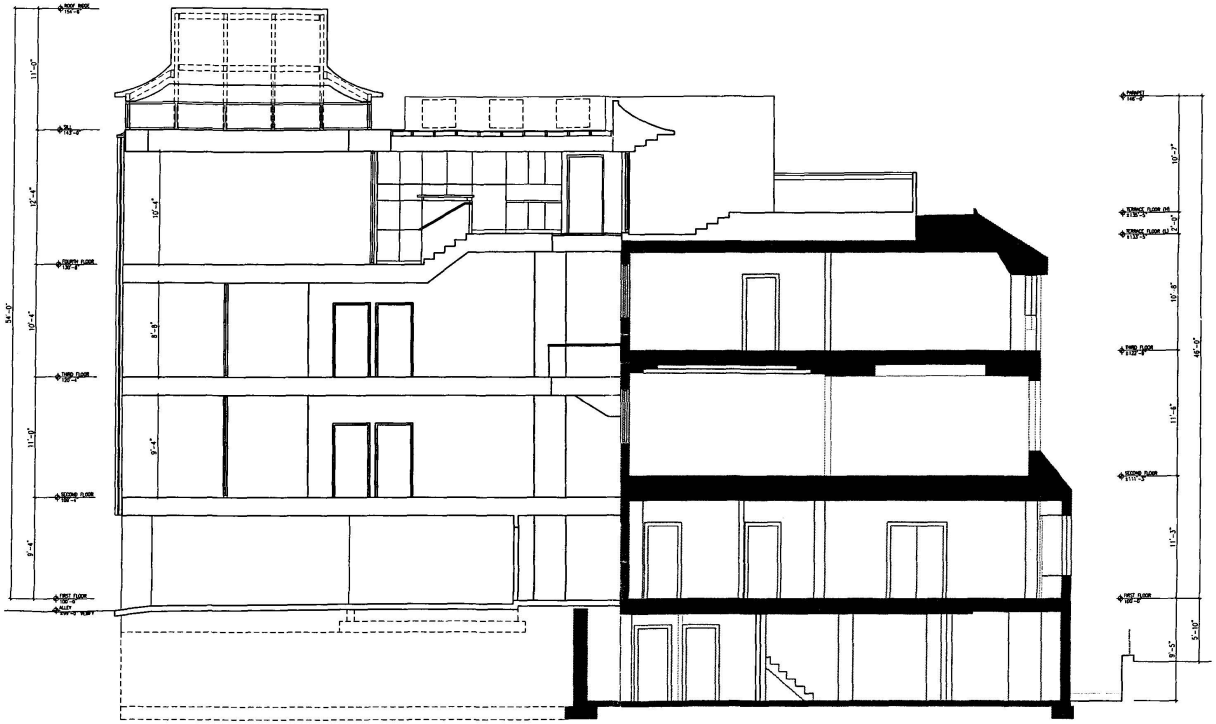

1 A3.01 BUILDING SECTION
SCALE: 1/4" = 1'-0"

0 1 2 5 10 FT.
scale: 1/4"=1'-0"

REVISIONS	DATE	DESCRIPTION

Consultant

Seal

KEY PLAN

SORG
ARCHITECTS
2000 S STREET, NW
WASHINGTON, DC 20009
TEL: 202.393.6445 FAX: 202.393.6497

HEADQUARTERS
INTERNATIONAL CAMPAIGN FOR TIBET
1825 JEFFERSON PLACE, NW
WASHINGTON, DC 20008

PREPARED FOR
INTERNATIONAL CAMPAIGN FOR TIBET
1825 K ST., NW SUITE 520
WASHINGTON, DC 20008

Drawing Title
BUILDING SECTIONS

Discipline	
Scale	AS NOTED
Date	2004.02.04
Drawn by	MT/SEG
Checked by	TT
Sorg Project Number	309

Drawing Number
A3.01