
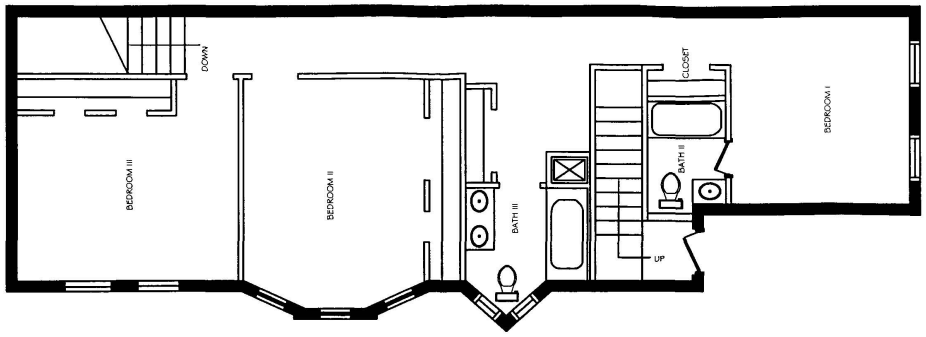


FIRST FLOOR

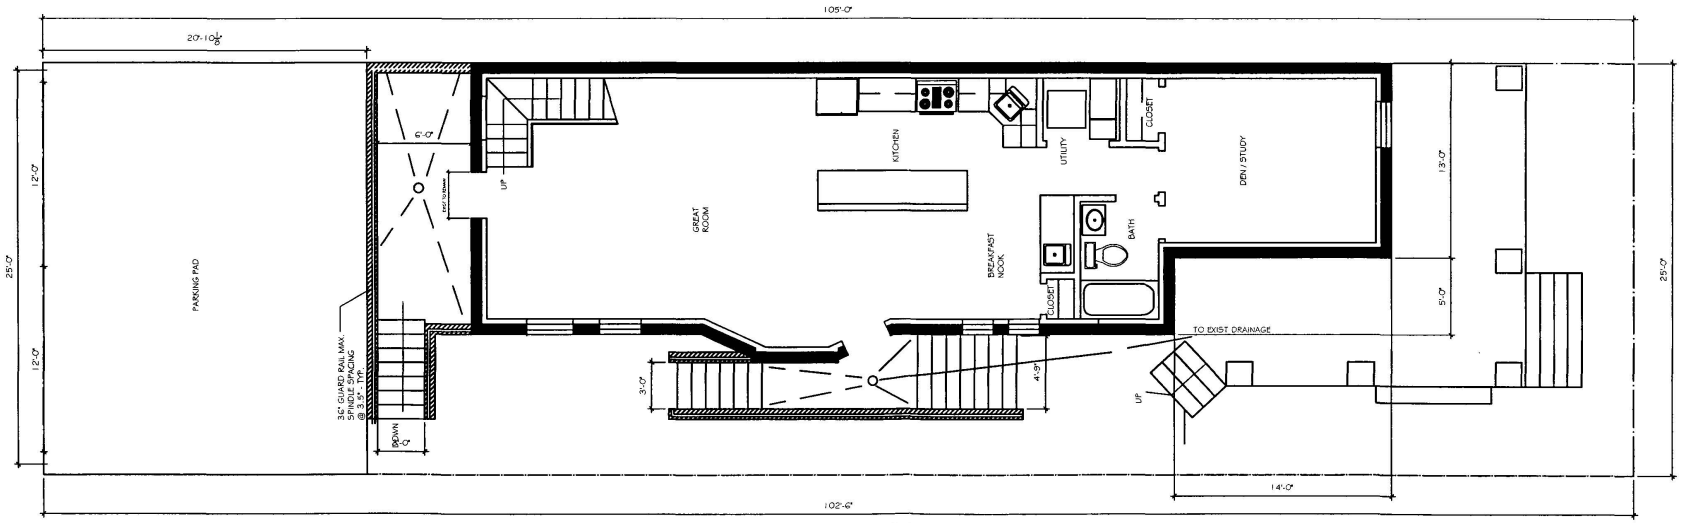

BASEMENT

BZA
Case No. 17155
Exhibit No. 27

UNIT A FLOOR PLANS
SCALE: 1/8"=1'0"


G.R.I.N DESIGN GROUP INC.
15013 GREENWING TERRACE
LARGO, MD. 20774 (240) 375-1801

SCHEMATIC DESIGN - UNIT A
THE J BUILT CORPORATION
3518 10TH STREET
WASHINGTON D.C.

05.10.04
G.R.N.
00-00-01
S1.1

17155

Board of Zoning Adjustment
District of Columbia
CASE NO. 17155
EXHIBIT NO. 27

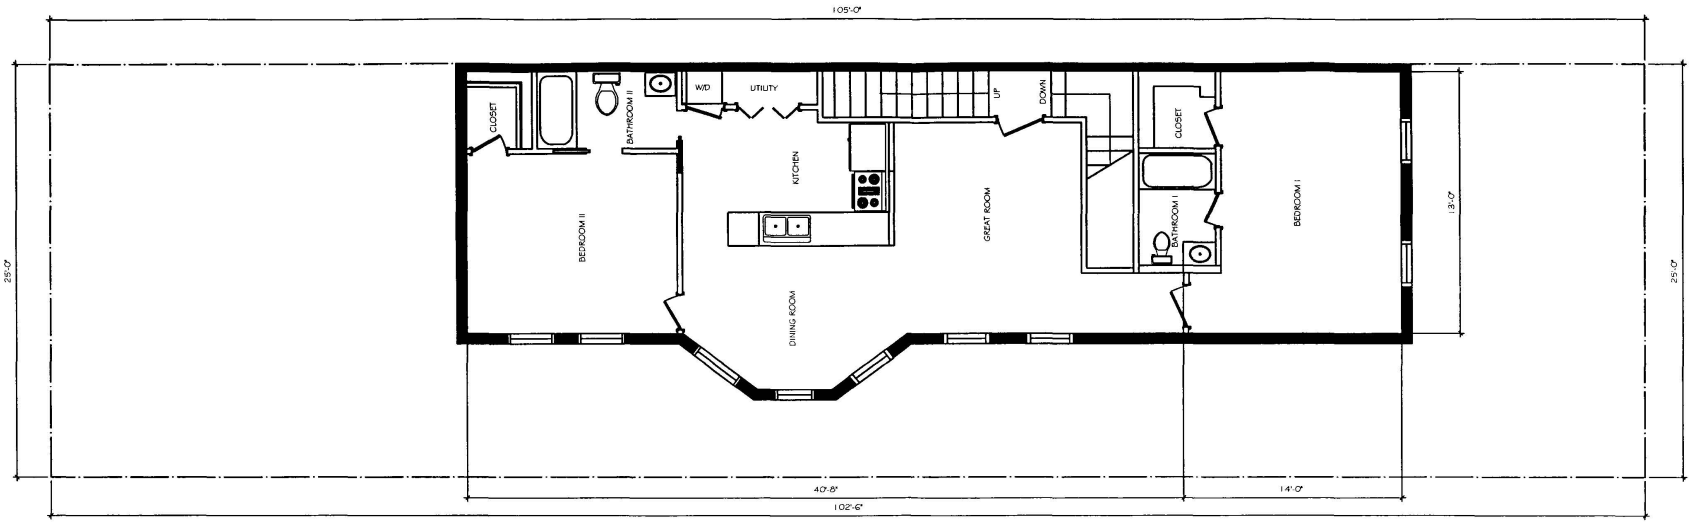

SECOND FLOOR

UNIT B FLOOR PLAN
SCALE: 1/8"=1'0"


G.R.I.N DESIGN GROUP INC.
15013 GREENWING TERRACE
LARGO, MD. 20774 (240) 375-1801

SCHEMATIC DESIGN - UNIT A

THE J BUILT CORPORATION
3518 10TH STREET
WASHINGTON D.C.

05.10.04
G.R.N.
00-00-01

S1.2

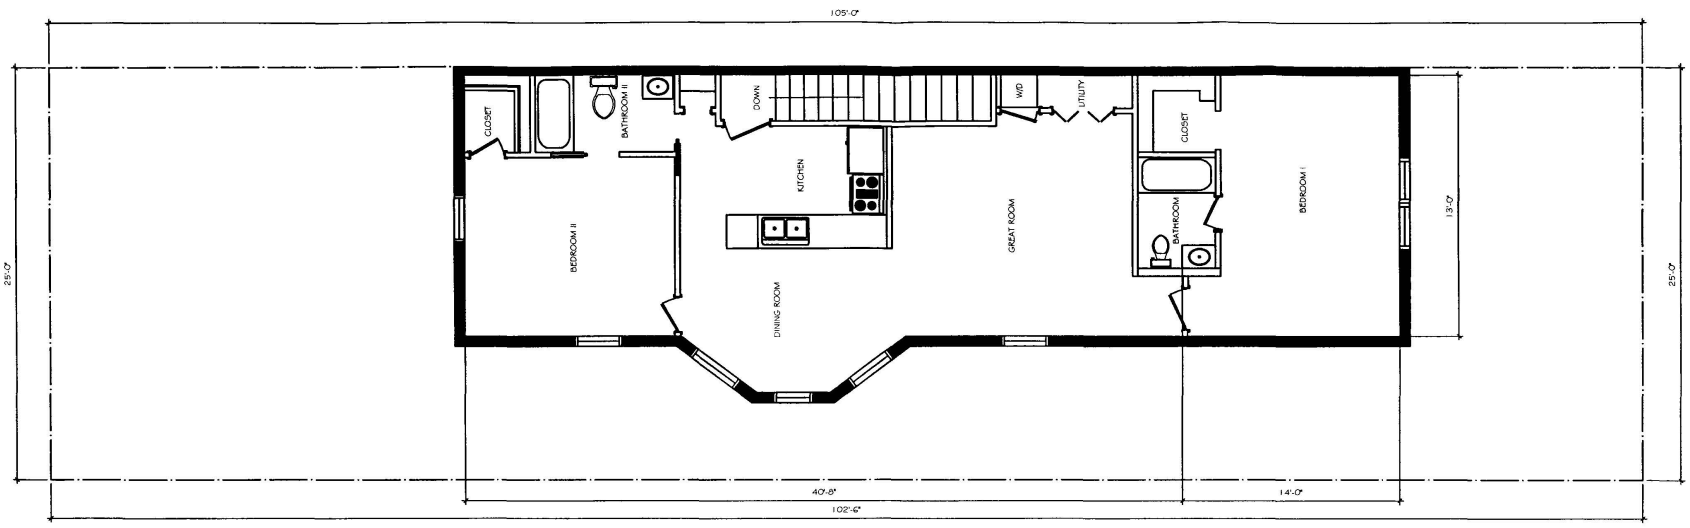

THIRD FLOOR
105'-0"

UNIT C FLOOR PLAN
SCALE: 1/8"=1'0"

G.R.I.N DESIGN GROUP INC.
15013 GREENWING TERRACE
LARGO, MD. 20774 (240) 375-1801

SCHEMATIC DESIGN - UNIT A

THE J BUILT CORPORATION
3518 10TH STREET
WASHINGTON D.C.

05.10.04
G.R.N.
00-00-01

S1.3



FRONT ELEVATION
SCALE: 3/32"=1'0"

SIDE ELEVATION
SCALE: 3/32"=1'0"

REAR ELEVATION
SCALE: 3/32"=1'0"

G.R.I.N DESIGN GROUP INC.
15013 GREENWING TERRACE
LARGO, MD. 20774 (240) 375-1801

SCHEMATIC DESIGN - UNIT A

THE J BUILT CORPORATION
3518 10TH STREET
WASHINGTON D.C.

05.10.04
G.R.N.
00-00-01

S2.1