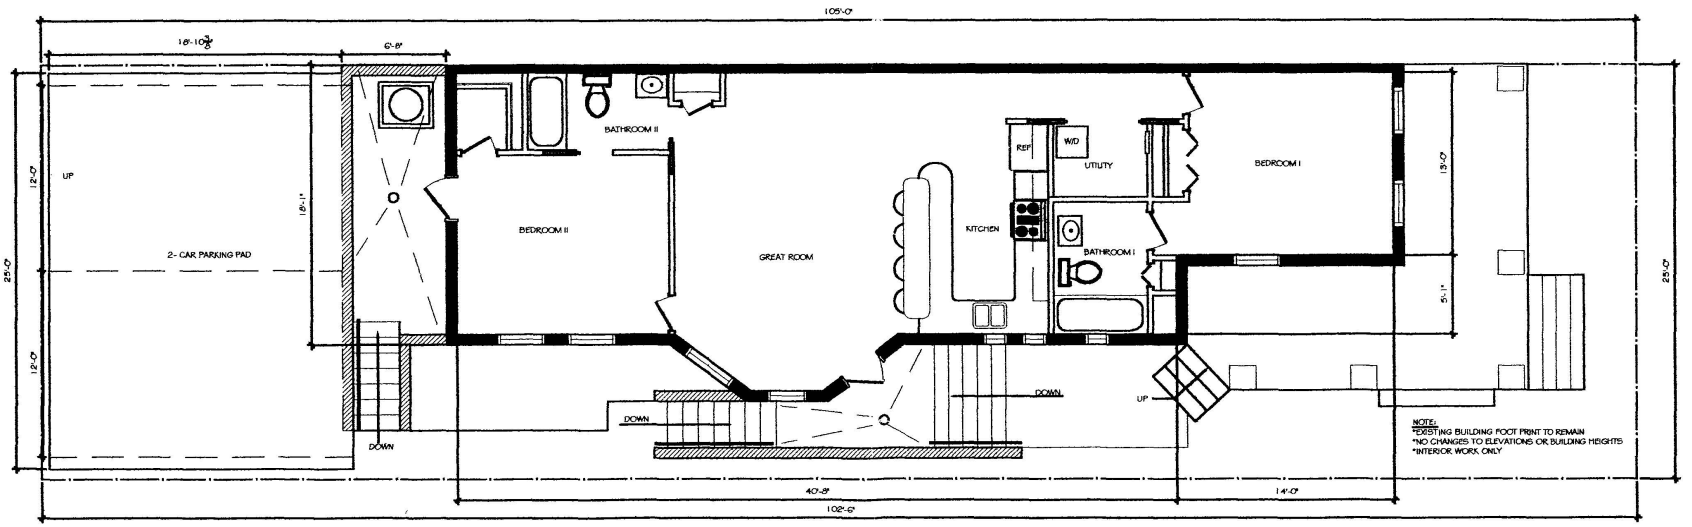


LEVEL 1
UNIT A - 983 SQUARE FEET
SCALE: 1/8" = 1'-0"

BOARD OF ZONING ADJUSTMENT
District of Columbia
CASE NO. 17155
EXHIBIT NO. 3

THIS DRAWING AND THE DESIGN THEREON IS THE PROPERTY OF THE ARCHITECT AND MAY NOT BE REPRODUCED OR USED IN ANY WAY WITHOUT WRITTEN PERMISSION.
COPYRIGHT ©2003 G.R.I.N. INC.

G.R.I.N DESIGN GROUP INC.
15013 GREENWING TERRACE
LARGO, MD. 20774 (240) 375-1801

SCHEMATIC DESIGN - UNIT A


THE J BUILT CORPORATION
3518 10TH STREET
WASHINGTON D.C.

REVISIONS

DATE: 07.15.03
DRAWN BY: G.R.N.
JOB NO. 100-00-01

S1.1

Board of Zoning Adjustment
District of Columbia
CASE NO. 17155

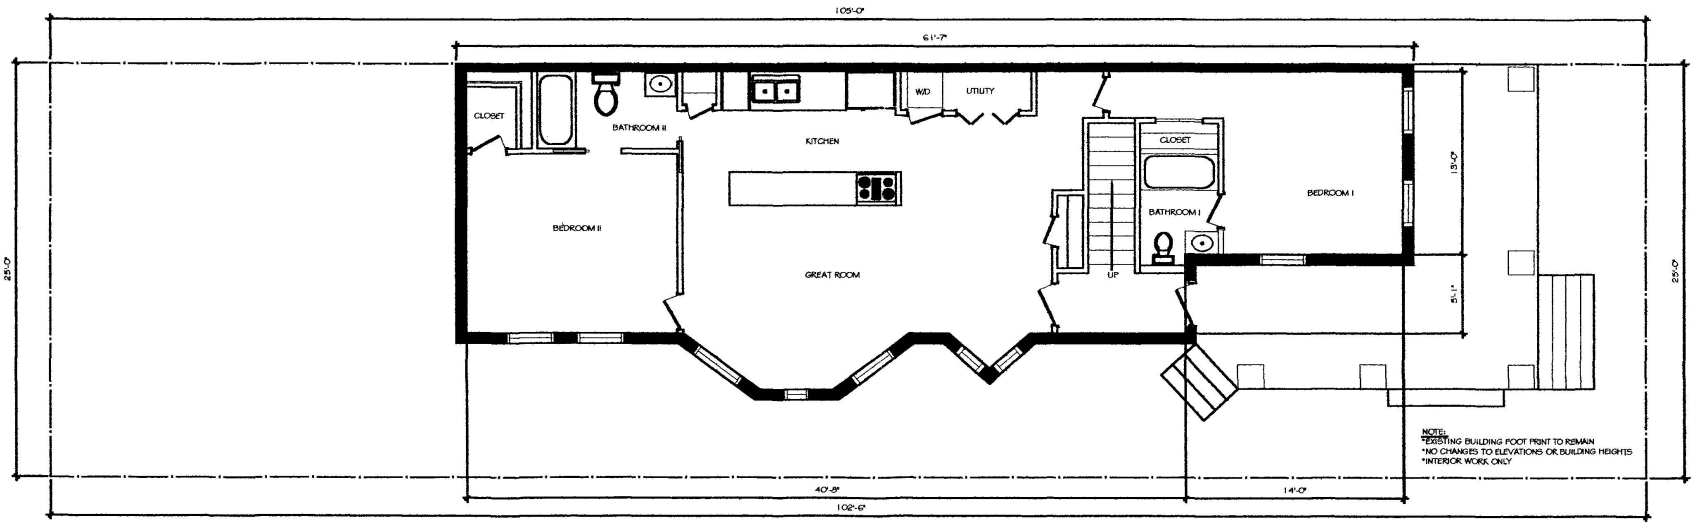

LEVEL 2
UNIT B - 952 SQUARE FEET
SCALE: $\frac{1}{8}$" = 1'-0"

THIS DRAWING AND THE DESIGN SHOWN IS THE PROPERTY OF G.R.I.N. AND MAY NOT BE REPRODUCED, COPIED OR USED WITHOUT WRITTEN PERMISSION.
COPYRIGHT ©2003 G.R.I.N. INC.

G.R.I.N DESIGN GROUP INC.
15013 GREENWING TERRACE
LARGO, MD. 20774 (240) 375-1801


SCHEMATIC DESIGN - UNIT B

THE J BUILT CORPORATION
3518 10TH STREET
WASHINGTON D.C.

REVISIONS

DATE: 07.15.03
DRAWN BY: G.R.N.
JOB NO. 100-00-01

S1.2

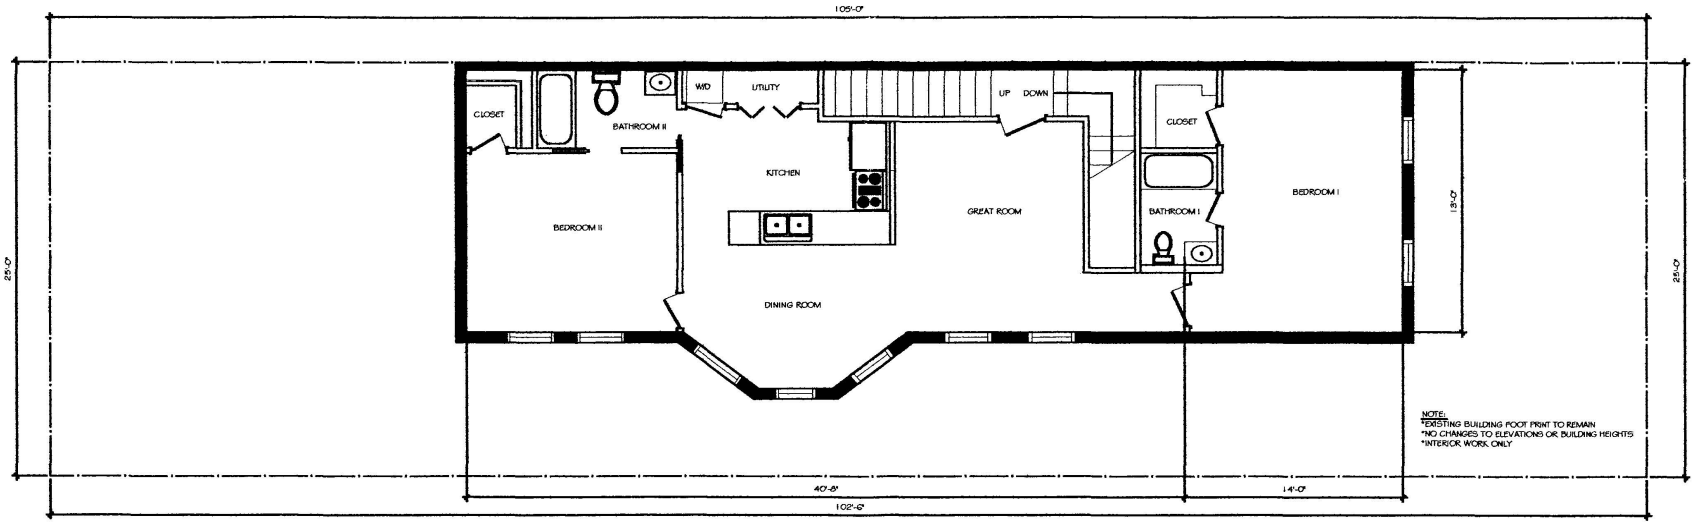

LEVEL 3

UNIT C - 947 SQUARE FEET

SCALE: 1/8" = 1'-0"

THE DRAWING AND THE DESIGN SHOWN IS THE PROPERTY OF THE ARCHITECT AND MAY NOT BE REPRODUCED, COPIED OR USED WITHOUT WRITTEN PERMISSION.
COPYRIGHT 6/2003 G.R.I.N. INC.

G.R.I.N DESIGN GROUP INC.
15013 GREENWING TERRACE
LARGO, MD. 20774 (240) 375-1801


SCHEMATIC DESIGN - UNIT C

THE J BUILT CORPORATION
3518 10TH STREET
WASHINGTON D.C.

REVISIONS

DATE: 07.15.03
DRAWN BY: G.R.N.
JOB NO. 100-00-01

S1.3

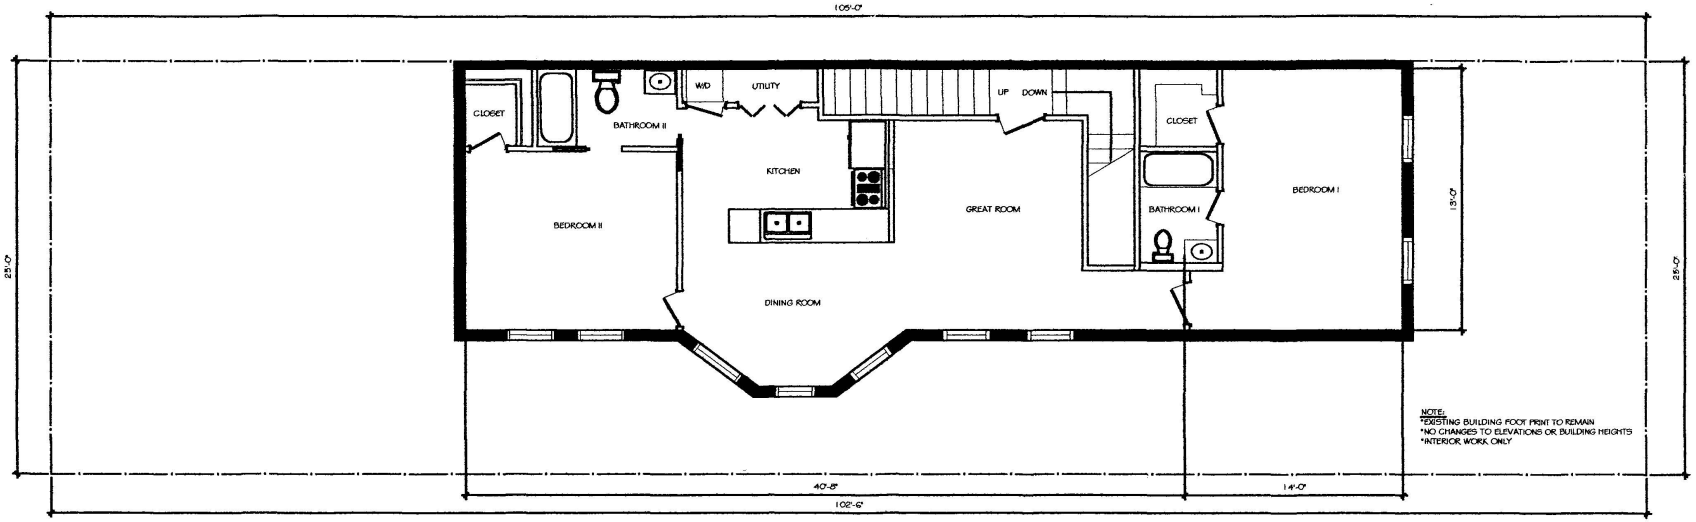

LEVEL 4
UNIT D - 949 SQUARE FEET
SCALE: 1/8" = 1'-0"

THIS DRAWING AND THE DESIGN SHOWN IS THE PROPERTY OF THE ARCHITECT AND MAY NOT BE REPRODUCED, COPIED OR USED WITHOUT WRITTEN PERMISSION.
COPYRIGHT 2003
G.R.I.N. INC.

G.R.I.N DESIGN GROUP INC.
15013 GREENWING TERRACE
LARGO, MD. 20774 (240) 375-1801


SCHEMATIC DESIGN - UNIT D


THE J BUILT CORPORATION
3518 10TH STREET
WASHINGTON D.C.

REVISIONS

DATE: 07.15.03
DRAWN BY: G.R.N.
JOB NO. 100-00-01

S1.4

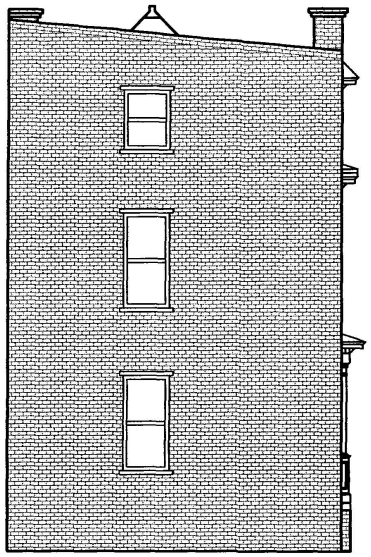

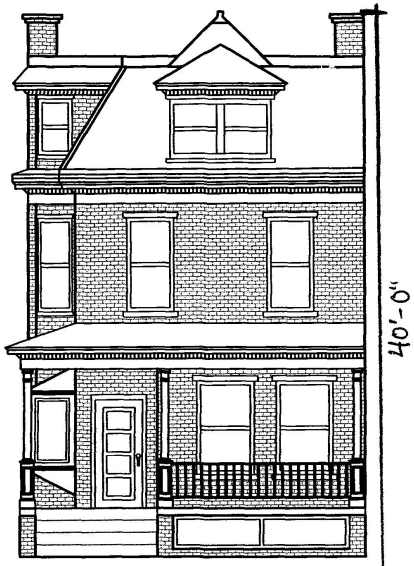

STREET LEVEL

1 A3-01 ARCHITECTURE – BACK ELEVATION
SCALE: 1/8" = 1'0"

2 A3-01 ARCHITECTURE – FRONT ELEVATION
SCALE: 1/8" = 1'0"

PROJECT TITLE: 3518 10TH STREET NW, WASHINGTON, D.C. 20010		DESIGN BY:	RAH
SHEET TITLE: ARCHITECTURE – FRONT AND BACK ELEVATION		DRAWN BY:	RAH
SCALE: 1/8" = 1'0"		CHECKED:	XXX

DATE: AUG 21,

A3-01