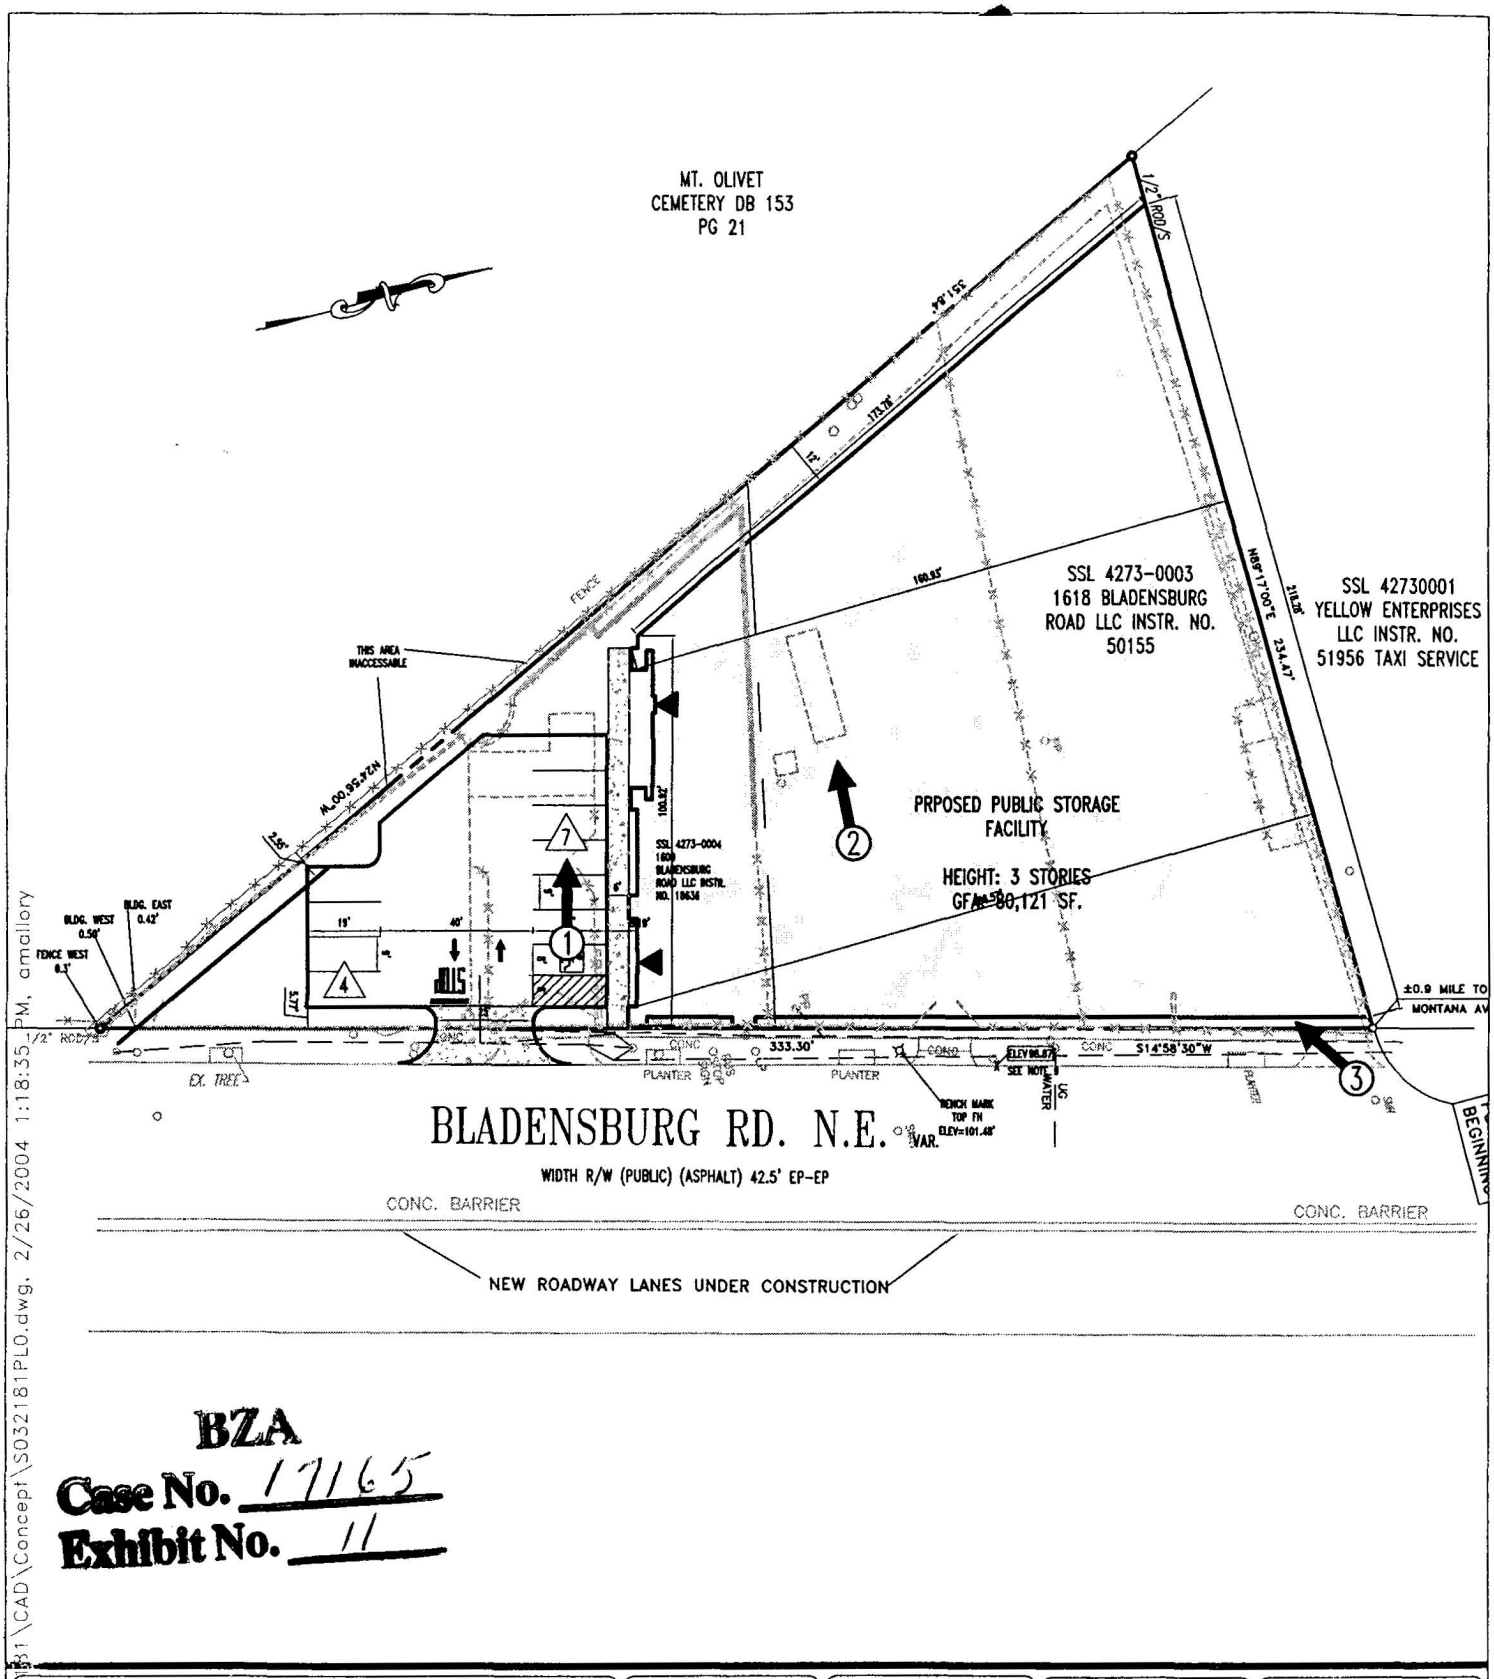


BZA
Case No. 17165
Exhibit No. 11

H:\0_Public Storage\S032181\CAD\Concept\S032181PLO.dwg, 2/26/2004 1:18:35 PM, amallory

TITLE:	SCALE: (H) 1"=50' (V)	DATE:	DRAWN BY:	CAD I.D. #: S032181CAD
PHOTO LOCATION MAP		2/26/04	ADM	PROJECT #: S032181

BOHLER ENGINEERING, P.C.
•CIVIL & CONSULTING ENGINEERS •PROJECT MANAGERS
•ENVIRONMENTAL & SITE PLANNERS •MUNICIPAL ENGINEERS
776 MOUNTAIN BLVD., WATCHUNG, N.J. 07060 (908) 668-8300
22630 DAVIS DRIVE SUITE 200 STERLING, VIRGINIA 20164 PH: (703) 709-9500 FAX: (703) 709-9501
1120 WELSH ROAD SUITE 200 NORTH WALES, PA 19454 (215) 393-8300

PROJECT:
PUBLIC STORAGE
SITE REVIEW PLAN
1600; 1608 BLADENSBURG RD NE
WASHINGTON, DC
XXXXX

Board of Zoning Adjustment
District of Columbia
CASE NO. 17165
EXHIBIT NO. 11