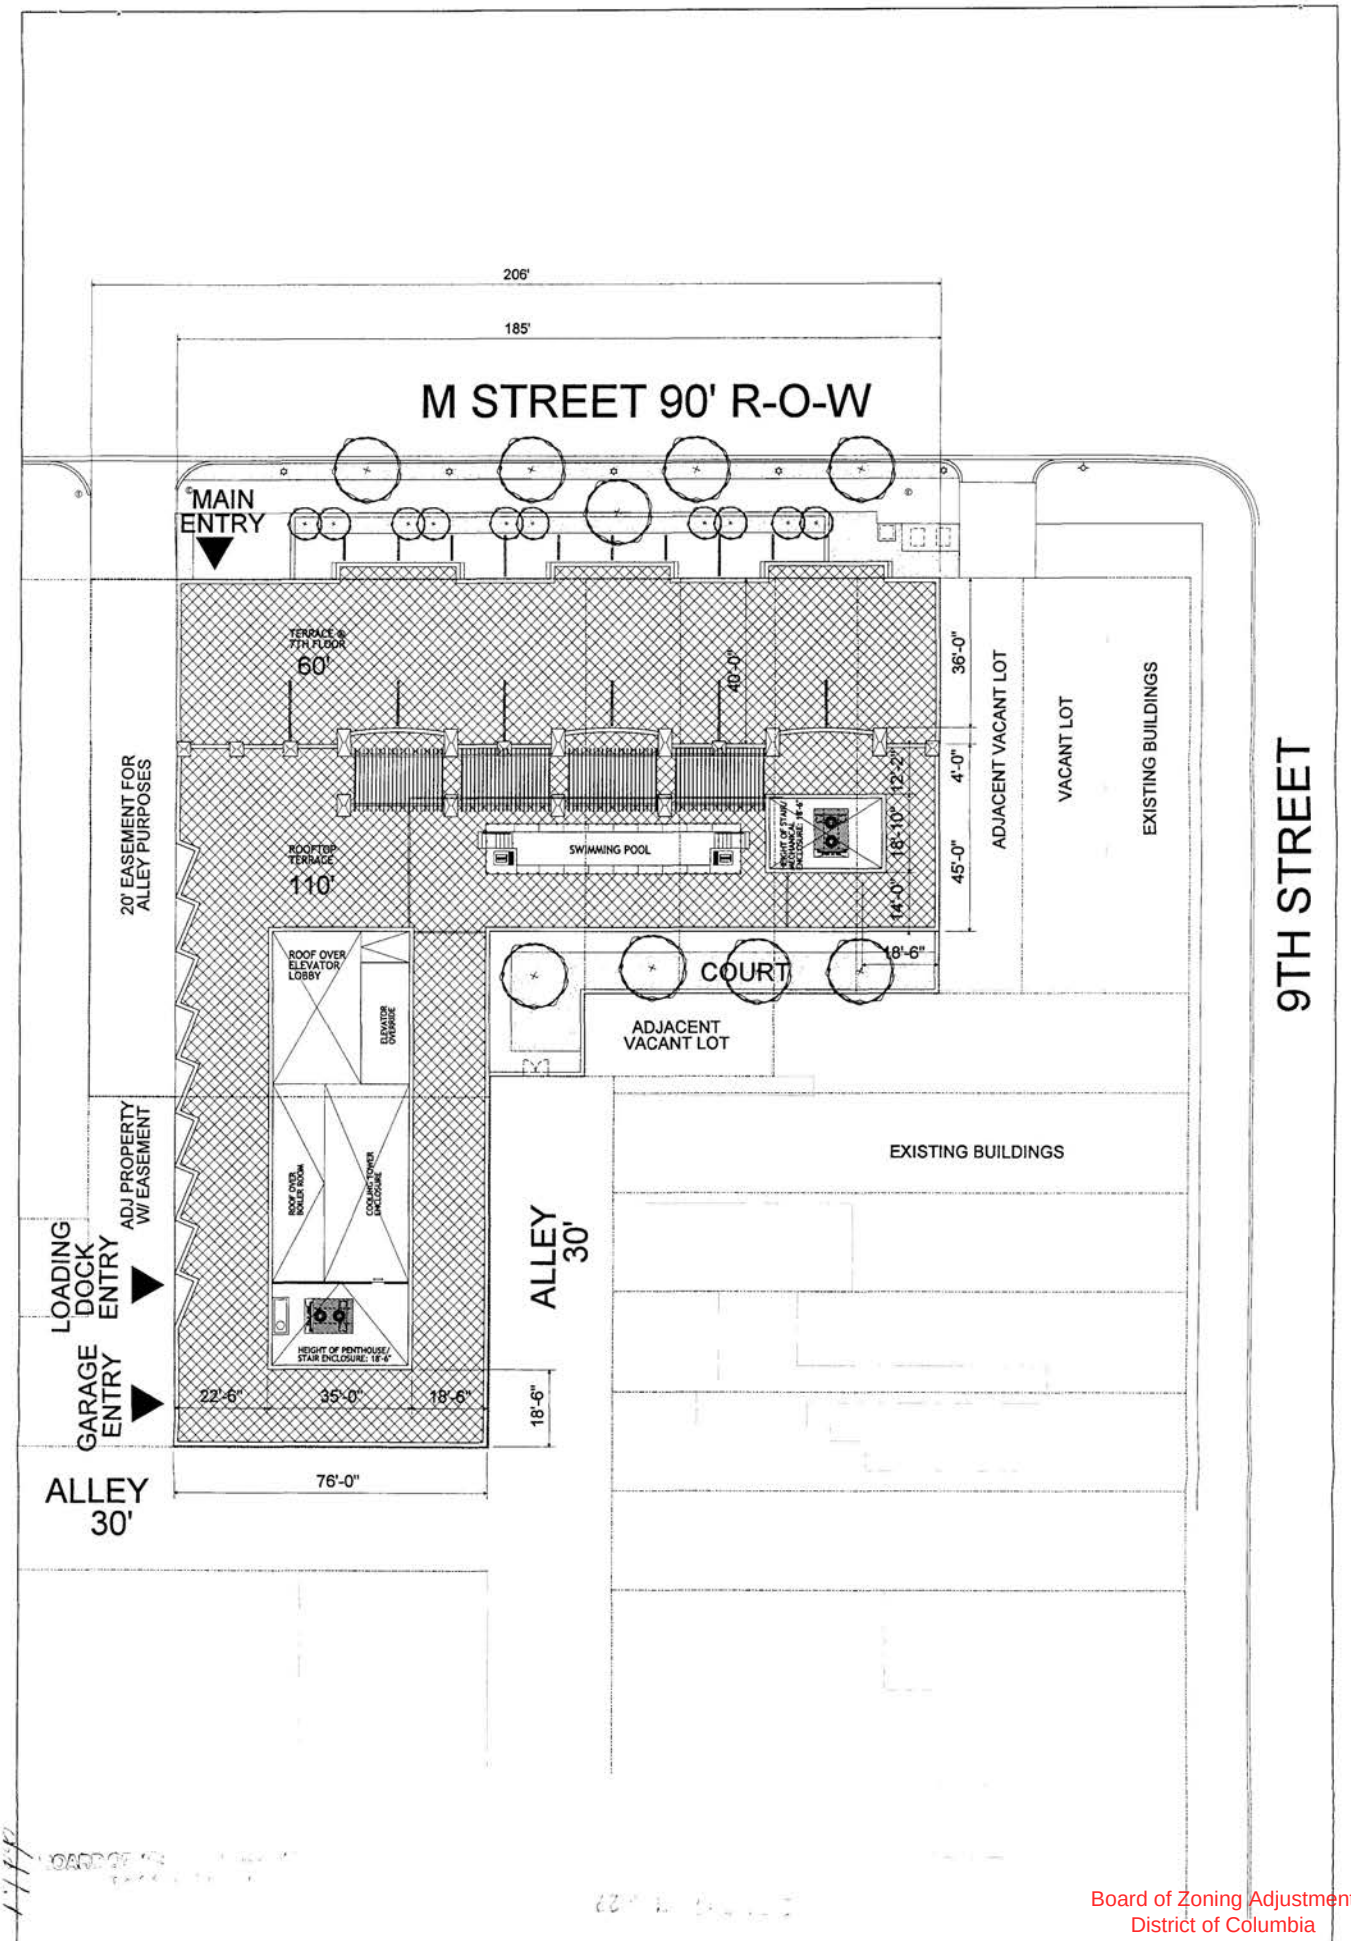


910 M Street

Site Plan

Esocoff and Associates I Architects


03-12-04

Scale 1" = 30'

Project No: 23007

Board of Zoning Adjustment
District of Columbia
CASE NO. 17167
EXHIBIT NO. 5


...\Drawings\Site\siteplan.dgn 03/12/04 01:30:39 PM

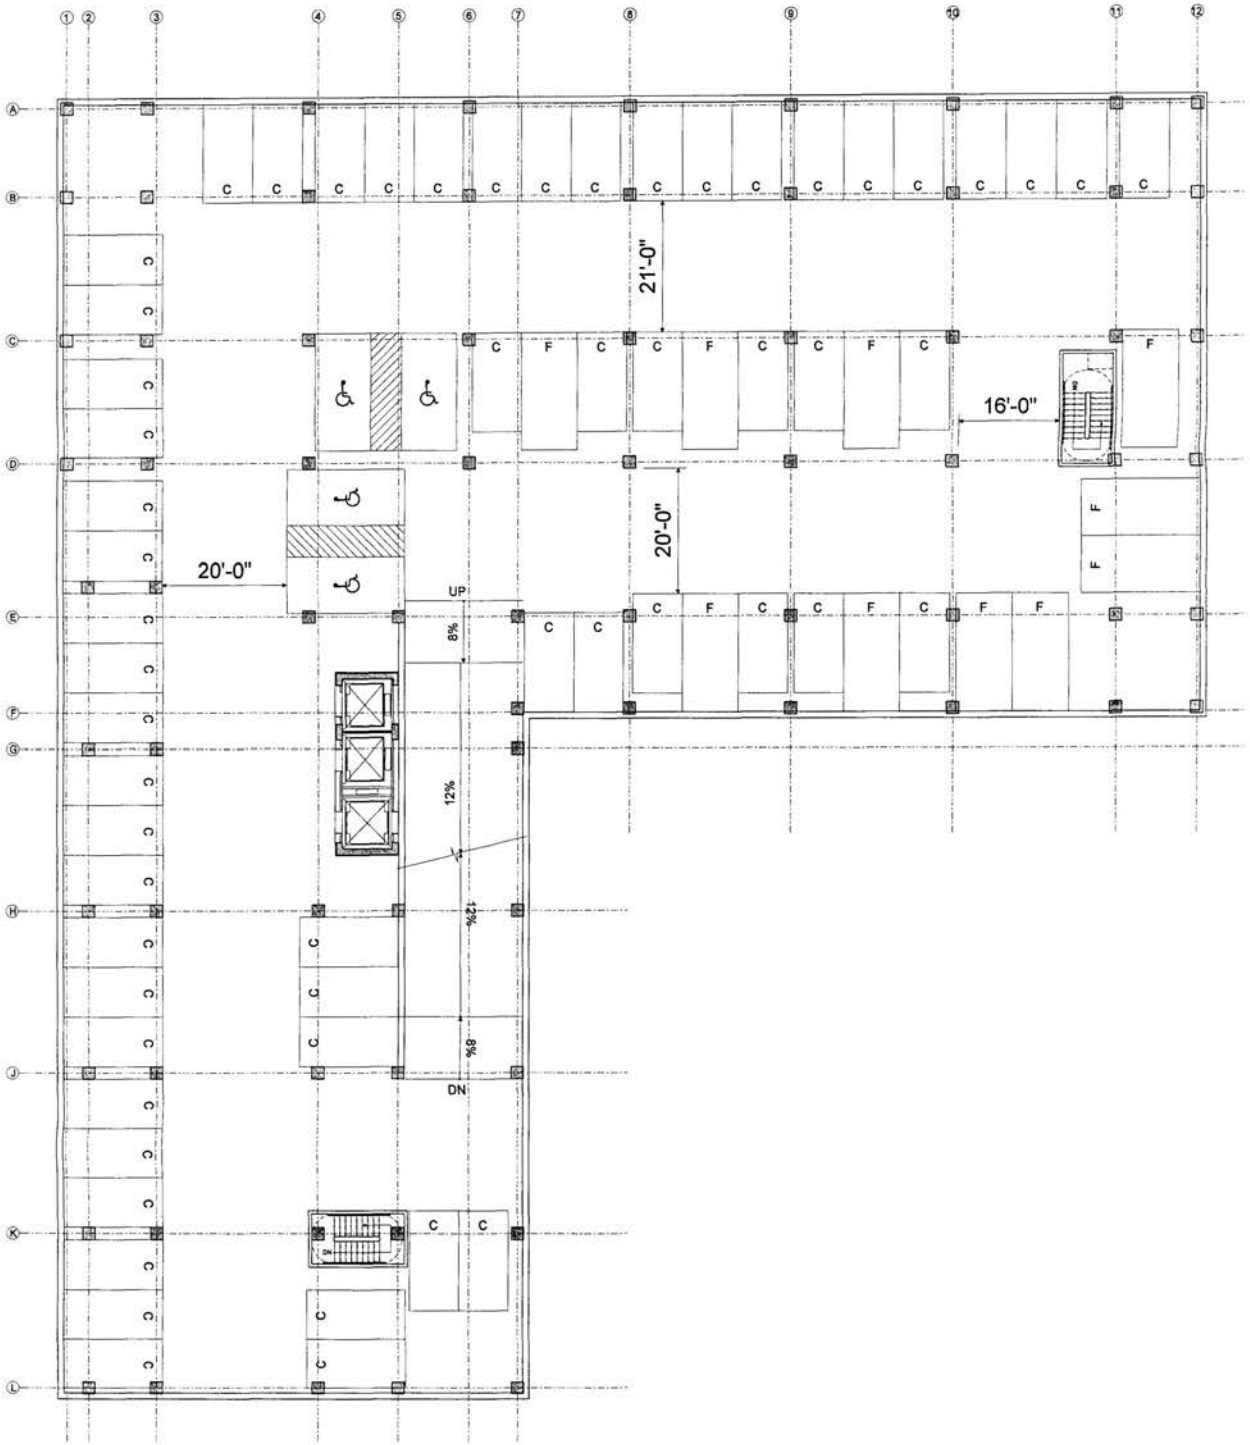

910 M Street

	P2 and P3 Floor Plans	Project No: 23007
03-12-04	Esocoff and Associates I Architects	Scale 1' -20'


...\Drawings\Plans\p2.dgn 03/12/04 11:29:21 AM

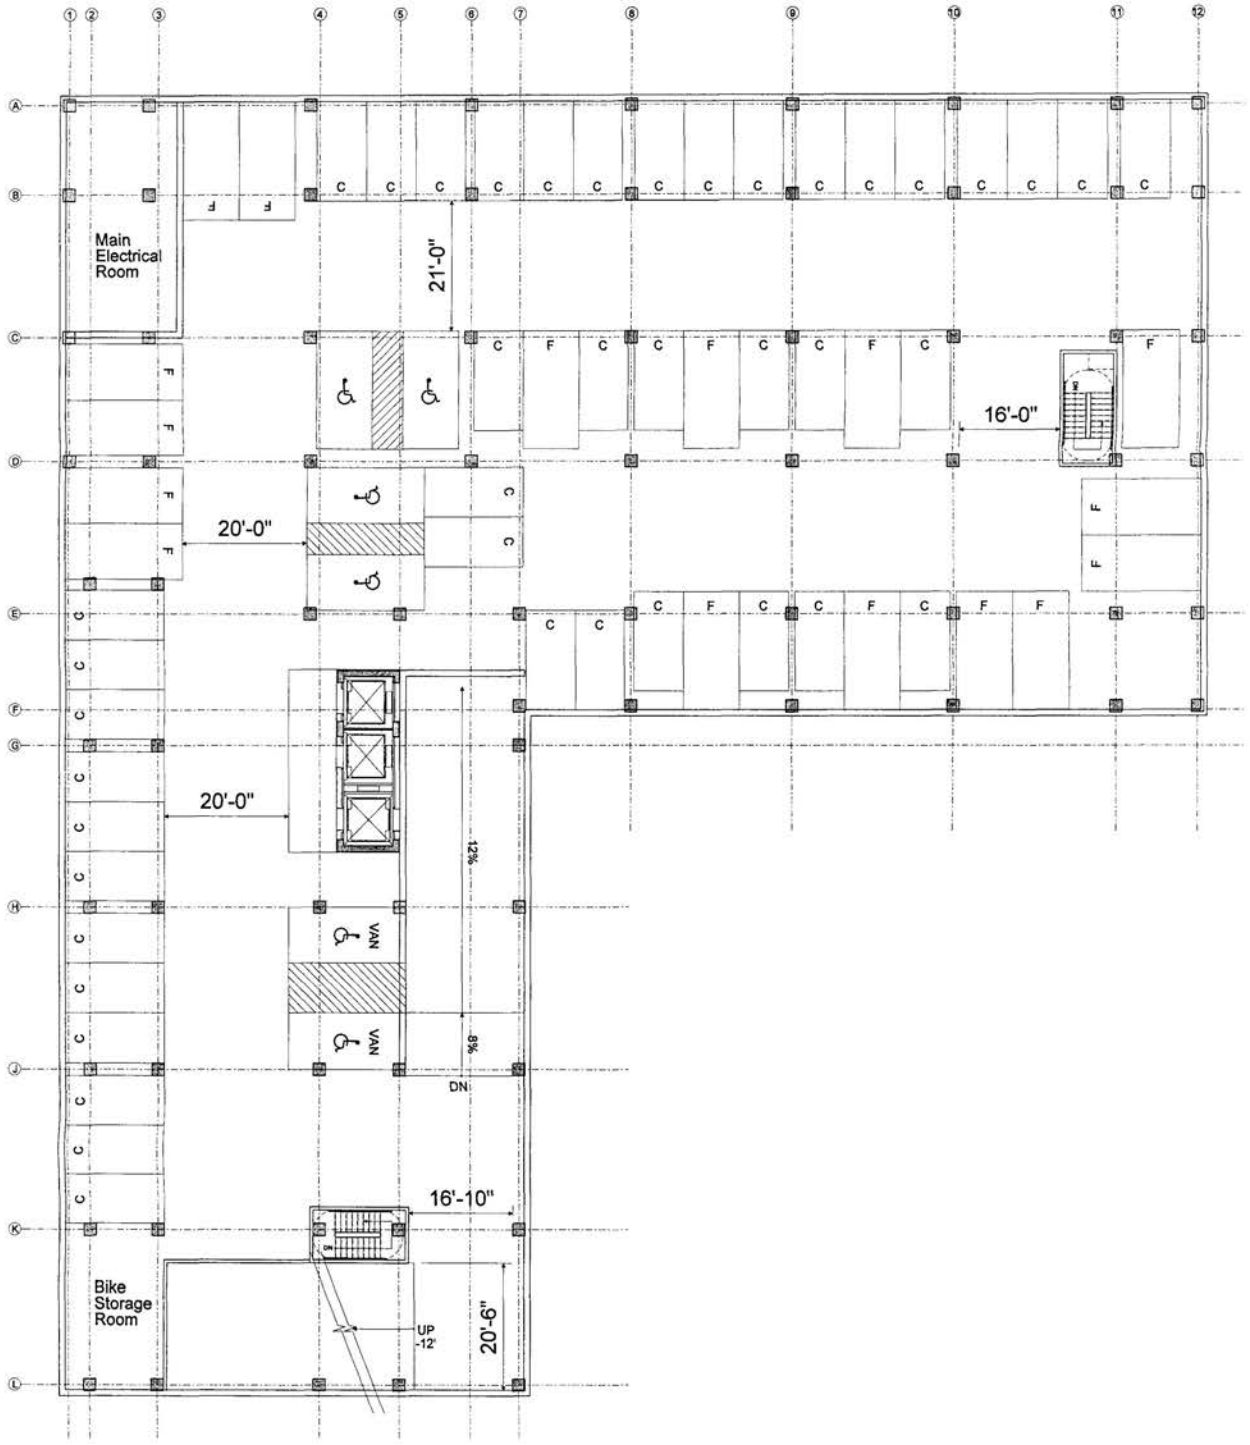

910 M Street

03-12-04	P1 Floor Plan	Project No: 23007
	Esocoff and Associates I Architects	Scale 1' -20'


...\Drawings\Plans\p1.dgn 03/12/04 11:31:16 AM

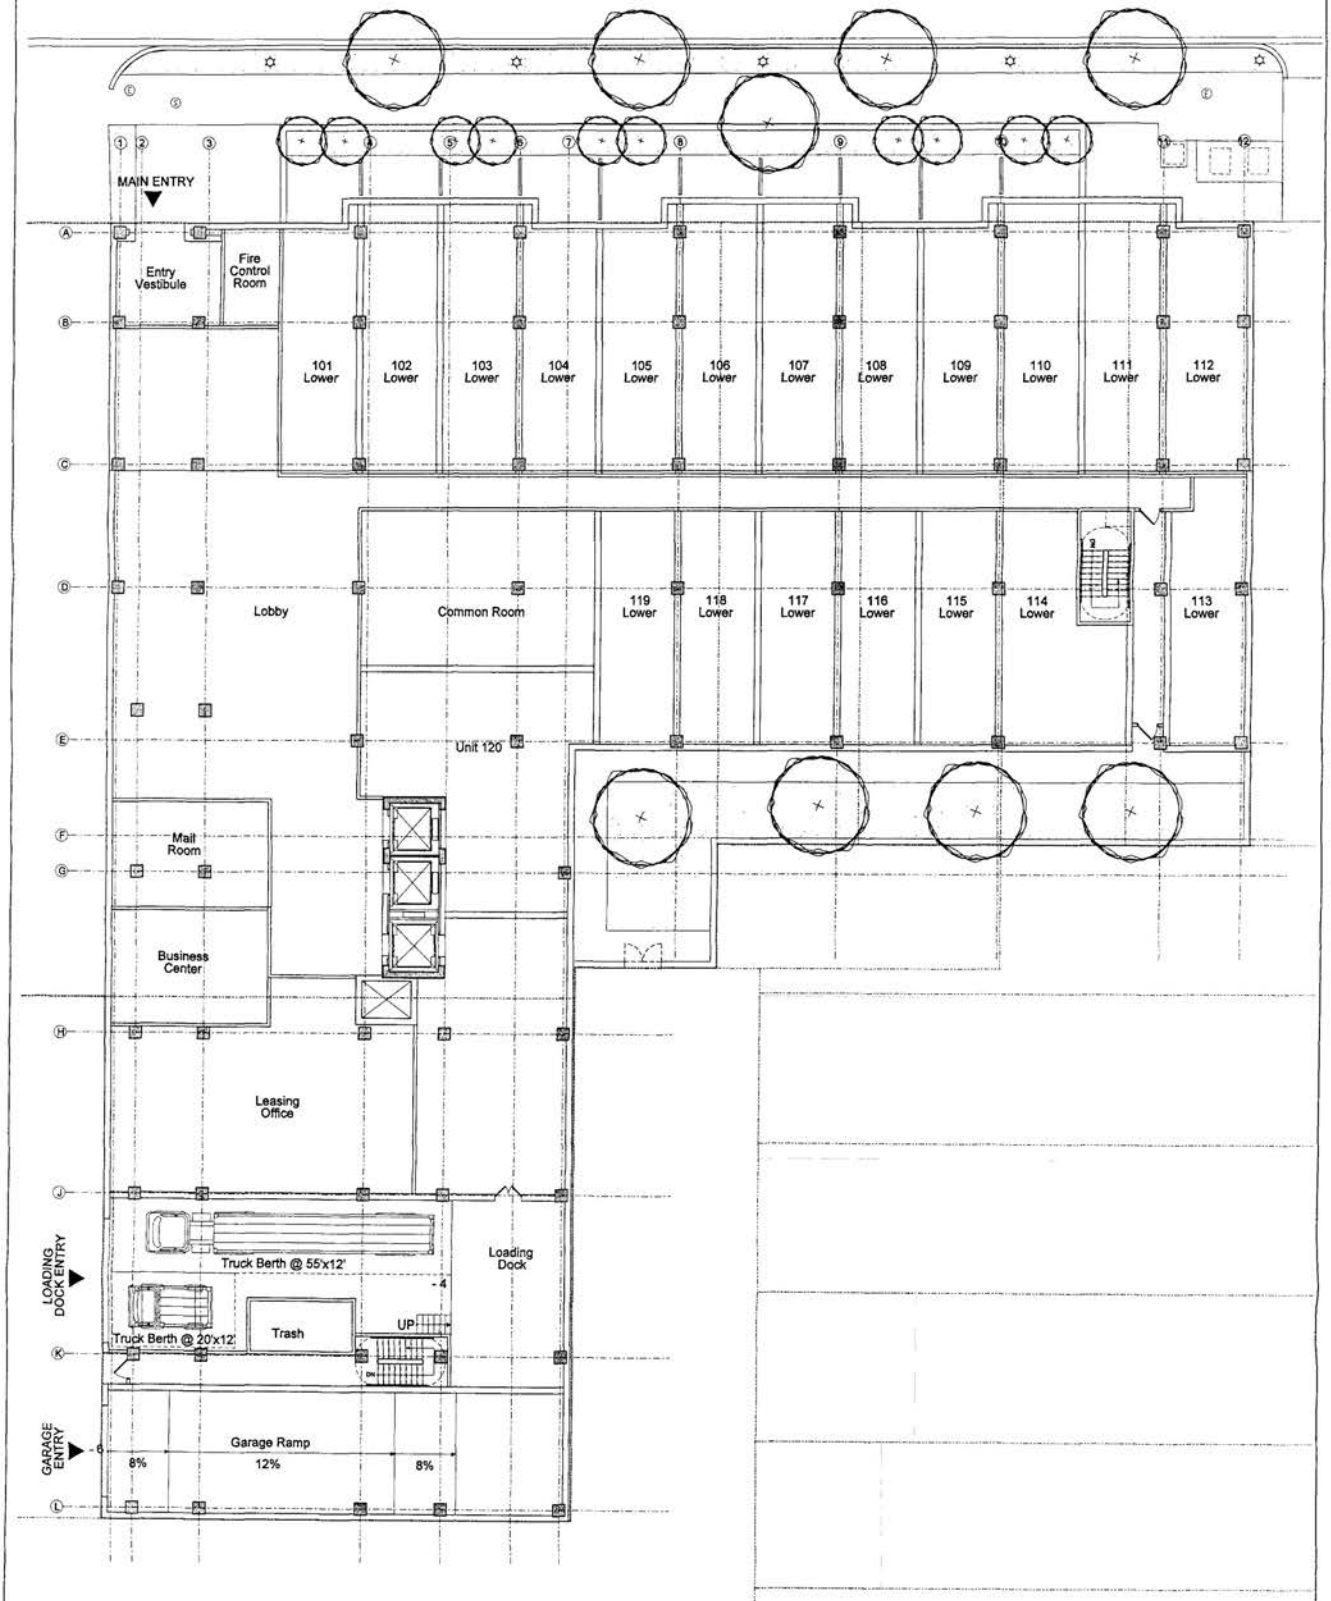

910 M Street

03-12-04	Ground Floor Plan	Project No: 23007
	Esocoff and Associates I Architects	Scale 1' -20'


...\Drawings\Plans\ground.dgn 03/12/04 11:34:44 AM

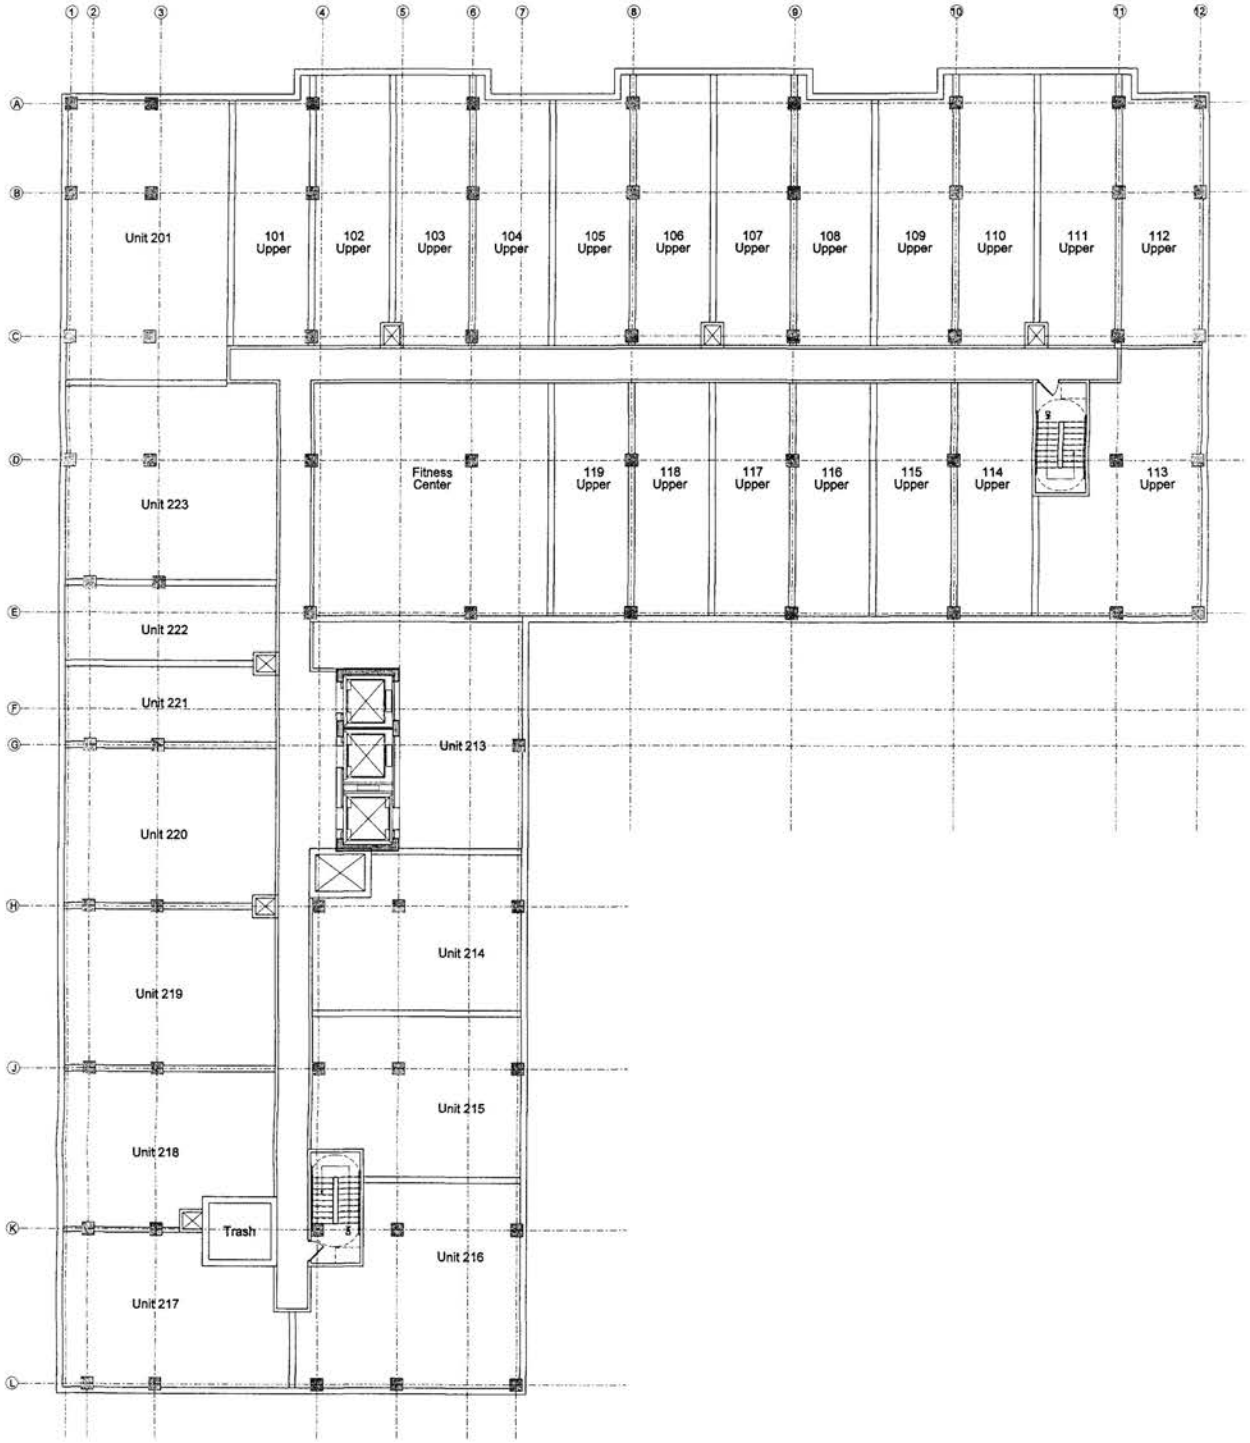

910 M Street

	Second Floor Plan	Project No: 23007
03-12-04	Esocoff and Associates I Architects	Scale 1' -20'


...\Drawings\Plans\second.dgn 03/12/04 11:35:53 AM

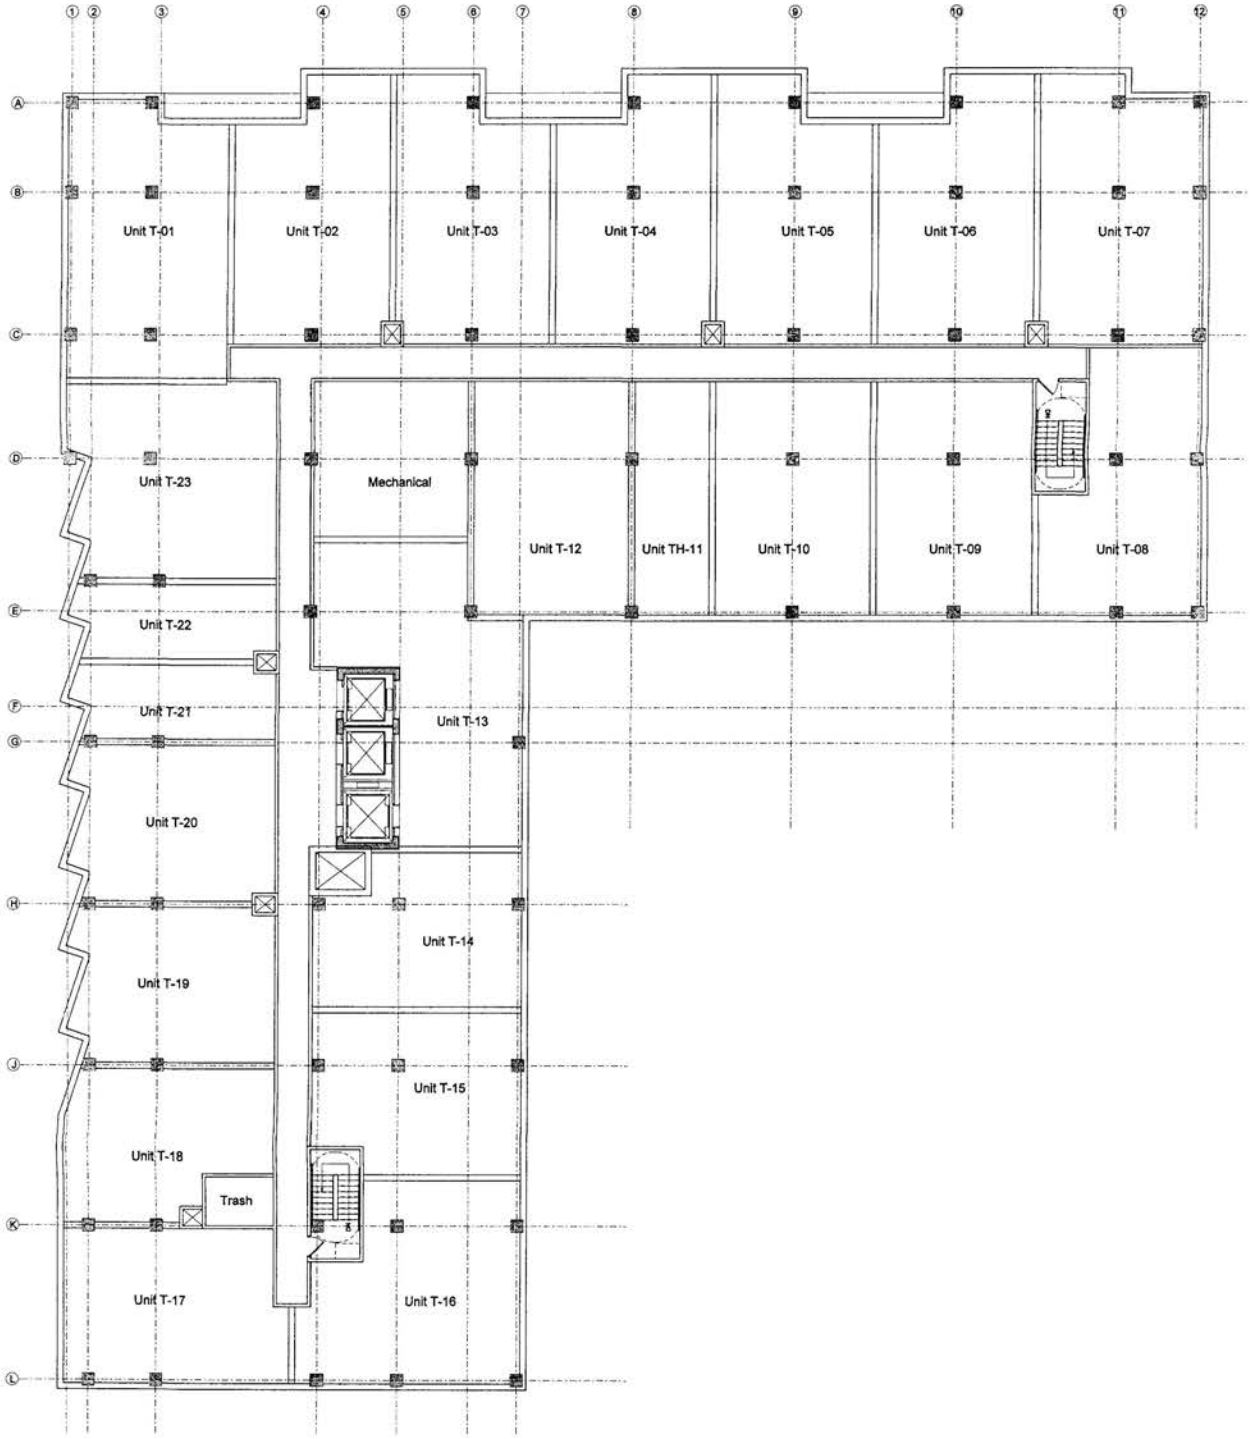

910 M Street

03-12-04	3rd - 6th Floor Plans	Project No: 23007
	Esocoff and Associates I Architects	Scale 1' -20'


...\Drawings\Plans\typplan.dgn 03/12/04 11:37:03 AM

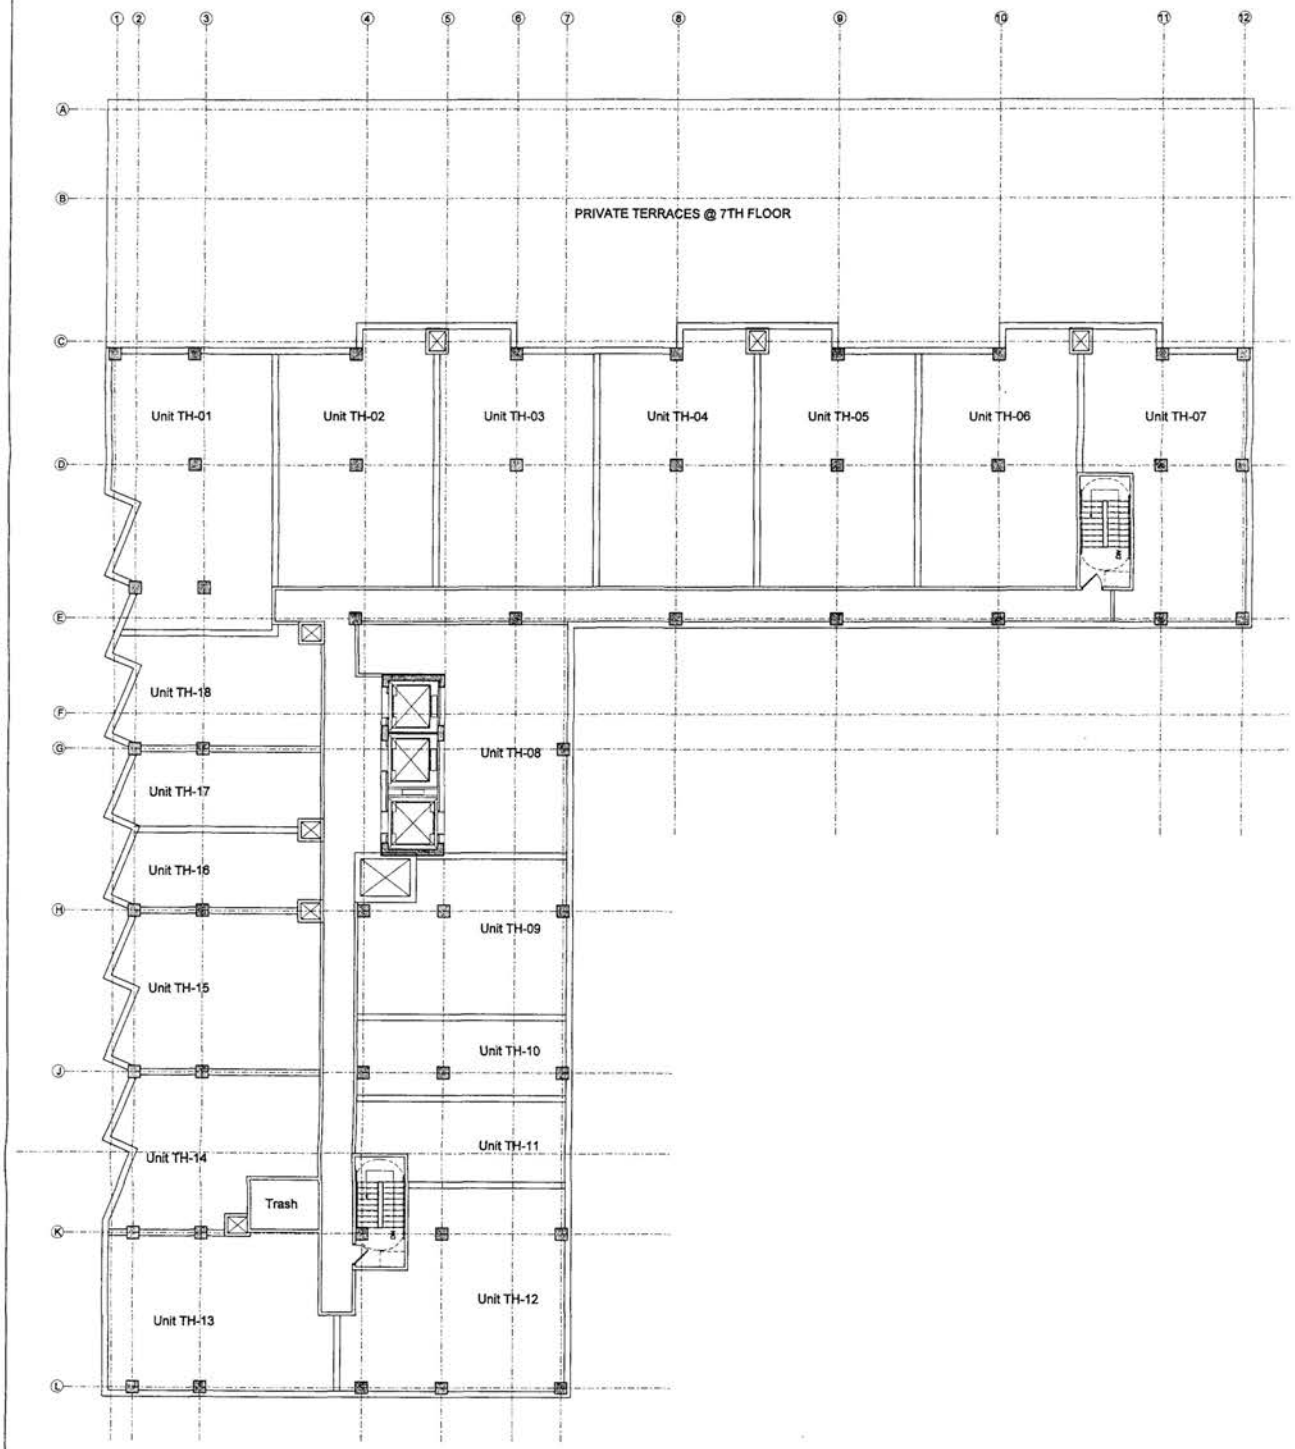

910 M Street

03-12-04	7th - 9th Floor Plans	Project No: 23007
	Esocoff and Associates I Architects	Scale 1' -20'


..\Plans\typplan-high.dgn 03/12/04 11:38:13 AM

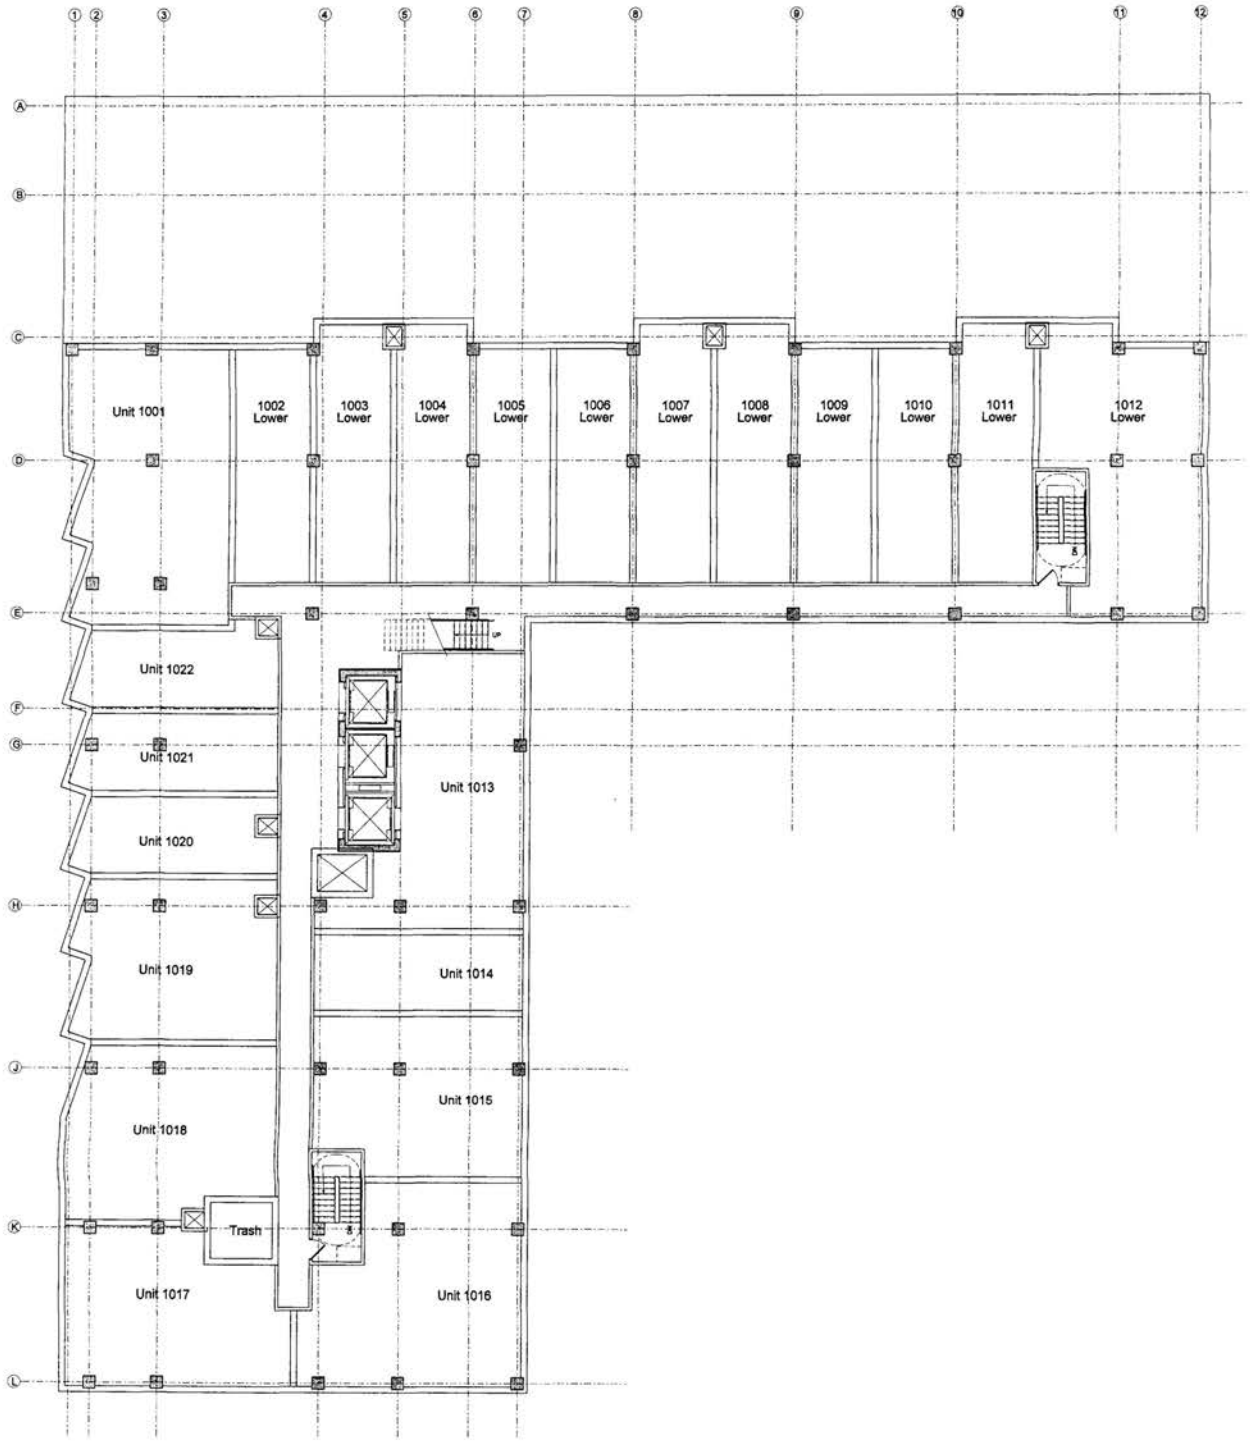

910 M Street

	Tenth Floor	Project No: 23007
03-12-04	Esocoff and Associates I Architects	Scale 1' -20'


...\Drawings\Plans\tenth.dgn 03/12/04 11:39:13 AM

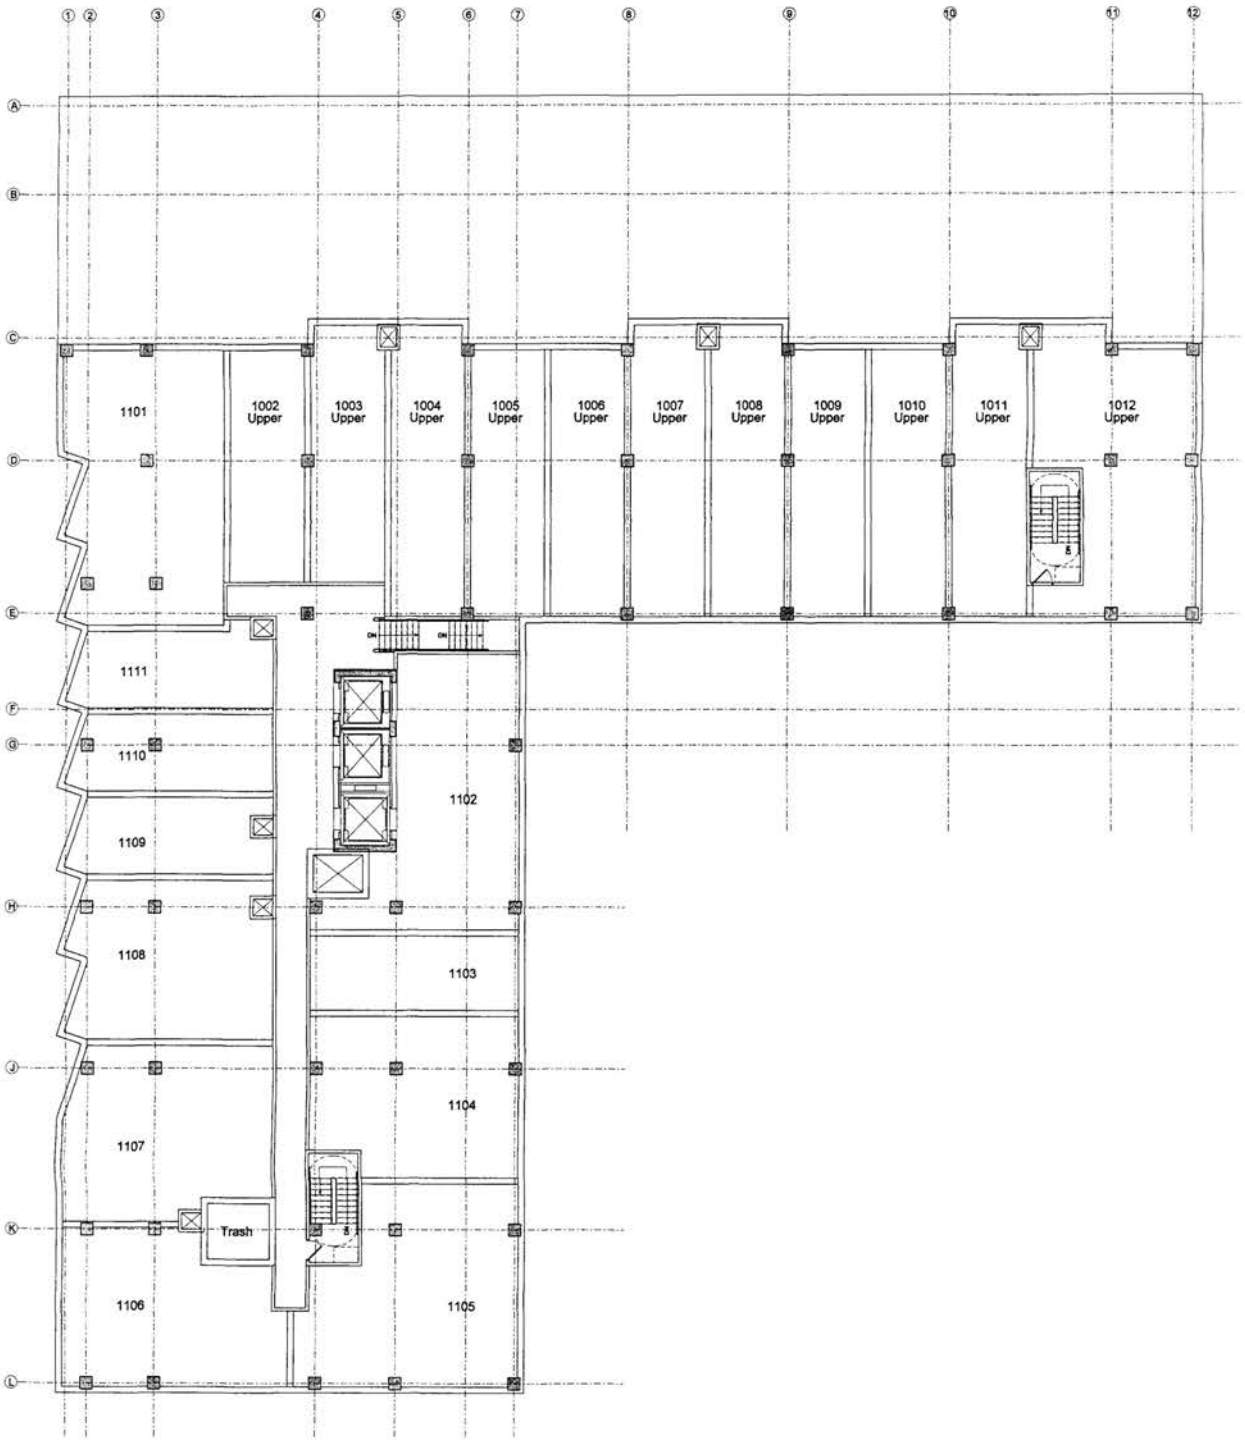

910 M Street

03-12-04	Eleventh Floor	Project No: 23007
	Esocoff and Associates I Architects	Scale 1' -20'


...\Drawings\Plans\11th floor.dgn 03/12/04 11:40:18 AM

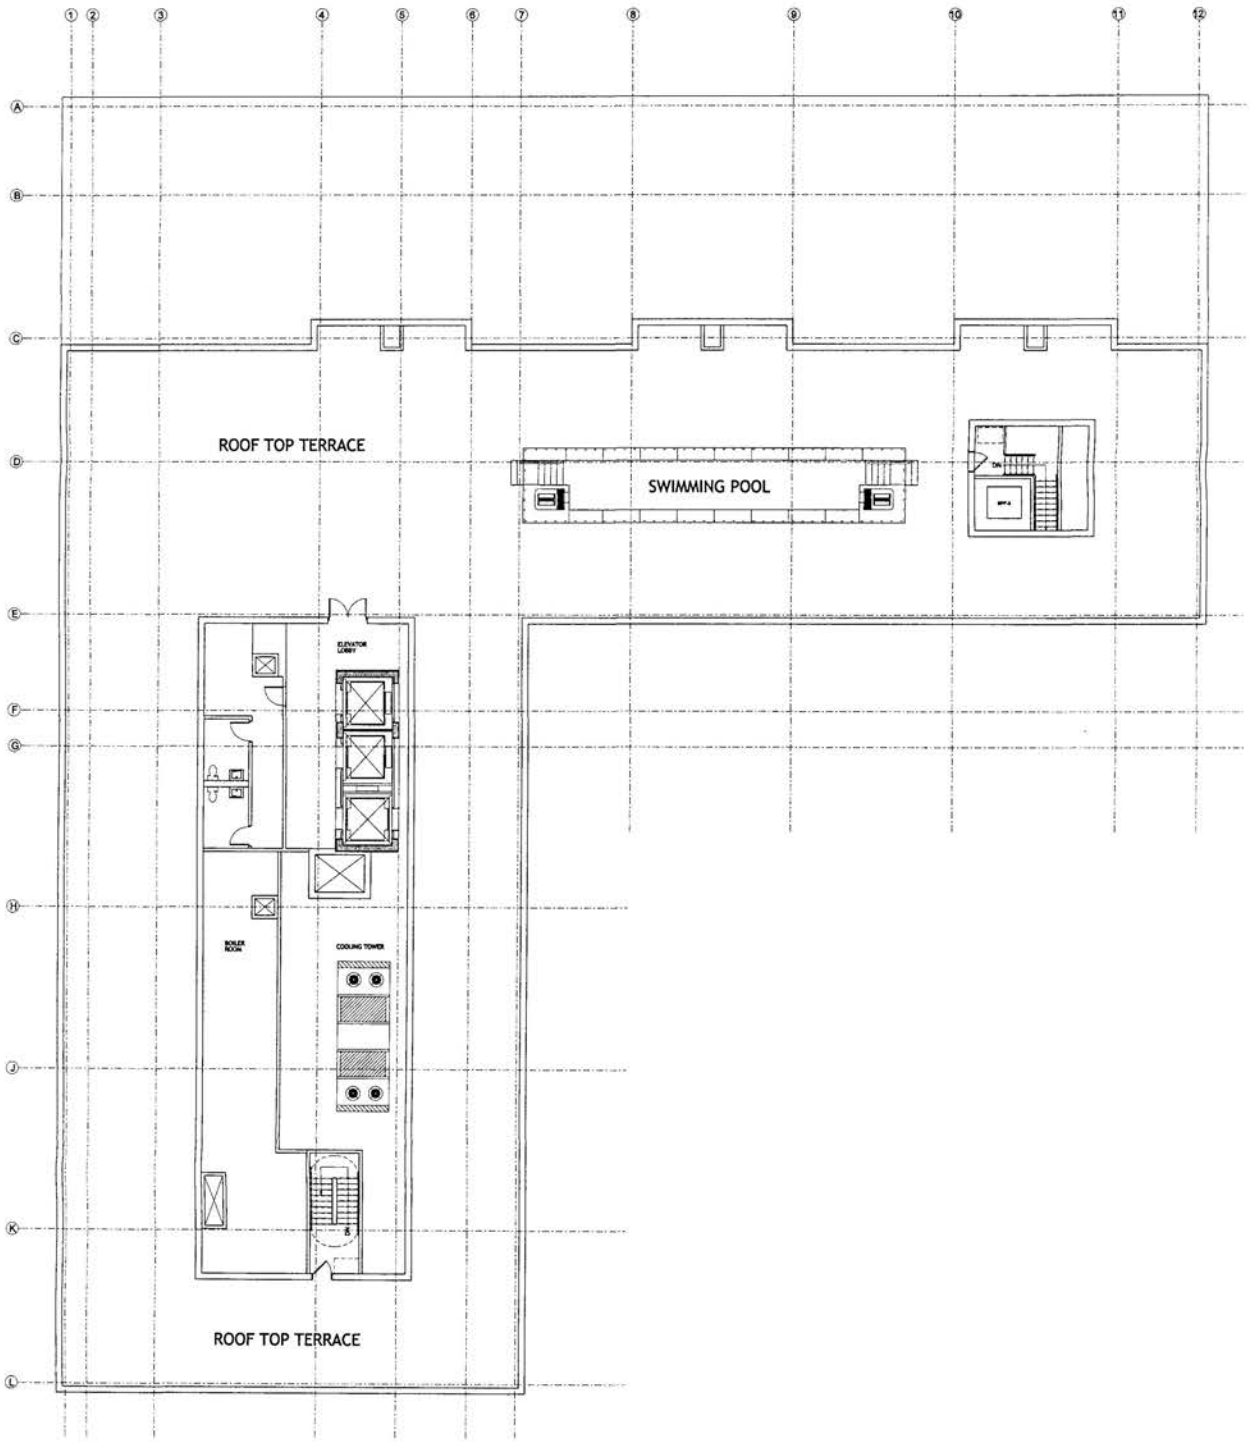

910 M Street

	Roof Deck Plan	Project No: 23007
03-12-04	Esocoff and Associates I Architects	Scale 1' -20'


...\Plans\roof deck plan.dgn 03/12/04 11:41:53 AM

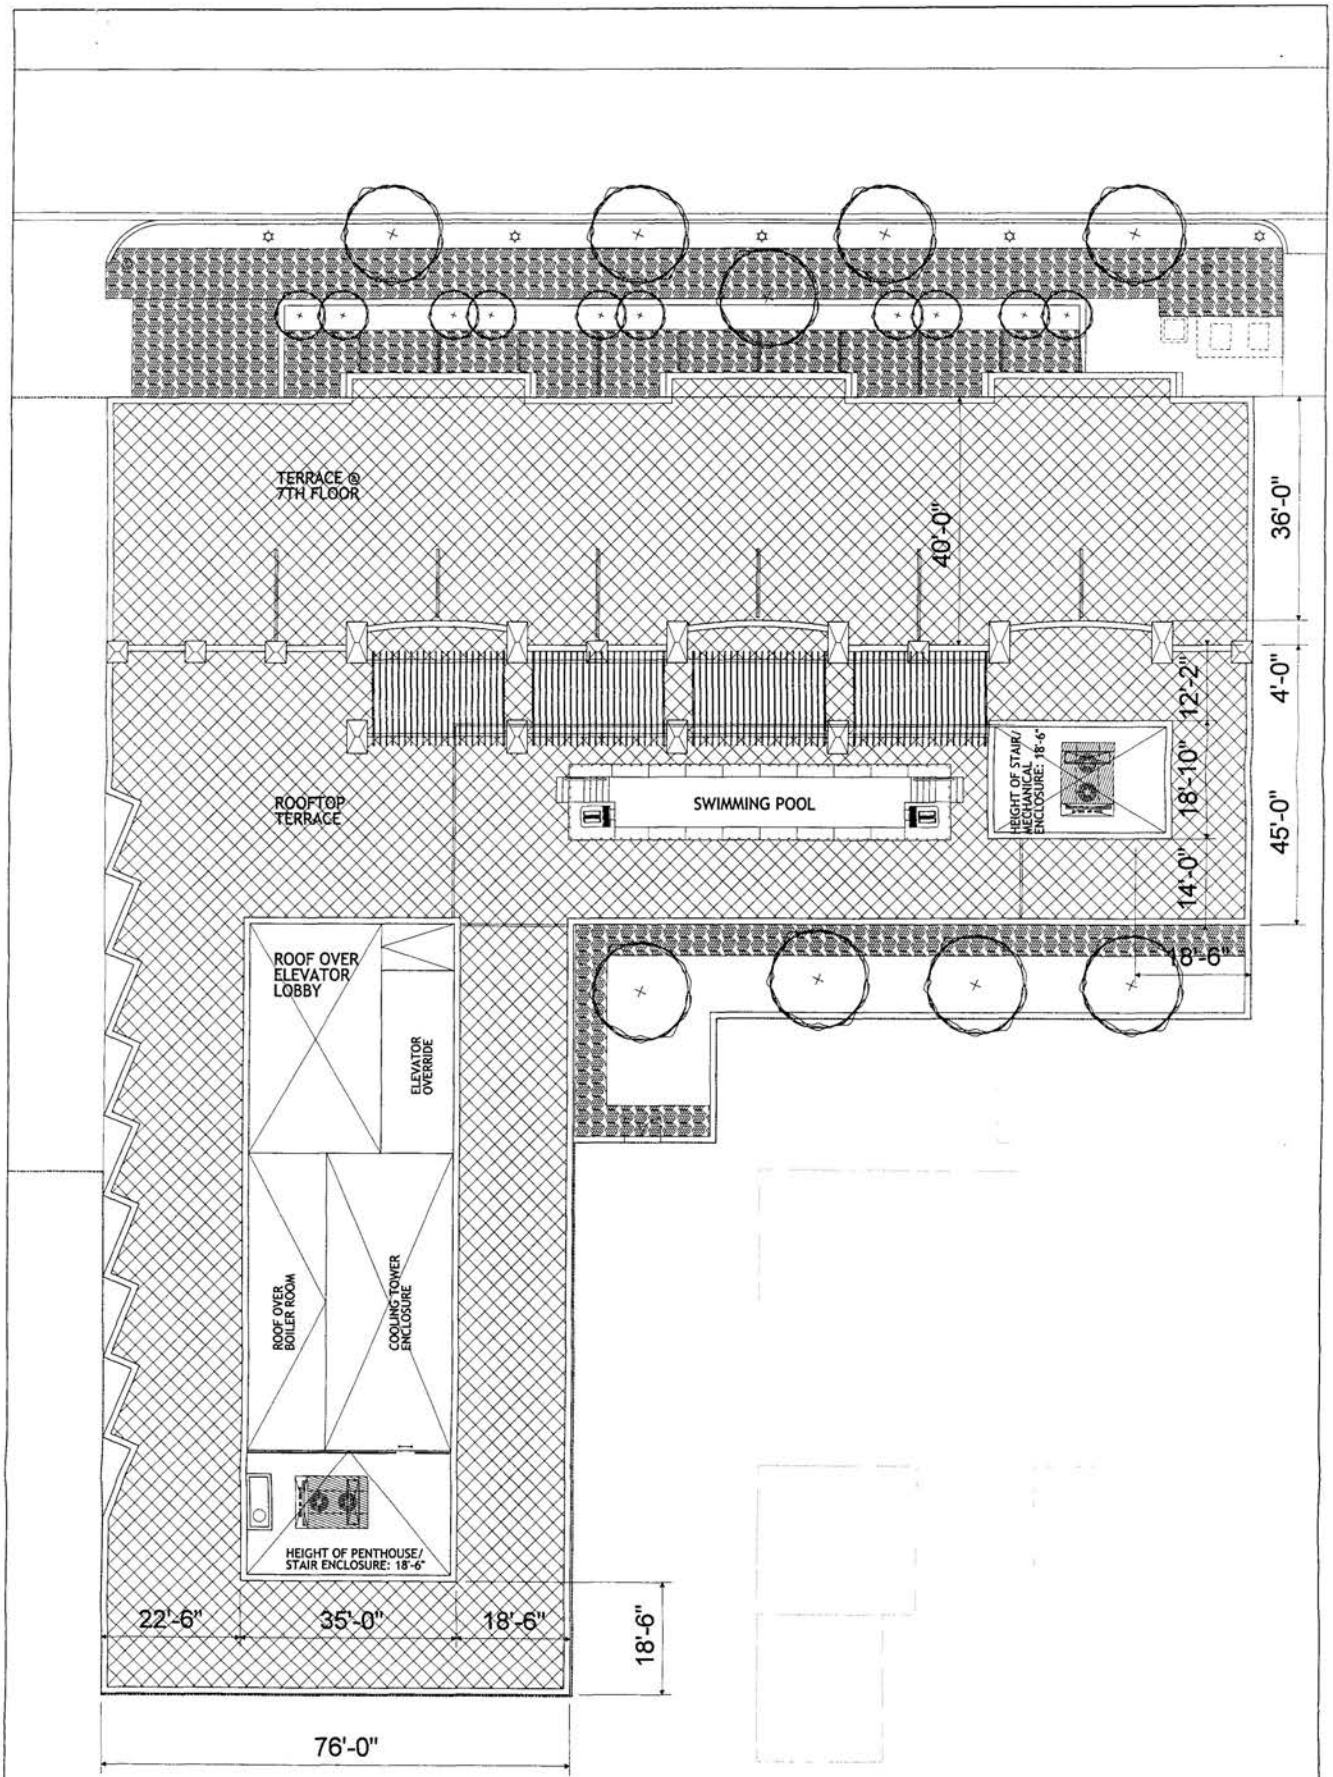

910 M Street

03-12-04	Roof Plan	Project No: 23007
	Esocoff and Associates I Architects	Scale 1' -20'

...\Drawings\Plans\roof plan.dgn 03/12/04 11:49:31 AM

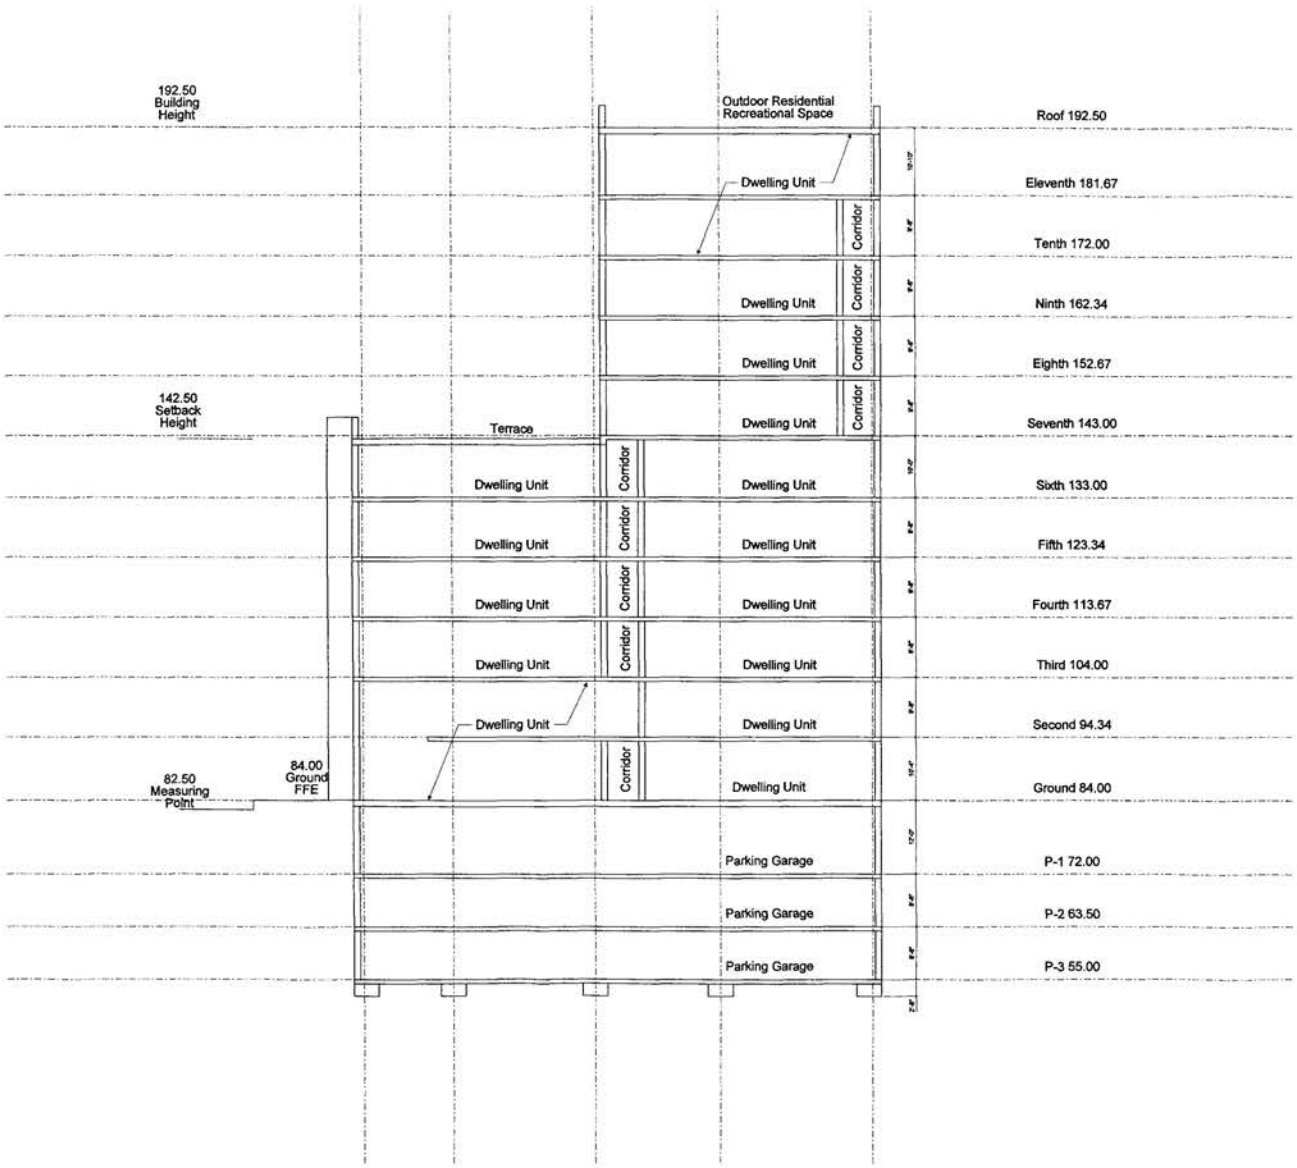

Project No: 23007


Scale 1" -20'

Cross Section

Esocoff and Associates I Architects

03-12-04

910 M Street

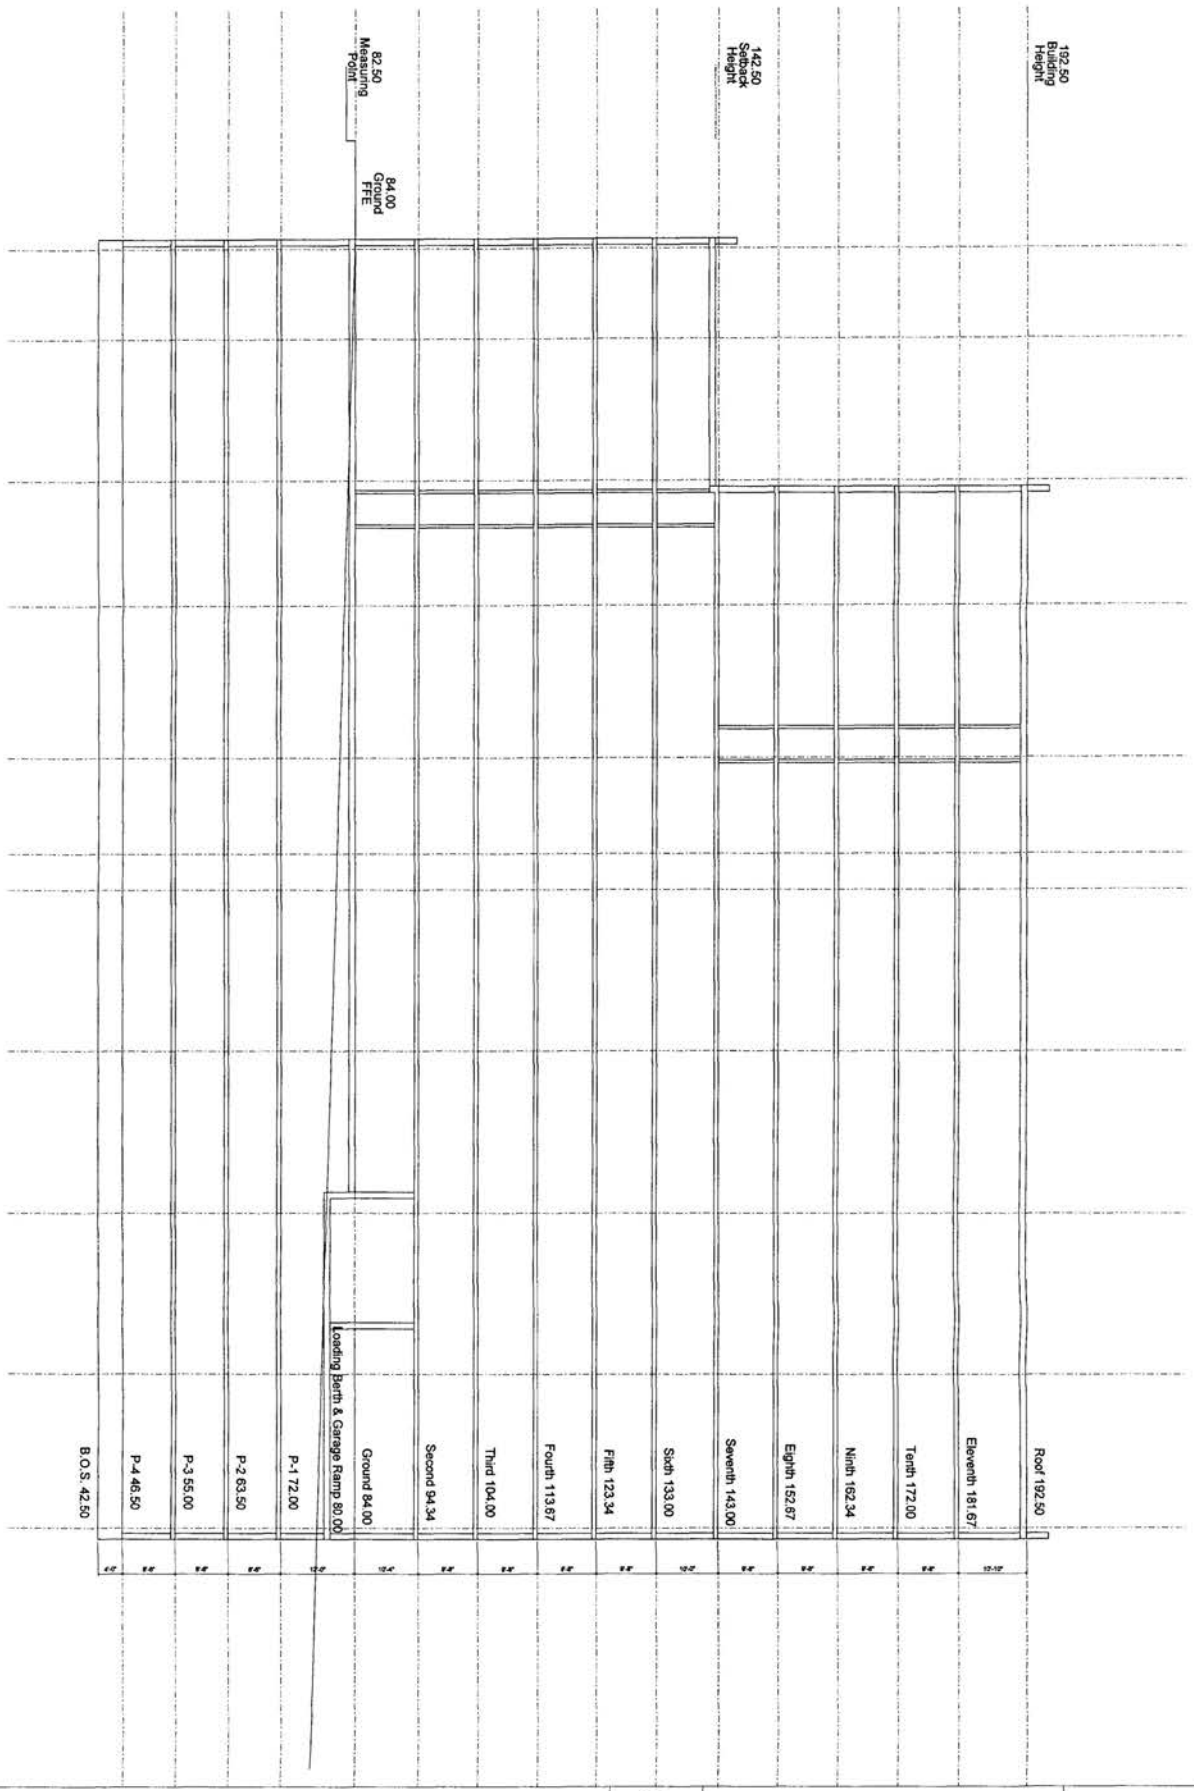

910 M Street

03-12-04	Longitudinal Section	Project No: 23007
	Esocoff and Associates I Architects	Scale 1' -20'



910 M Street


North Elevation

Esocoff and Associates | Architects

Project No: 23007

Scale 1" -20'

03-12-04

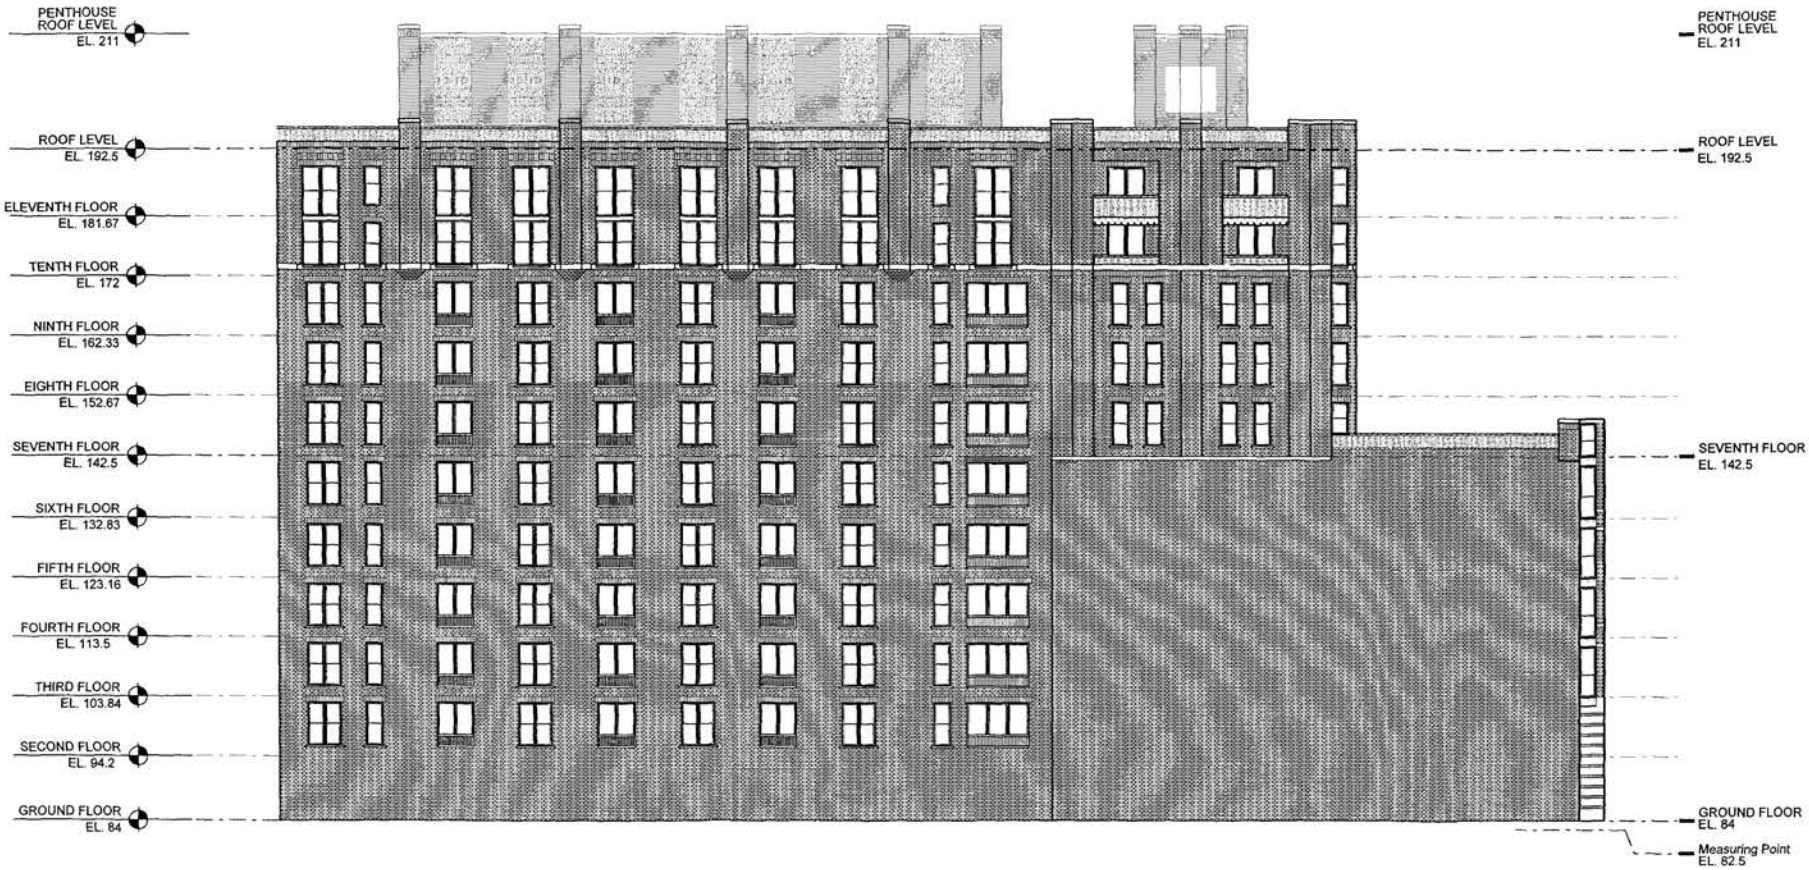

910 M Street


East Elevation

Esocoff and Associates | Architects

Project No: 23007

Scale 1' -20'

03-12-04

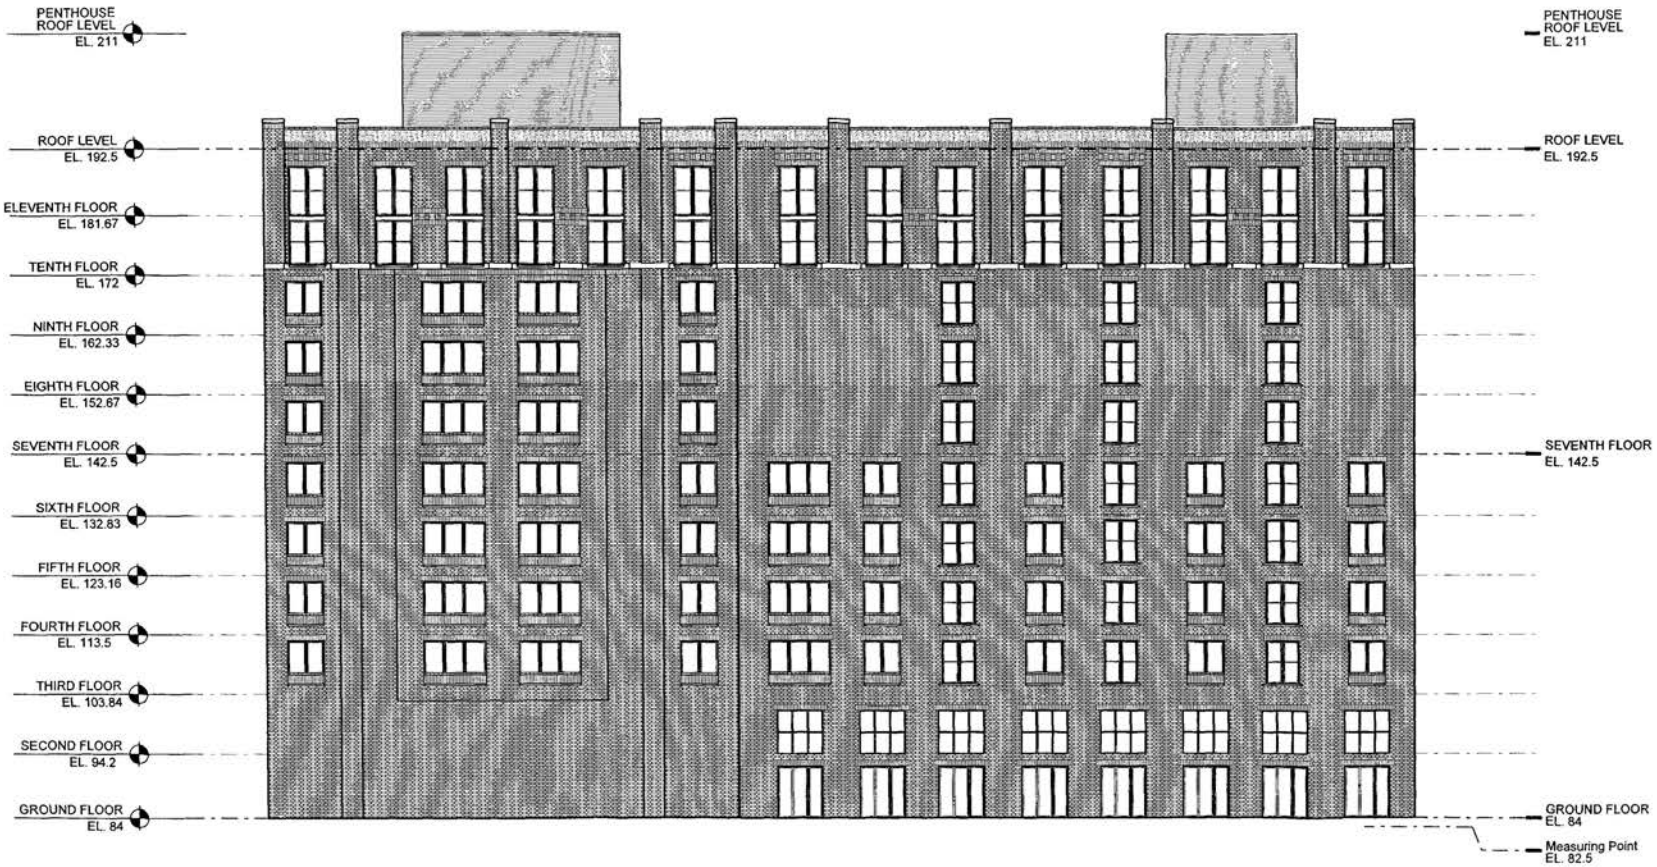

Project No: 23007


Scale 1' -20'

South Elevation

Esocoff and Associates I Architects

03-12-04

910 M Street

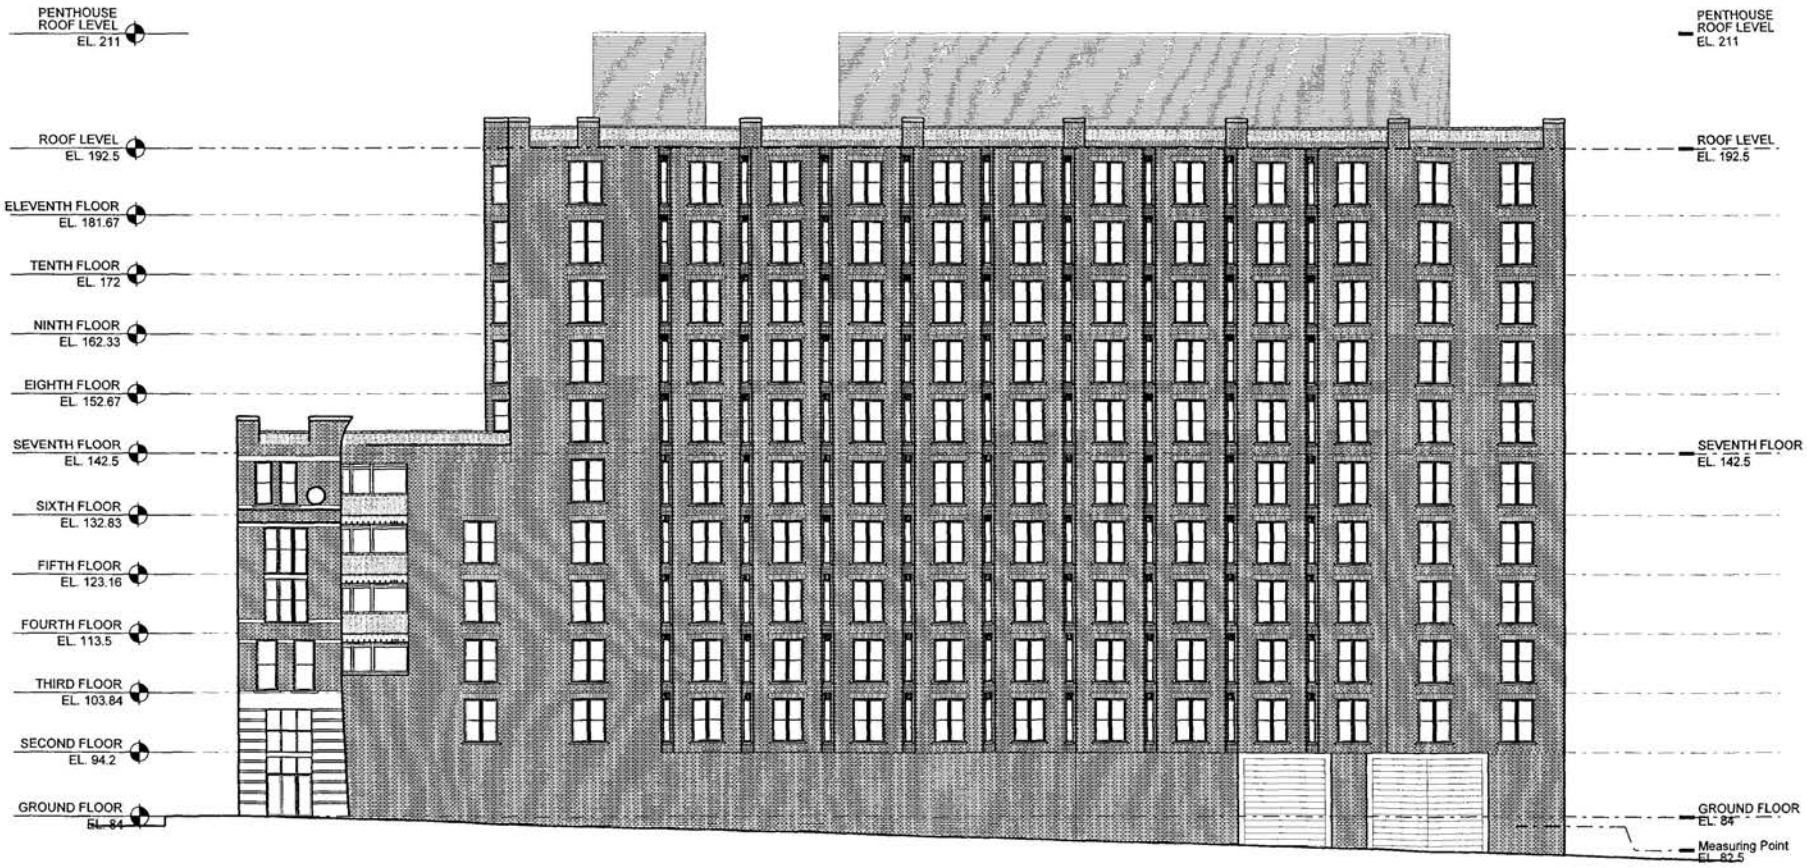

West Elevation

Esocoff and Associates I Architects

Project No: 23007

Scale 1' -20'

03-12-04

910 M Street