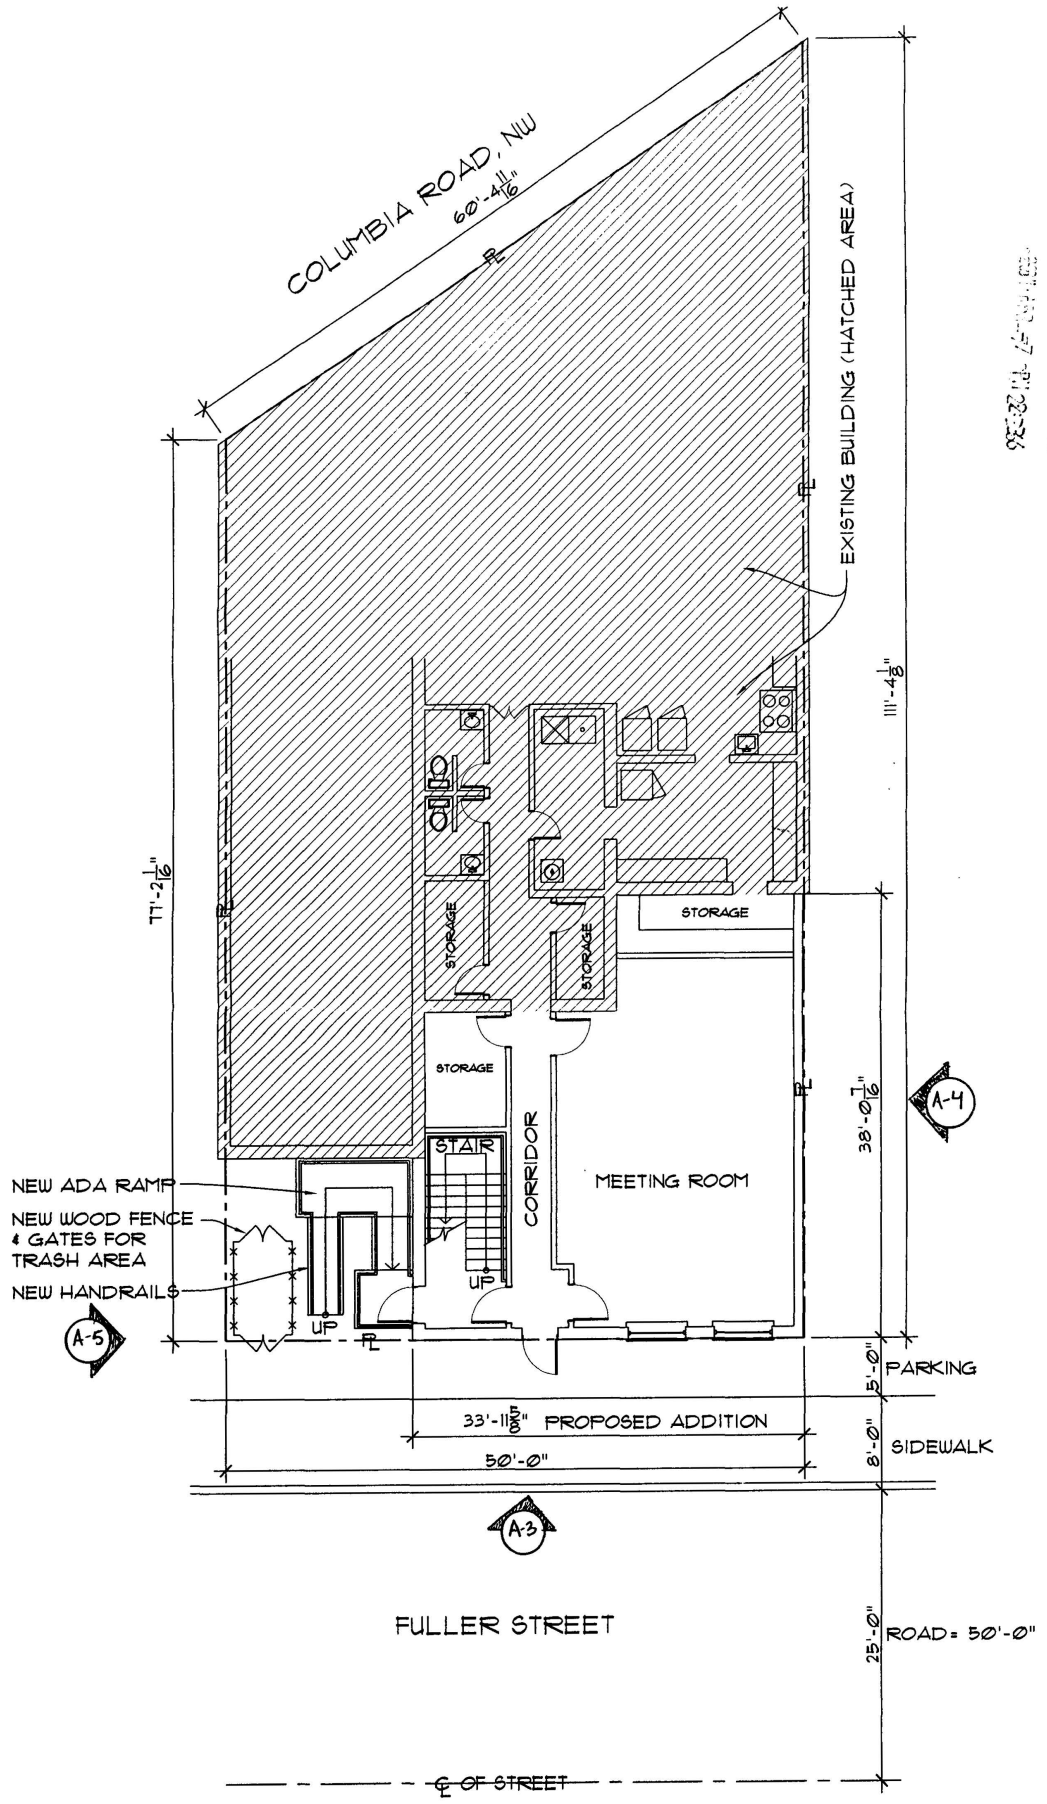


N

FIRST FLOOR PLAN
1656, 1658 & 1660 COLUMBIA ROAD, NW
THE POTTER'S HOUSE


A-1

scale 3/32"=1'-0"

04/07/04

BZA
Case No. 17178
Exhibit No. 10

Board of Zoning Adjustment
District of Columbia
CASE NO. 17178
EXHIBIT NO. 10

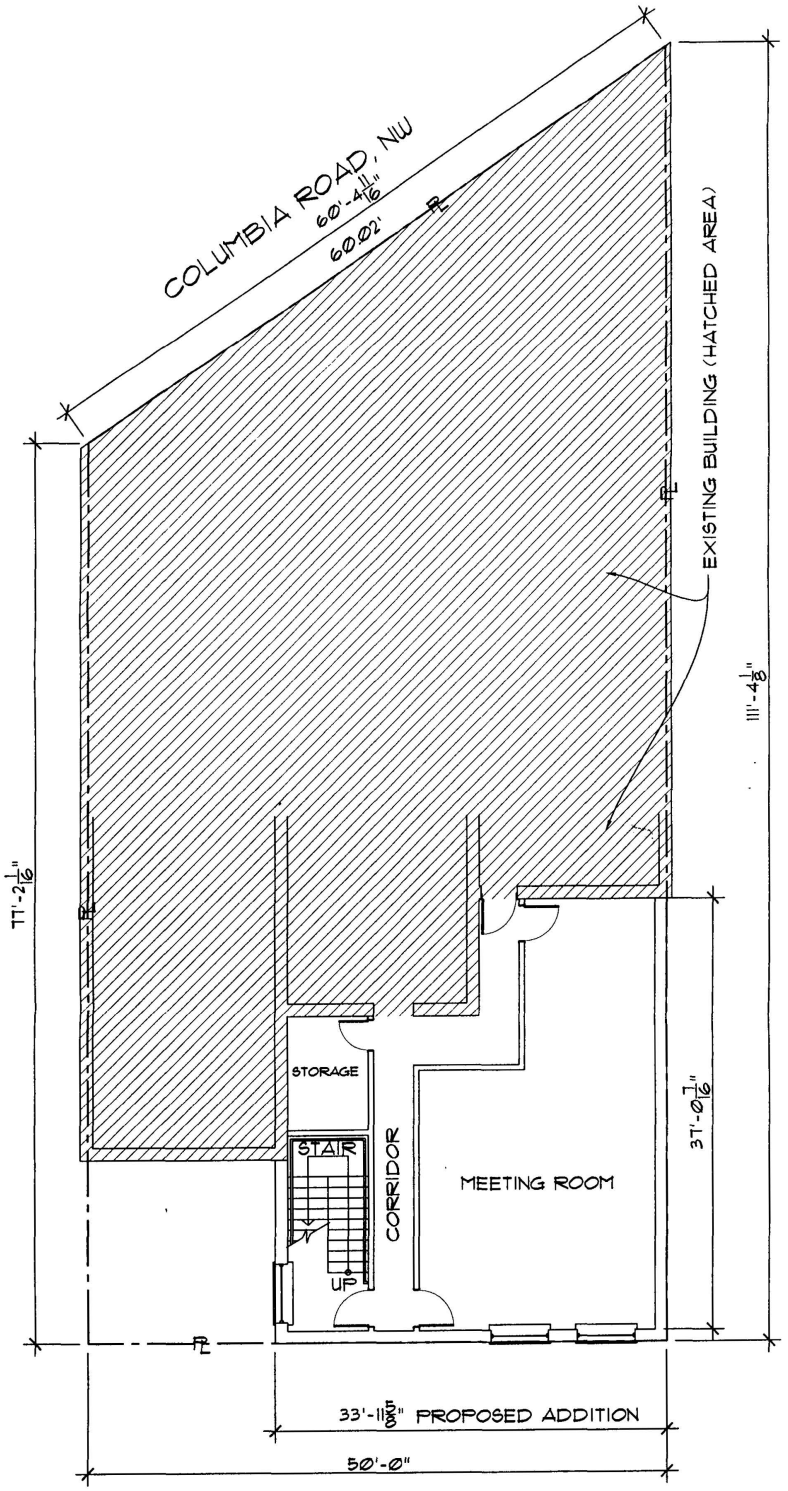

N

SECOND FLOOR PLAN
1656, 1658 & 1660 COLUMBIA ROAD, NW
THE POTTER'S HOUSE

A-2


scale 3/32"=1'-0"

04/07/04 MANNA



PROPOSED NORTH/REAR ELEVATION (FULLER STREET)
1656, 1658 & 1660 COLUMBIA ROAD, NW
THE POTTER'S HOUSE

A-3
scale 3/32"=1'-0"
04/07/04 MANNA

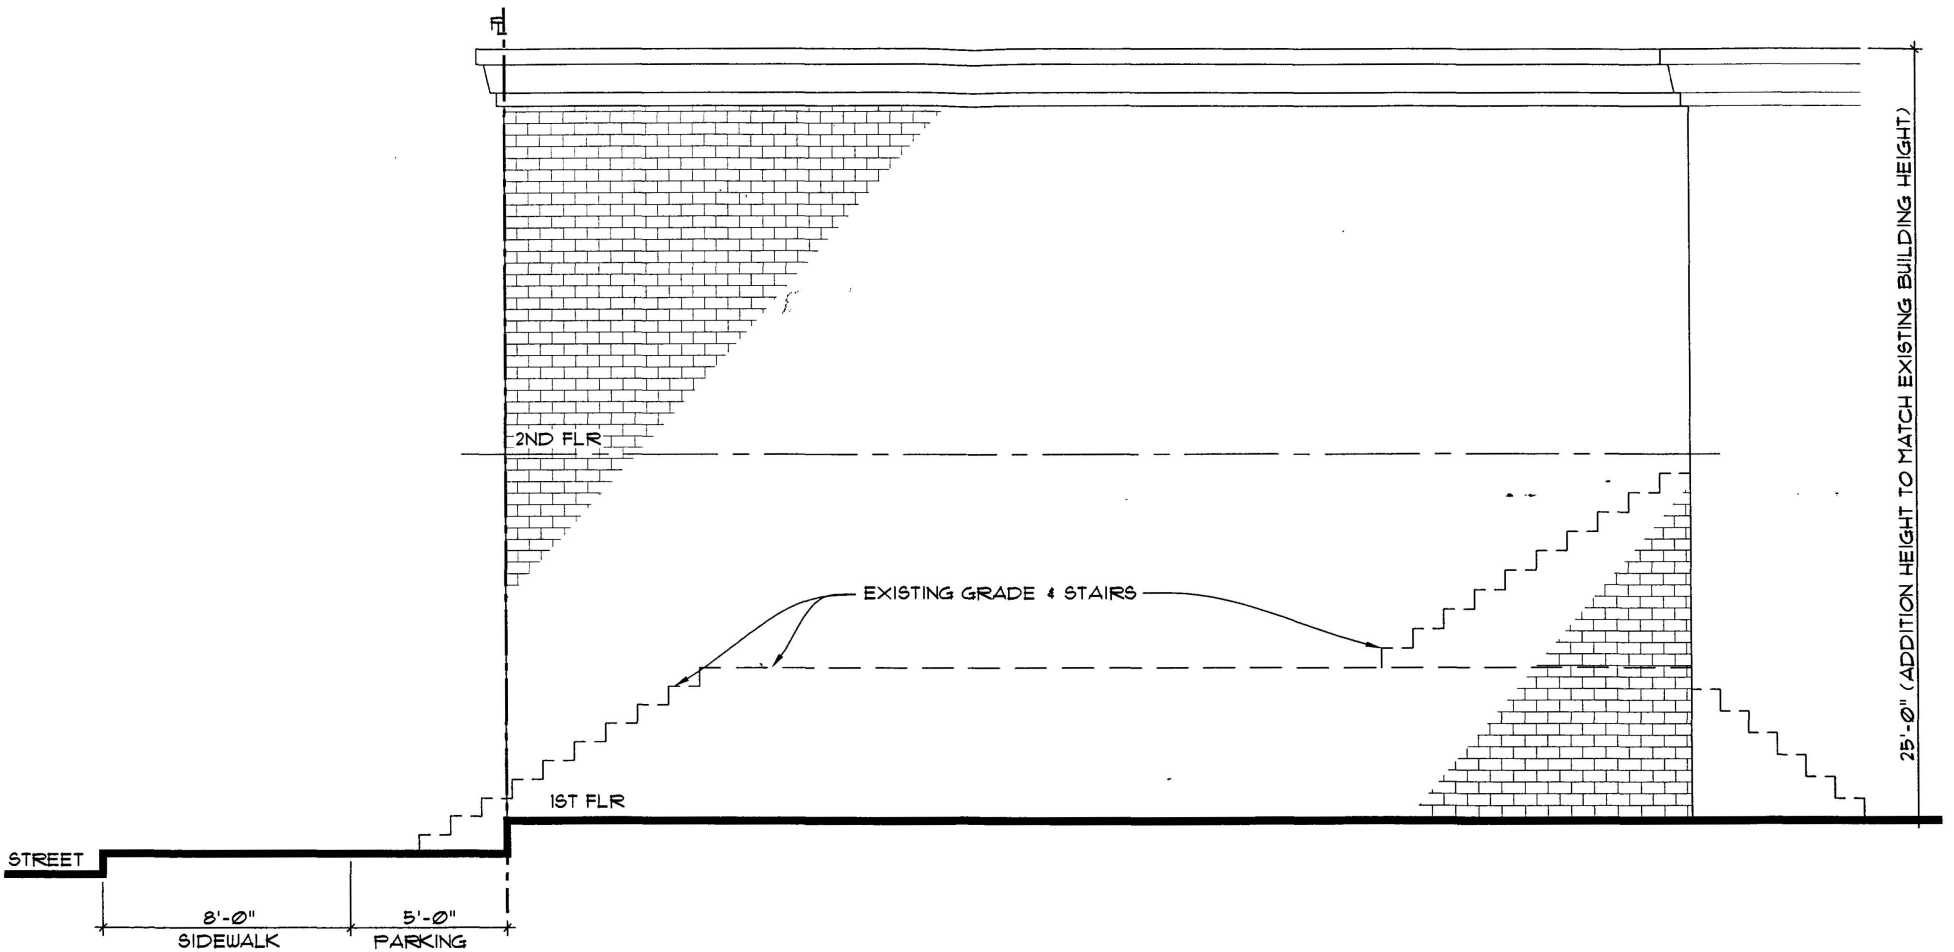


PROPOSED WEST ELEVATION
1656, 1658 & 1660 COLUMBIA ROAD, NW
THE POTTER'S HOUSE

A-4

scale 3/32"=1'-0"

04/07/04 MANNA

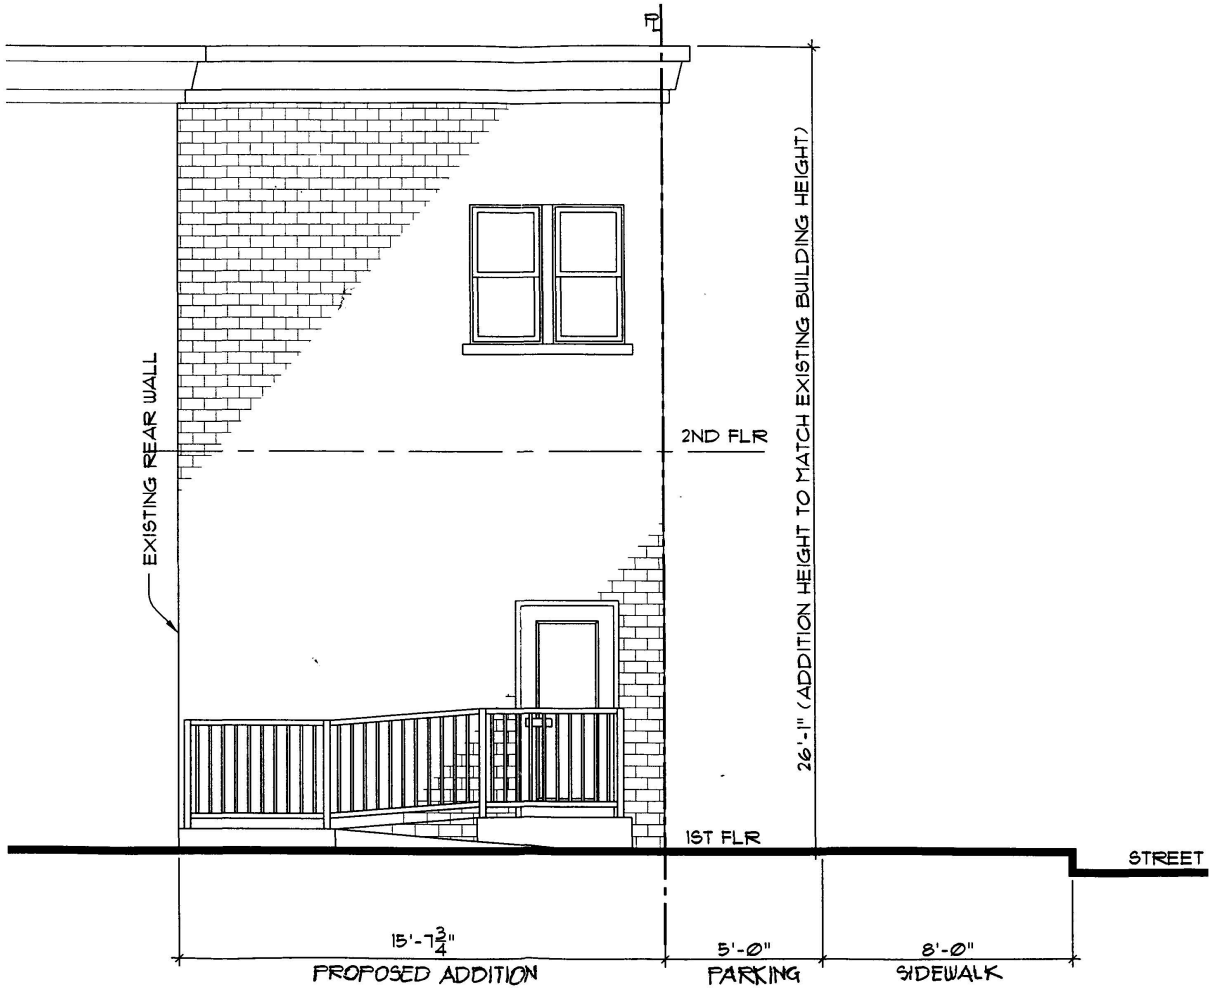

PROPOSED REAR ELEVATION (FULLER STREET)
1656, 1658 & 1660 COLUMBIA ROAD, NW
THE POTTER'S HOUSE

A-5

scale 3/32"=1'-0"

04/07/04 MANNA