
RECEIVED
D.C. OFFICE OF ZONING
2004 SEP 27 PM 2:55

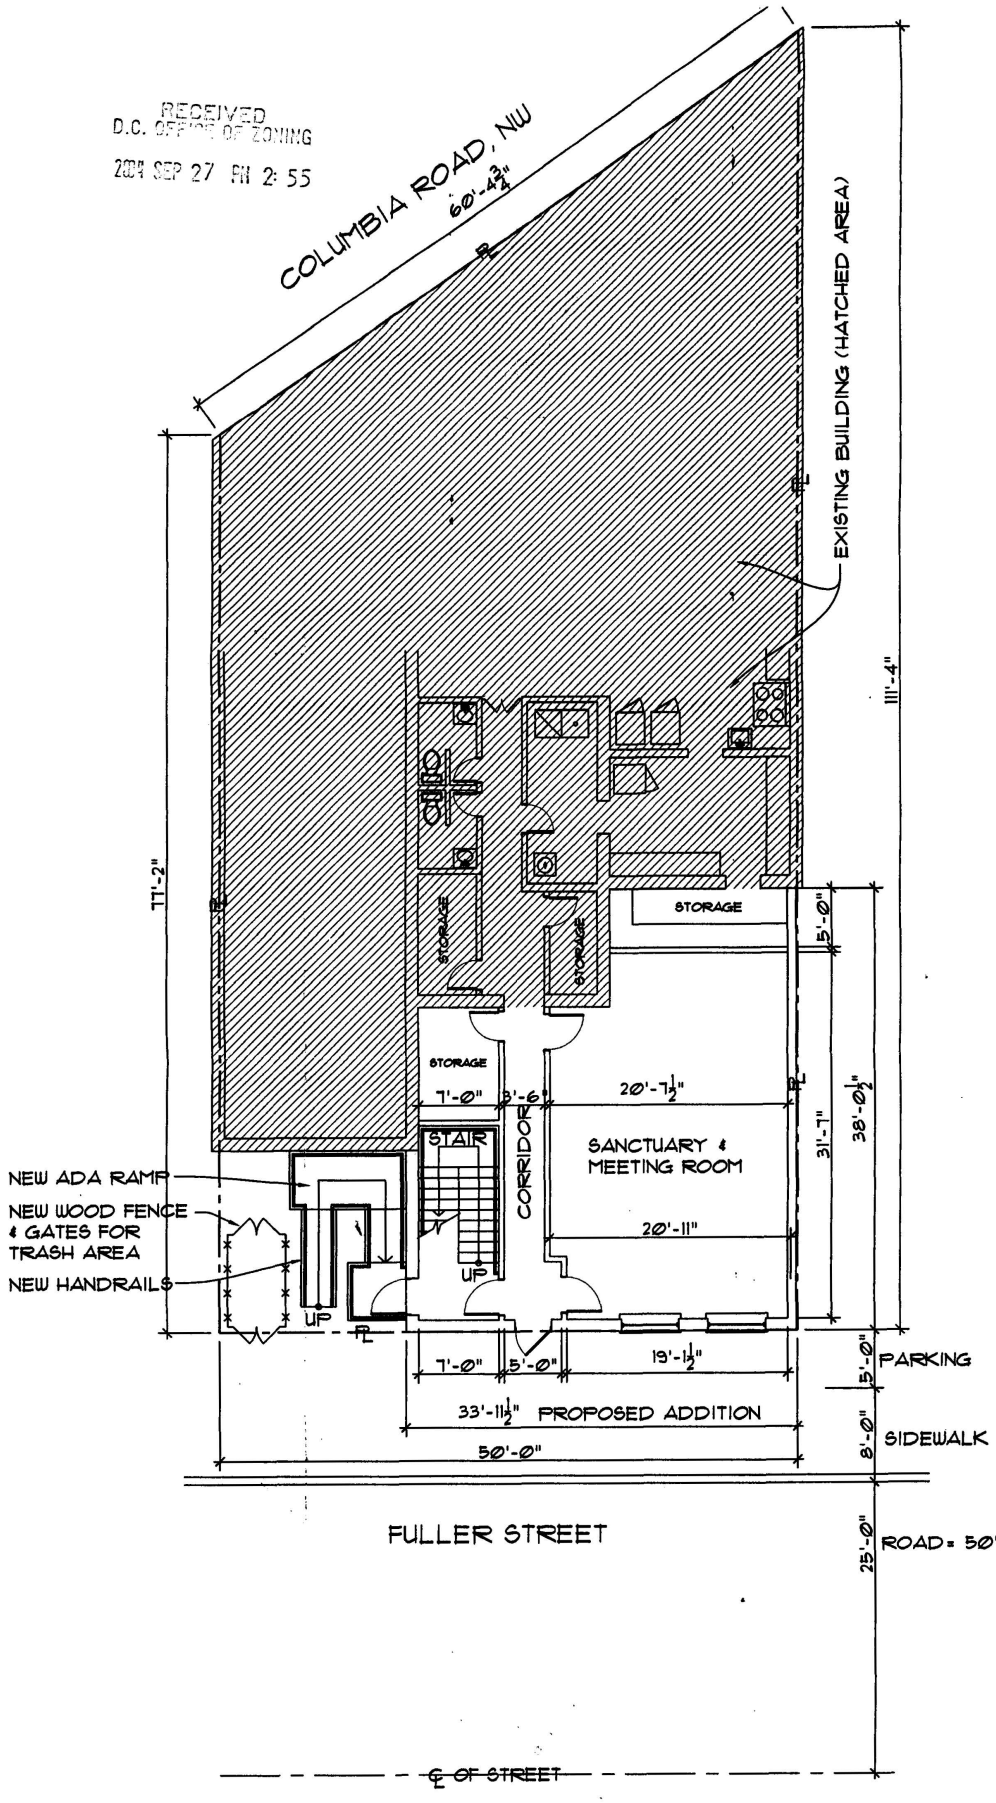

N

FIRST FLOOR PLAN
1656, 1658 & 1660 COLUMBIA ROAD, NW
THE POTTER'S HOUSE

scale 3/32"=1'-0"


09/24/04

MANNA

BZA Case No. 17178 Exhibit No. 25

A-1

Board of Zoning Adjustment
District of Columbia
CASE NO. 17178
EXHIBIT NO. 25

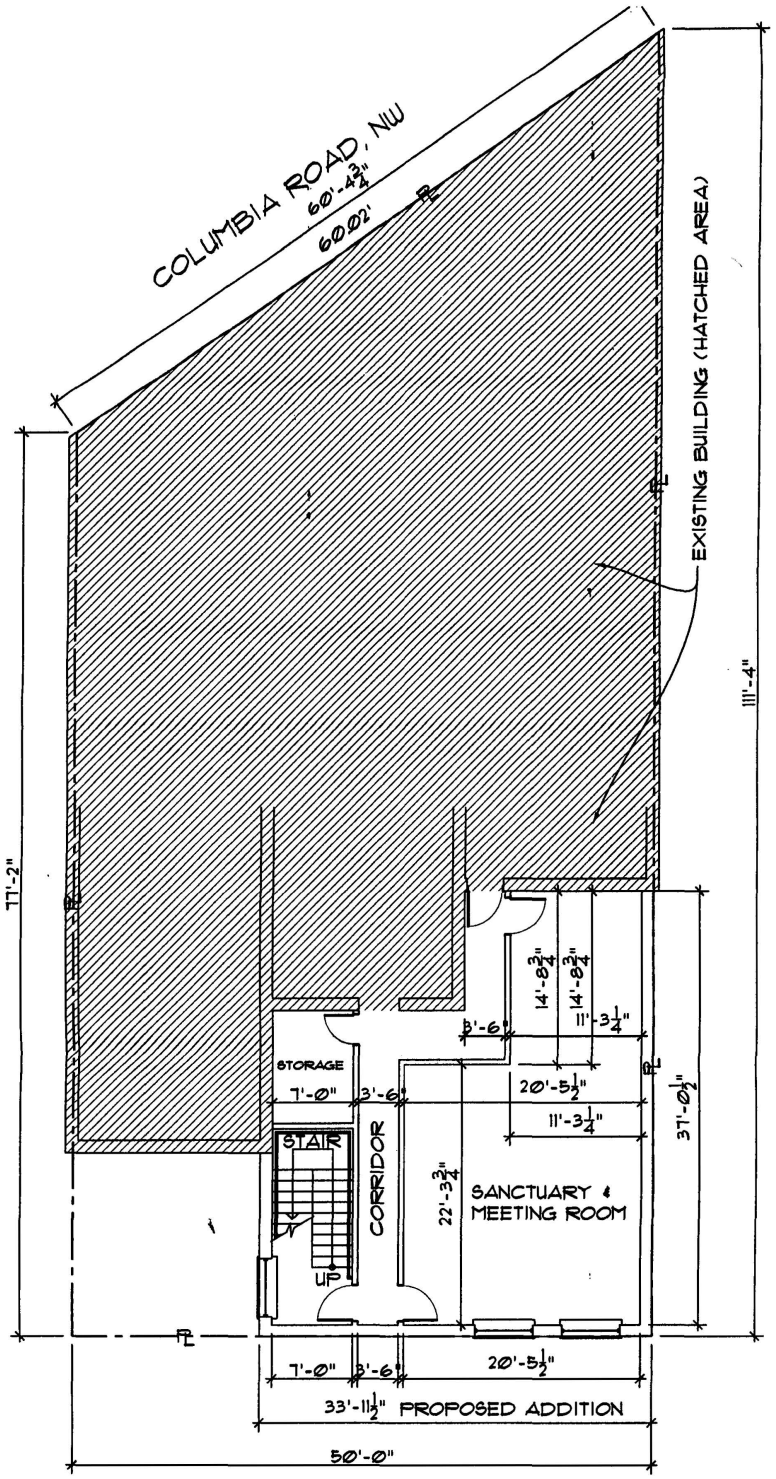

N

SECOND FLOOR PLAN
1656, 1658 & 1660 COLUMBIA ROAD, NW
THE POTTER'S HOUSE

A-2

scale 3/32"=1'-0"

09/24/04 MANNA




PROPOSED NORTH/REAR ELEVATION (FULLER STREET)
1656, 1658 & 1660 COLUMBIA ROAD, NW
THE POTTER'S HOUSE

A-3

scale 1/4"=1'-0"

09/24/04 MANNA

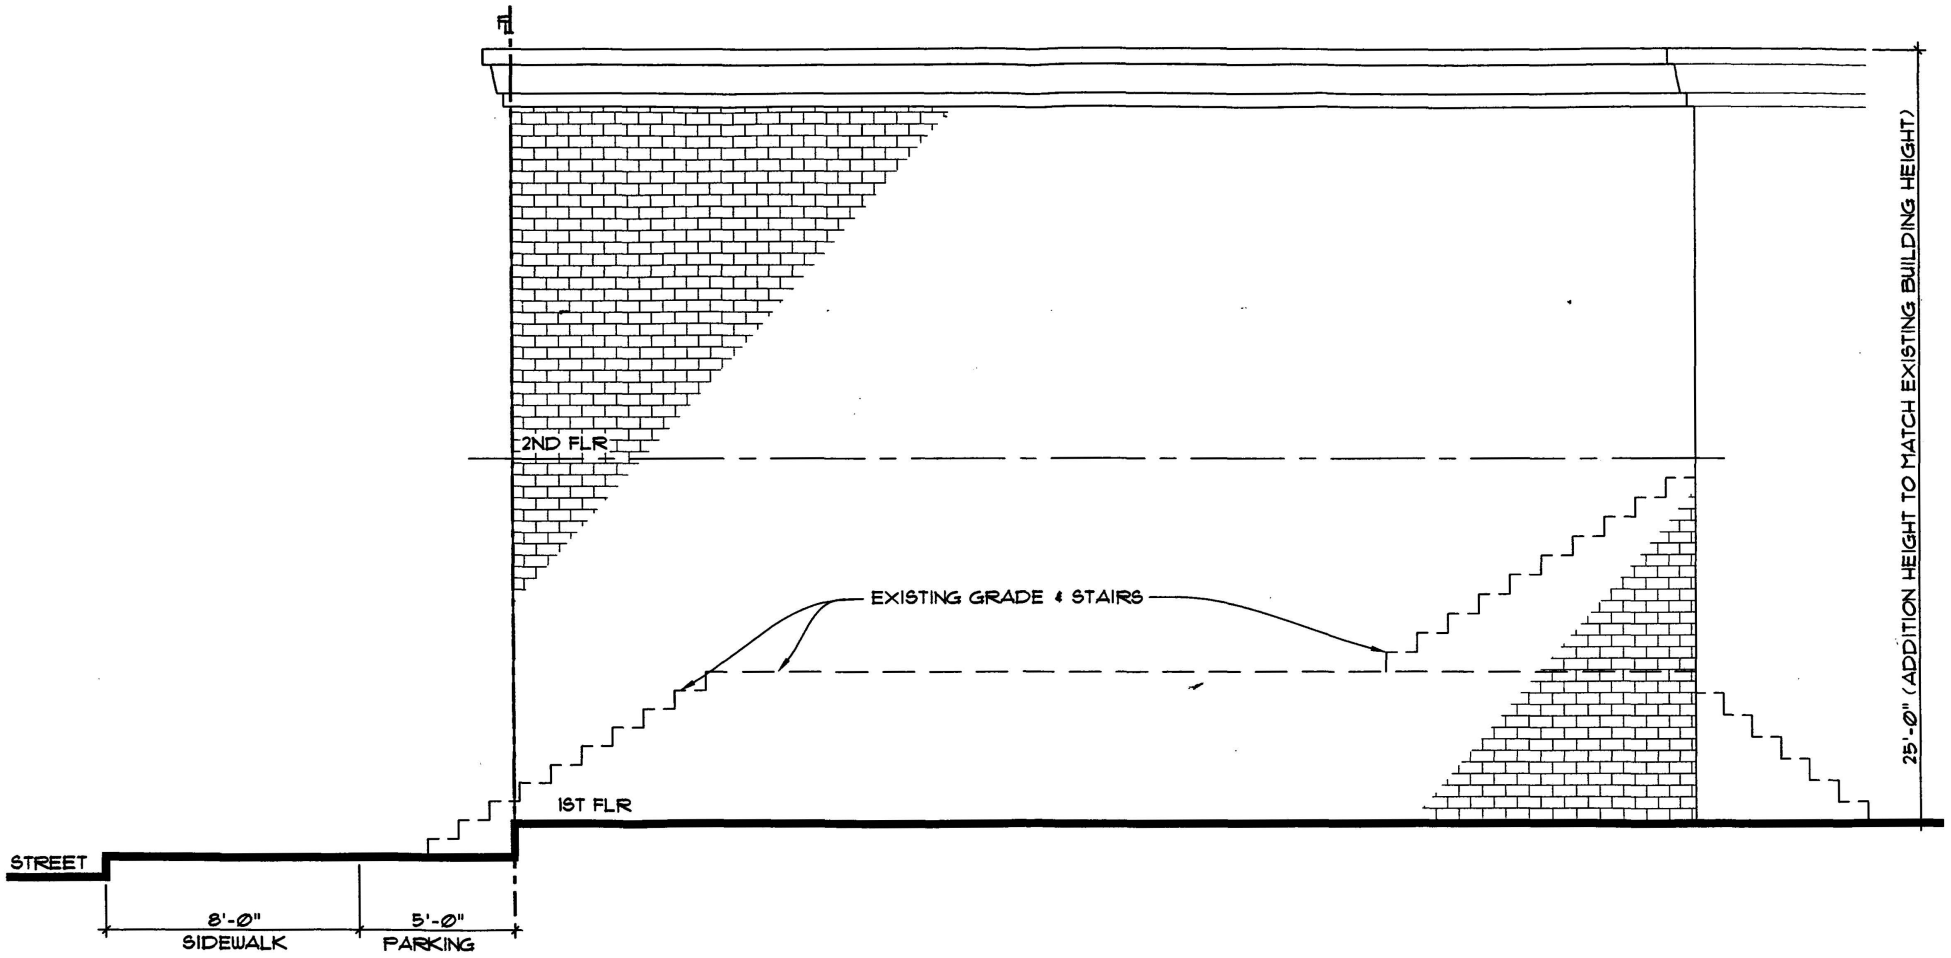


PROPOSED WEST ELEVATION
.1656, 1658 & 1660 COLUMBIA ROAD, NW
THE POTTER'S HOUSE

A-4

scale 1/4"=1'-0"

09/24/0 MANNA

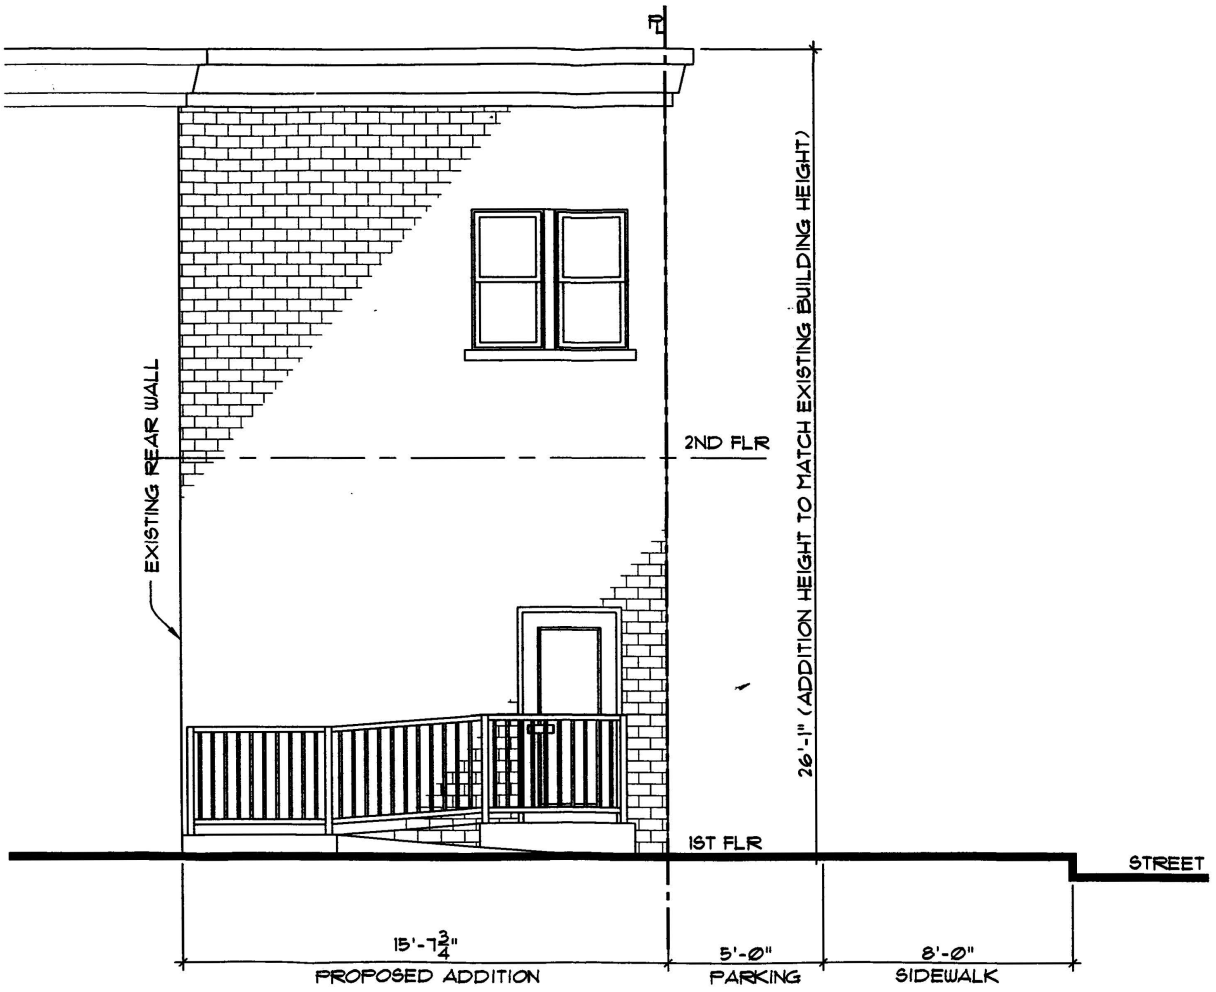

PROPOSED EAST ELEVATION
1656, 1658 & 1660 COLUMBIA ROAD, NW
THE POTTER'S HOUSE

A-5

scale 1/4"=1'-0"

09/24/04 MANNA