
BZA
Case No. 17190
Exhibit No. 8

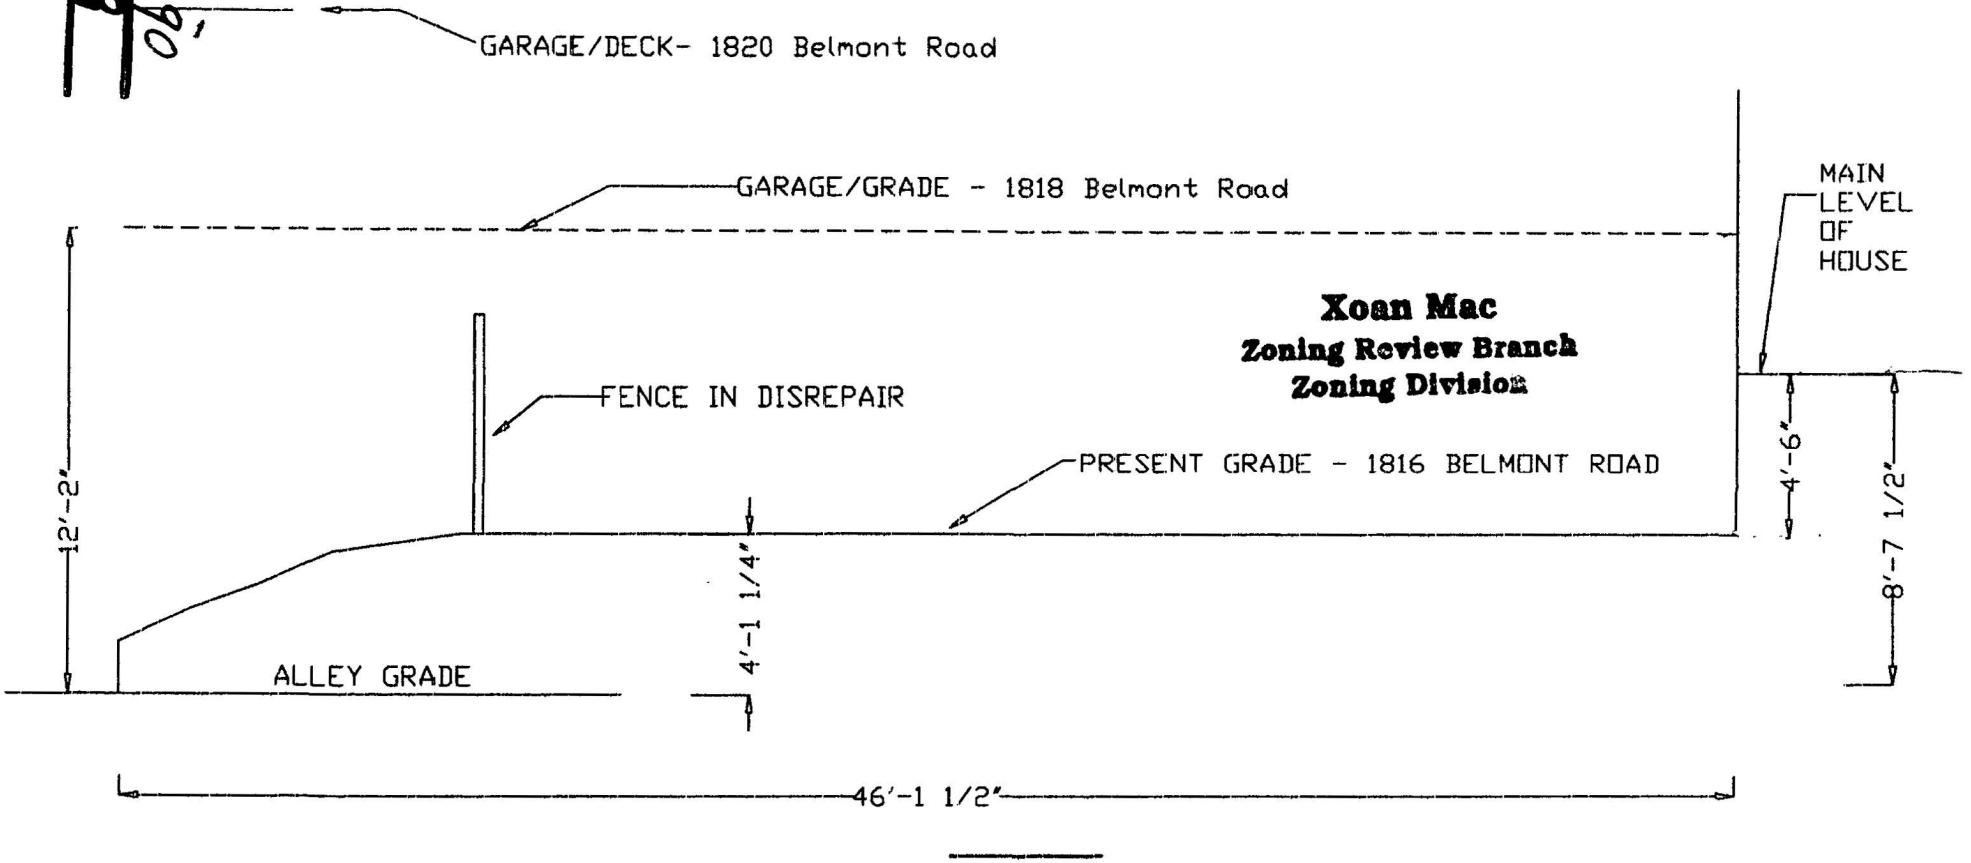


Xoan Mac
Zoning Review Branch
Zoning Division

SCALE: 3/16"=1'

EAST LONGITUDINAL VIEW - PRESENT
1816 BELMONT ROAD, NW

Board of Zoning Adjustment
District of Columbia
CASE NO. 17190
EXHIBIT NO. 8

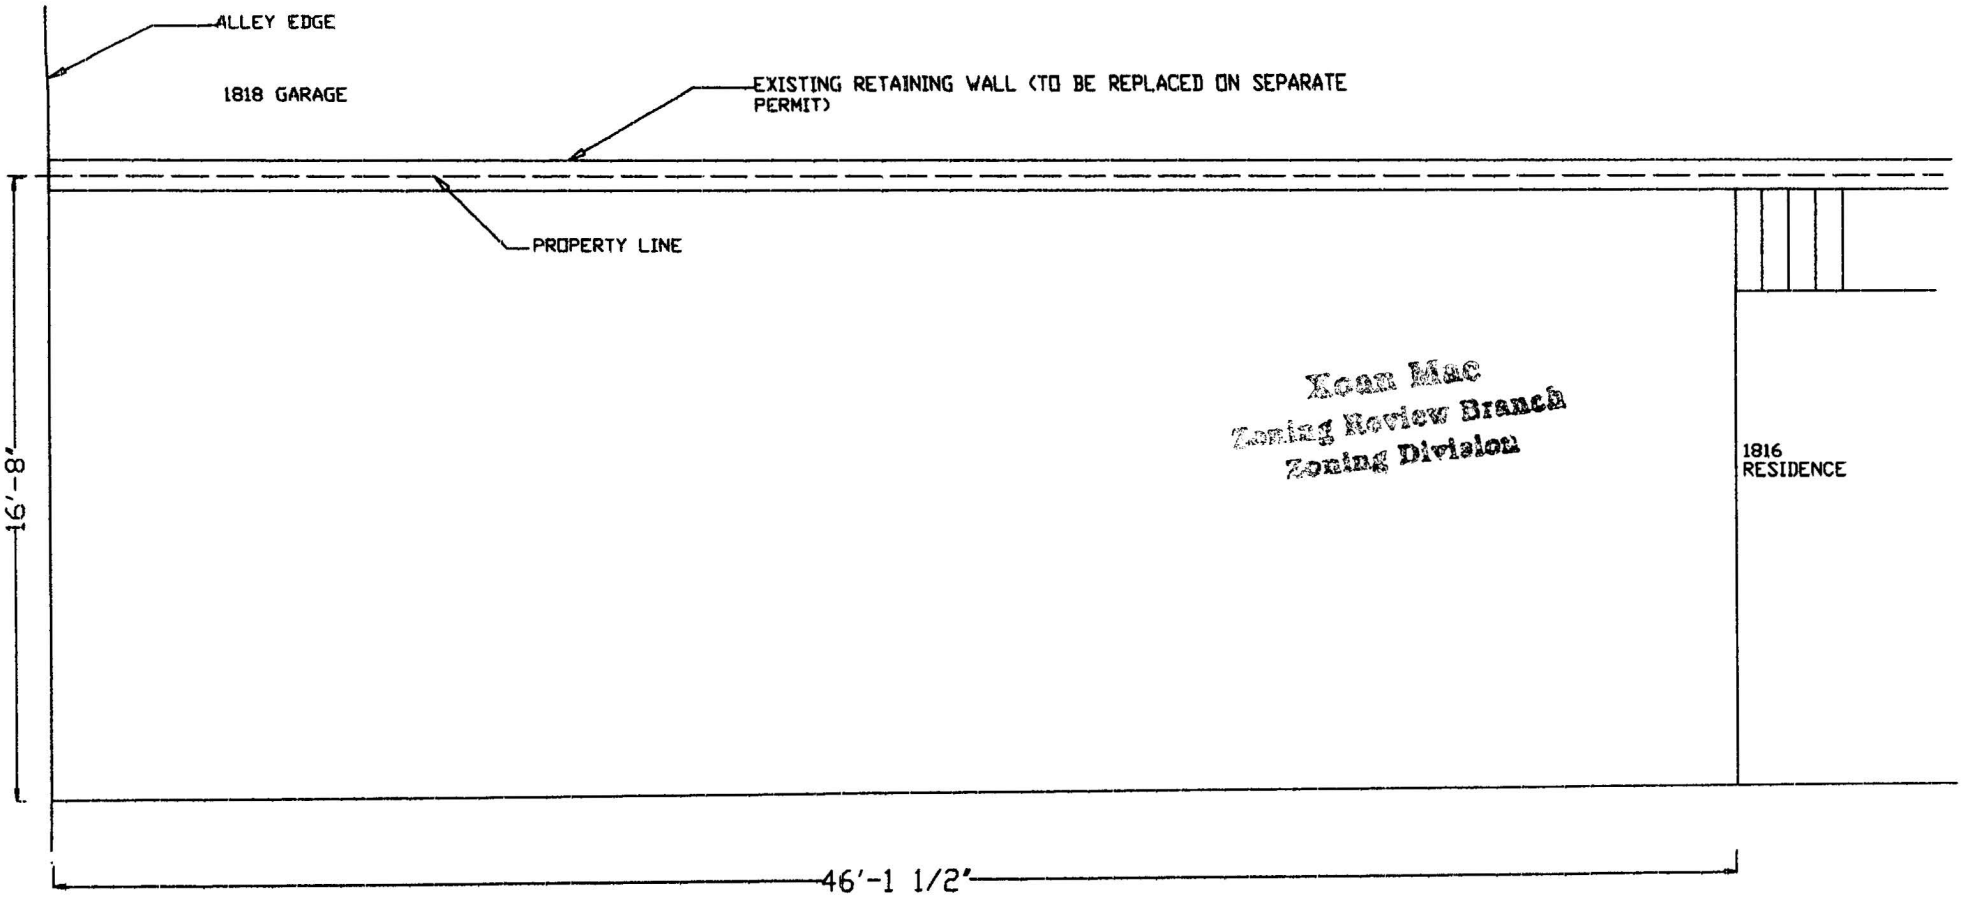


Keen Mac
Zoning Review Branch
Zoning Division

REAR PLAN - PRESENT

1816 BELMONT ROAD, NW

SCALE: 3/16"=1'

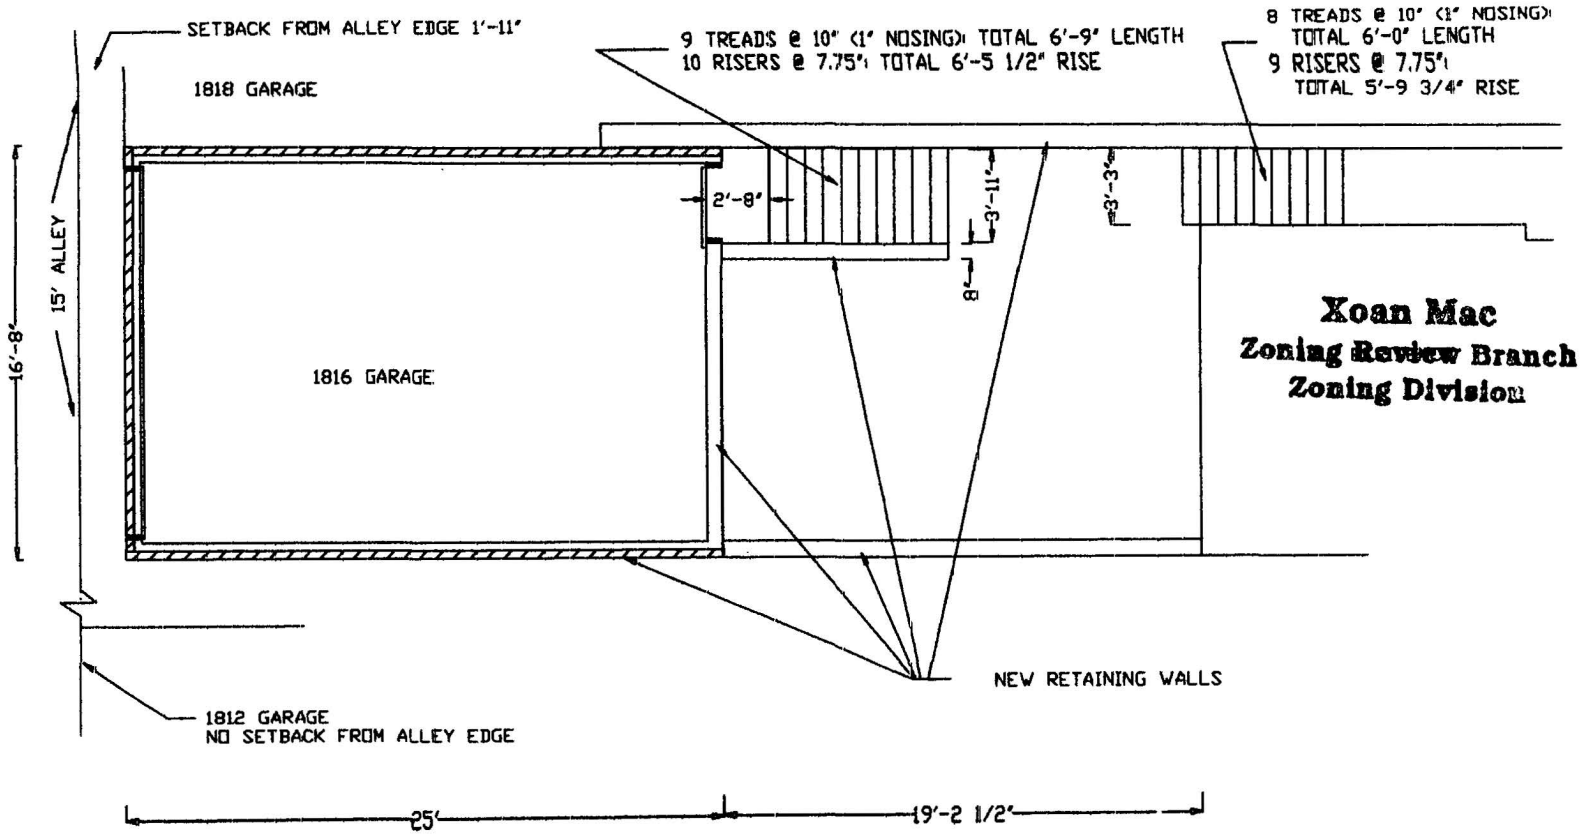


Xoan Mac
Zoning Review Branch
Zoning Division

SCALE: 1/8"=1'

FLOOR PLAN


1816 BELMONT ROAD, NW

Zoning Review Branch

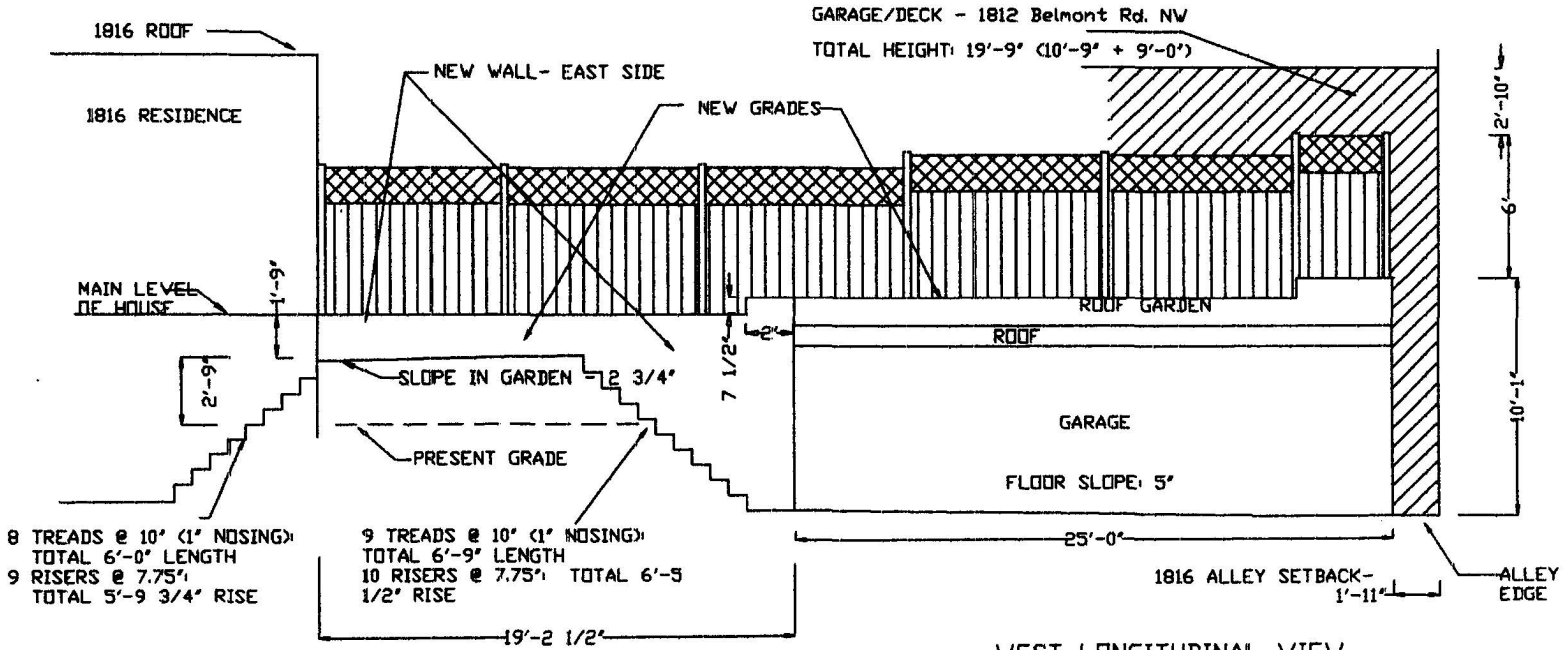

SCALE: 1/8"=1'

WEST LONGITUDINAL VIEW
1816 BELMONT ROAD, NW

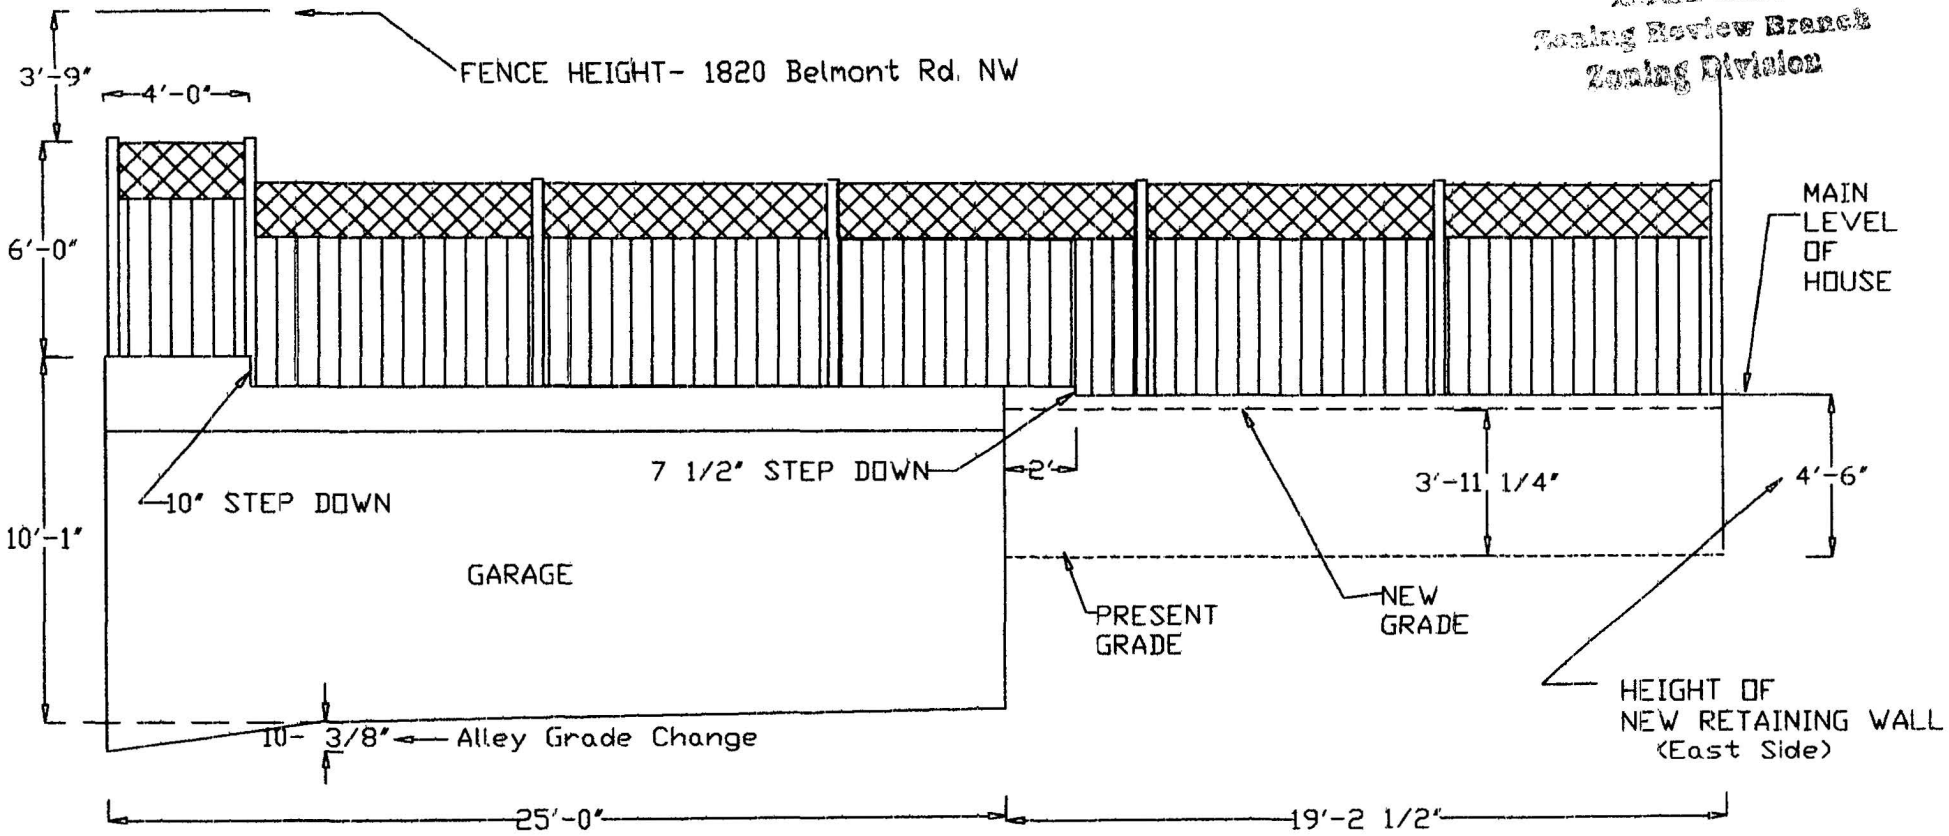


Zoning Review Branch
Zoning Division

SCALE: 3/16"=1'

EAST LONGITUDINAL VIEW

1816 BELMONT ROAD, NW

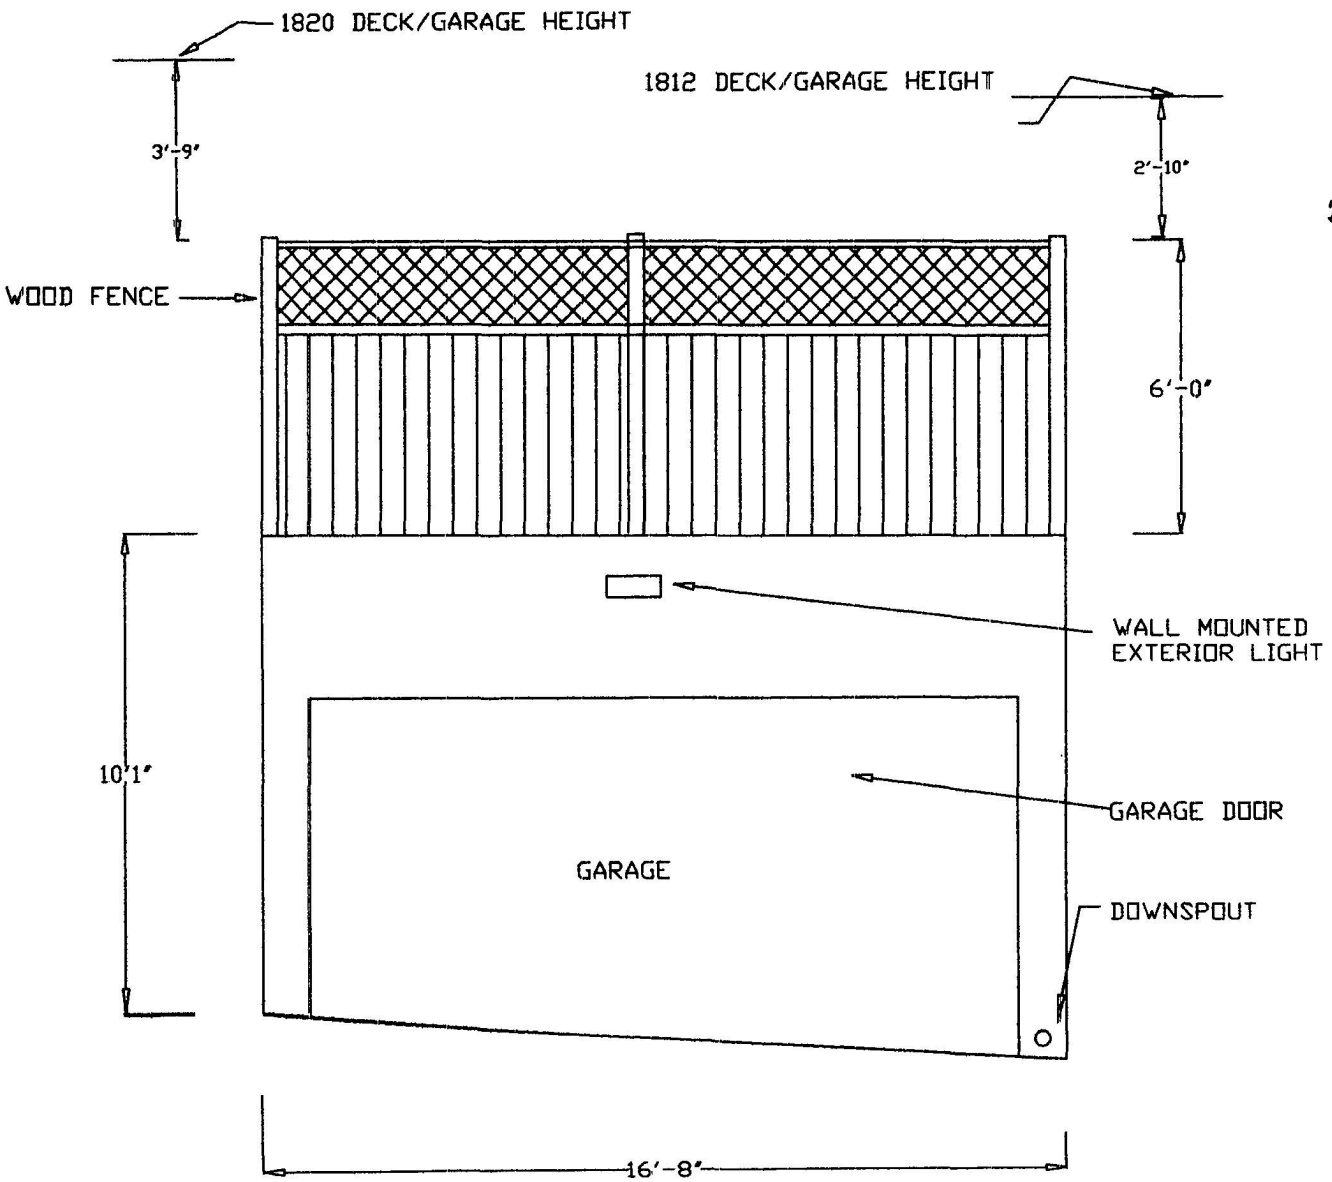


Zoom Mac
Zoning Review Branch
Zoning Division

SCALE: 1/4"-1'

REAR ELEVATION

1816 BELMONT ROAD, NW

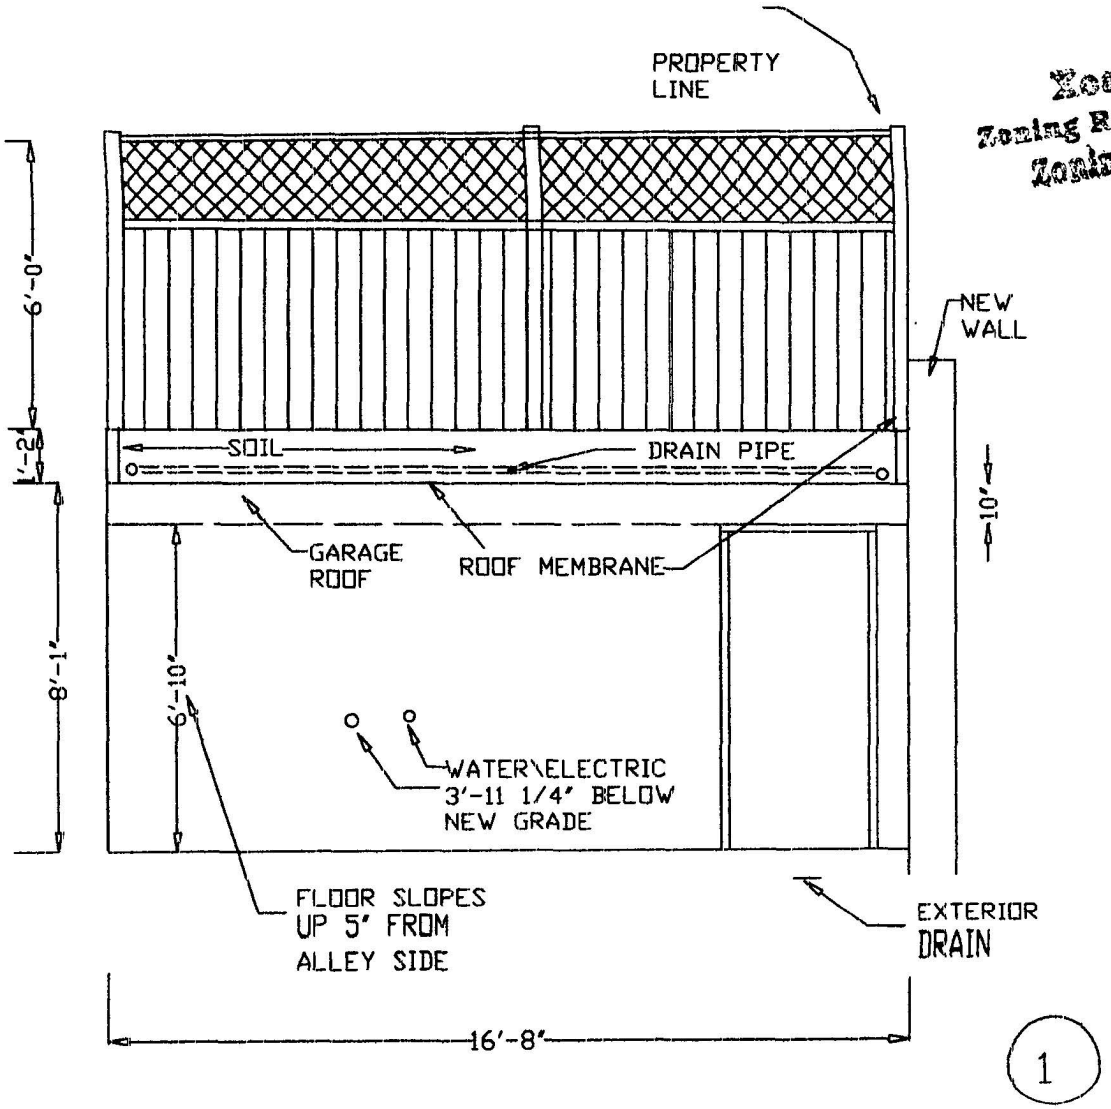


Zoan Mac
Zoning Review Branch
Zoning Division

SCALE: 1/4"=1'

MID-POINT CROSS-SECTION- FACING SOUTH

1816 BELMONT ROAD, NW

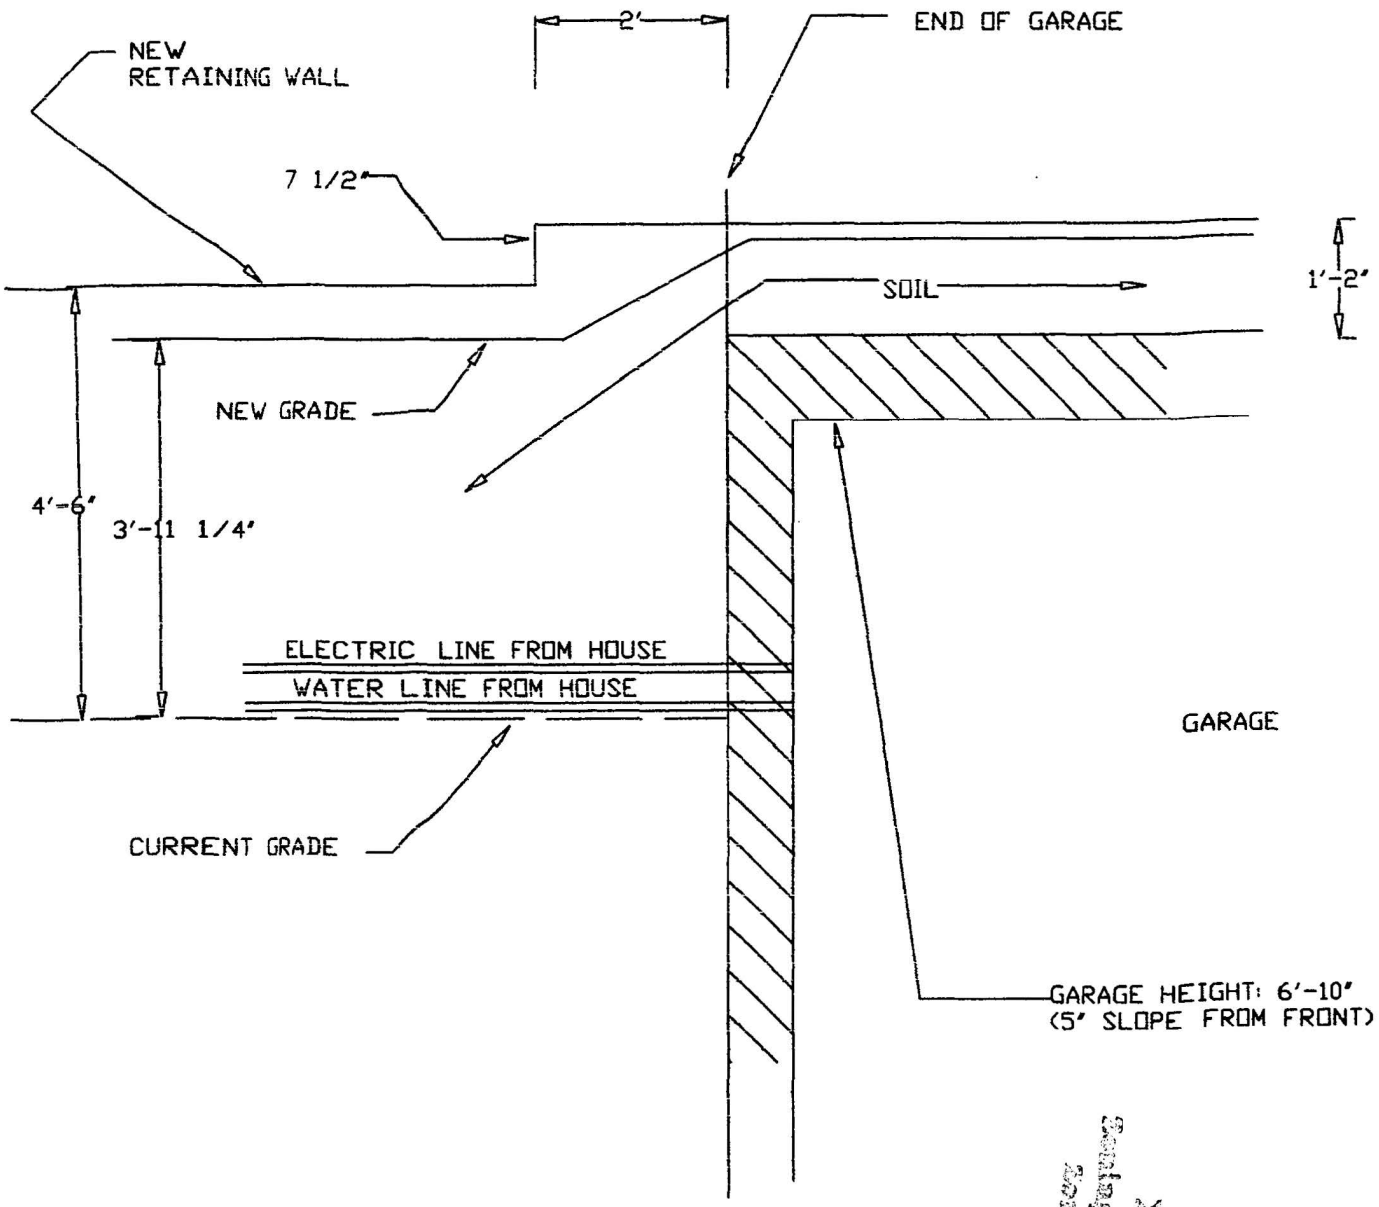


SCALE: 1/2"=1'

Read Hac
Central Review Branch
Zoning Division

2

MID-POINT CROSS SECTION - FACING EAST

1816 BELMONT ROAD, NW

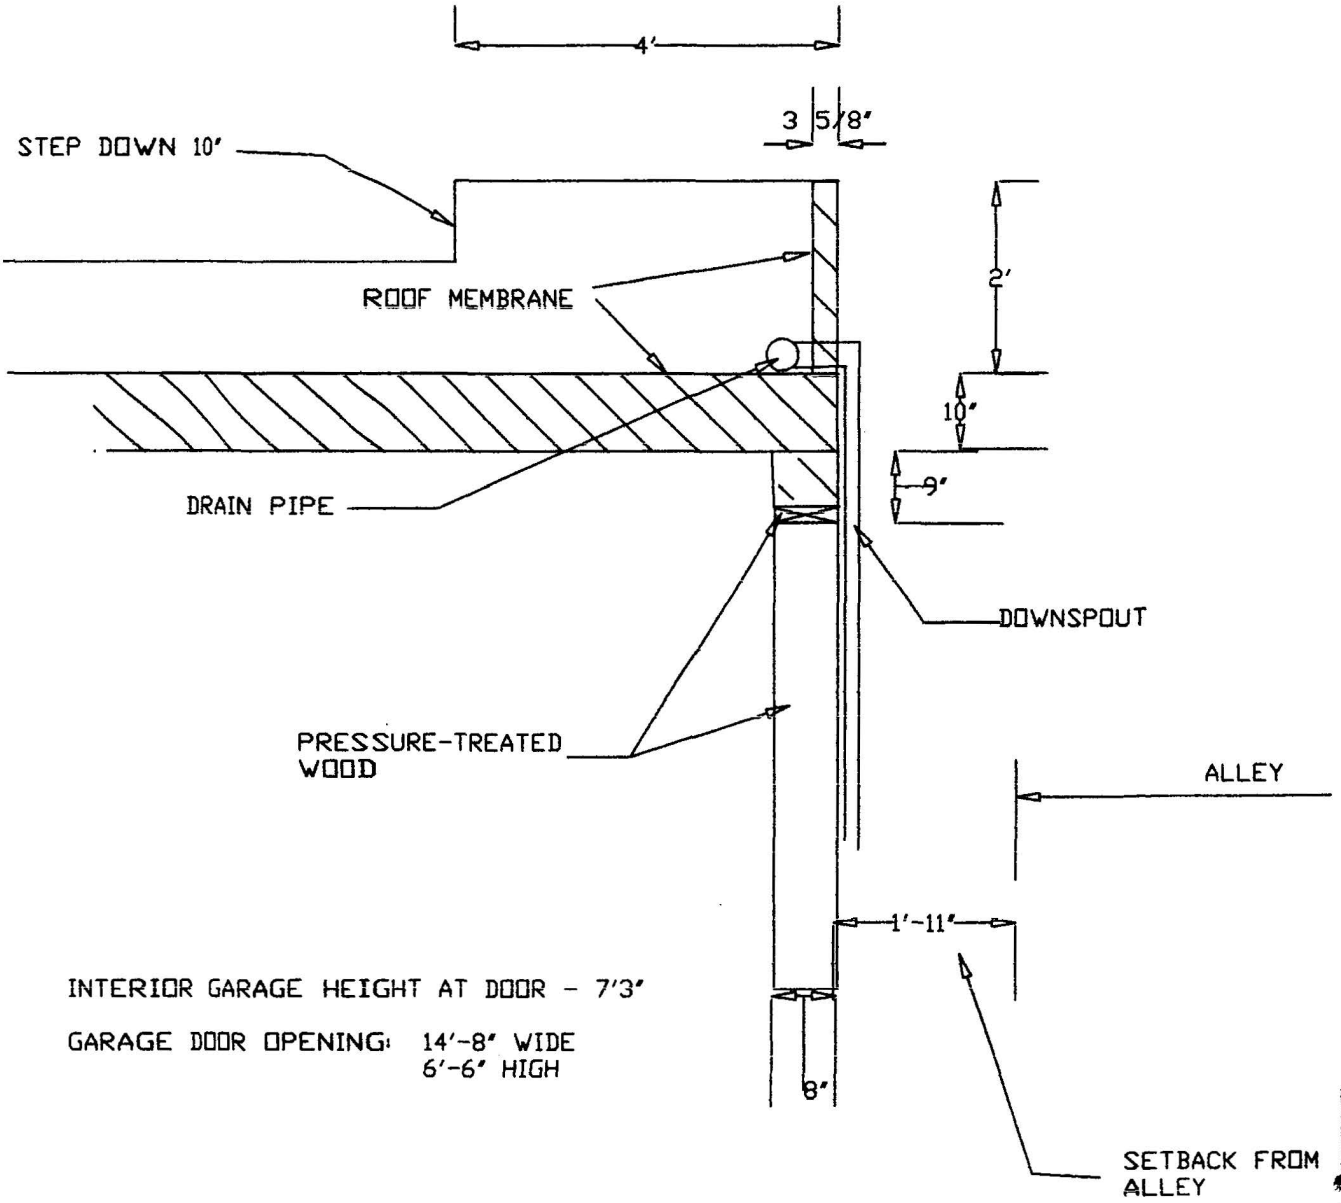

INTERIOR GARAGE HEIGHT AT DOOR - 7'3"

GARAGE DOOR OPENING: 14'-8" WIDE
6'-6" HIGH

SCALE: 1/2"=1'


3

CROSS SECTION - FACING EAST

1816 BELMONT ROAD, NW

Zoning Review Branch
Zoning Division
Xoan Mac

SOIL ON ROOF: 1'-10" DEEP ON SOUTH END OF GARAGE;
12" DEEP ON NORTH END OF GARAGE

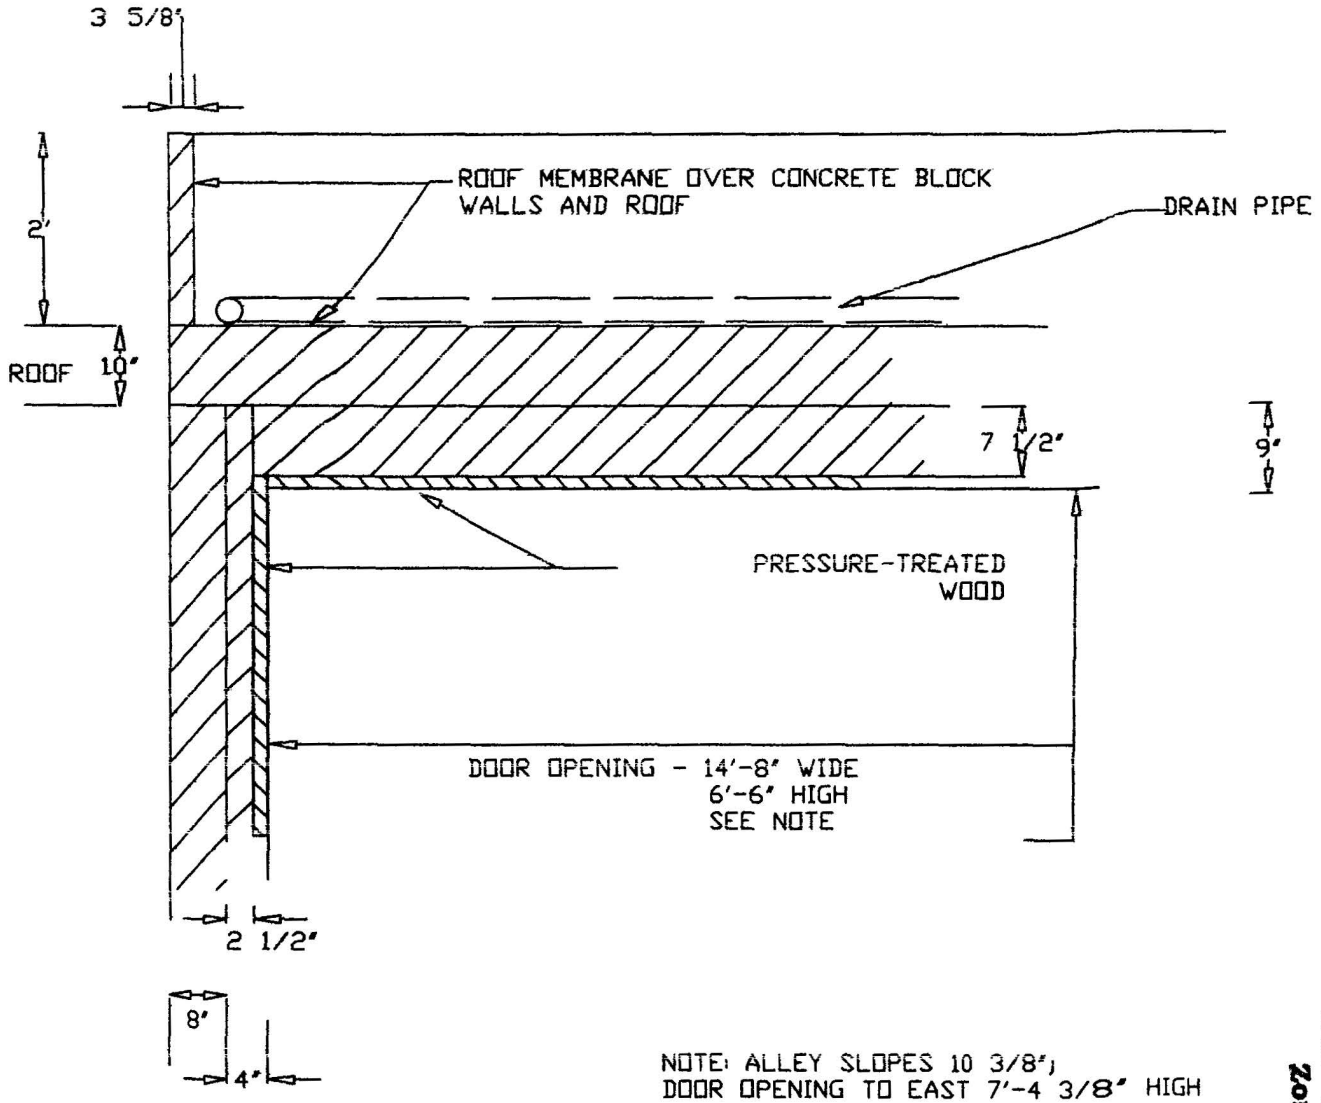

NOTE: ALLEY SLOPES 10 3/8";
DOOR OPENING TO EAST 7'-4 3/8" HIGH

SCALE: 1/2"=1'

4

CROSS SECTION - FACING SOUTH

1816 BELMONT ROAD, NW

Xoan Mac
Zoning Review Branch
Zoning Division