
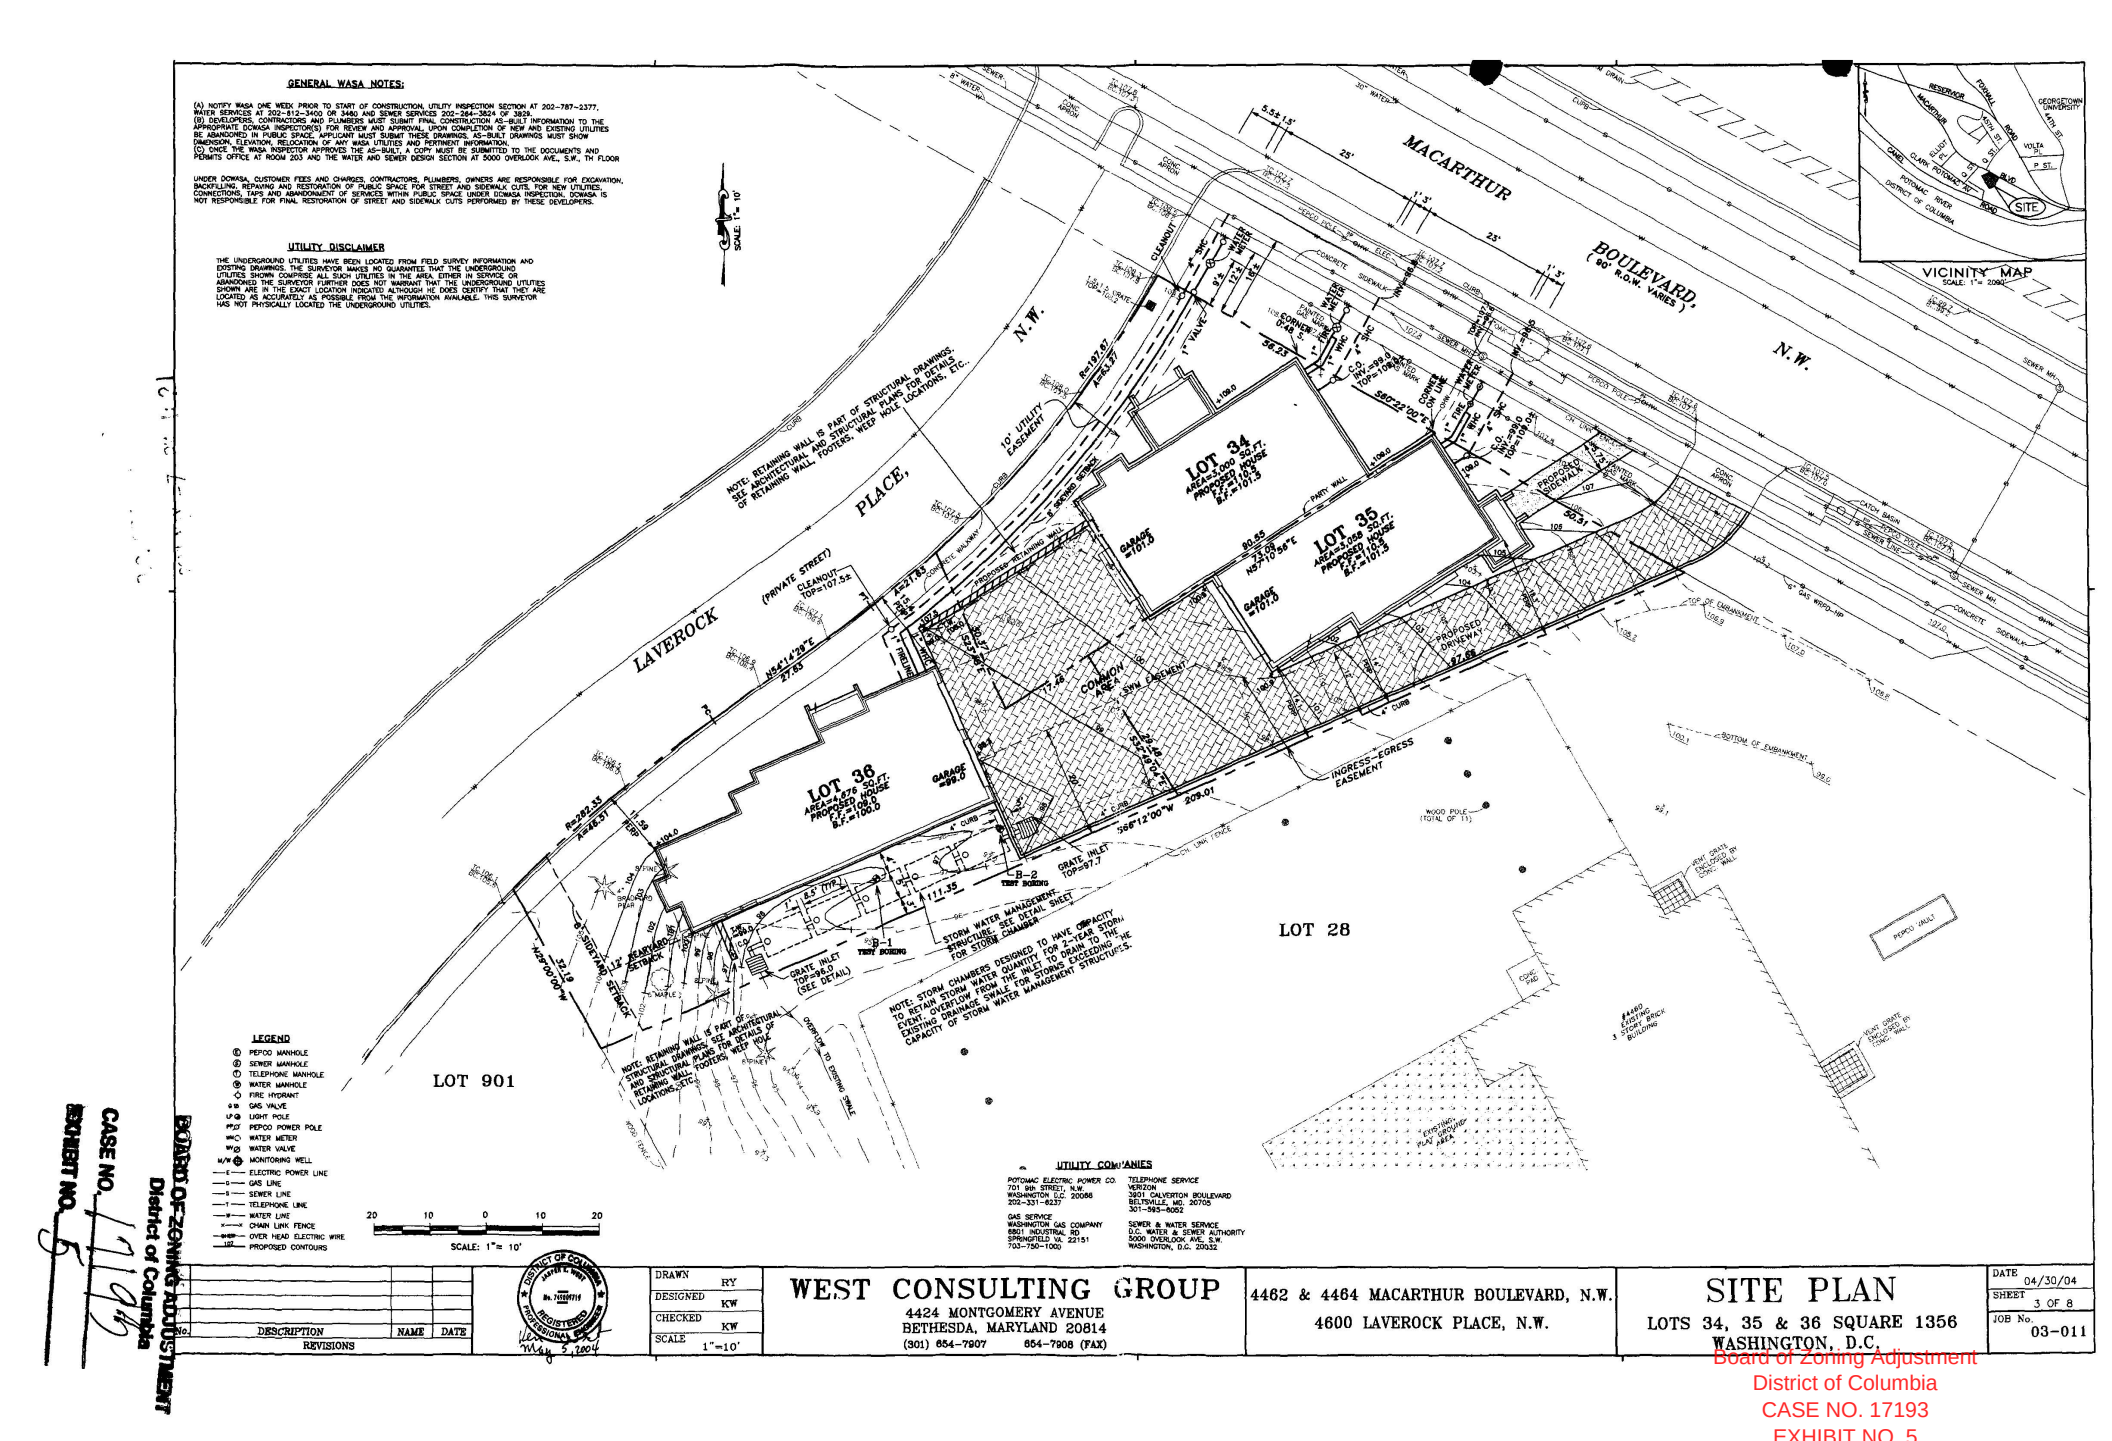


BOARD OF ZONING ADJUSTMENT
District of Columbia
CASE NO. 17193
EXHIBIT NO. 5


Board of Zoning Adjustment
District of Columbia
CASE NO. 17193
EXHIBIT NO. 5

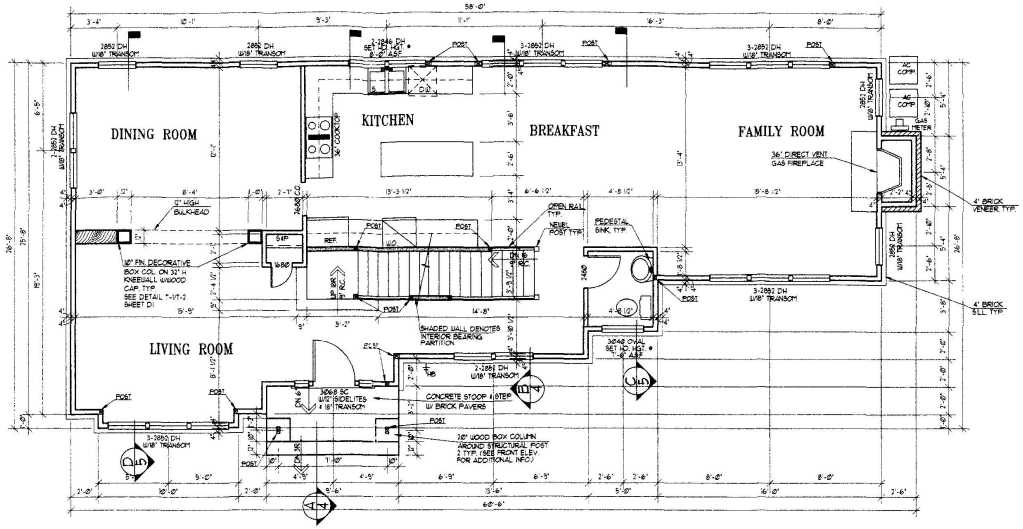

LOWER FLOOR PLAN

UNLESS OTHERWISE NOTED ALL INTERIOR PARTITIONS TO BE 3 1/2"
UNLESS OTHERWISE NOTED WINDOW HEAD HEIGHT TO BE 6'-8" A.F.F.

1/4" = 1'-0"

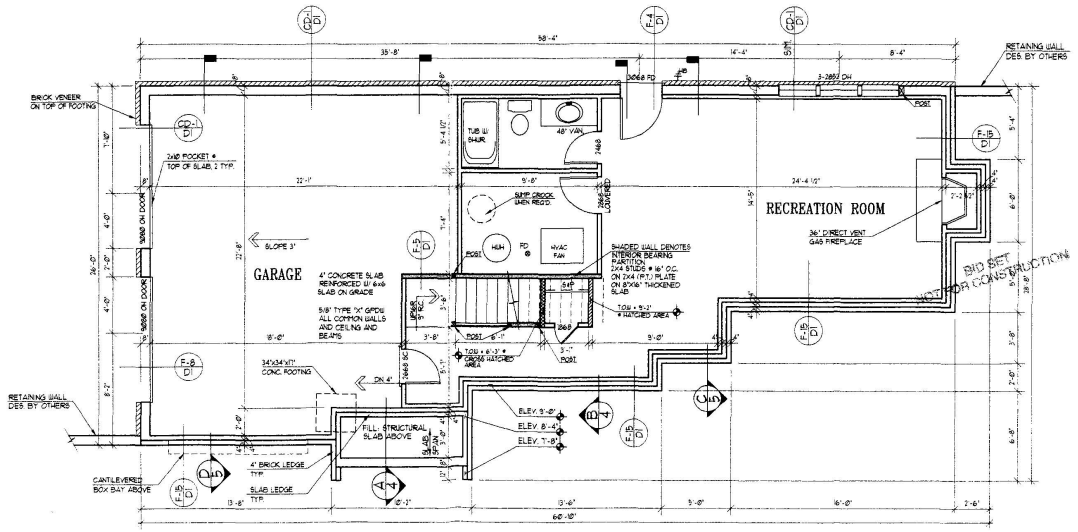

FOUNDATION / BASEMENT PLAN

UNLESS OTHERWISE NOTED ALL INTERIOR PARTITIONS TO BE 3 1/2"
UNLESS OTHERWISE NOTED WINDOW HEAD HEIGHT TO BE 6'-8" A.F.F.

1/4" = 1'-0"

Date:
AC 03/05 RR
PA 04/05 RR

Project Number: 0305-02


LAVEROCK MACARTHUR BOULEVARD
UNIT C
BOGDAN BUILDERS

Architect
District of Columbia
Certificate of Registration Number:
William R. Sutton

SUTTON YANTIS ASSOCIATES
ARCHITECTS
8301 Boone Blvd. Tel 703.734.0733
Vienna, VA 22182 Fax 703.448.0111
www.sysa.com


Sheet Number
2

01/16/2004

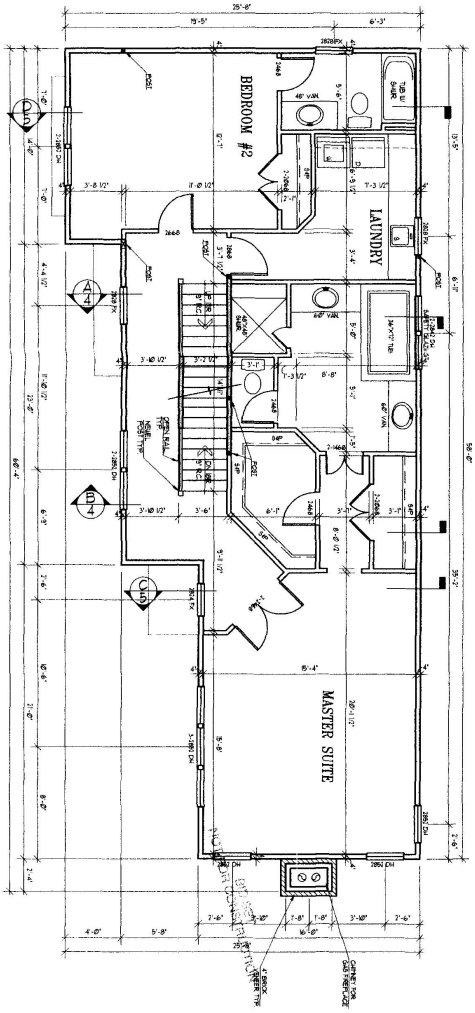

UPPER FLOOR PLAN

1/4" = 1'-0"

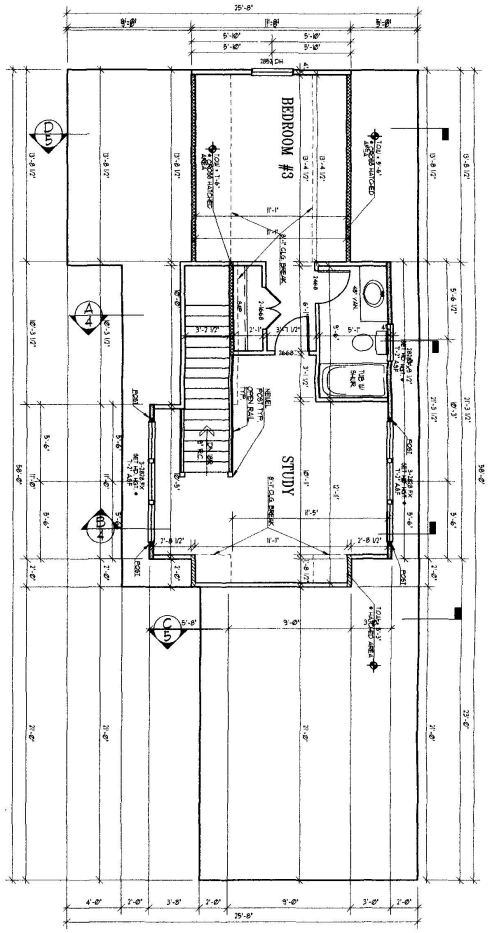


LOFT FLOOR PLAN


1/4" = 1'-0"

Sheet Number	SUTTON YANTIS ASSOCIATES ARCHITECTS	Architect	Project Number: 03105-05
3	www.syaa.com 8300 Boone Blvd. Tel 703.734.9733 Vienna, VA 22182 Fax 703.847.9173	District of Columbia Certificate of Registration Number: William R. Sutton	LAVEROCK MACARTHUR BOULEVARD UNIT C BOGDAN BUILDERS

Date		
A.C. 03/03/05 PR		
P.D. 09/07/05 PR		


01/16/2004

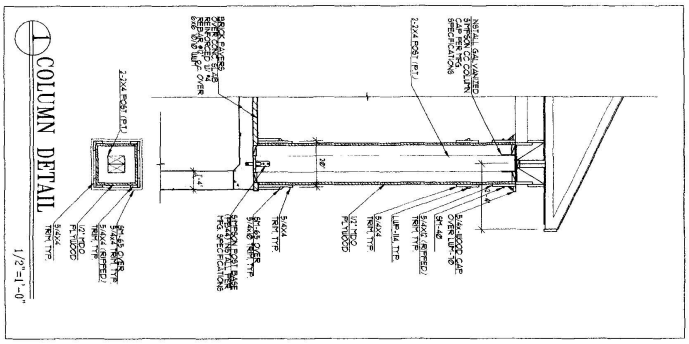

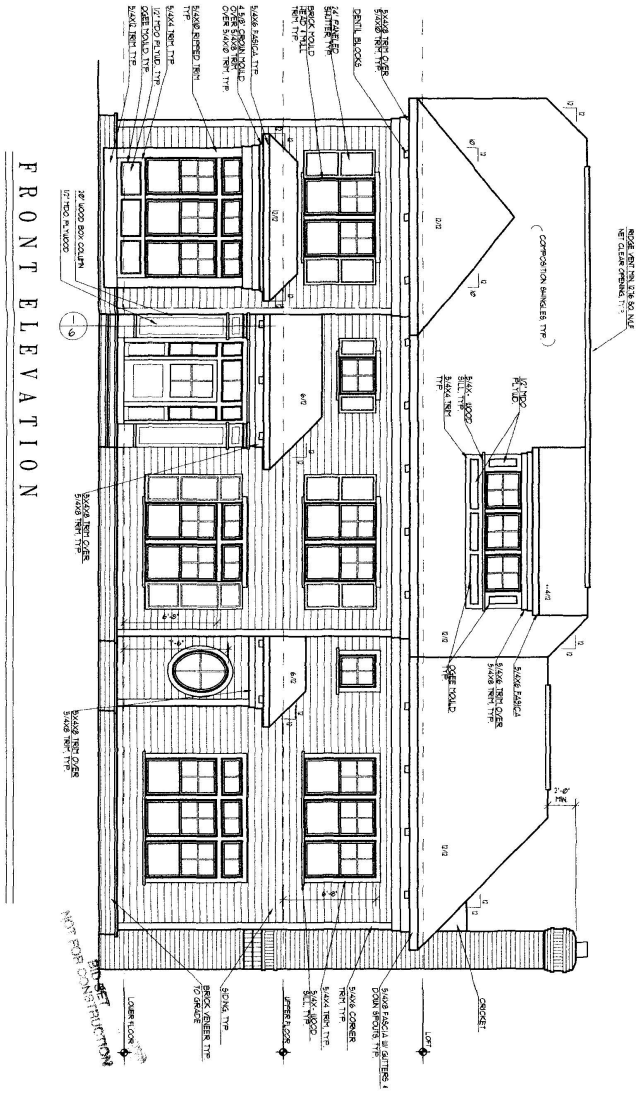

Sheet Number: 6	SUTTON YANTIS ASSOCIATES ARCHITECTS www.syaa.com 8300 Boone Blvd. Tel 703.734.9733 Vienna, VA 22182 Fax 703.847.9171	Architect District of Columbia Certificate of Registration Number: William R. Sutton	Project Number: 03R05-06 LAVEROCK MACARTHUR BOULEVARD UNIT C BOGDAN BUILDERS	Date A.C. BOARD RR P.S. BOARD RR

01/16/2004

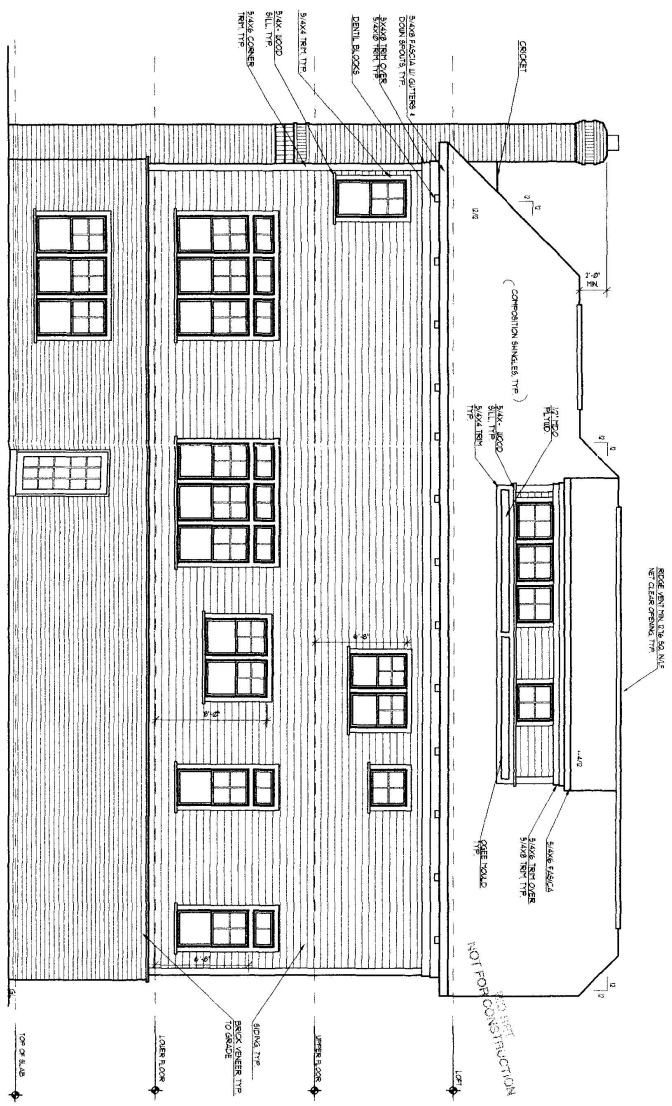


REAR ELEVATION

1/4" = 1'-0"

Sheet Number		Architect	Project Number:	Date		
7	SUTTON YANTIS ASSOCIATES ARCHITECTS www.sya.com 8300 Boone Blvd. Tel 703.734.9733 Vienna, VA 22182 Fax 703.847.9171	District of Columbia Certificate of Registration Number: William R. Sutton	LAVEROCK MACARTHUR BOULEVARD UNIT C BOGDAN BUILDERS	A.C. 8/30/05 RR P.B. 10/07/05 RR		

01/16/2004

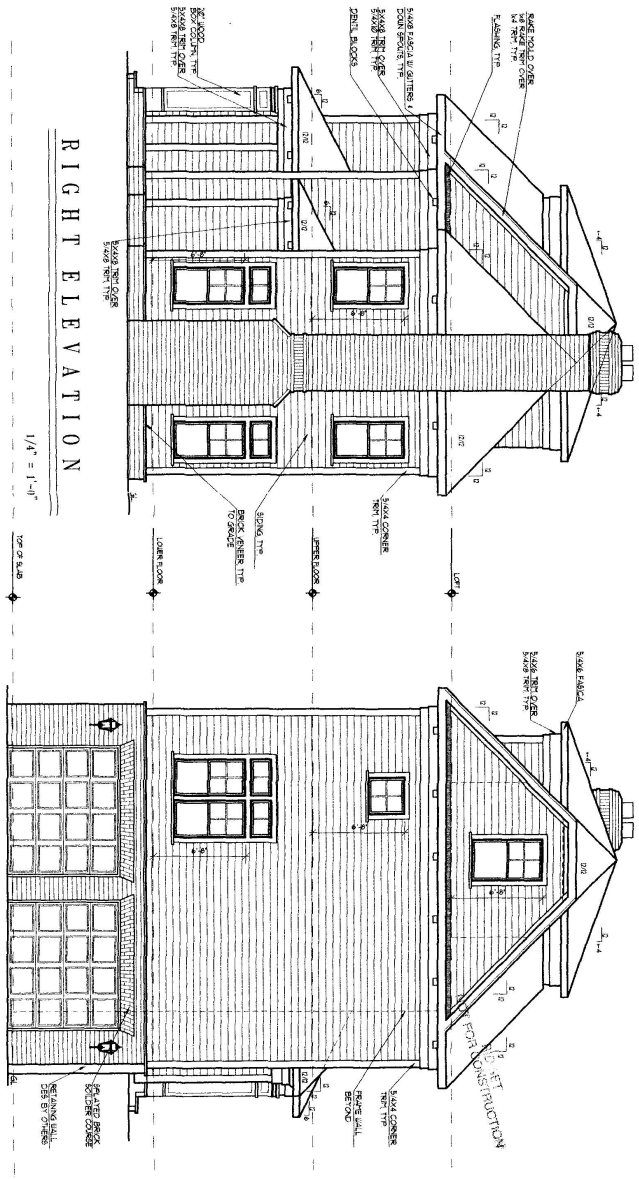

Sheet Number

8

SUTTON YANTIS ASSOCIATES ARCHITECTS

www.syaa.com

8300 Boone Blvd. Tel 703.734.9733
Vienna, VA 22182 Fax 703.847.9171

Architect
District of Columbia
Certificate of Registration Number:

William R. Sutton

Project Number: 03403-00

LAVEROCK MACARTHUR BOULEVARD
UNIT C
BOGDAN BUILDERS

Date		
AC 03/03 RR		
PA 10/01/03 RR		

01/16/2004