
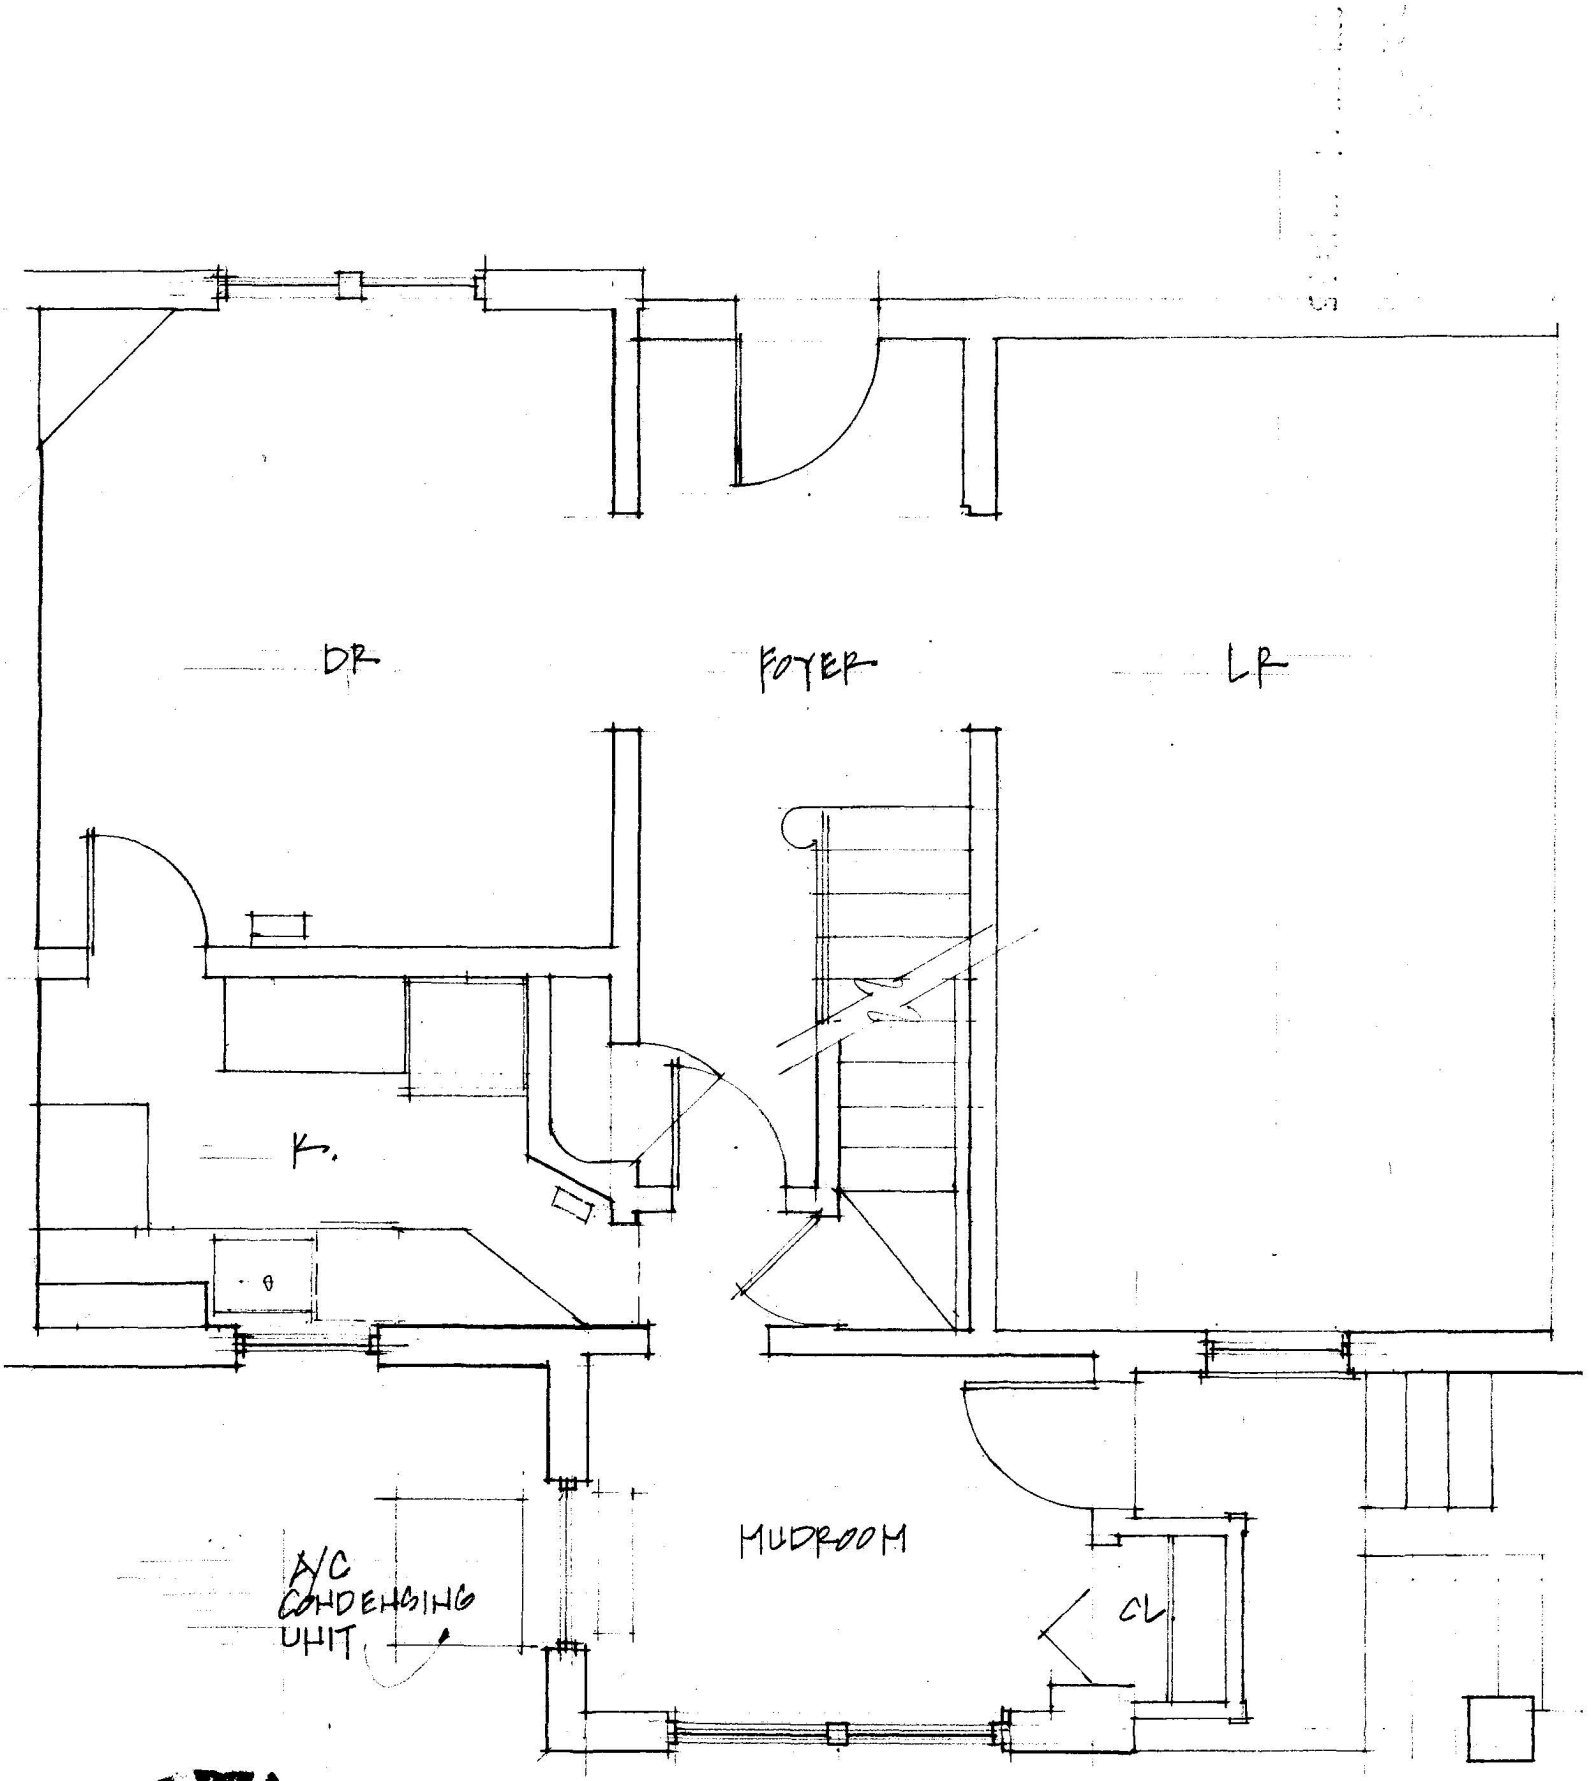



BZA
Case No. 17195
Exhibit No. 8

FINKELSTEIN
EX. 1ST FLOOR
1/4" = 1'-0"
11.7.03

Board of Zoning Adjustment
District of Columbia
CASE NO. 17195
EXHIBIT NO. 8

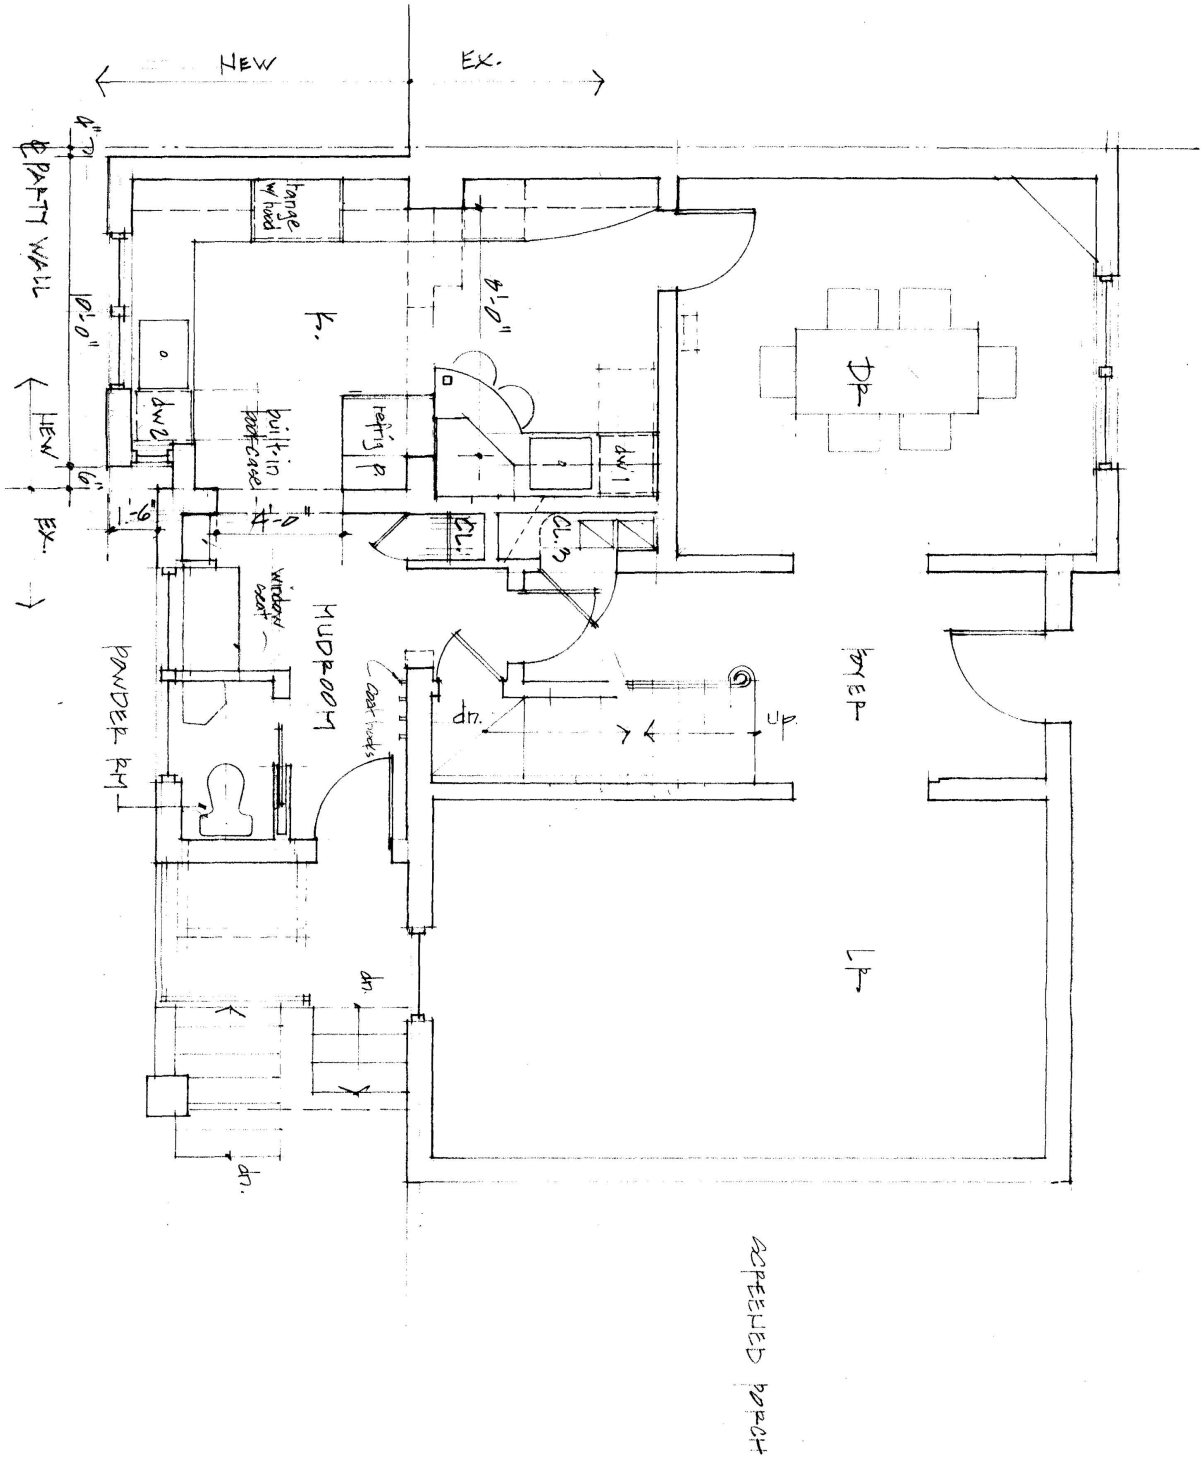

A1	1ST FLOOR PLAN Scale: 1/4" = 1'-0"	Date 05.10.04	FINKELSTEIN RESIDENCE 3300 Cleveland Avenue NW Washington, DC 20008 **ERICA H. LING ARCHITECT** 202 468.2558

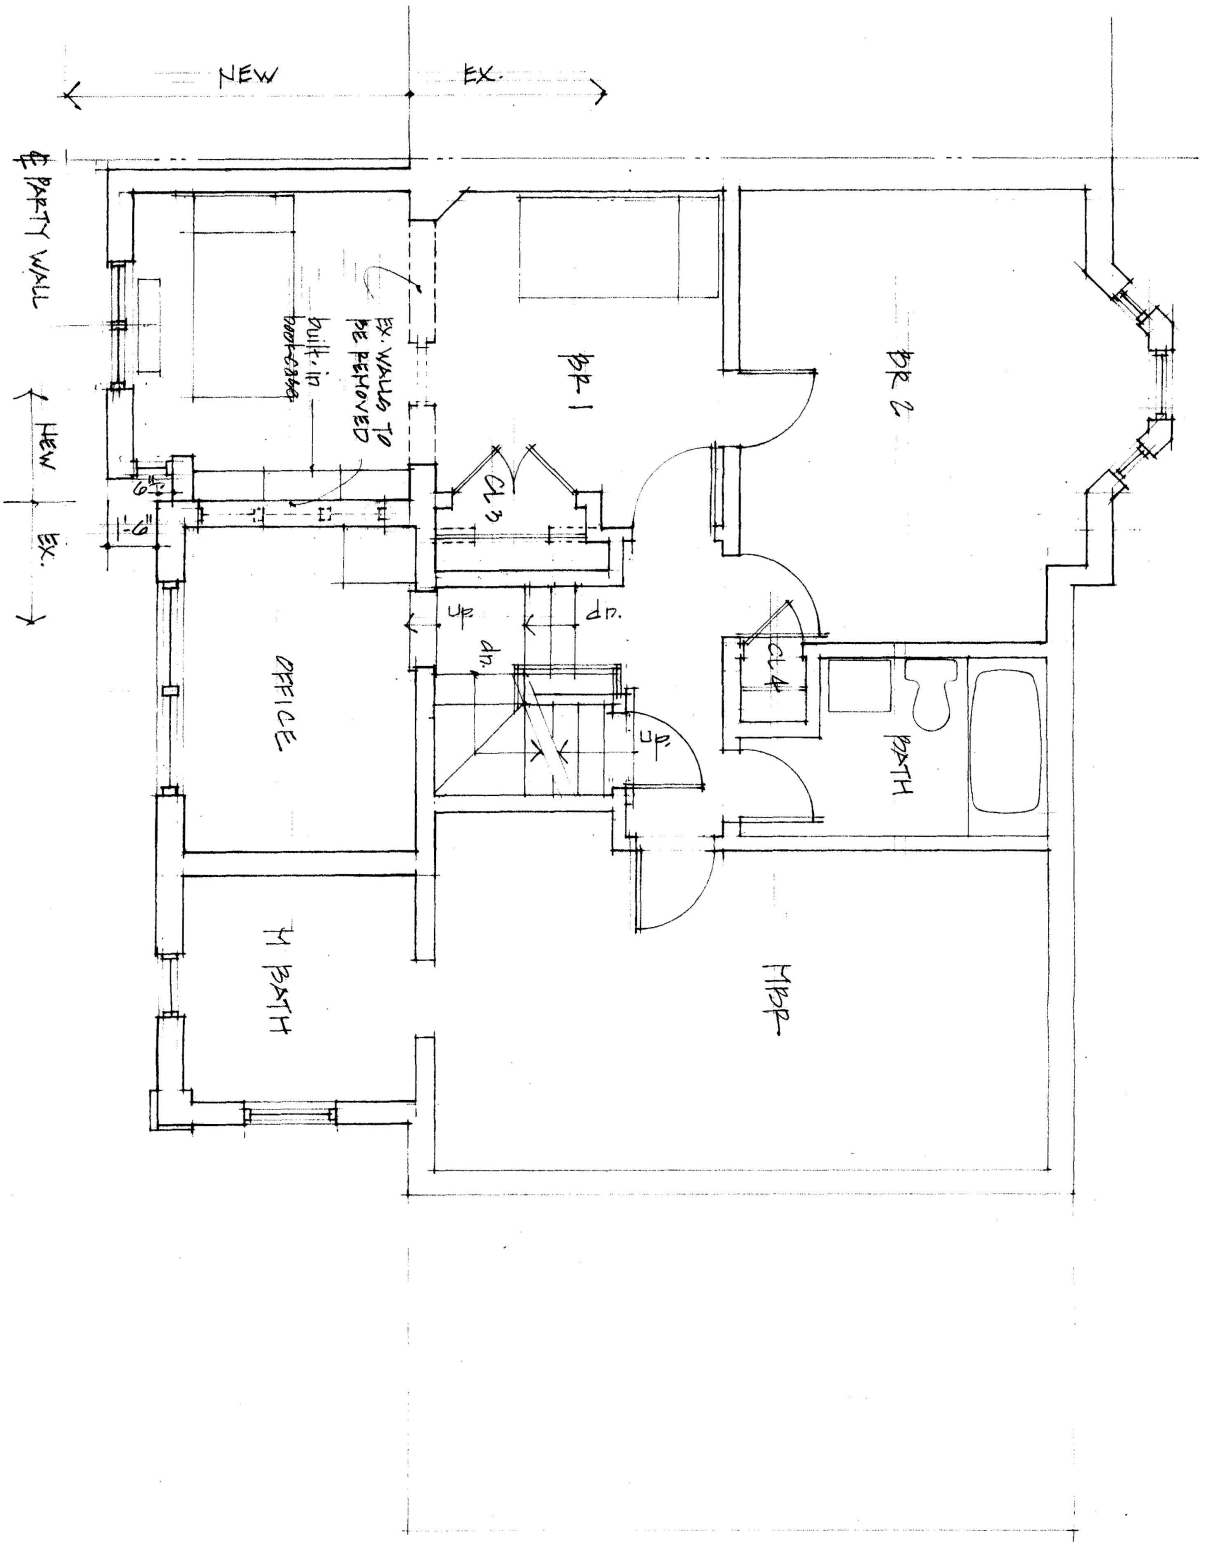

A2	2ND FLOOR PLAN Scale: 1/4" = 1'-0"	Date 05.10.04	FINKELSTEIN RESIDENCE 3300 Cleveland Avenue NW Washington, DC 20008 **ERICA H. LING ARCHITECT** 202 468.2558	



FINKELSTEIN RESIDENCE
3300 Cleveland Avenue NW
Washington, DC 20008
ERICA H. LING ARCHITECT 202 468.2558

Date

SOUTH ELEVATION


Scale: 1/4" = 1'-0"

A3



E. ELEVATION

1/4" = 1'-0" 5.10.04

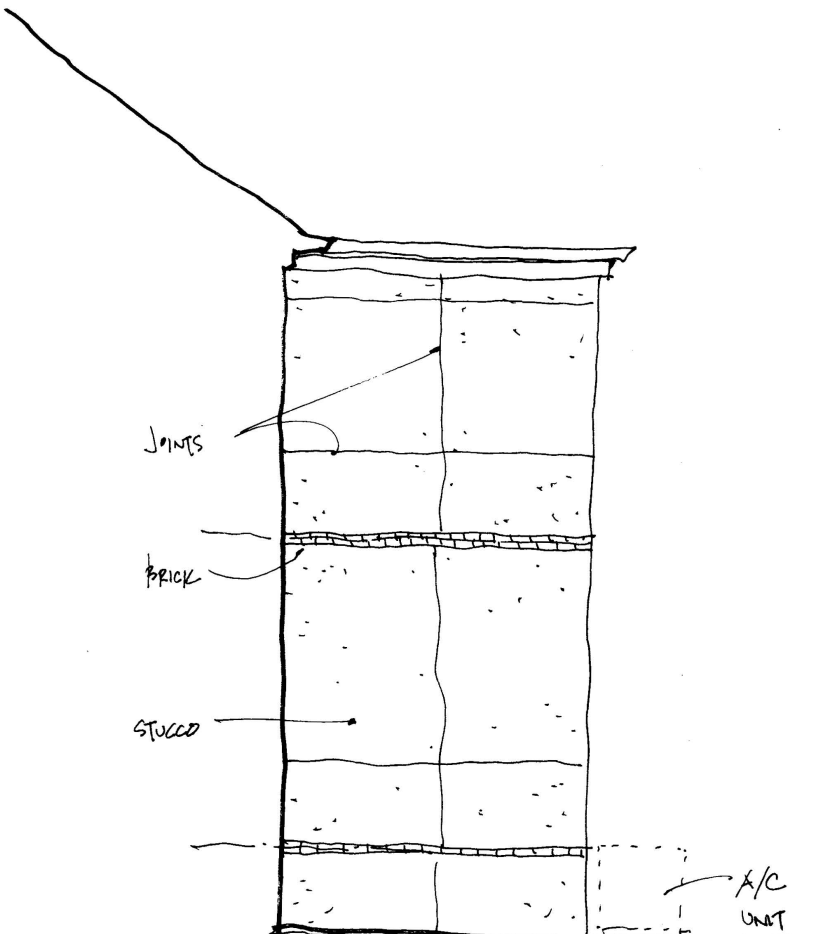

FINKELSTEIN
W. ELEVATION

1/4" = 1'-0" 11.25.03

FINKELSTEIN RESIDENCE

3300 Cleveland Avenue NW
Washington, DC 20008
ERICA H. LING ARCHITECT 202 468.2558

Date

WEST ELEVATION
EAST ELEVATION

A4