WEIL FRIEDMAN ARCHITECTS
ARCHITECTURE & INTERIOR DESIGN

TRANSMITTAL

To: Janet Mann

Date: September 7, 2004

Project: 1523 Elliot Place

Enclosed:

Please find the following ORIGINAL drawings revised 9-7-04:

A-1 Alternate #1 Floor Plans - Scale: ¼"=1"0"

A-2 Alternate #1 Roof Plan & Basement Plan - Scale ¼"=1'-0" dated May 13th, 2004

A-3 Alternate #1 Section Looking South - Scale :¼"=1"0"

A-4 Alternate #1 Elevation and Site Plan – Scale as noted

And one set:

2 A-1 Alternate #2 Floor Plans - Scale: ¼"=1"0"

A-2 Alternate #2 Roof Plan & Basement Plan - Scale ¼"=1'-0" dated May 13th, 2004

A-3 Alternate #2 Section Looking South - Scale :¼"=1"0"

A-4 Alternate #2 Elevation and Site Plan – Scale as noted


I am sending originals..hope this is what you need. Please send copies to Larysa.

Barbara

BZA
Case No. 17201
Exhibit No. 29

30 EAST 92ND STREET SUITE 101P NEW YORK, NEW YORK 10128 TEL212.534.1240 FAX212.534.1310

Board of Zoning Adjustment
District of Columbia
CASE NO. 17201
EXHIBIT NO. 29

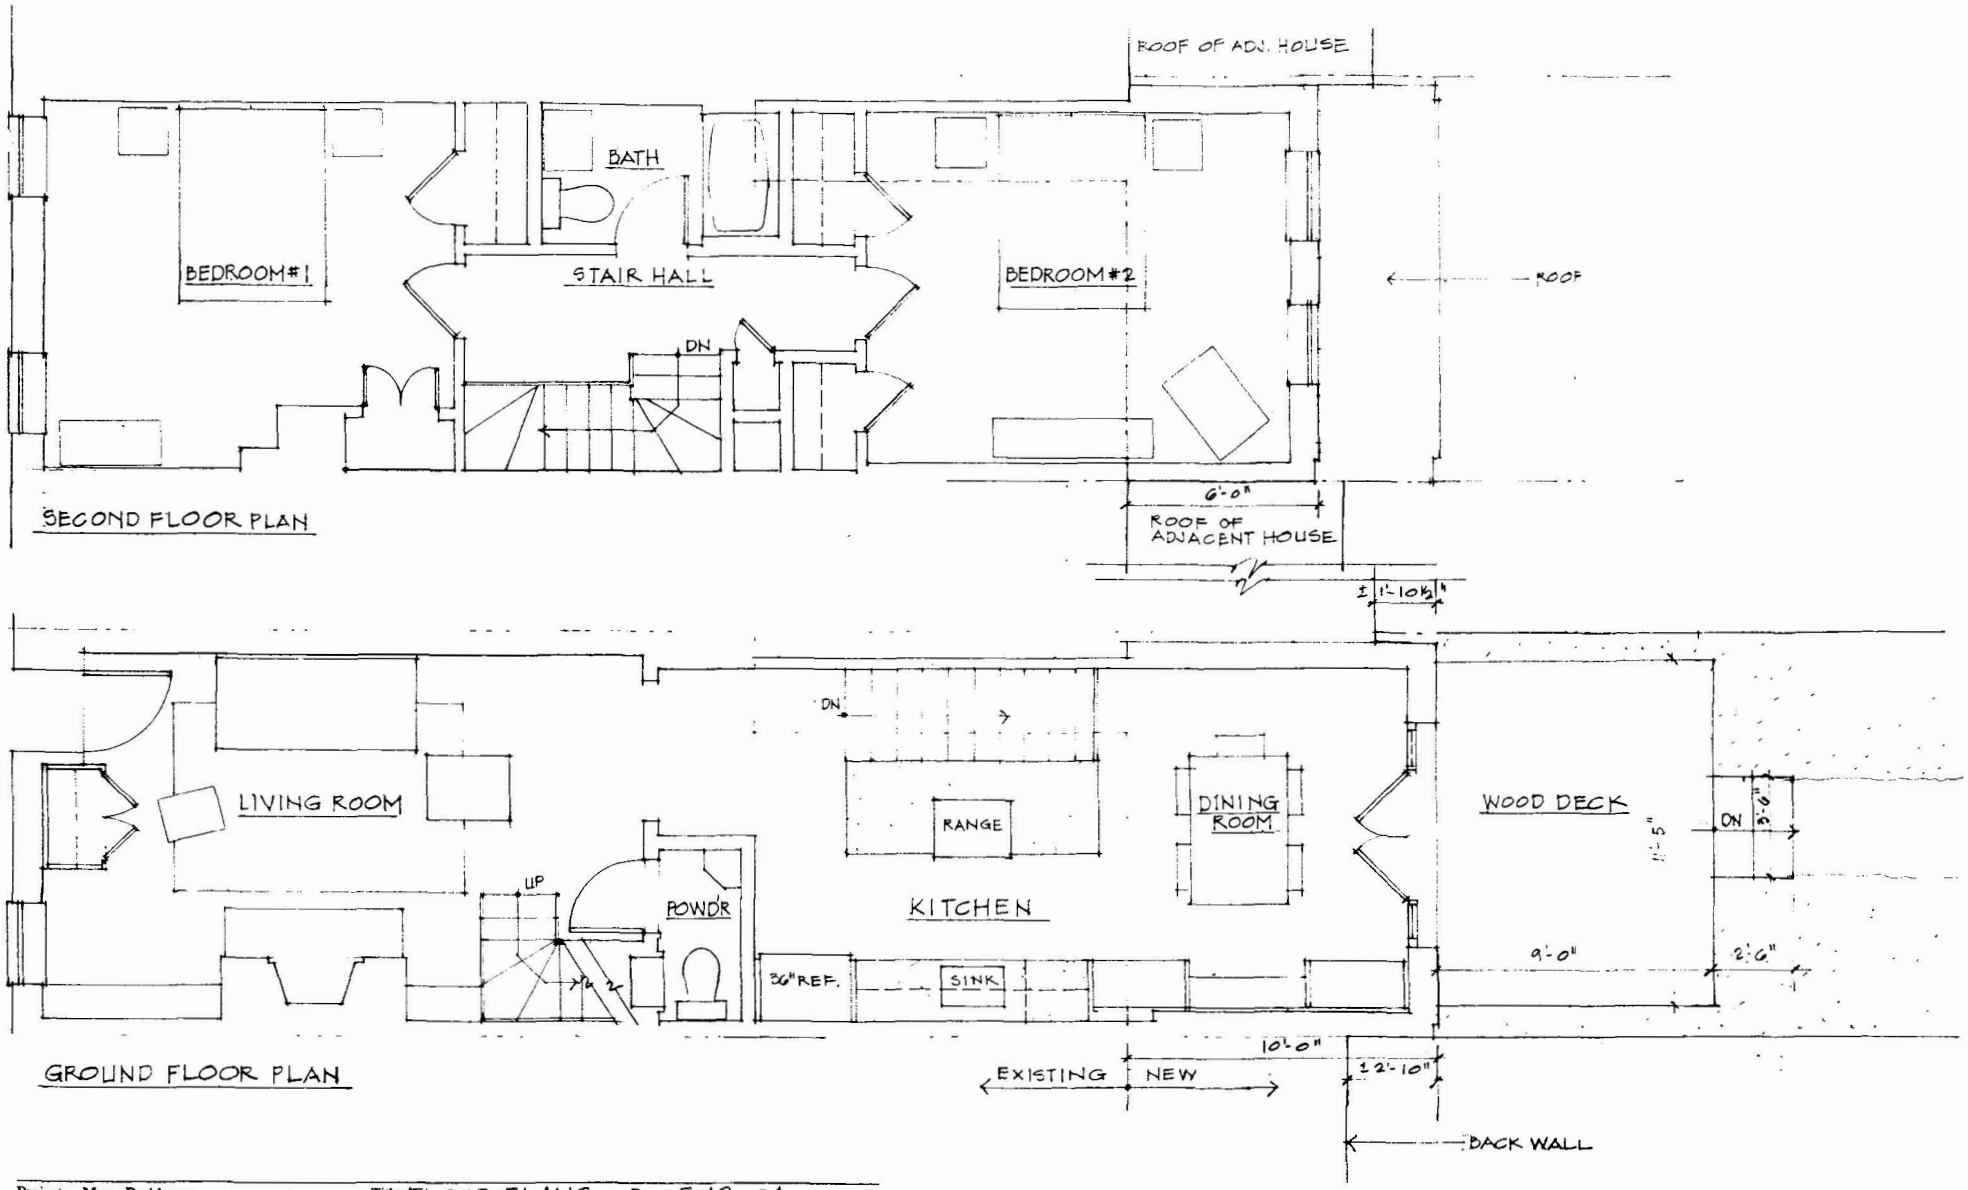

Project: **Mann Residence**
1523 Elliot Place
Washington, DC


Title: FLOOR PLANS

Date: 5.12.04
REV. 9.7.04


Scale: 1/4" = 1'-0"

Dwg. No: A-1 ALTERNATE#1

WEIL FRIEDMAN ARCHITECTS 30 E. 92ND ST. NEW YORK, NY 10128 T. 212.534-1240 F. 212.534-1310 E. WFA@BELLATLANTIC.NET

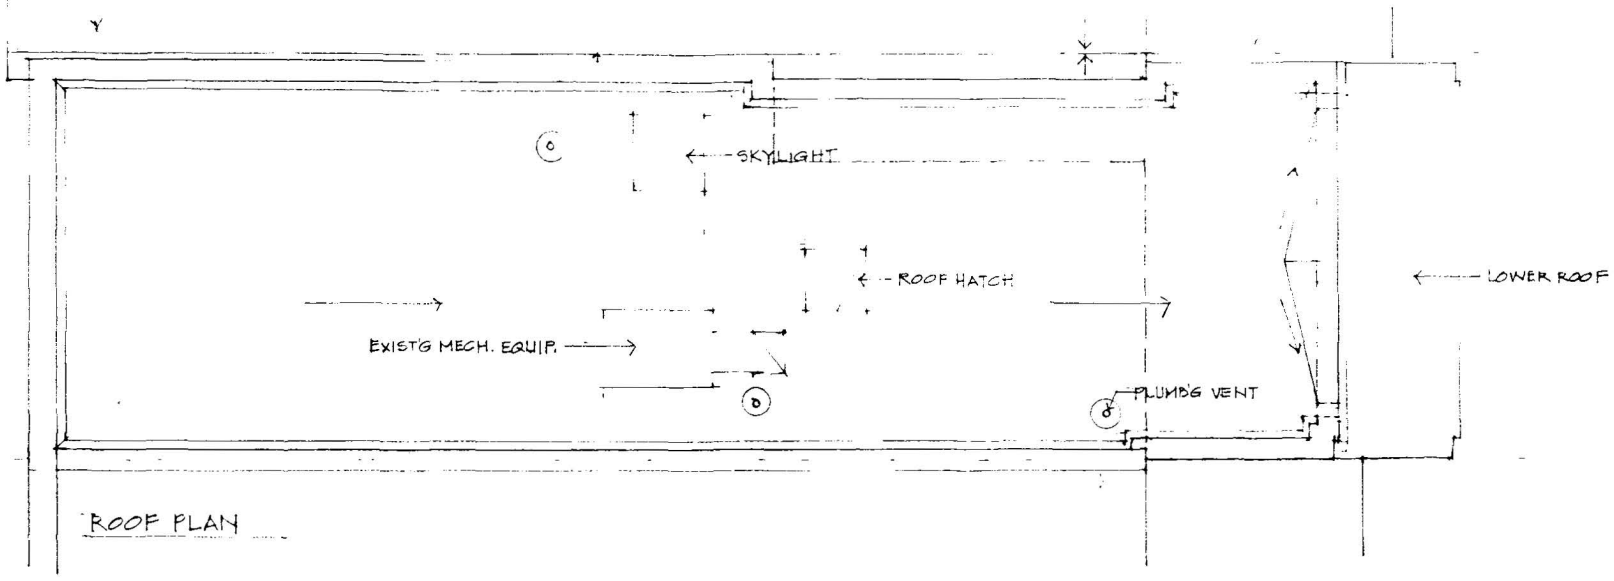

ROOF PLAN

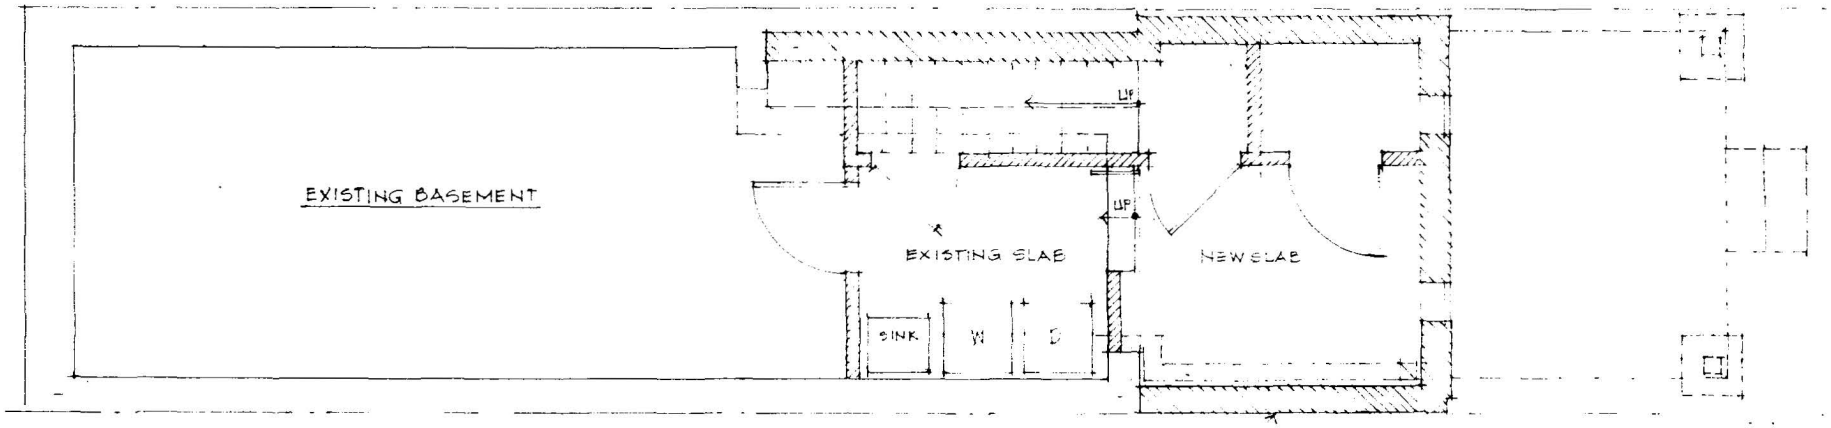

BASEMENT PLAN

NEW BASEMENT WALLS

Project: **Mann Residence**
1523 Elliot Place
Washington, DC


Title: ROOF PLAN & BASEMENT PLAN

Date: 5·13·04
REV. 9·7·04

Scale: 1/4"= 1'-0"

Dwg. No: A-2 ALTERNATE#1

WEIL FRIEDMAN ARCHITECTS 30 E. 92ND ST. NEW YORK, NY 10128 T. 212.534-1240 F. 212.534-1310 E. WFA@BELLATLANTIC.NET

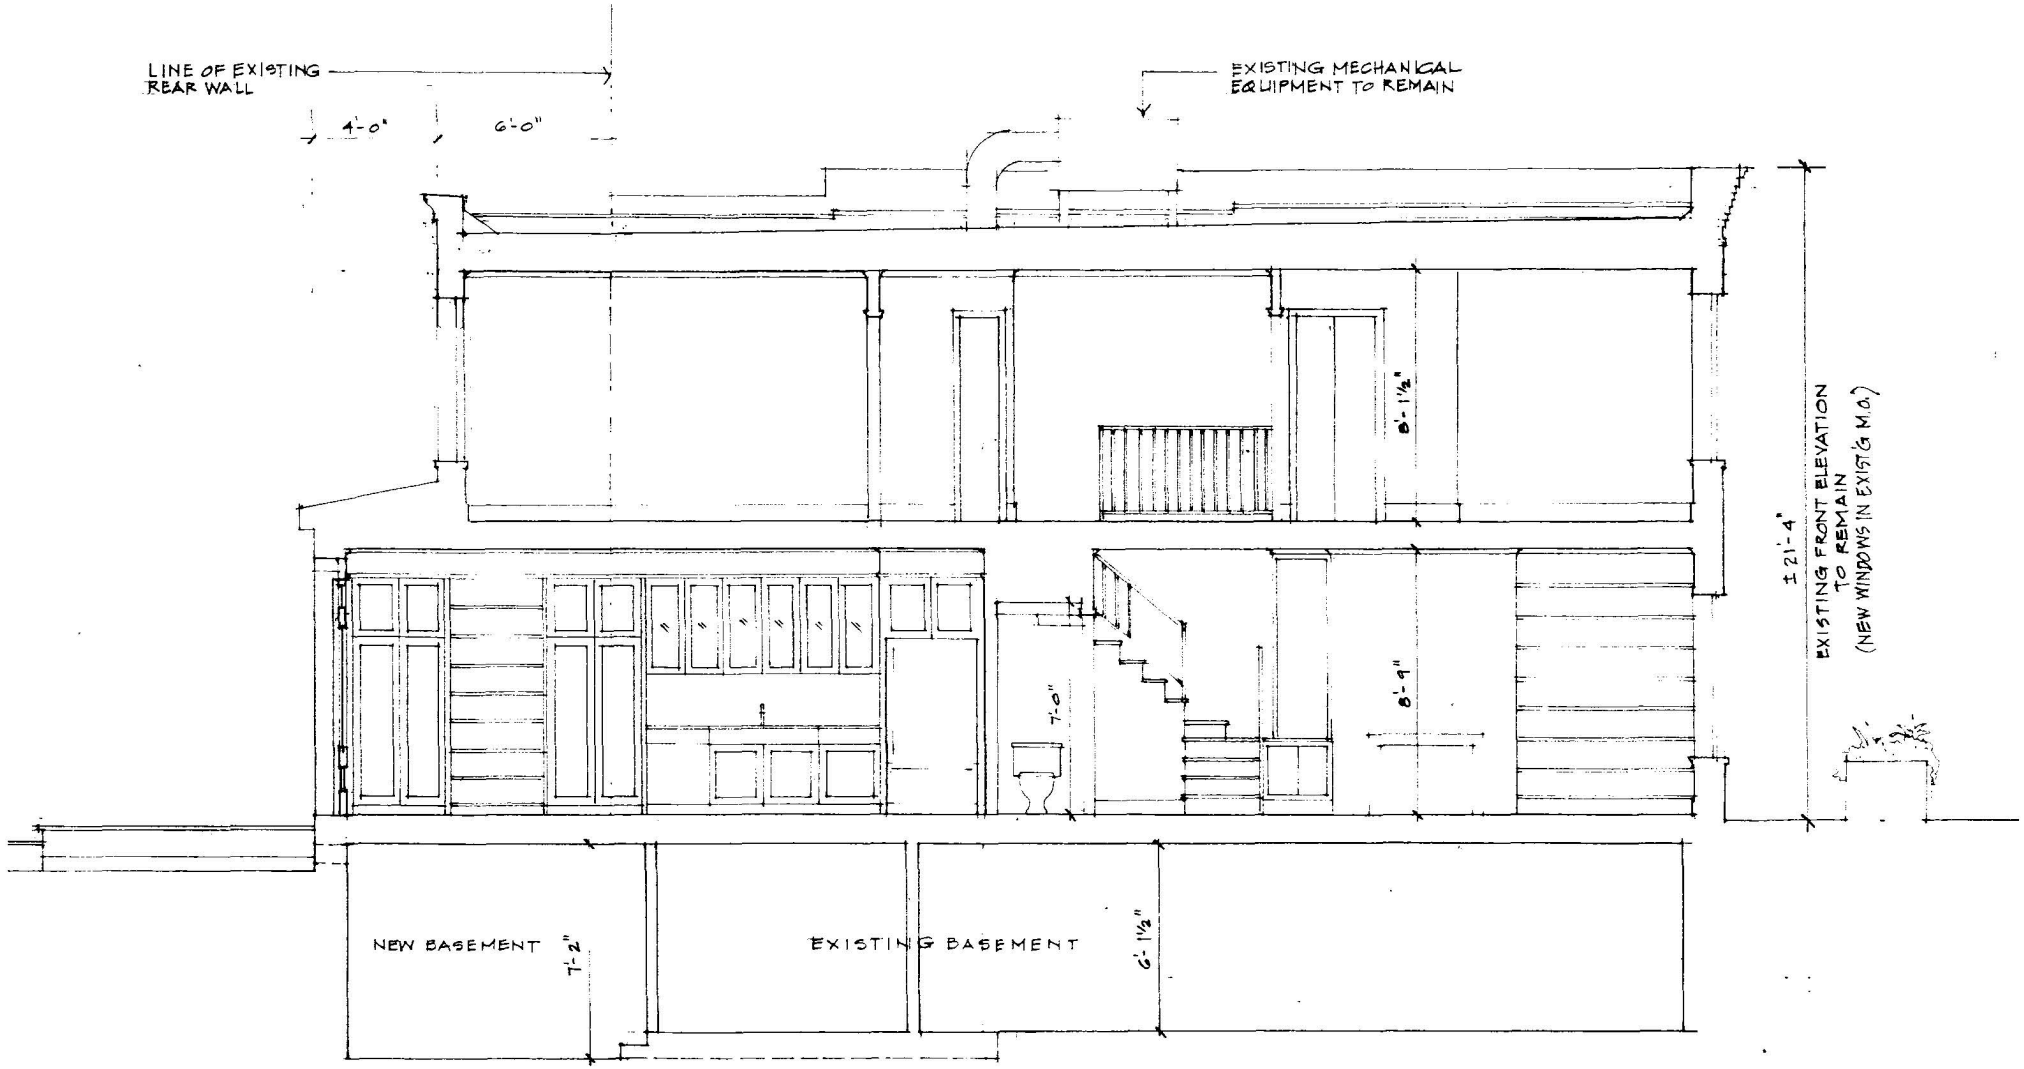

Project: **Mann Residence**
1523 Elliot Place
Washington, DC


Title: SECTION LOOKING SOUTH

Date: 5·12·04
REV. 9·7·04


Scale: 1/4" = 1'-0"

Dwg. No: A-3 ALTERNATE #1

WEIL FRIEDMAN ARCHITECTS 30 E. 92ND ST. NEW YORK, NY 10128 T. 212.534-1240 F. 212.534-1310 E. WFA@BELLATLANTIC.NET

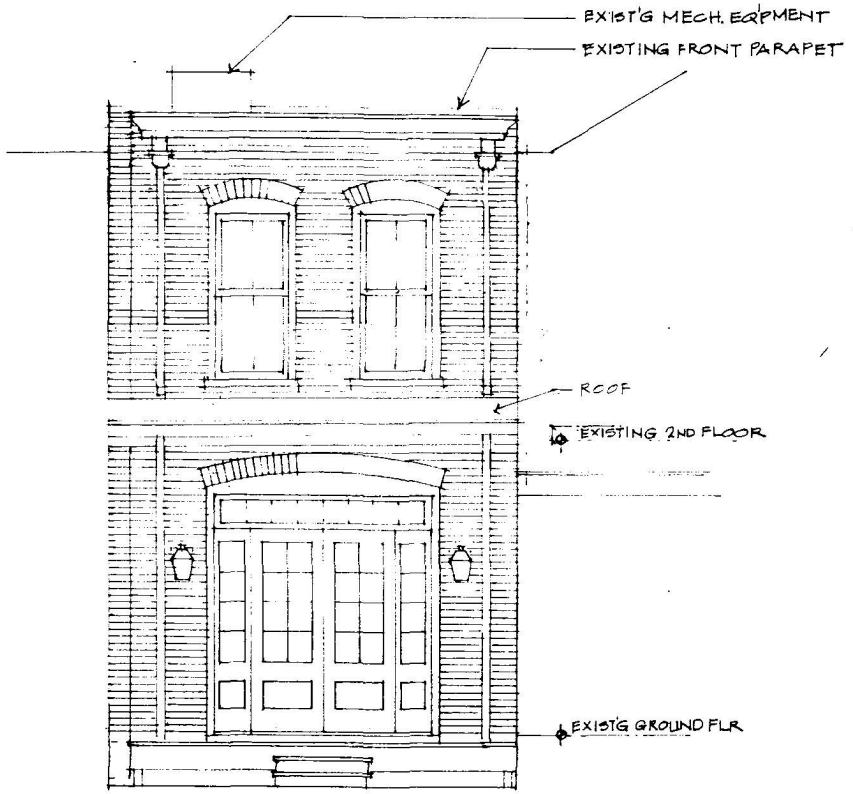

REAR ELEVATION
1/4" = 1'-0"

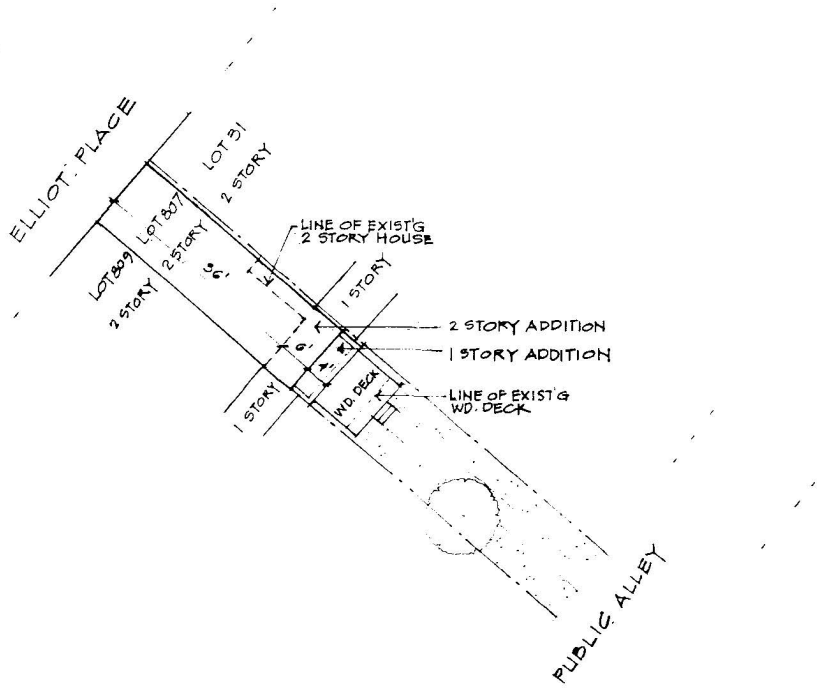

SITE PLAN
1" = 20'-0"

Project: **Mann Residence**
1523 Elliot Place
Washington, DC


Title: ELEVATION & SITE PLAN

Date: 5·12·04
REV. 9·7·04

Scale: AS NOTED

Dwg. No: A-4 ALTERNATE #1

WEIL FRIEDMAN ARCHITECTS 30 E. 92ND ST. NEW YORK, NY 10128 T. 212.534-1240 F. 212.534-1310 E. WFA@BELLATLANTIC.NET

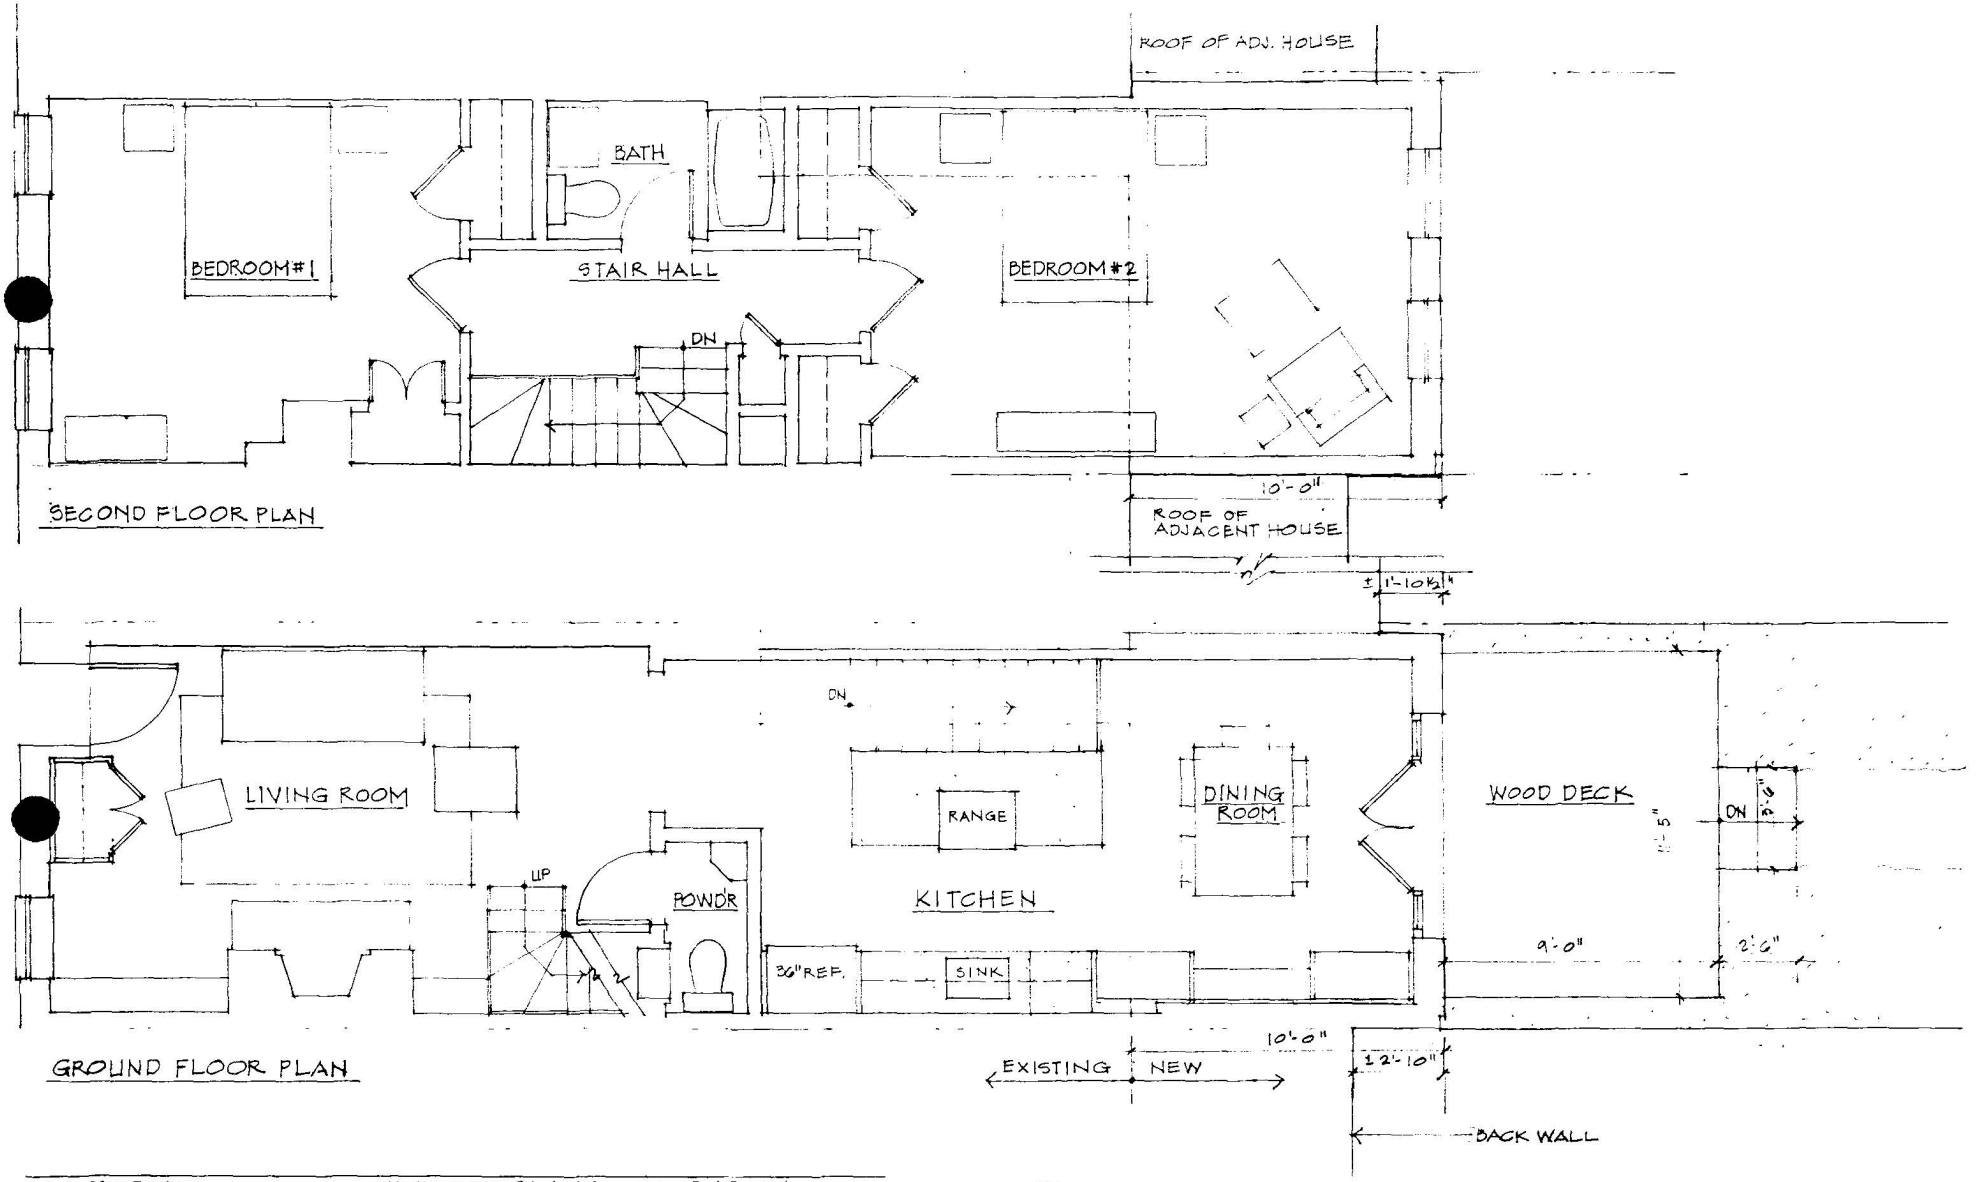

Project: **Mann Residence**
1523 Elliot Place
Washington, DC


Title: FLOOR PLANS

Date: 5.12.04
REV. 9.7.04


Scale: 1/4" = 1'-0"

Dwg. No: A-1 ALTERNATE #2

WEIL FRIEDMAN ARCHITECTS 30 E. 92ND ST. NEW YORK, NY 10128 T. 212.534-1240 F. 212.534-1310 E. WFA@BELLATLANTIC.NET

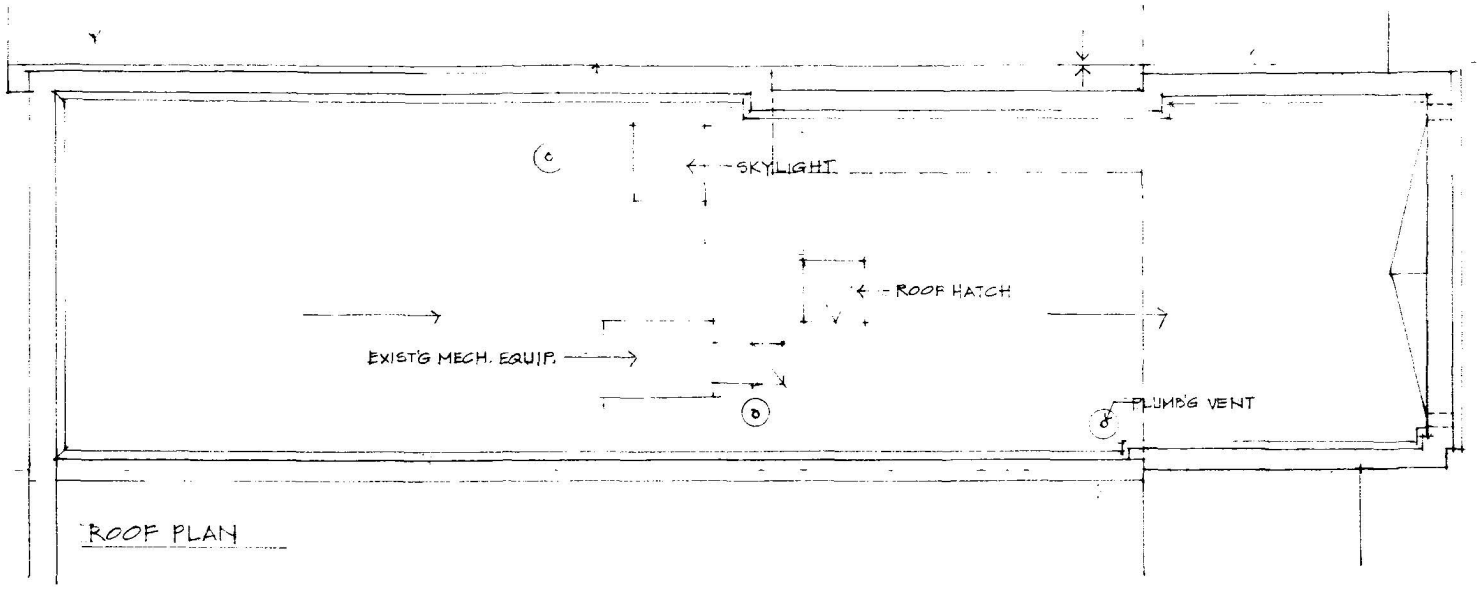

ROOF PLAN

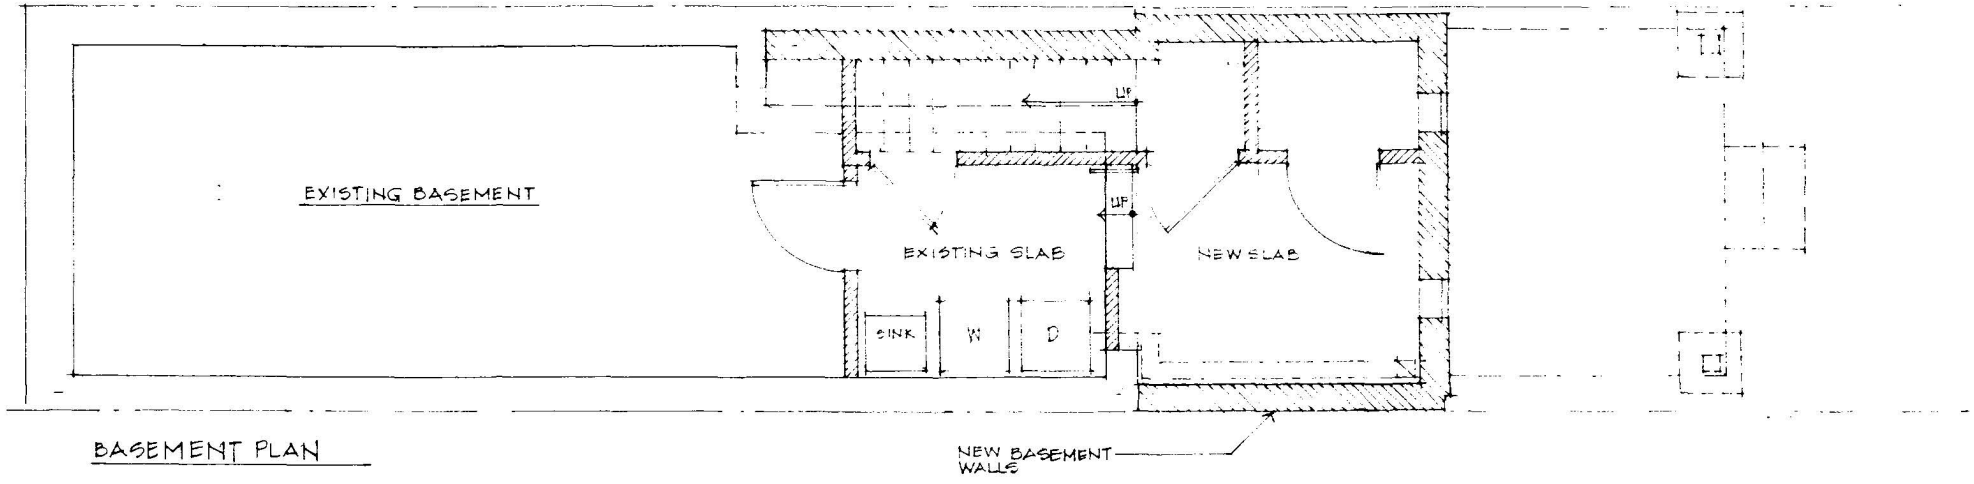

BASEMENT PLAN

Project: **Mann Residence**
1523 Elliot Place
Washington, DC


Title: ROOF PLAN & BASEMENT PLAN

Date: 5·13·04
REV. 9·7·04

Scale: 1/4" = 1'-0"

Dwg. No: A-2 ALTERNATE # 2

WEIL FRIEDMAN ARCHITECTS 30 E. 92ND ST. NEW YORK, NY 10128 T. 212.534-1240 F. 212.534-1310 E. WFA@BELLATLANTIC.NET

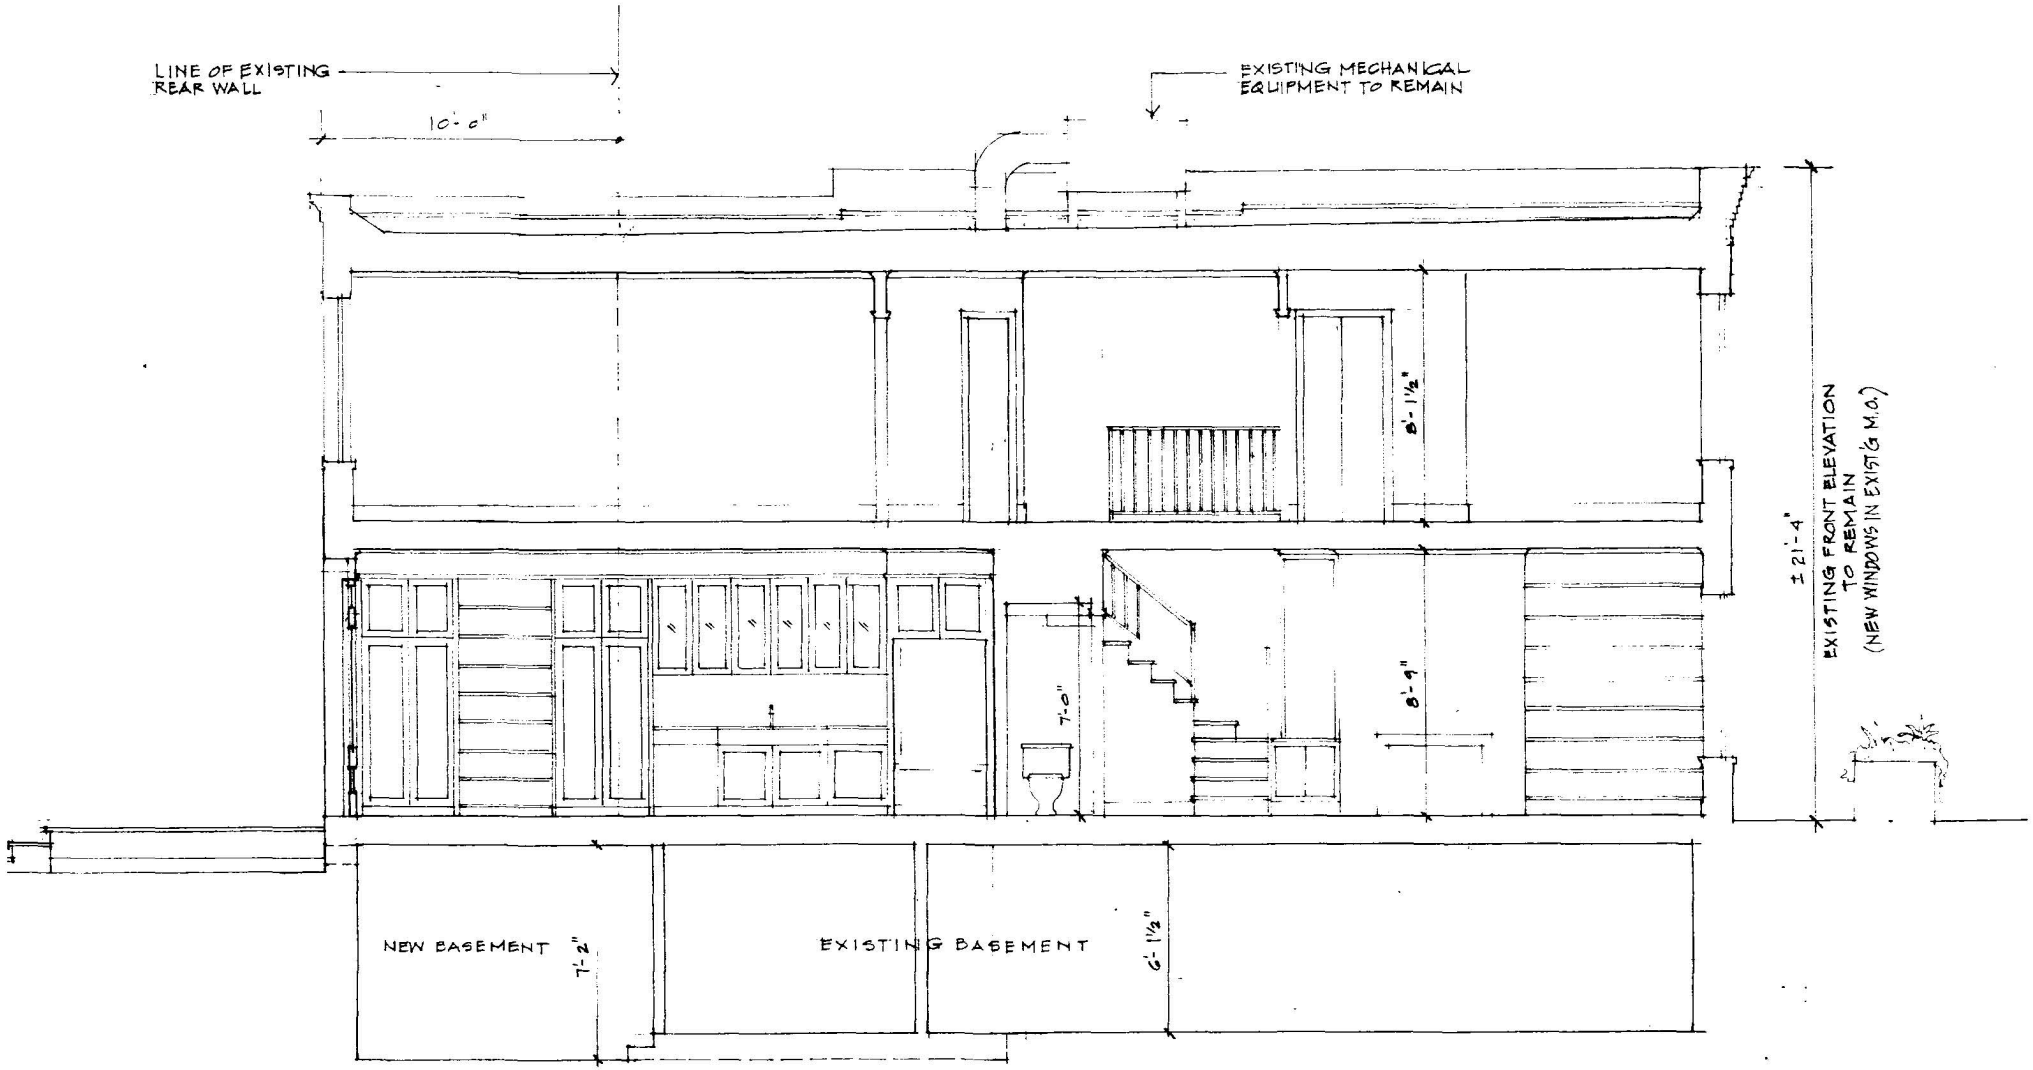

Project: **Mann Residence**
1523 Elliot Place
Washington, DC


Title: SECTION LOOKING SOUTH

Date: 5.12.04
REV. 9.7.04


Scale: 1/4" = 1'-0"

Dwg. No: A-3 ALTERNATE #2

WFA FRIEDMAN ARCHITECTS 30 E. 92ND ST. NEW YORK, NY 10128 T. 212.534-1240 F. 212.534-1310 E. WFA@BELLATLANTIC.NET

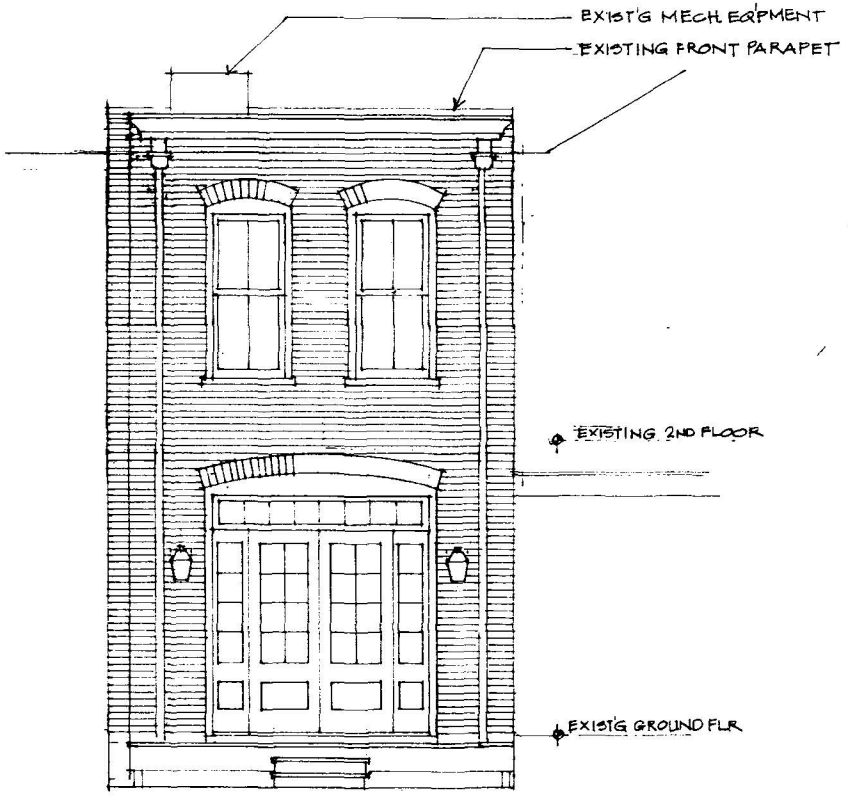

REAR ELEVATION
1/4" = 1'-0"

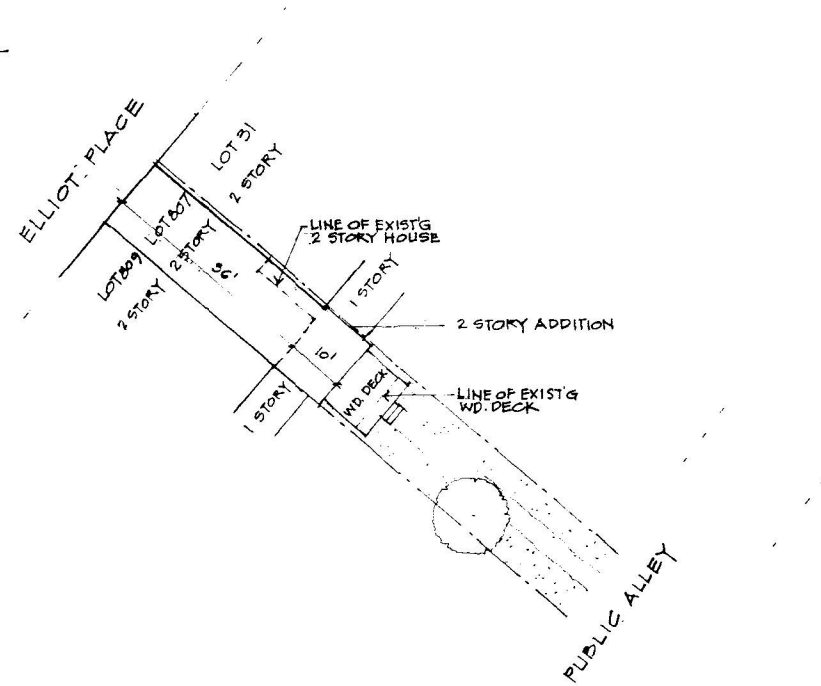

SITE PLAN
1" = 20'-0"

Project: **Maan Residence**
1523 Elliot Place
Washington, DC

Title: ELEVATION & SITE PLAN

Date: 5.12.04
REV. 9.7.04

Scale: AS NOTED

Dwg. No: A-4 ALTERNATE #2

WEIL FRIEDMAN ARCHITECTS 30 E. 92ND ST. NEW YORK, NY 10128 T. 212.534-1240 F. 212.534-1310 E. WFA@BELLATLANTIC.NET