
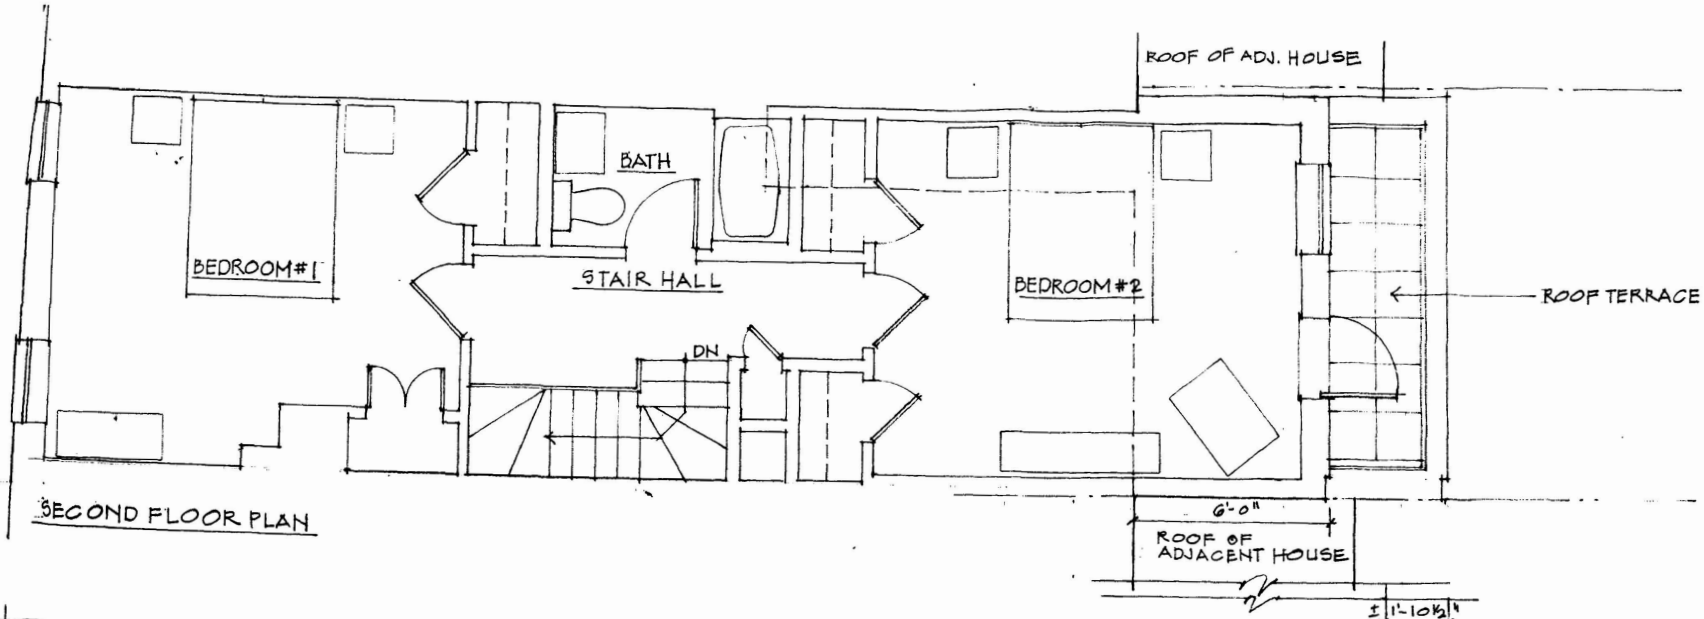


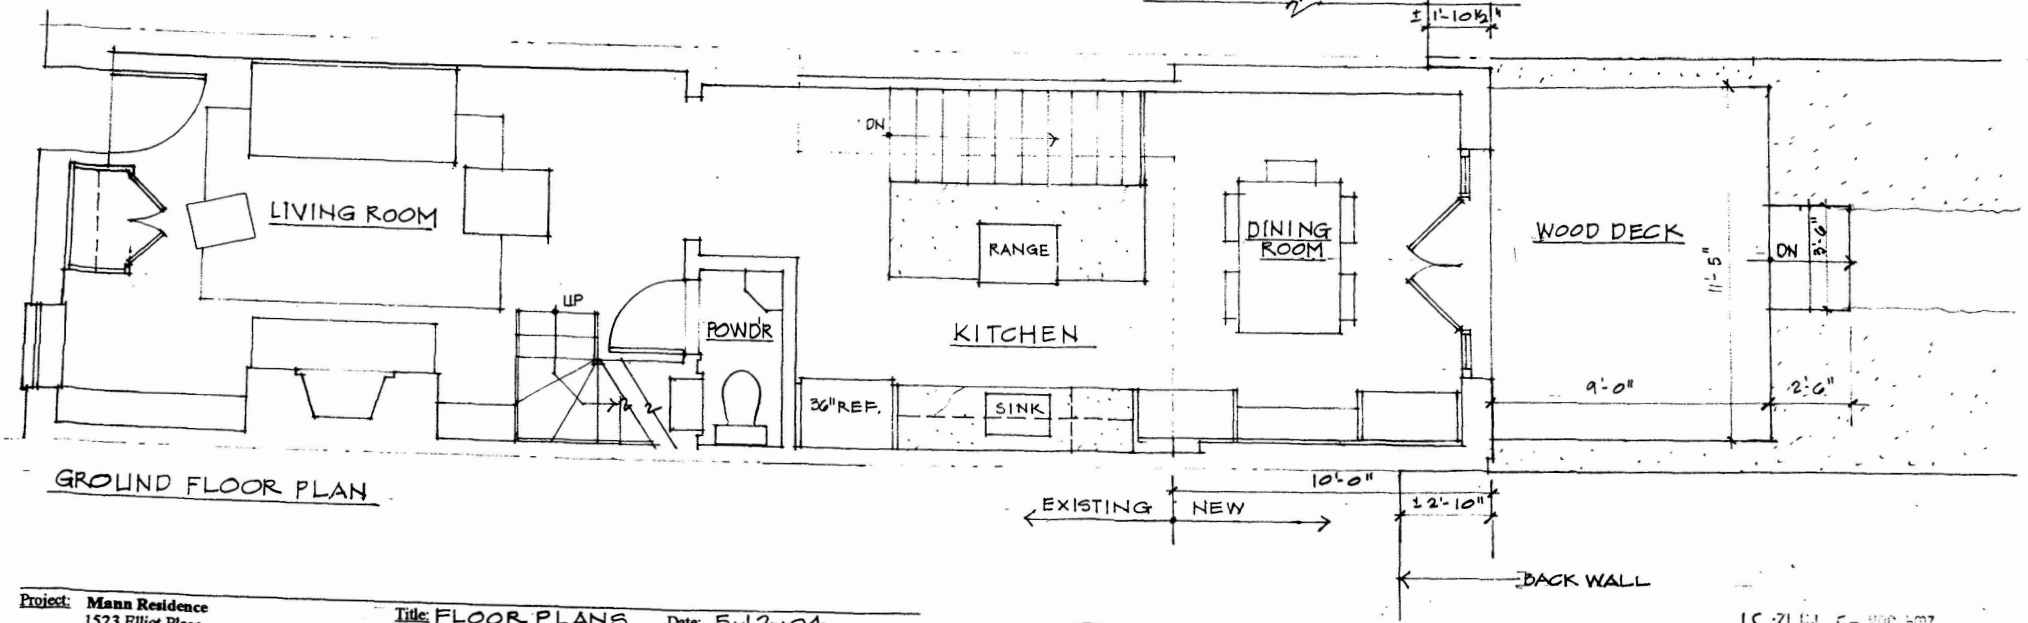

Project: Mann Residence
1523 Elliot Place
Washington, DC


Title: FLOOR PLANS Date: 5·12·04

Scale: 1/4" = 1'-0" Dwg. No: A-1


WEIL FRIEDMAN ARCHITECTS 30 E. 92ND ST. NEW YORK, NY 10128 T. 212.534-1240 F. 212.534-1310 E. WFA@BELLATLANTIC.NET

BOARD OF ZONING ADJUSTMENT
District of Columbia
CASE NO. 17201
EXHIBIT NO. 6

Board of Zoning Adjustment
District of Columbia
CASE NO. 17201
EXHIBIT NO. 6

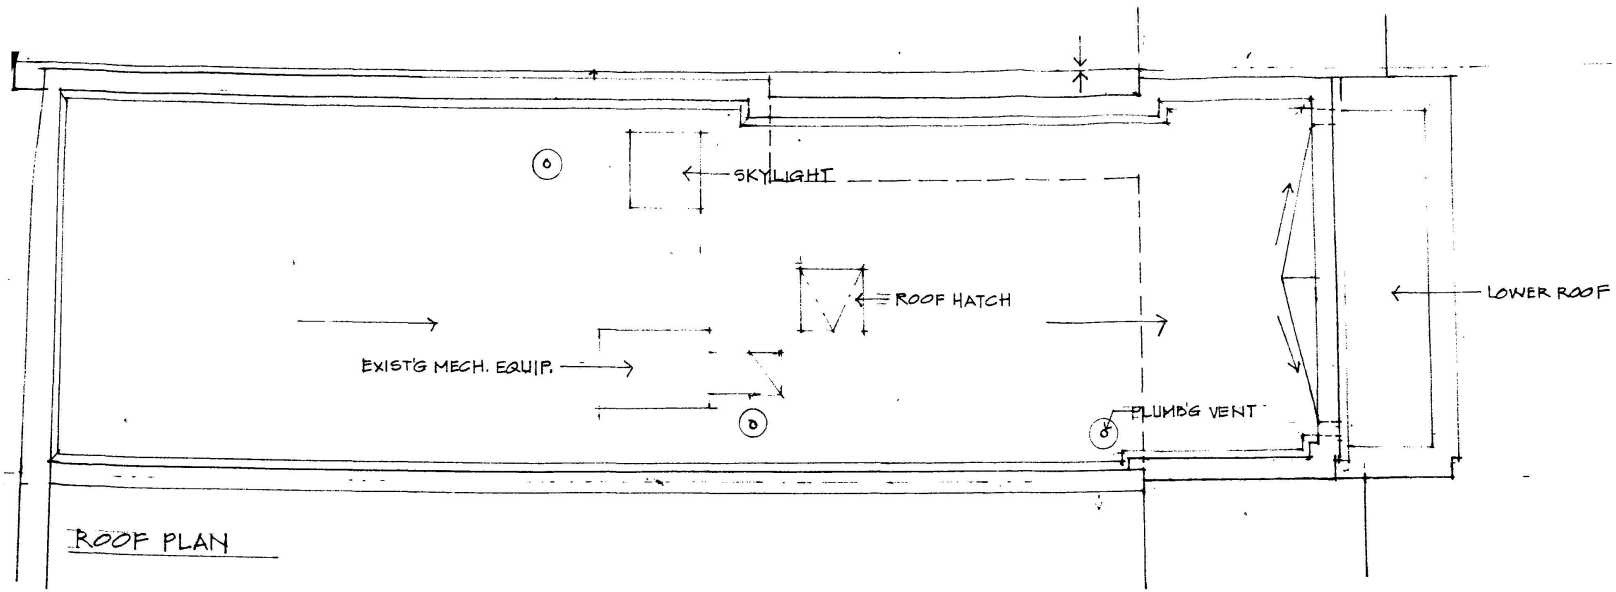

ROOF PLAN

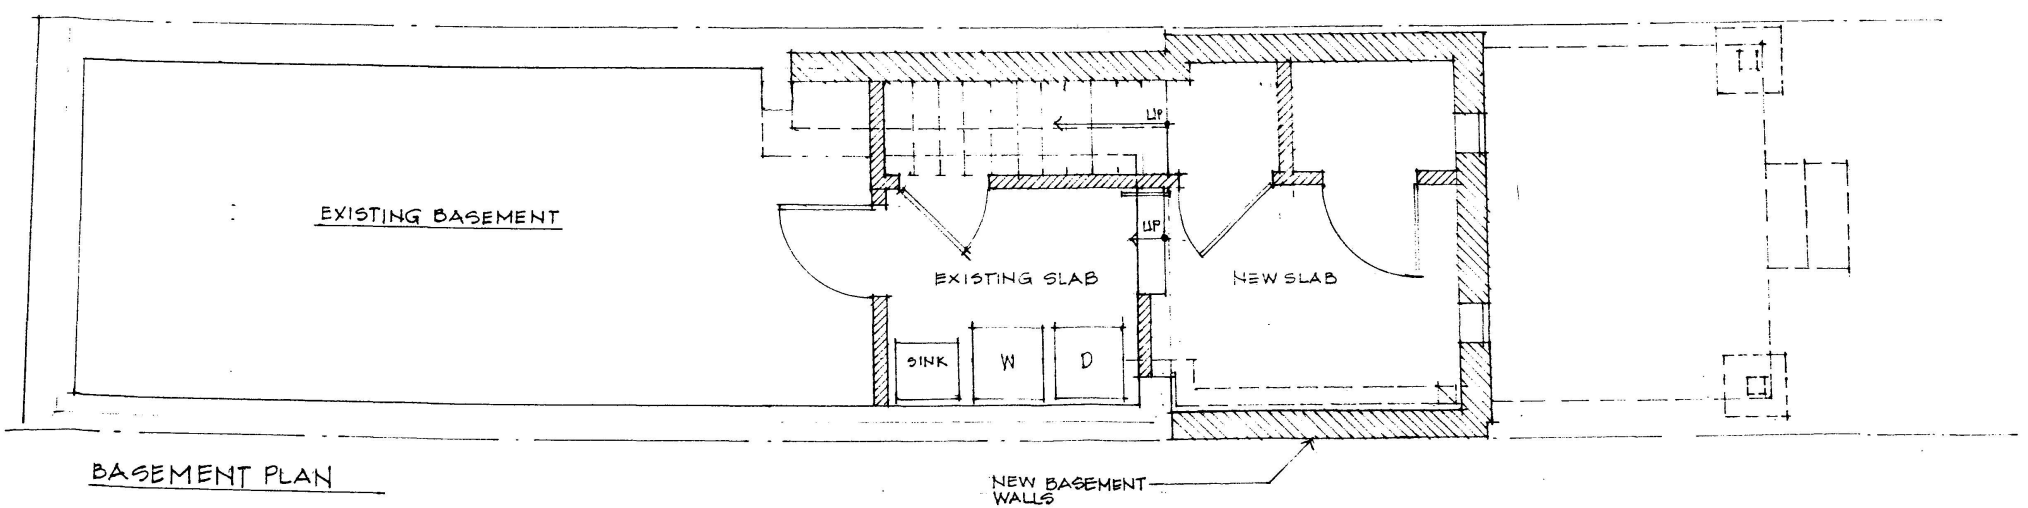

BASEMENT PLAN

Project: **Mann Residence**
1523 Elliot Place
Washington, DC


Title: ROOF PLAN & BASEMENT PLAN

Date: 5·13·04

Scale: 1/4" = 1'-0"

Dwg. No: A-2

WEIL FRIEDMAN ARCHITECTS 30 E. 92ND ST. NEW YORK, NY 10128 T. 212.534-1240 F. 212.534-1310 E. WFA@BELLATLANTIC.NET

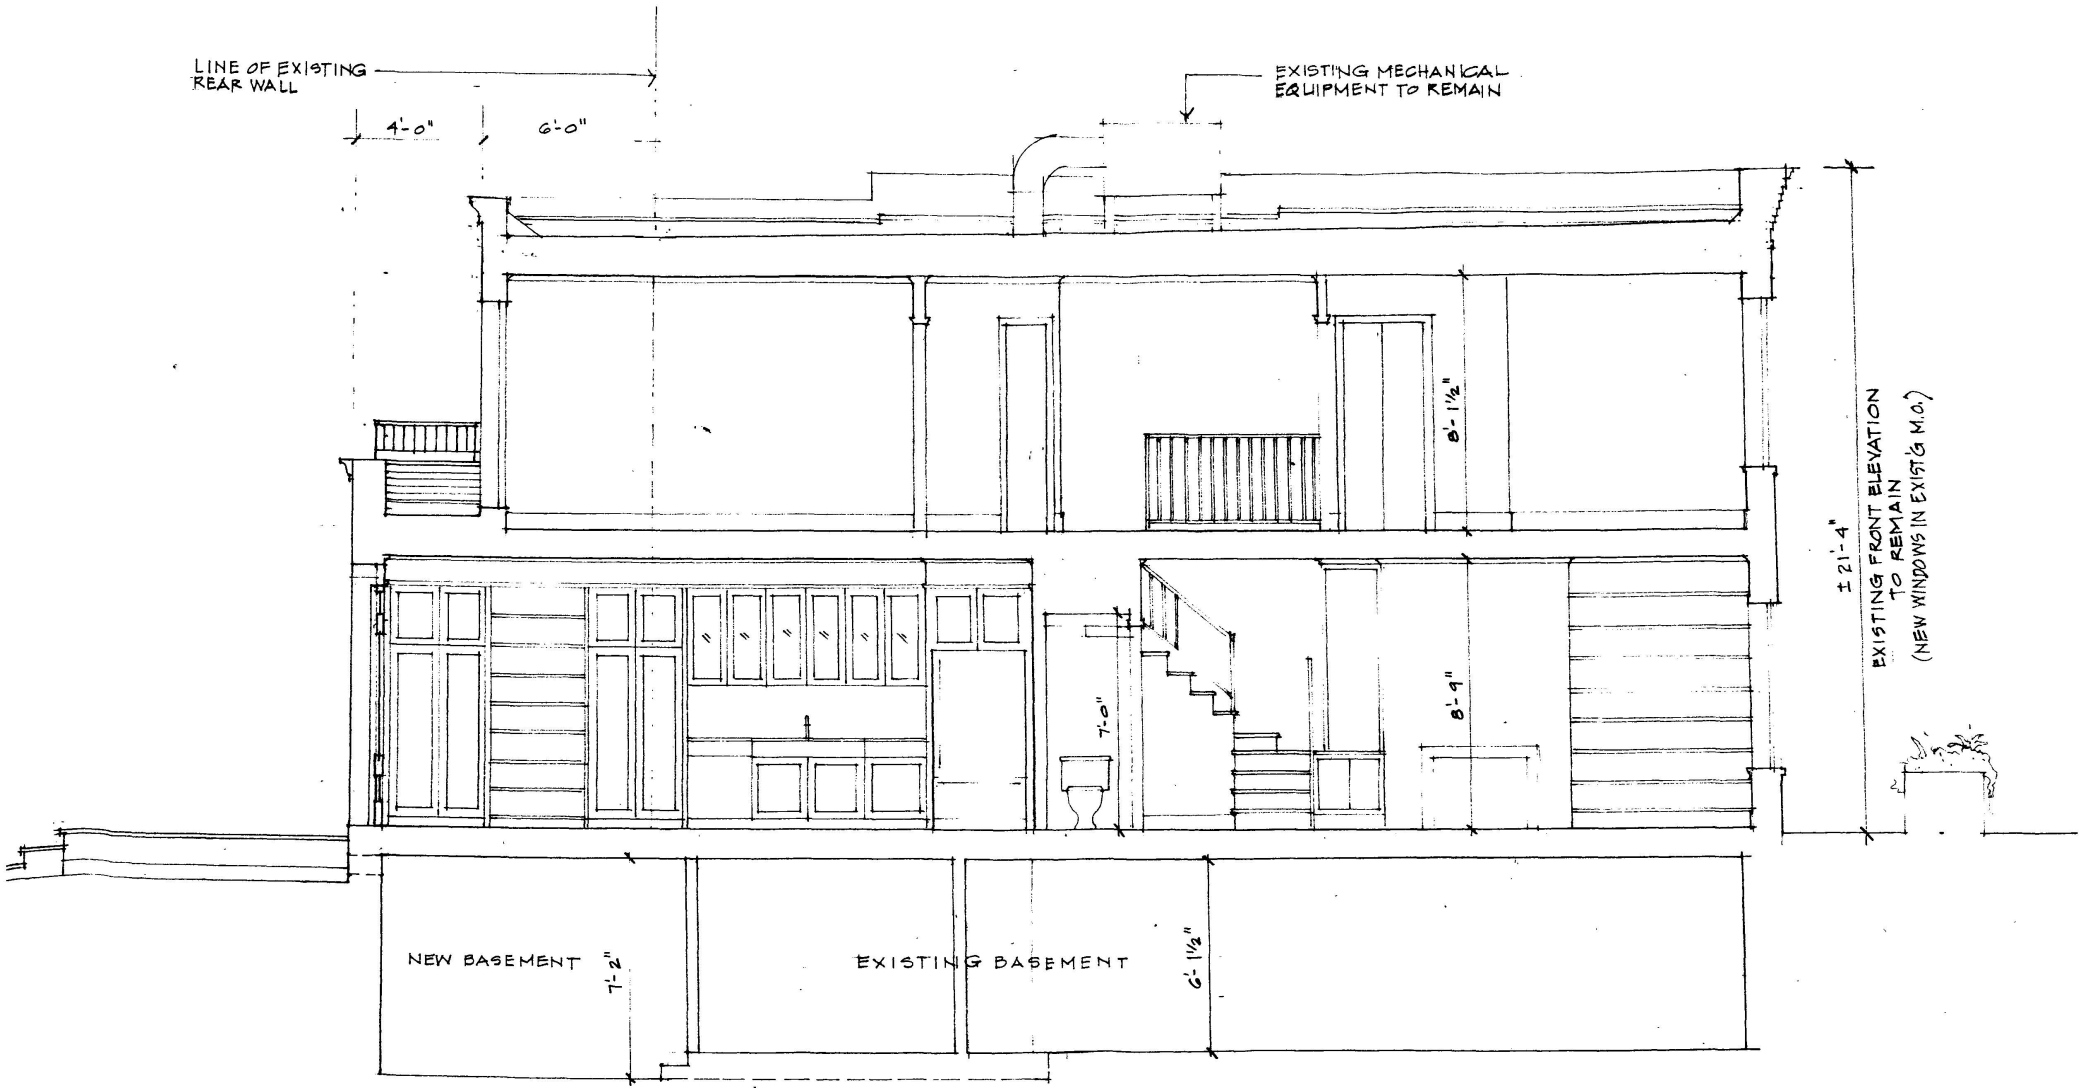

Project: **Mann Residence**
1523 Elliot Place
Washington, DC


Title: SECTION LOOKING SOUTH

Date: 5·12·04


Scale: 1/4" = 1'-0"

Dwg. No: A-3

WFA FRIEDMAN ARCHITECTS 30 E. 92ND ST. NEW YORK, NY 10128 T. 212.534-1240 F. 212.534-1310 E. WFA@BELLATLANTIC.NET

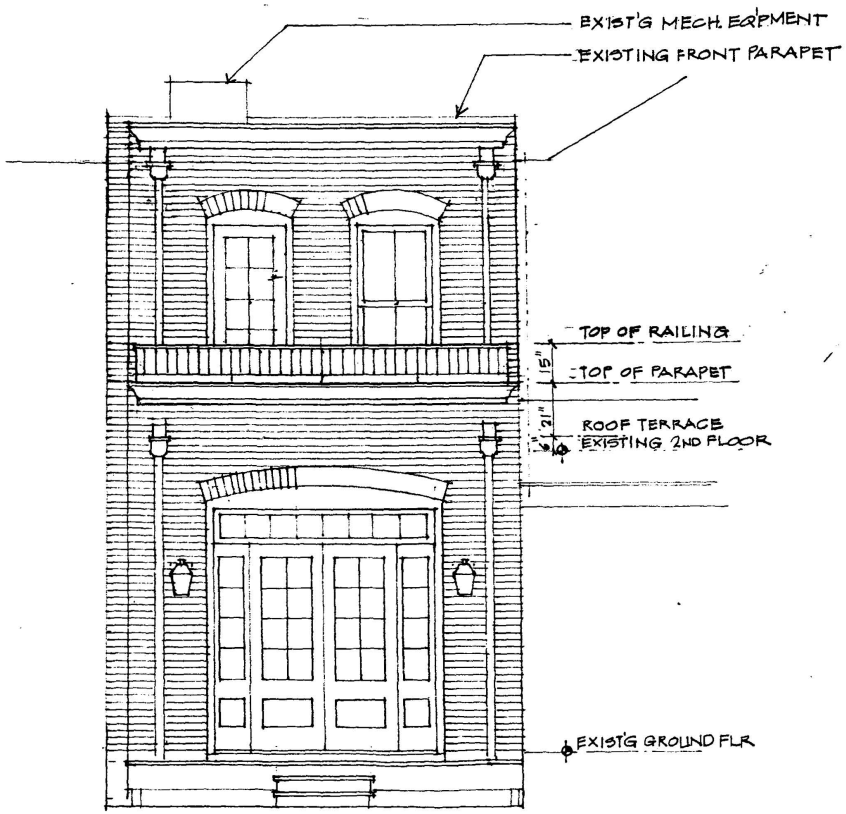

REAR ELEVATION
1/4" = 1'-0"

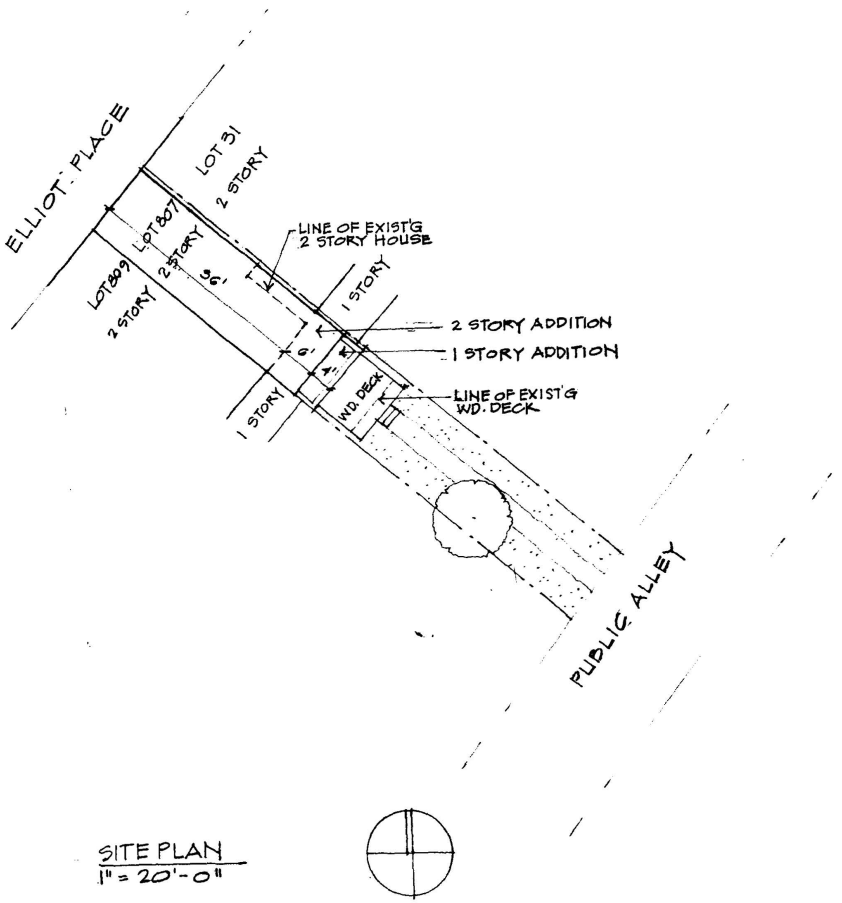

SITE PLAN
1" = 20'-0"

Project: **Mann Residence**
1523 Elliot Place
Washington, DC

Title: ELEVATION & SITE PLAN

Date: 5·12·04

Scale: AS NOTED

Dwg. No: A-4

WEIL FRIEDMAN ARCHITECTS 30 E. 92ND ST. NEW YORK, NY 10128 T. 212.534-1240 F. 212.534-1310 E. WFA@BELLATLANTIC.NET