

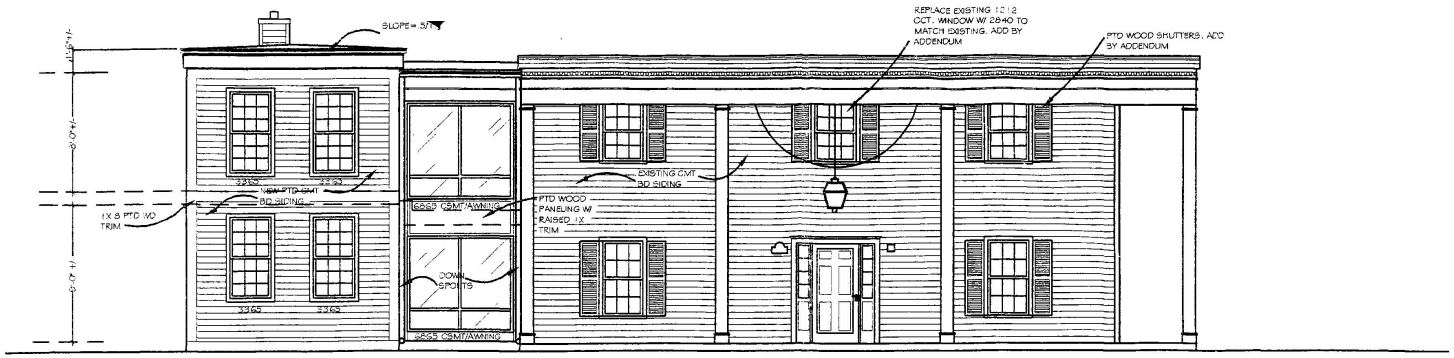


10TH STREET ELEVATION
scale: 1/4"=1'-0"

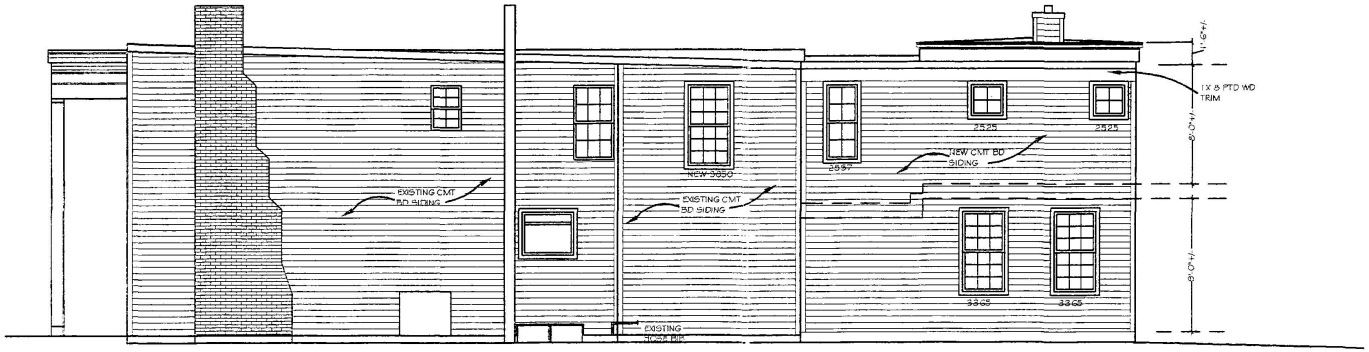

EAST ELEVATION
scale: 1/4"=1'-0"

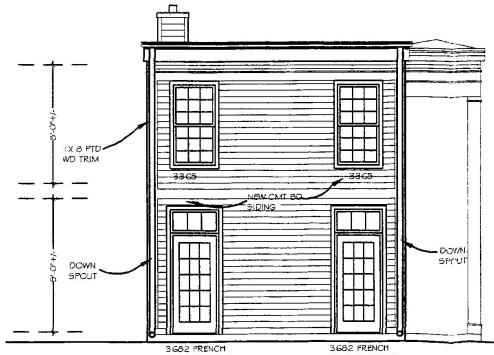

SOUTH ELEVATION
scale: 1/4"=1'-0"

#5

BOARD OF ZONING ADJUSTMENT
District of Columbia
CASE NO. 17203
EXHIBIT NO. 5

CLASSIC DESIGN & BUILD

CLASSIC DESIGN REMODELING & ADDITIONS LLC
11637 TERRACE DRIVE
OXFORD PROFESSIONAL BUILDING, SUITE, 200
WALDORF, MD 20602
PHONE 301-870-6400
FAX 301-870-6419

These drawings are the property of Classic Design Remodeling & Additions LLC. The Data Group INC. and David J. Kacar, Architect, Unauthorized reproduction for any purpose is an infringement under copyright laws. Violators will be subject to prosecution to the fullest extent of the law.

Before proceeding on these drawings, read them immediately, any discrepancies, omissions, conflicts or errors must be reported to the contractor and architect at the job site office before any construction or fabrication takes place. Do not scale drawings. These drawings are conceptual and the product could change due to field conditions.

PROJECT:
SNYDER-LOUIE

ADDRESS:
925 N. CAROLINA AVE. WASHINGTON, DC

TITLE:
ELEVATIONS RESIDENCE


DRAWN BY: KATE SUSKI
APPROVED BY: DAVID J. KACAR
DATE: 05/21/04
SCALE: 1/4"=1'-0"

REVISIONS


#	DATE	REMARKS

SHEET NO:
A-1

Board of Zoning Adjustment
District of Columbia
CASE NO. 17203
EXHIBIT NO. 5

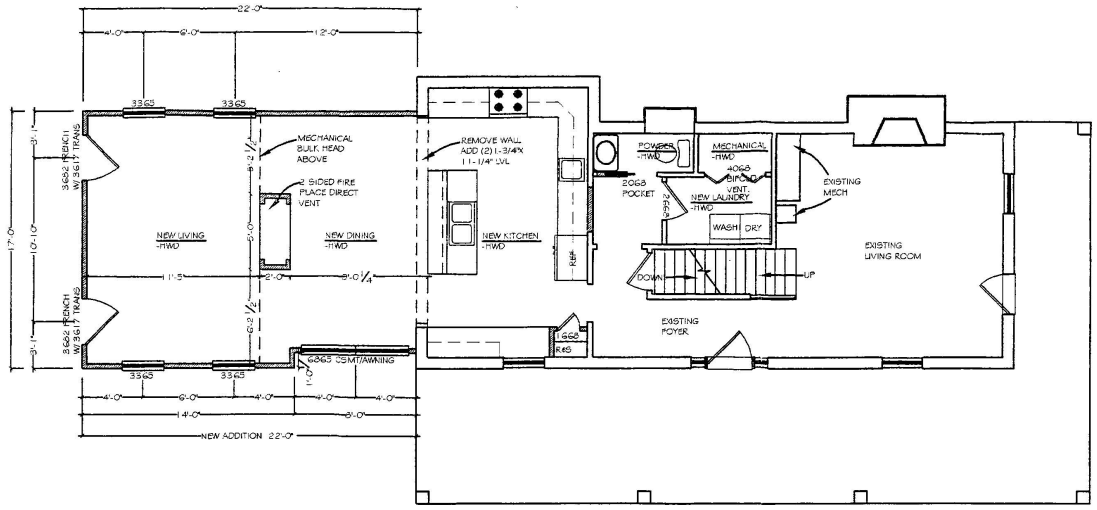

FIRST FLOOR PLAN
scale: 1/4"= 1'-0"

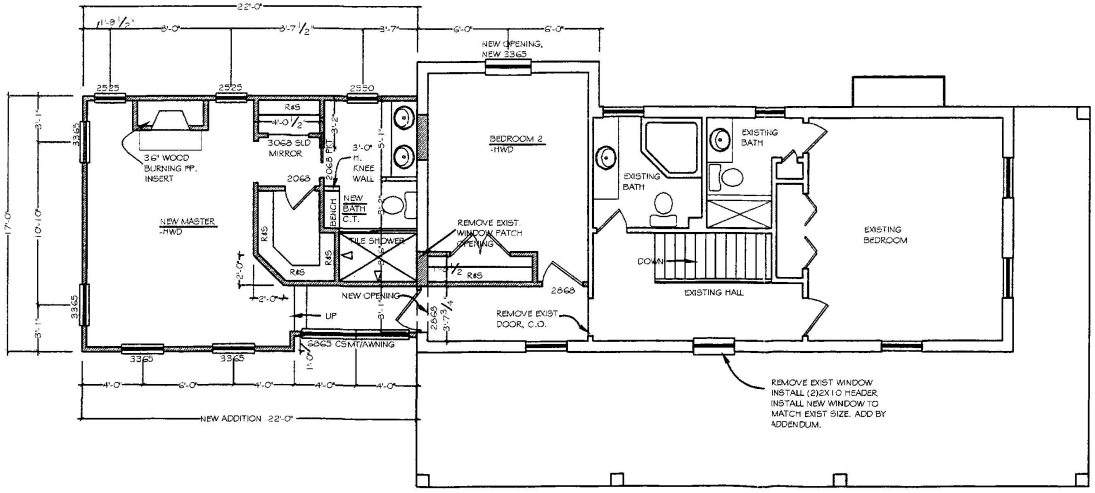

SECOND FLOOR PLAN
scale: 1/4"= 1'-0"

CLASSIC DESIGN & BUILD
CLASSIC DESIGN REMODELING & ADDITIONS LLC
11637 TERRACE DRIVE
OXFORD PROFESSIONAL BUILDING, SUITE, 200
WALDORF, MD 20602
PHONE 301-870-6400
FAX 301-870-6419

These drawings are the property of Classic Design Remodeling & Additions LLC. The Snyder Family, and David J. Kacar, Architect. Unauthorized reproduction for any purpose is prohibited and visual contact with them shall constitute prima facie evidence of acceptance of these terms. The design concepts as shown hereon are not to be used in whole or part, for any other project without written authorization of Classic Design Remodeling & Additions LLC. The Snyder Family, and David J. Kacar, Architect. Visual contact with these plans shall constitute prima facie evidence of the acceptance of these restrictions.

PROJECT:
SNYDER-LOUIE

ADDRESS:
925 N. CAROLINA AVE. WASHINGTON, DC

TITLE:
PLANS RESIDENCE

DRAWN BY:	KATE SUSKI
APPROVED BY:	DAVID J. KACAR
DATE:	05/21/04
SCALE:	1/4"=1'-0"

REVISIONS

#	DATE	REMARKS

SHEET NO:
A-2