
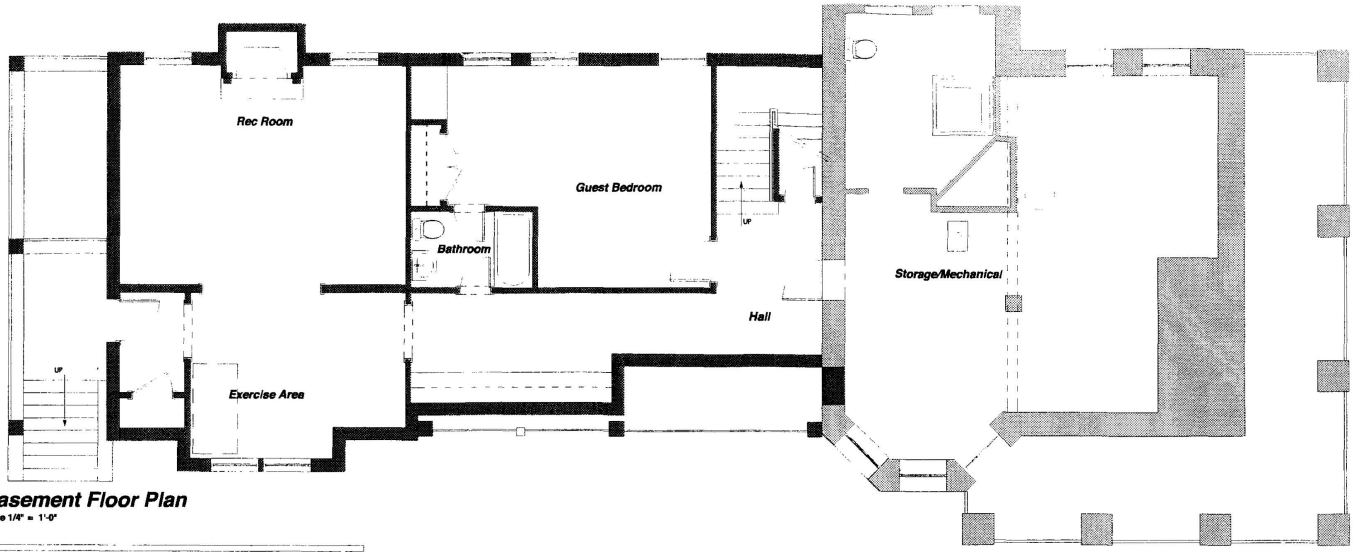


Basement Floor Plan
Scale 1/4" = 1'-0"

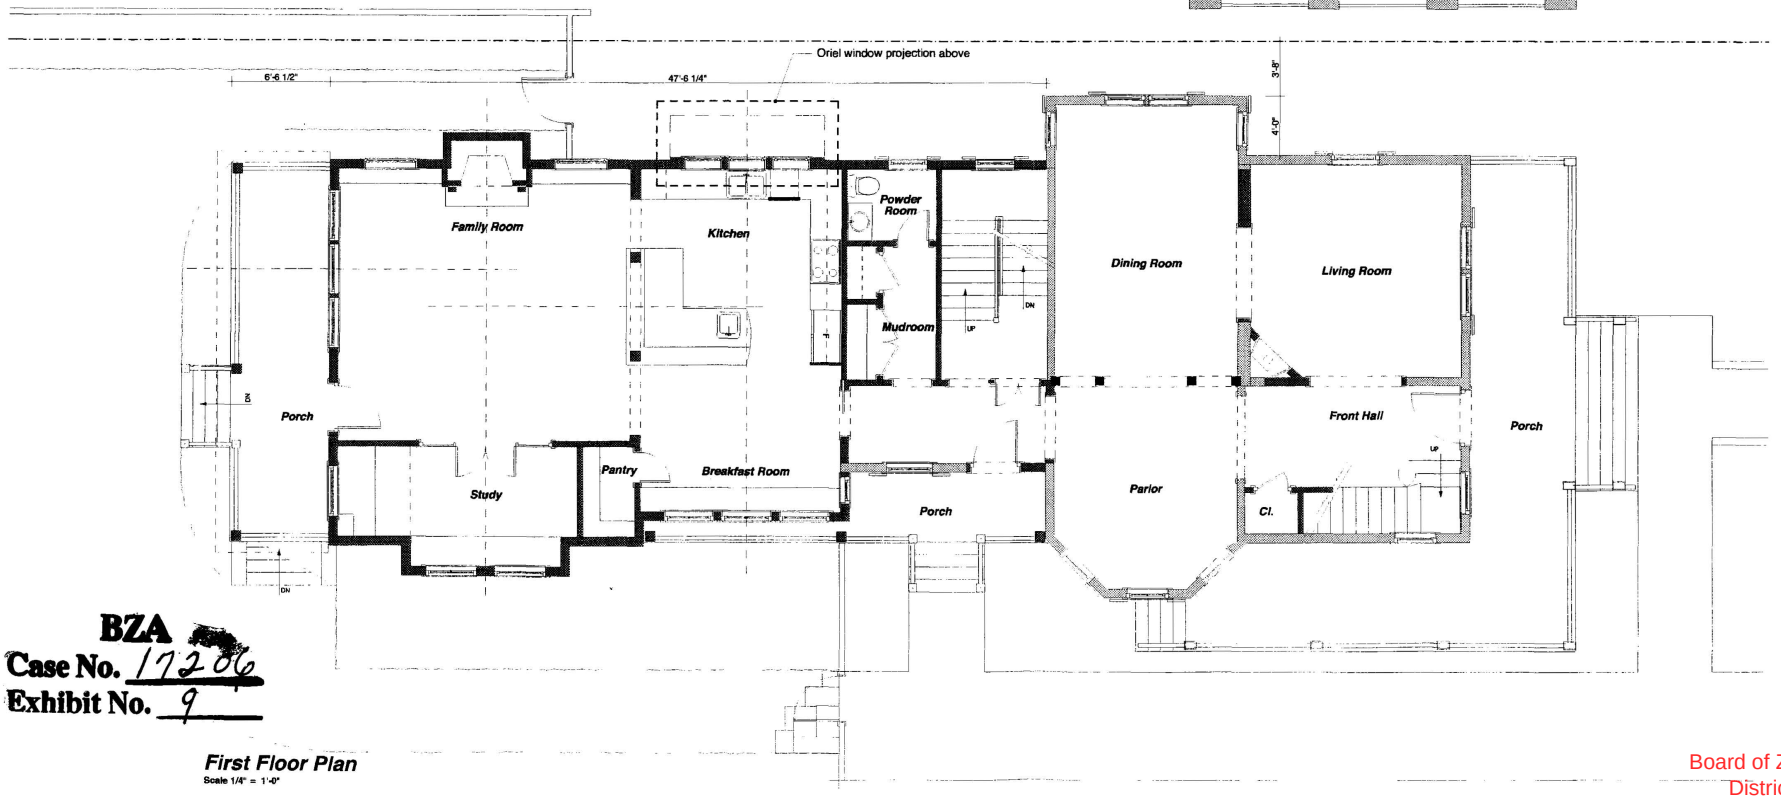

First Floor Plan
Scale 1/4" = 1'-0"

BZA
Case No. 17206
Exhibit No. 9

HAMILTON SNOWBER
Architects

2741 Woodley Place, NW
Washington, DC 20008
Telephone: 202.332.5416
Facsimile: 202.332.4541
info@hamiltonsnowber.com

Jones Residence
3607 Newark Street, N.W.
Washington, DC 20008


Basement Floor Plan

First Floor Plan

Issue
BZA Special Exception
05.19.04


Sheet **A1**

Board of Zoning Adjustment
District of Columbia
CASE NO. 17206

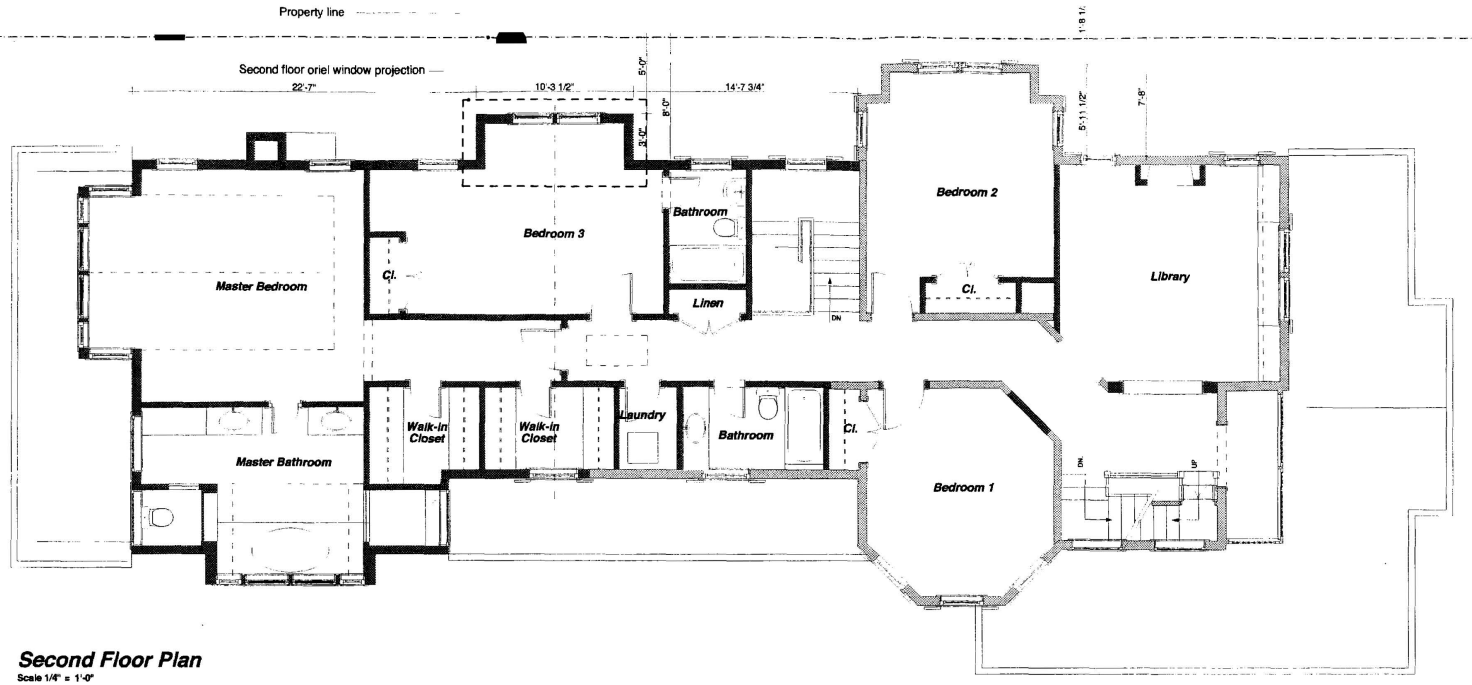

Second Floor Plan

Scale 1/4" = 1'-0"

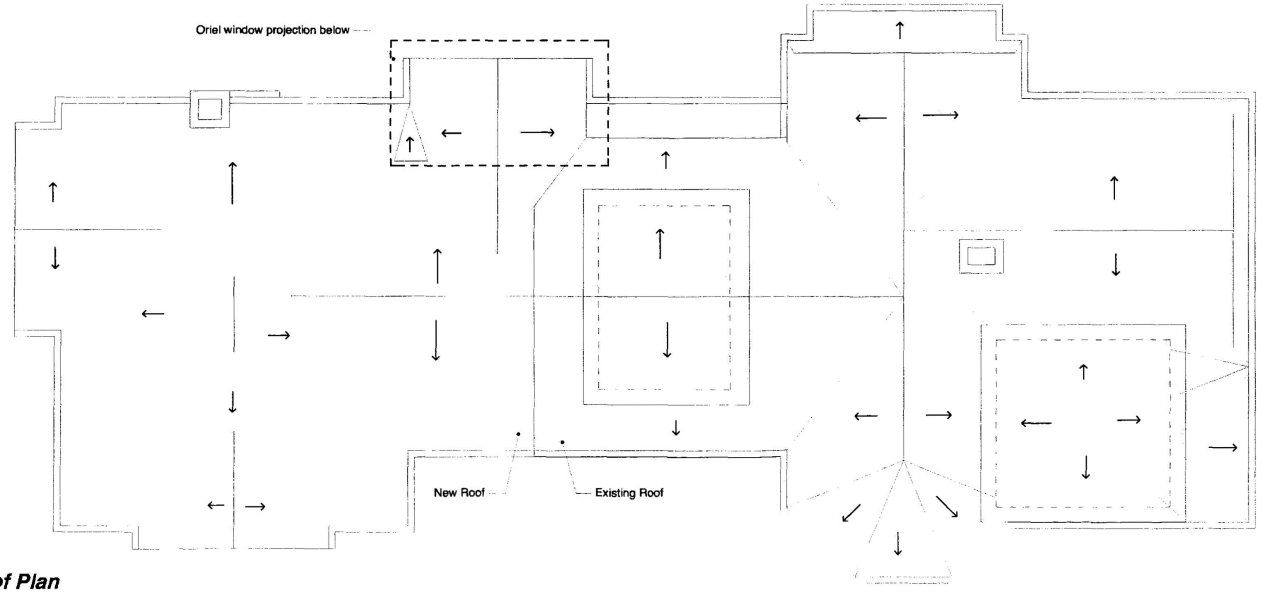

Roof Plan

Scale 1/4" = 1'-0"

HAMILTON SNOWBER
Architects

2741 Woodley Place, NW
Washington, DC 20008
Telephone: 202.332.5416
Facsimile: 202.332.4541
info@hamiltonsnowber.com


Jones Residence
3607 Newark Street, N.W.
Washington, DC 20008

Second Floor Plan


Roof Plan

Issue
BZA Special Exception
05.19.04


Sheet **A2**

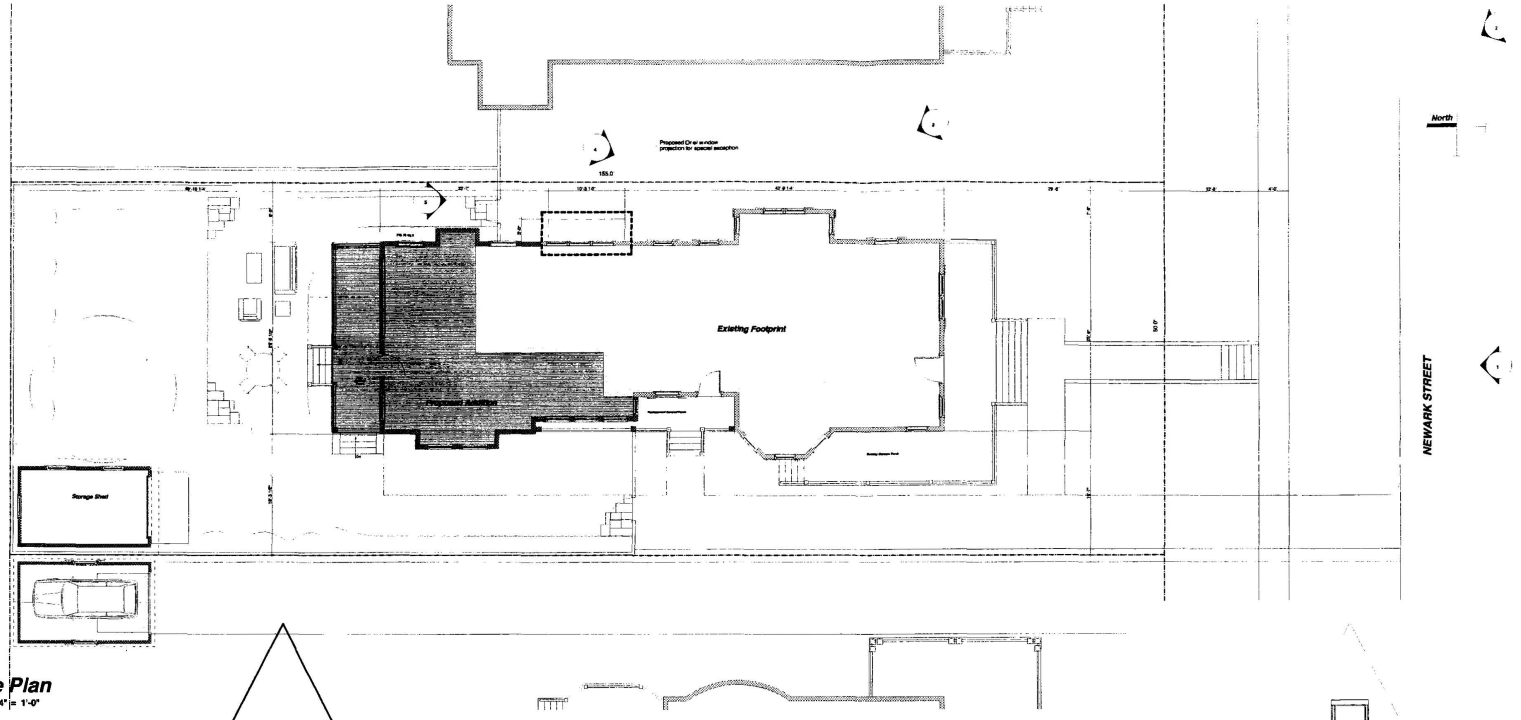

Site Plan
Scale 1/4" = 1'-0"

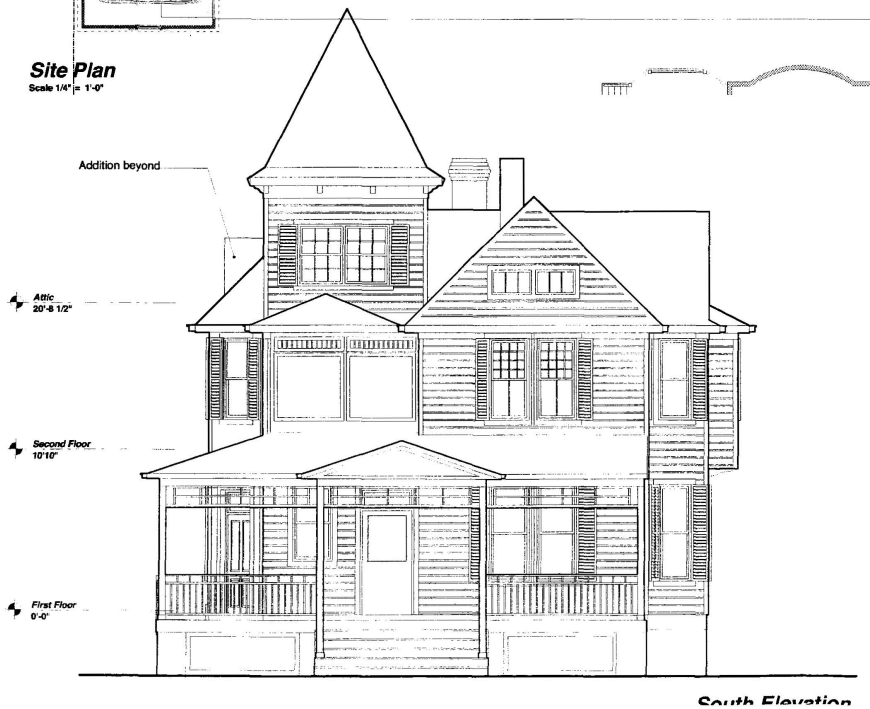

South Elevation

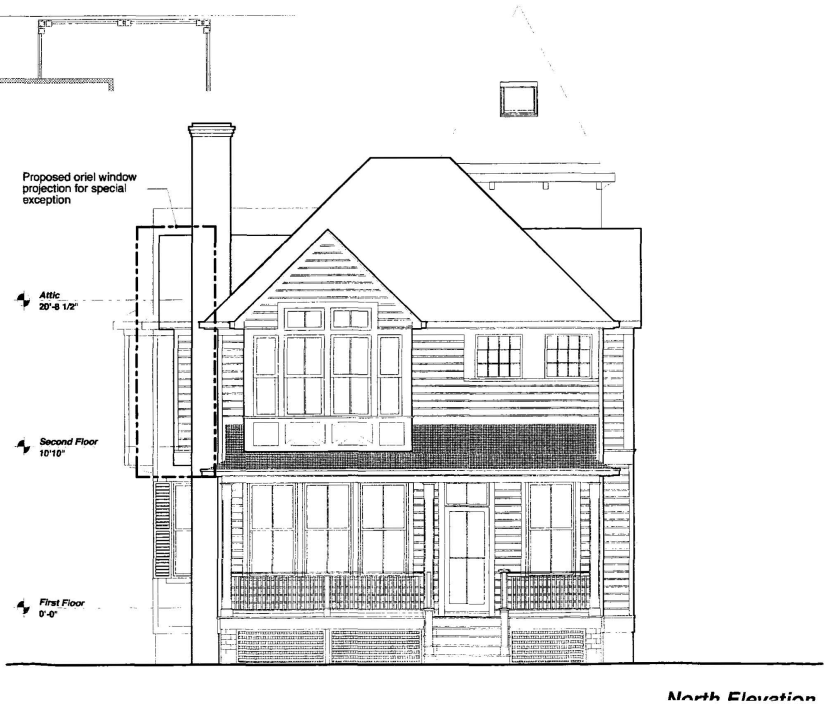

North Elevation

HAMILTON SNOWBER
Architects
2741 Woodley Place, NW
Washington, DC 20008
Telephone: 202.332.5416
Facsimile: 202.332.4541
info@hamiltonsnowber.com

Jones Residence
3607 Newark Street, N.W.
Washington, DC 20008


Site Plan

South Elevation


North Elevation

Issue
BZA Special Exception
05.19.04

Sheet **A3**

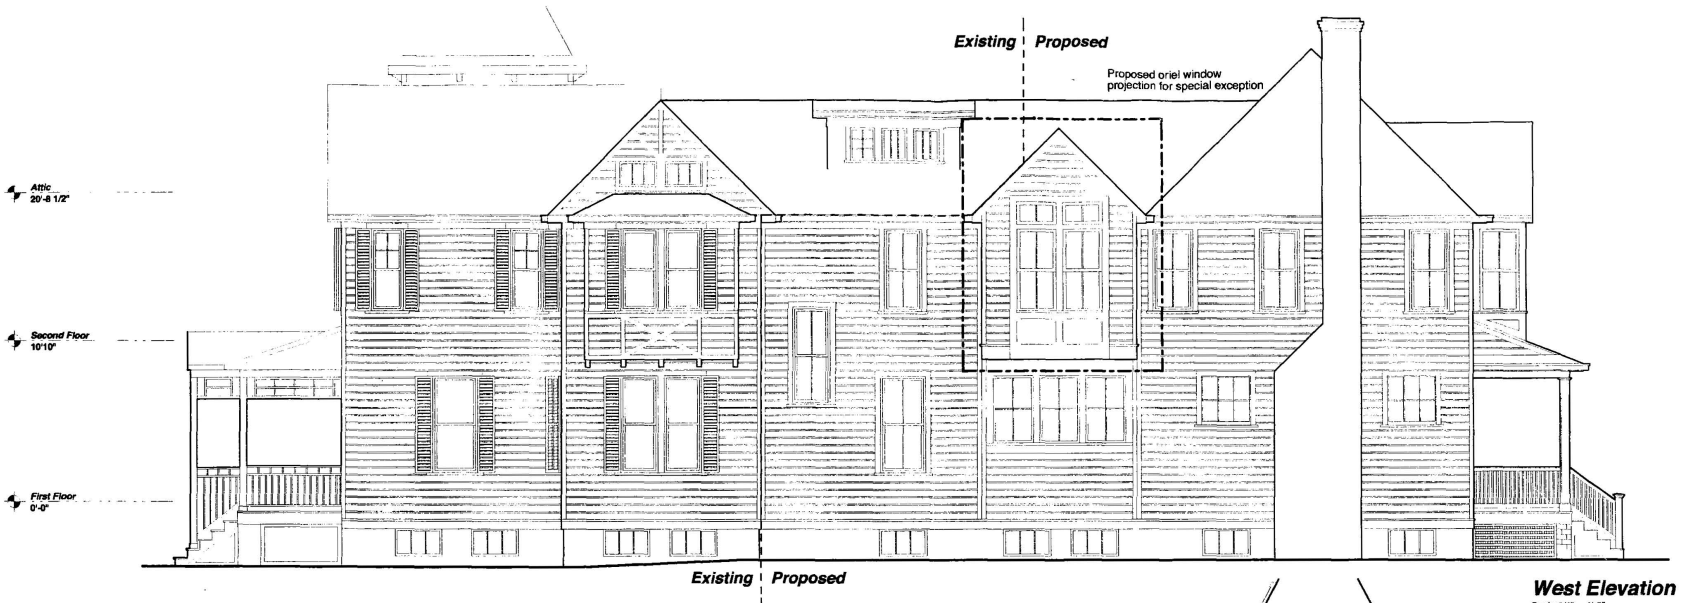

West Elevation
Scale 1/4" = 1'-0"

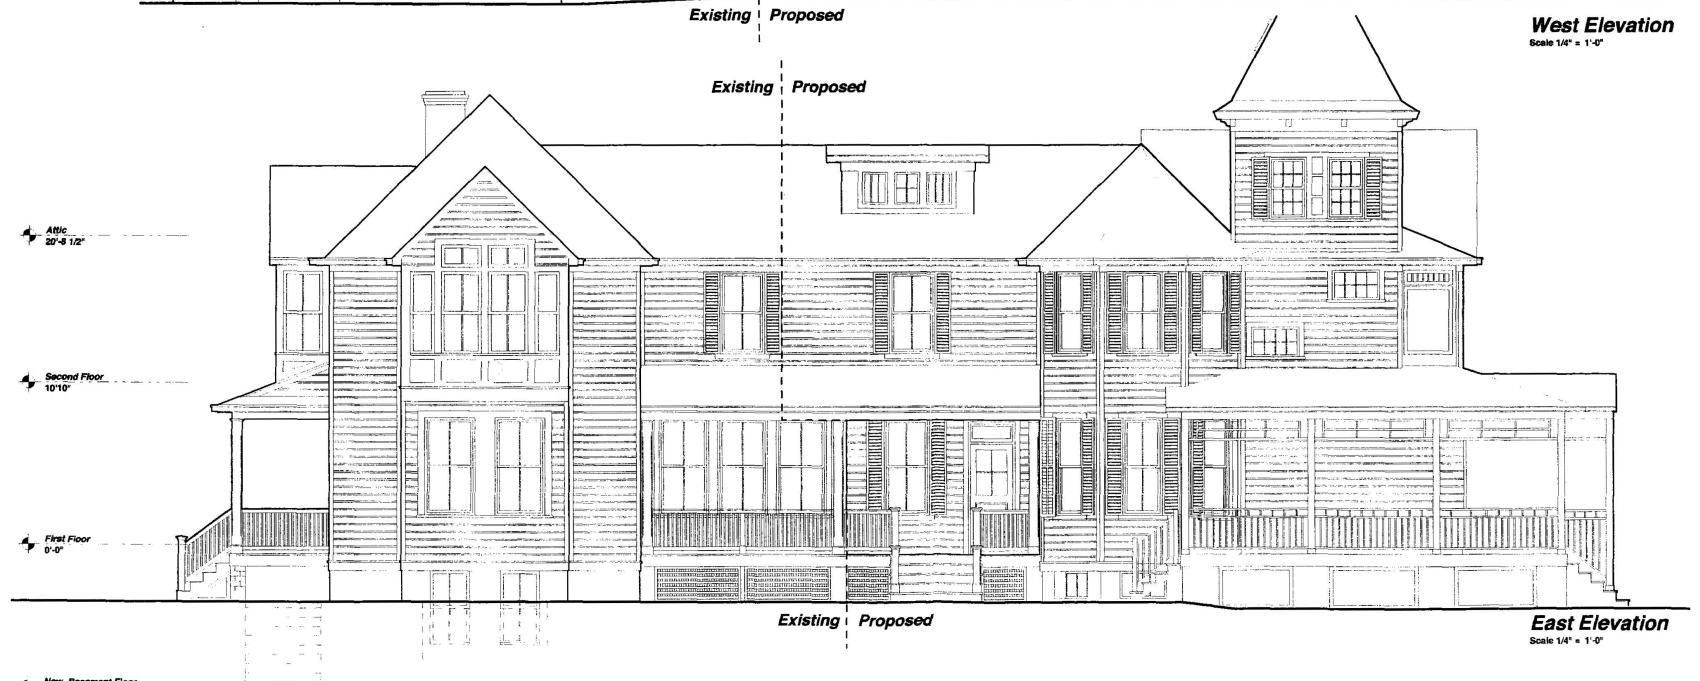

East Elevation
Scale 1/4" = 1'-0"

HAMILTON
SNOWBER
Architects

2741 Woodley Place, NW
Washington, DC 20008
Telephone: 202.332.5416
Facsimile: 202.332.4541
info@hamiltonsnowber.com

Jones Residence
3607 Newark Street, N.W.
Washington, DC 20008

West Elevation

East Elevation

Issue
BZA Special Exception
05.19.04

Sheet **A4**