
RIGHT SIDE

RECEIVED
D.C. OFFICE OF ZONING
2004 JUL -9 AM 9:10

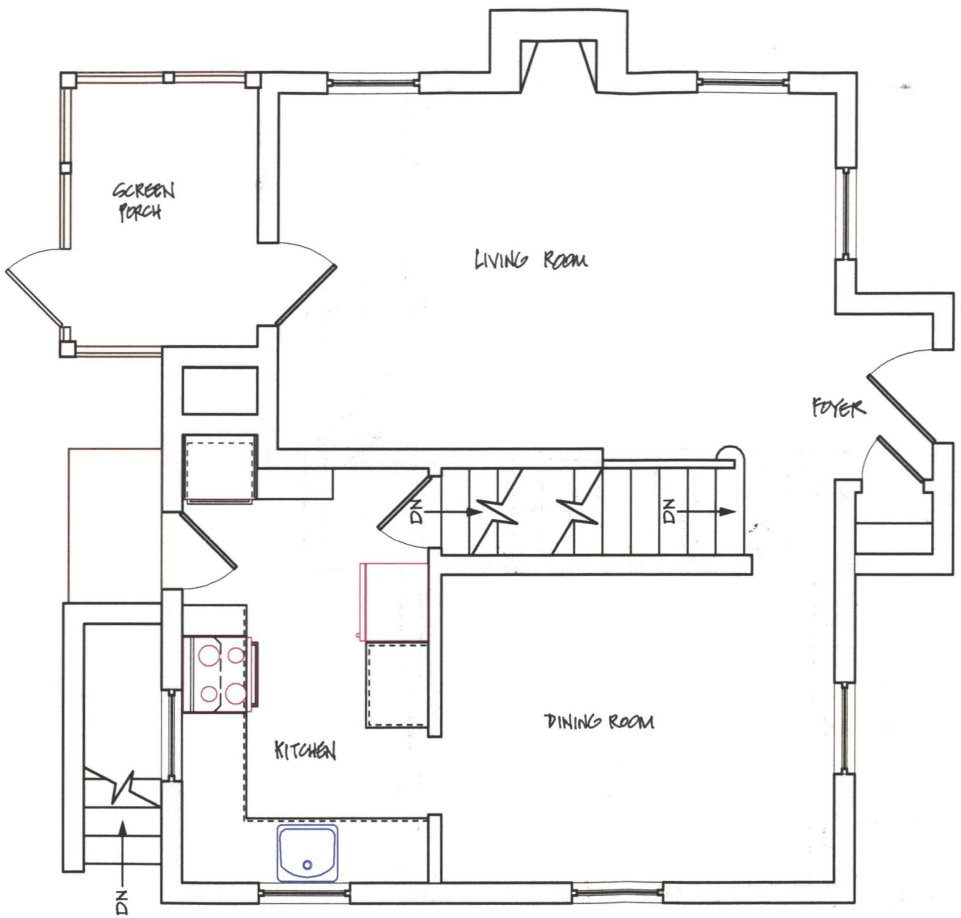

REAR

FRONT

LEFT SIDE

1 FLOOR PLAN - EXISTING

Scale: 1/4" = 1'-0"

Drawn by: af Designed by: RM	SCALE: 1/4" = 1'-0"	06.15.04


TLAM/FOSTER RESIDENCE
4527 Q STREET NW
WASHINGTON, DC 20007

CASE
DESIGN/REMODELING, INC.

BZA
Case No. 17212
Exhibit No. 8

Board of Zoning Adjustment
District of Columbia
CASE NO. 17212

REAR

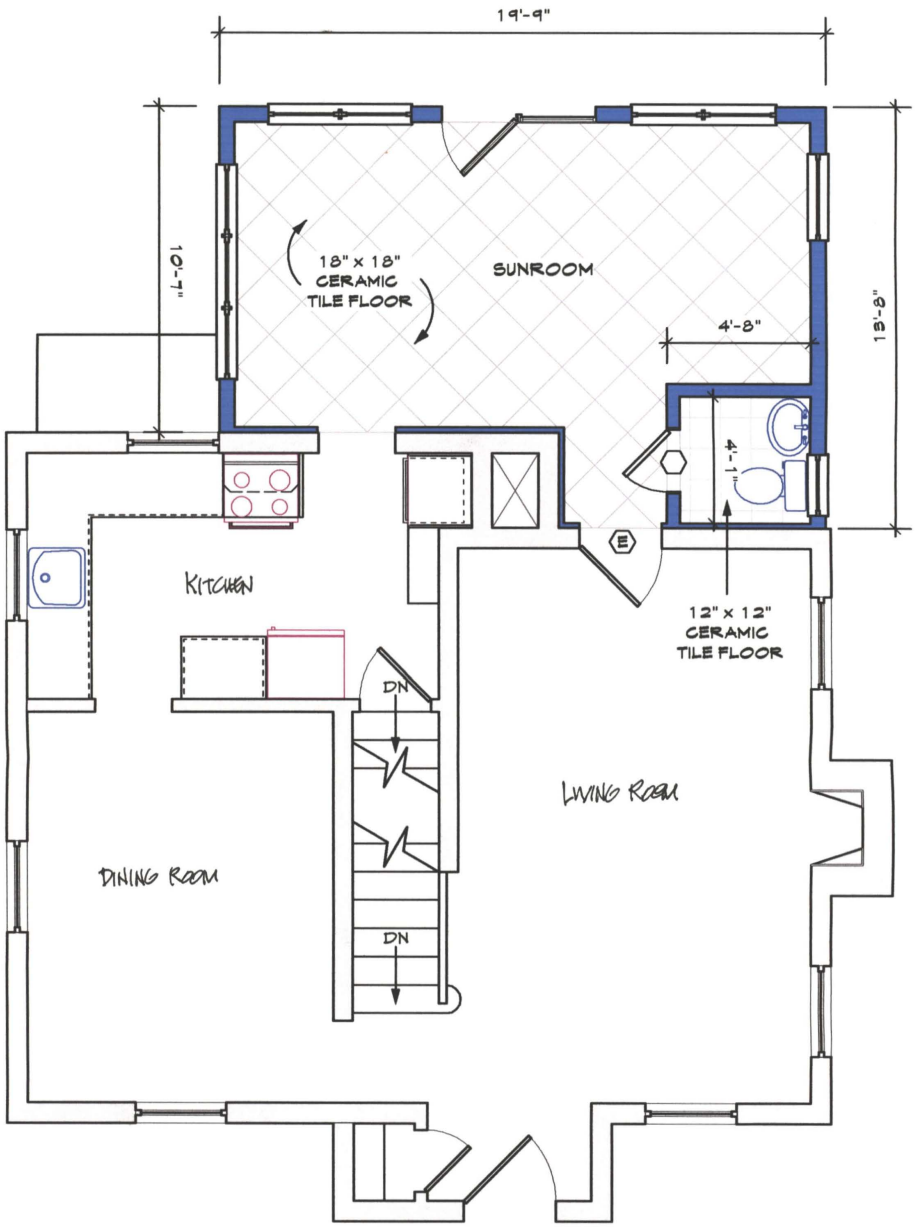

FRONT

1 FLOOR PLAN

Scale: 1/4" = 1'-0"

CASE DESIGN/REMODELING, INC.


TLAM/FOSTER RESIDENCE

4527 Q STREET NW
WASHINGTON, DC 20007

Drawn by: af
Designed by: RM

SCALE:
1/4" = 1'-0"

06.15.04

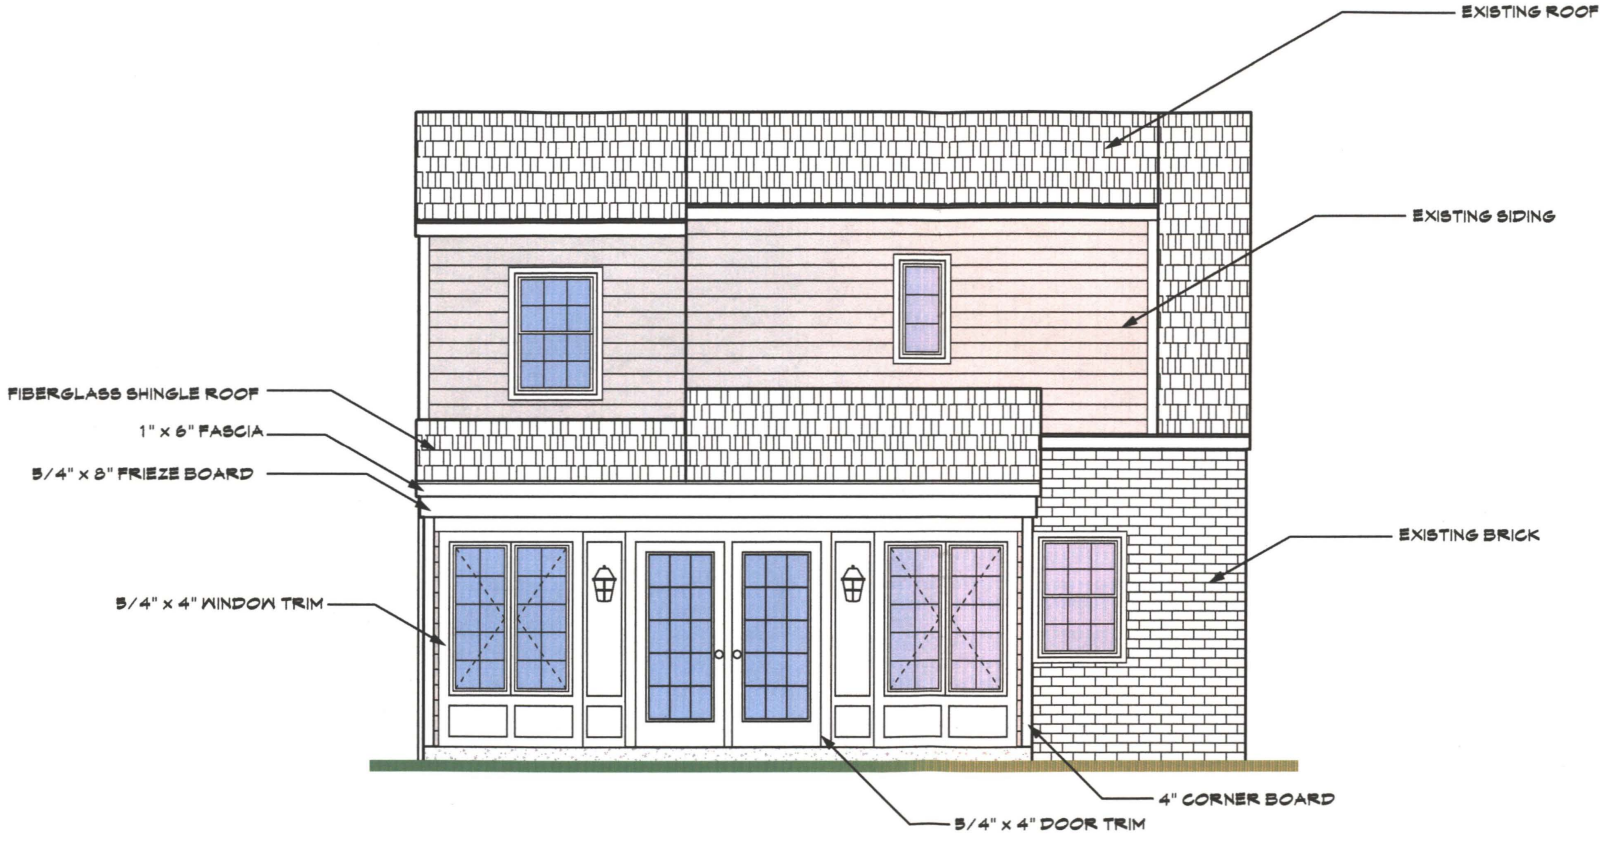

1 REAR ELEVATION
Scale: 1/4" = 1'-0"


Drawn by: af
Designed by: RM

SCALE:
1/4" = 1'-0"

06.15.04

TLAM/FOSTER RESIDENCE
4527 Q STREET NW
WASHINGTON, DC 20007

CASE®
DESIGN/REMODELING, INC.

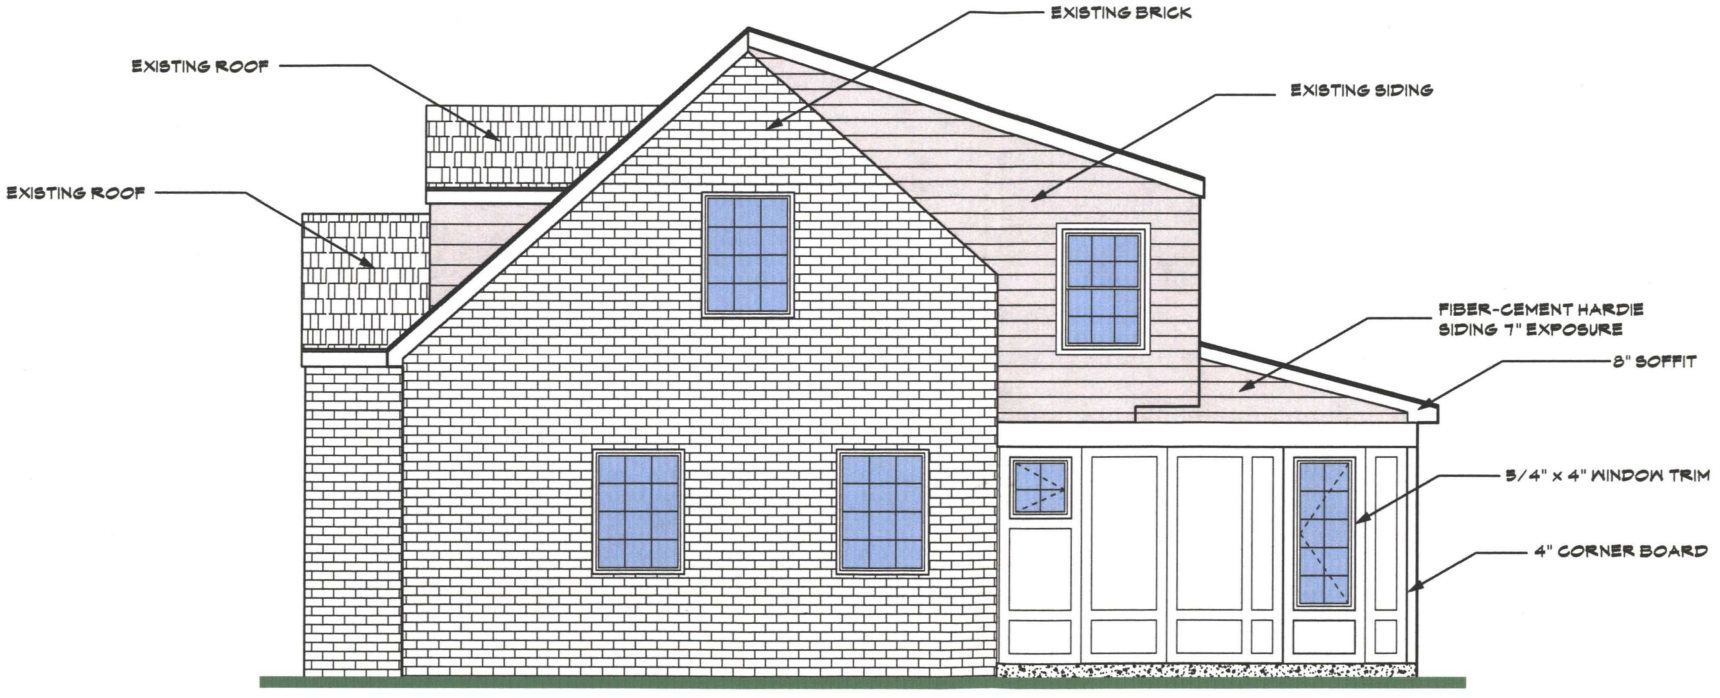

1 RIGHT ELEVATION

Scale: 1/4" = 1'-0"


Drawn by: af
Designed by: RM

SCALE:
1/4" = 1'-0"

06.15.04

TLAM/FOSTER RESIDENCE
4527 Q STREET NW
WASHINGTON, DC 20007

CASE
DESIGN/REMODELING, INC.

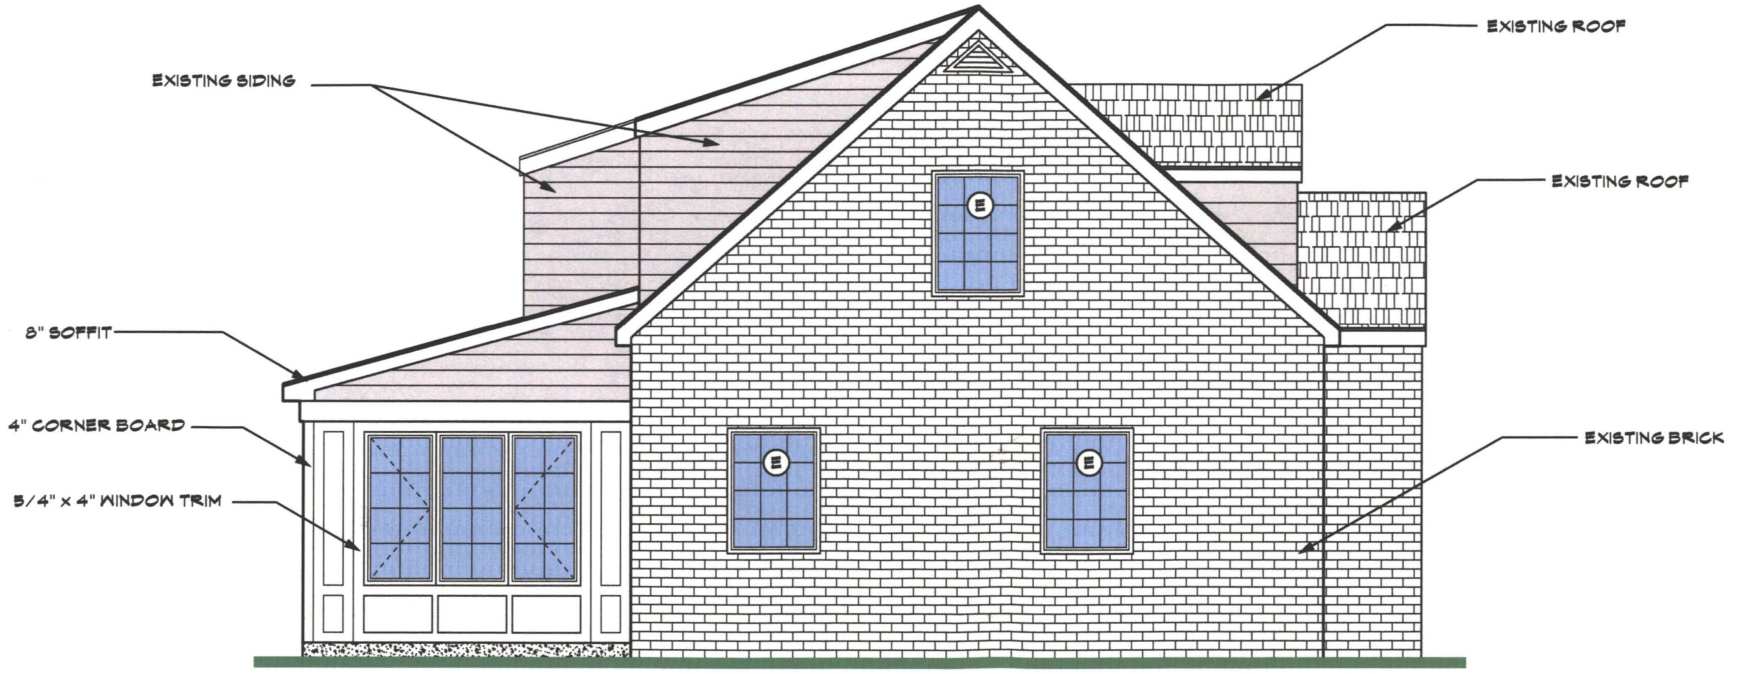

1 LEFT ELEVATION

Scale: 1/4" = 1'-0"


Drawn by: af
Designed by: RM

SCALE: 1/4" = 1'-0"

06.15.04

TLAM/FOSTER RESIDENCE
4527 Q STREET NW
WASHINGTON, DC 20007

CASE
DESIGN/REMODELING, INC.

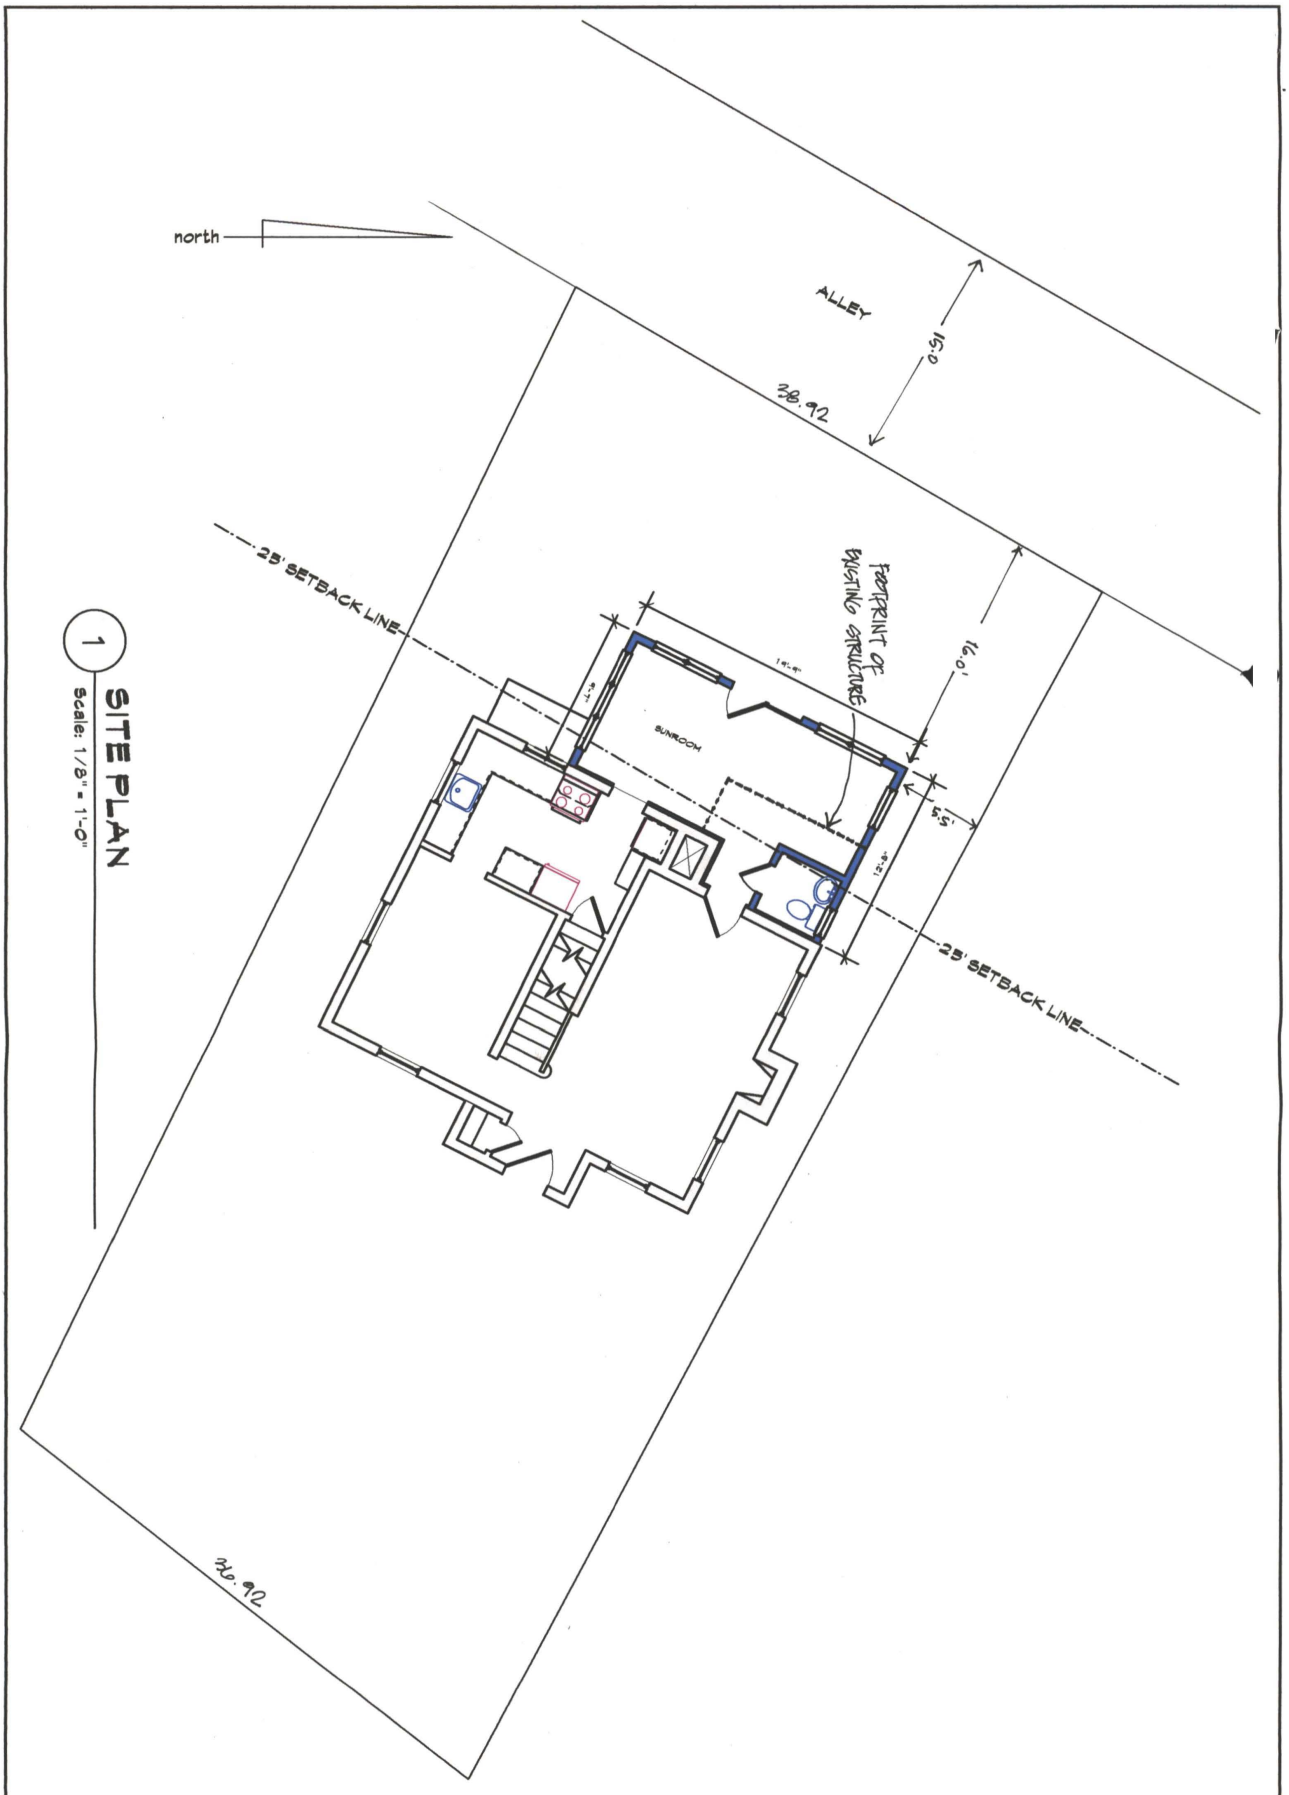

1 SITE PLAN
Scale: 1/8" = 1'-0"

CASE Design/Remodeling, Inc.

TLAM/FOSTER RESIDENCE
4527 Q STREET NW
WASHINGTON, DC 20007

Drawn by: af
Designed by: RM

SCALE:
1/8" = 1'-0"

06.15.04