MRF&A *MENDOZA, RIBAS, FARINAS & ASSOCIATES*
CONSULTING ENGINEERS
6265 EXECUTIVE BLVD., ROCKVILLE, MD 20852
T: (301) 468-8882 F: (301) 770-2567 E: mrf@mrf-a.com

FAX COVER SHEET

FROM: Walter Mendoza	DATE: 11-16-04
TO: Matt Locraft	COMPANY FAX: ~~#~~03.
COMPANY: O & K	NO. OF PAGES: (INCLUDING COVER) 2
PROJECT NAME: Merrick Rec. Ctr.	PROJECT NUMBER: 02-147
REFERENCE: (St. Thomas More)	SUBJECT:

Subject/Remarks:

Following is page ref. Gardco #101 PT-150MH-WP-WT

COPY TO:

COPY TO FOLLOW BY MAIL: YES (NO)

TRANSMITTING FROM (301) 770-2567
PLEASE CALL SENDER IF THERE ARE ANY PROBLEMS WITH THIS TRANSMISSION

Two-Sided Page

Case No. 17215
Exhibit No. 40

Board of Zoning Adjustment
District of Columbia
CASE NO. 17215
EXHIBIT NO. 40

Numeric Summary								
Project: All Projects								
Label		CalcType	Units	Avg	Max	Min	Avg/Min	Max/Min
LOT		Illuminance	Fc	0.35	2.2	0.0	0.00	0.00


Luminaire Schedule						
Project: All Projects						
Symbol	Qty	Label	Arrangement	Lumens	LLF	Description
	2	B	SINGLE	12000	0.700	101-MT-150MH


GARDCO #101FT-150MH-WP-WT

29' ABOVE FLOOR LINE

33' ABOVE GRADE

MEDIUM THROW

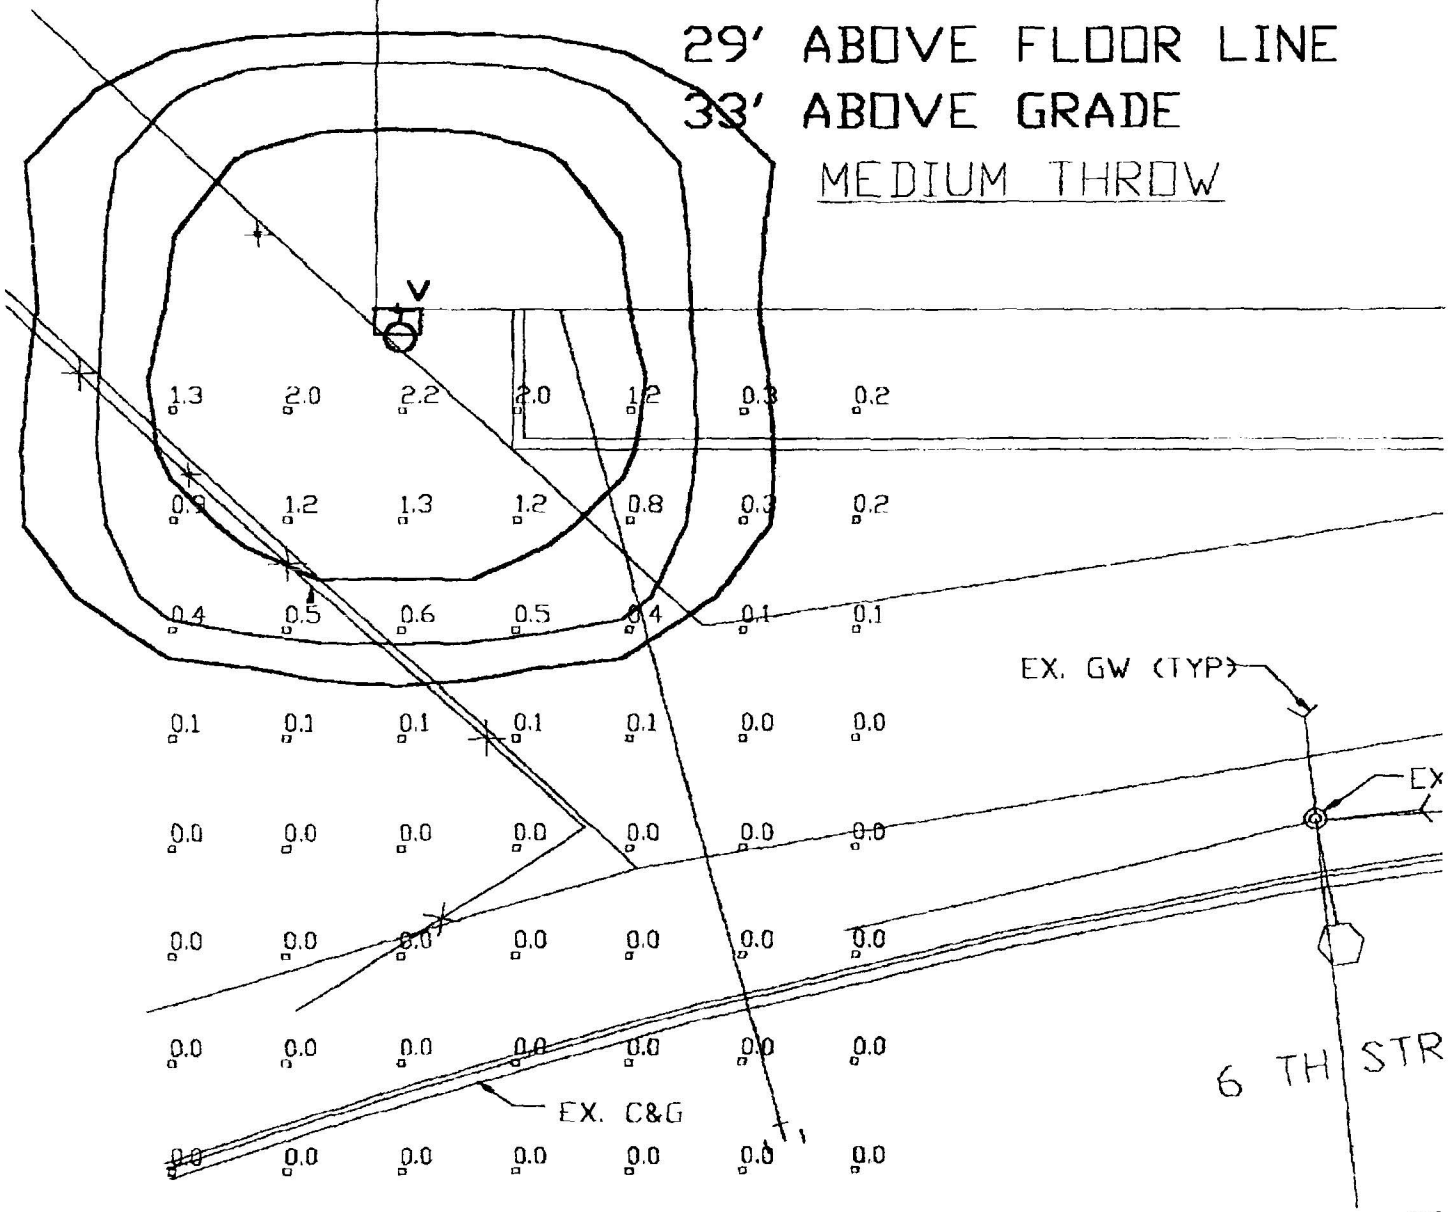

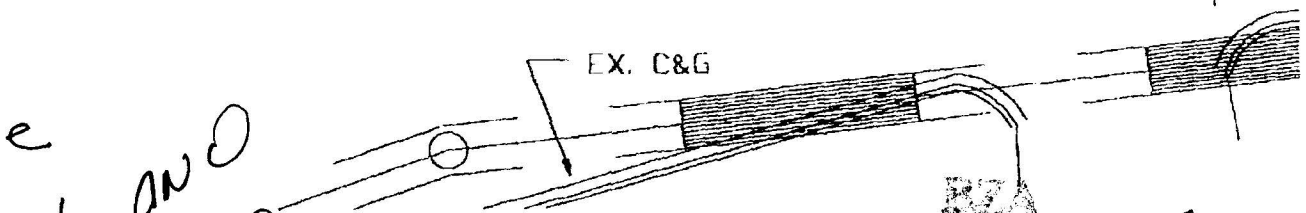

SCALE: 1/16" = 1'-0"

See front and Back Page

BZA
Case No. 17215
Exhibit No. 40