
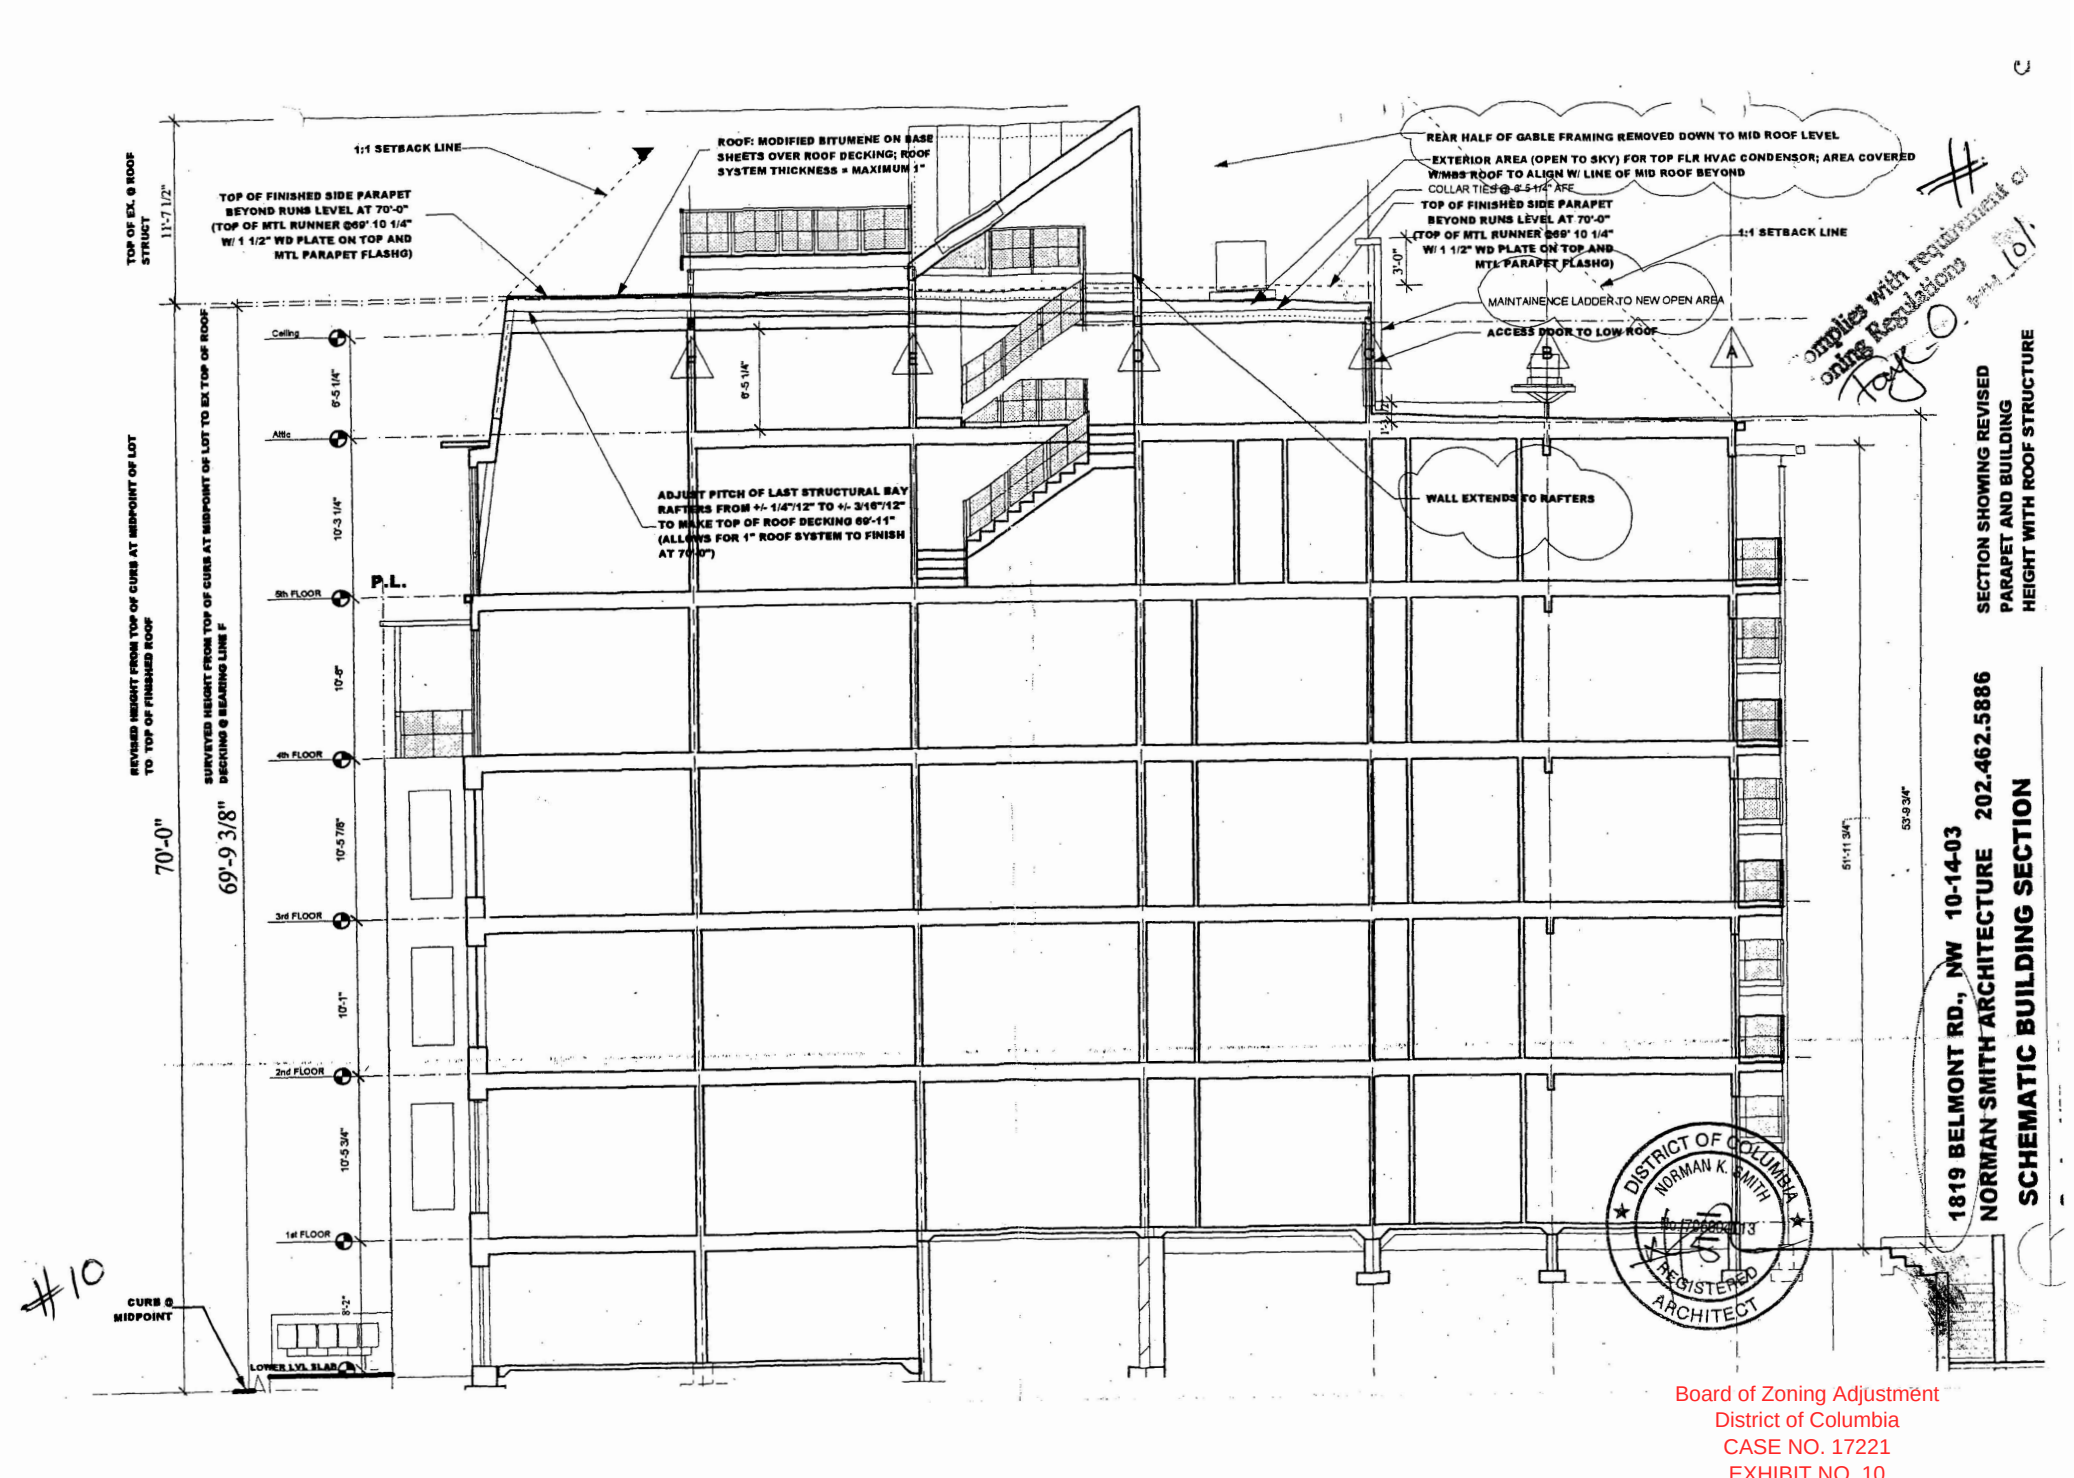


Board of Zoning Adjustment
District of Columbia
CASE NO. 17221
EXHIBIT NO. 10

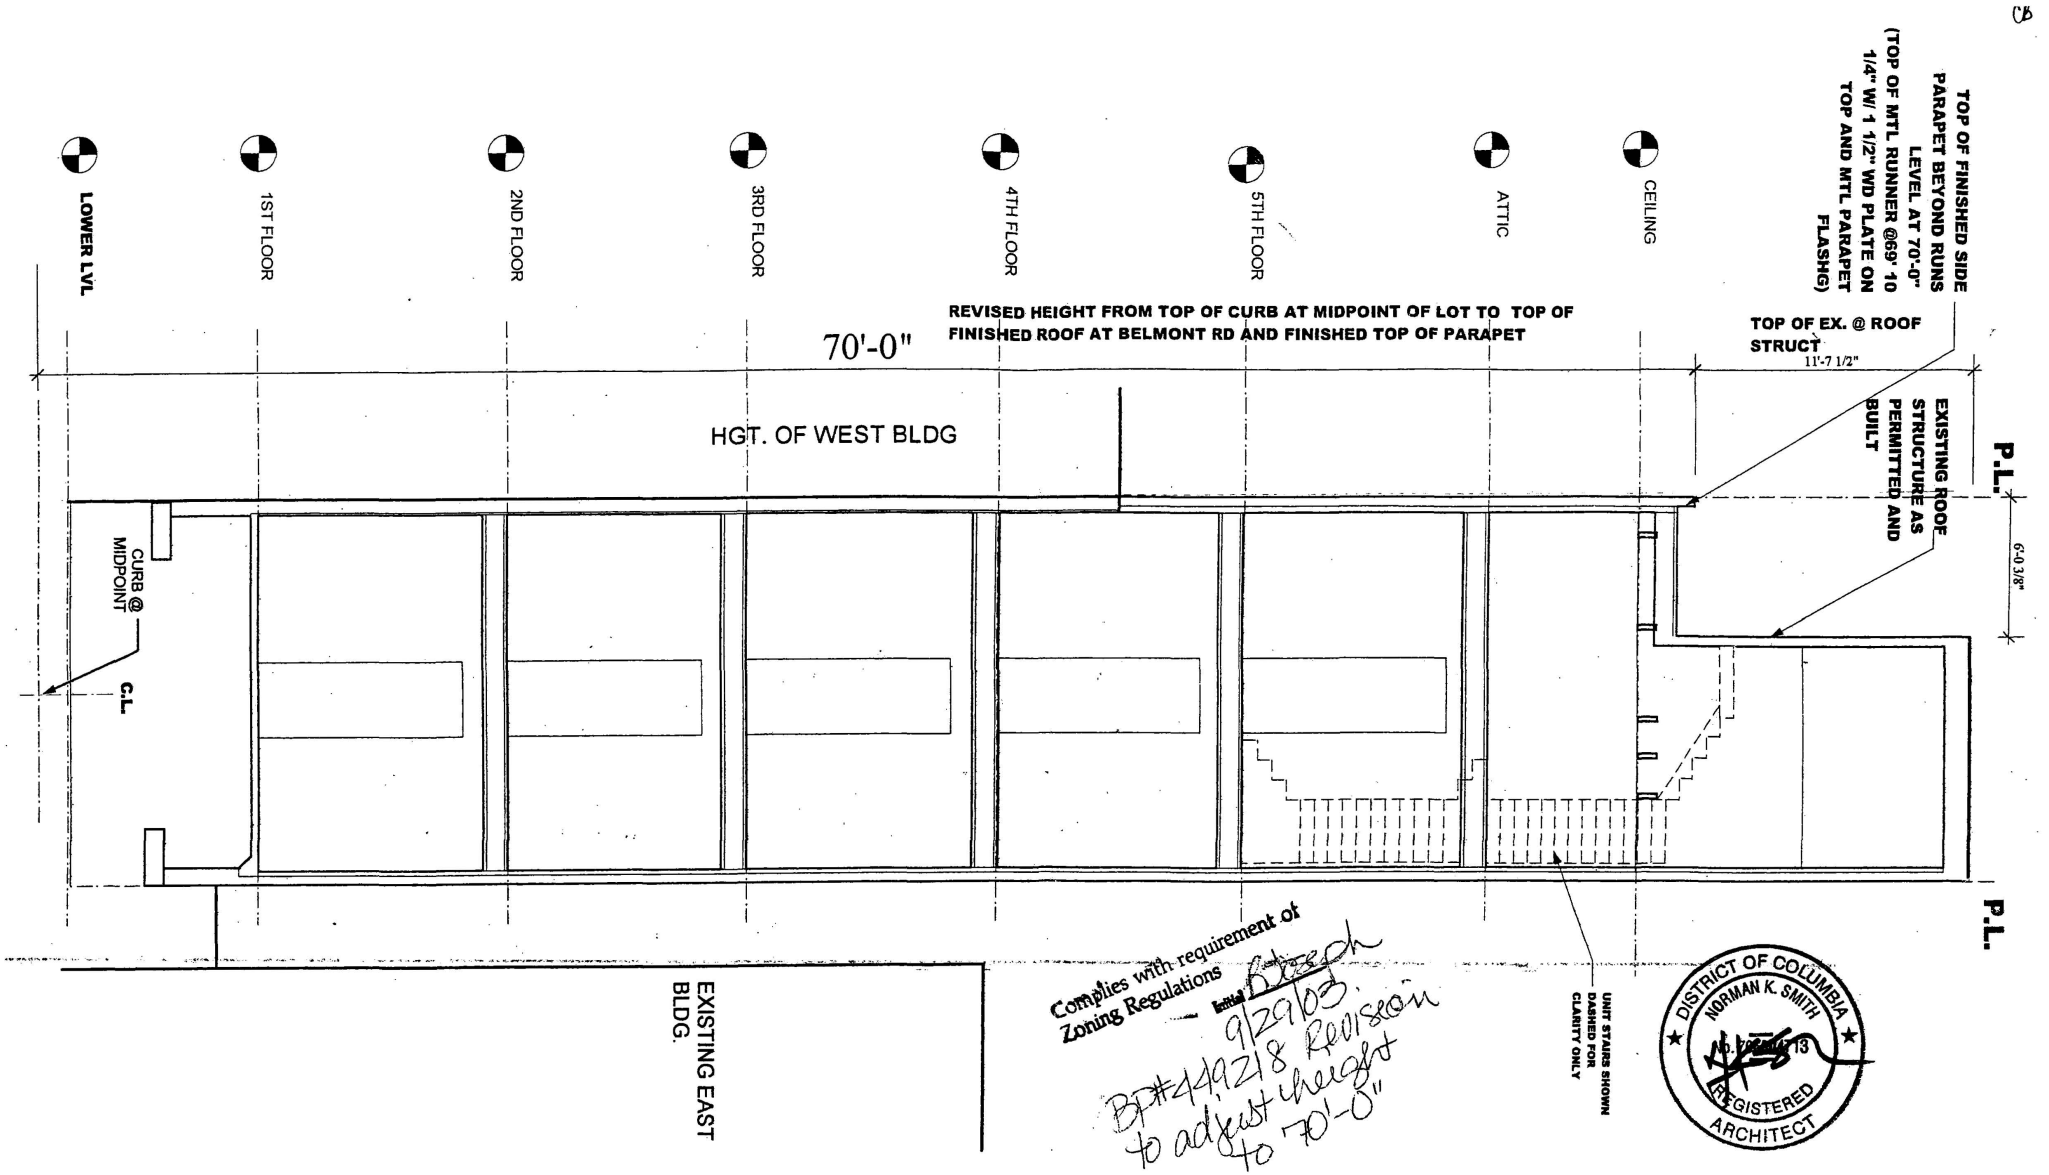


BZA
Case No. 17221
Exhibit No. 10

SCHEMATIC BUILDING CROSS SECTION
Scale: 3/16" = 1 ft

SECTION SHOWING REVISED PARAPET AND BUILDING HEIGHT WITH ROOF STRUCTURE AS PERMITTED AND BUILT

1819 BELMONT RD., NW 09-29-03
NORMAN SMITH ARCHITECTURE 202.462.5886

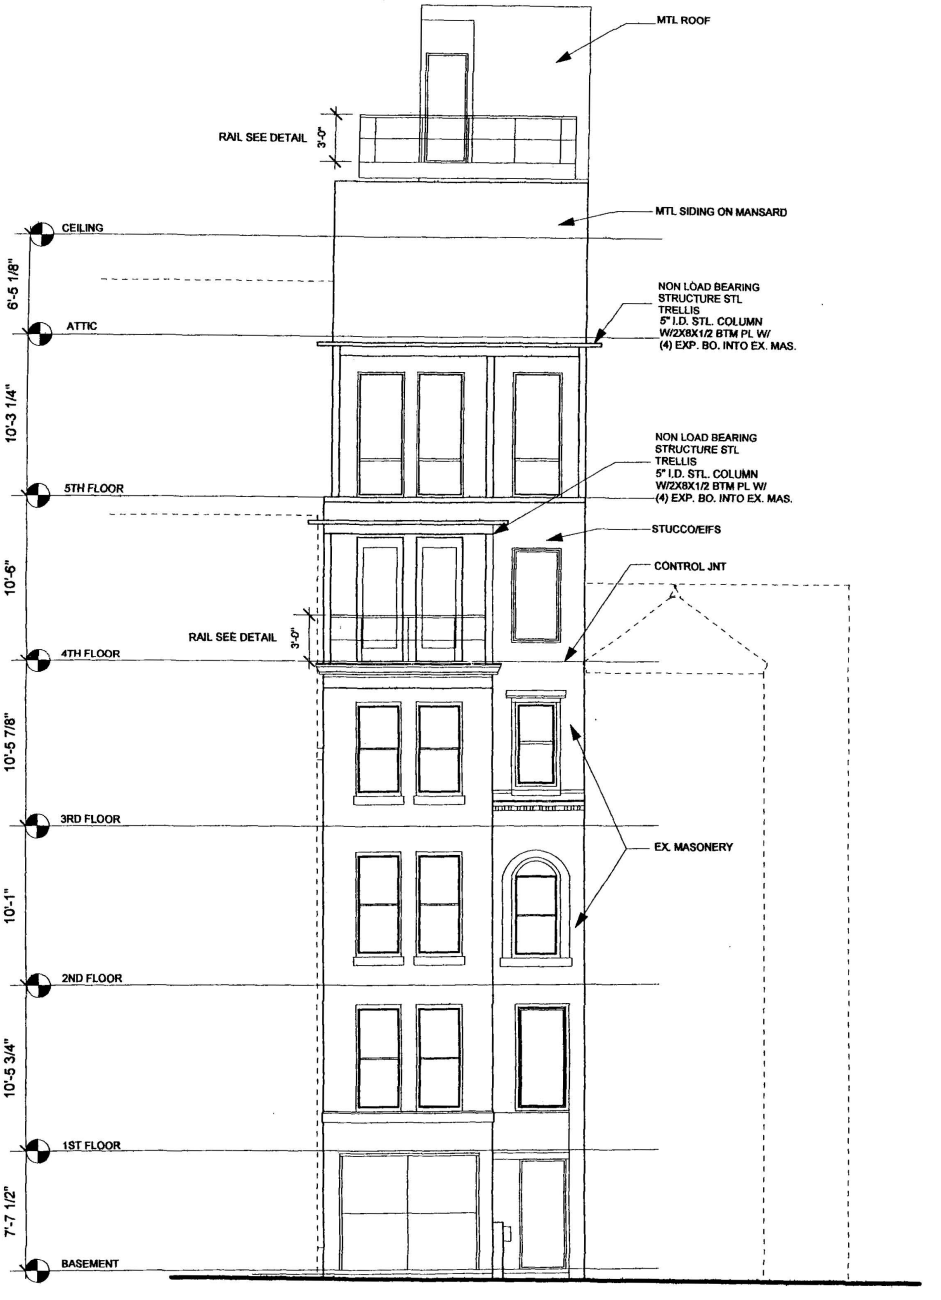

FRONT ELEVATION

Scale: 1/8" = 1'-0"