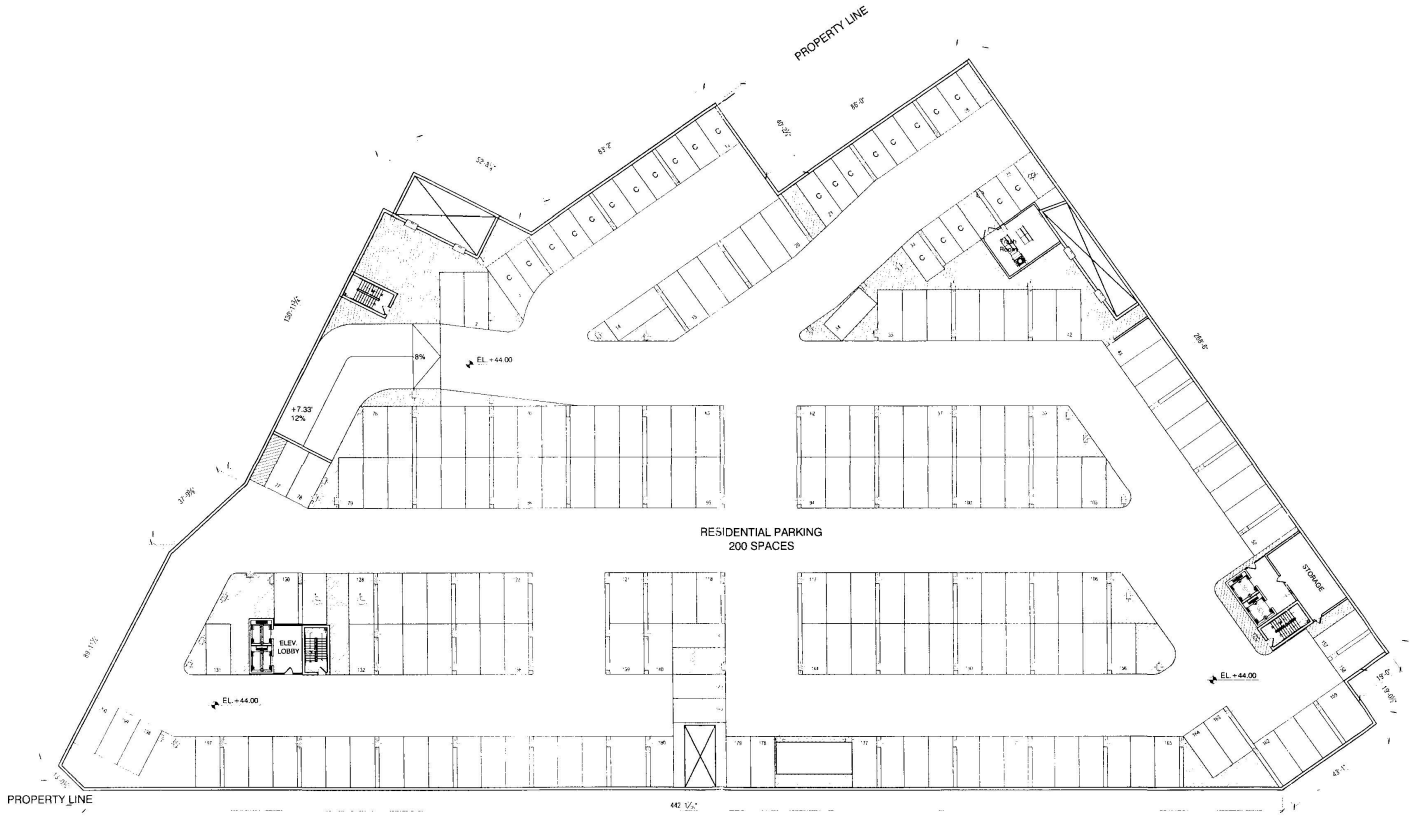


BZA
Case No. 17224
Exhibit No. 10

Jenkins Row

1 GARAGE - G2 LEVEL


WASHINGTON, DC

JPI

SK&I

A2.01

Board of Zoning Adjustment
District of Columbia
CASE NO. 17224
EXHIBIT NO. 10

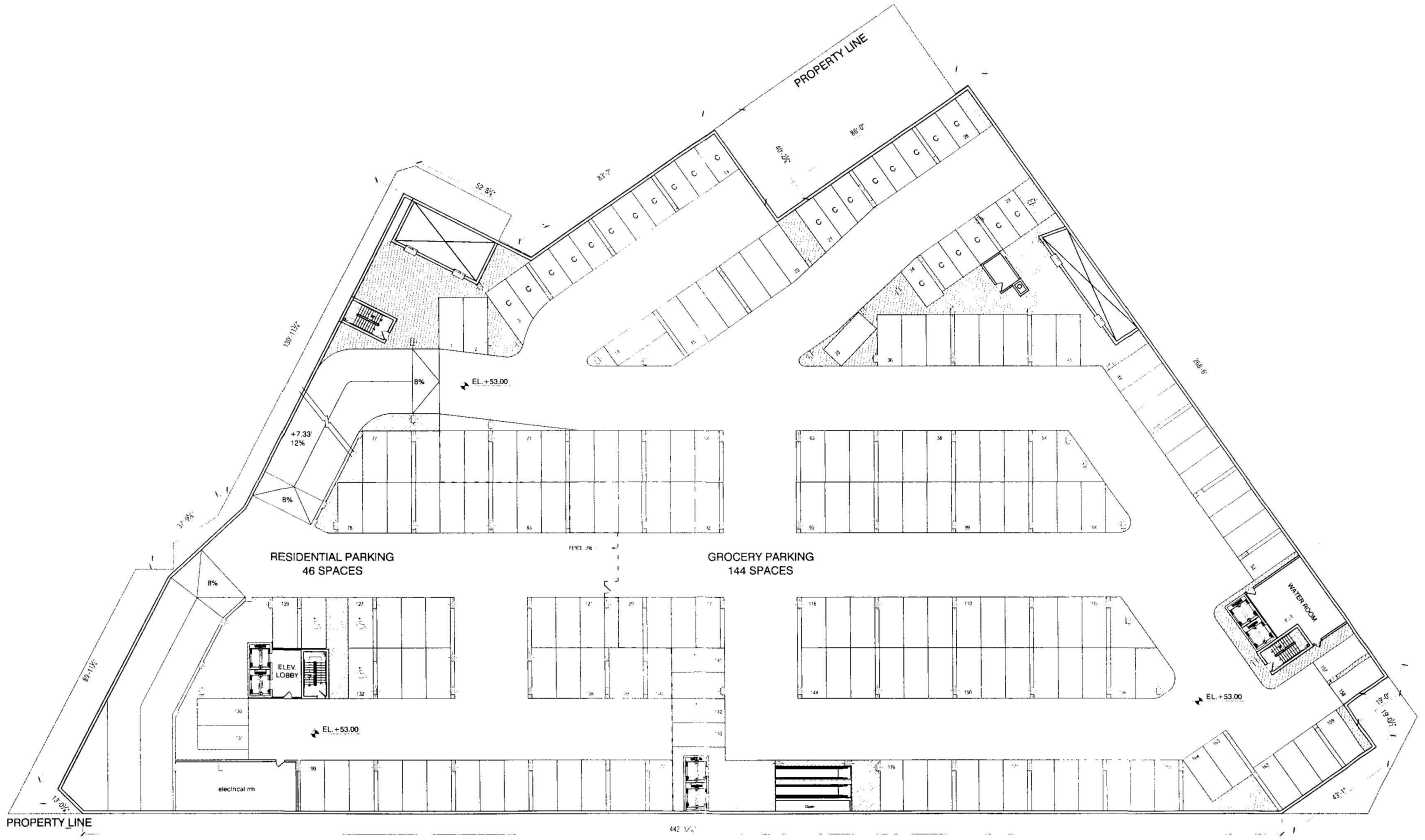

1 GARAGE - G1 LEVEL


Jenkins Row

WASHINGTON, DC

JPI

SK&I

A2.02

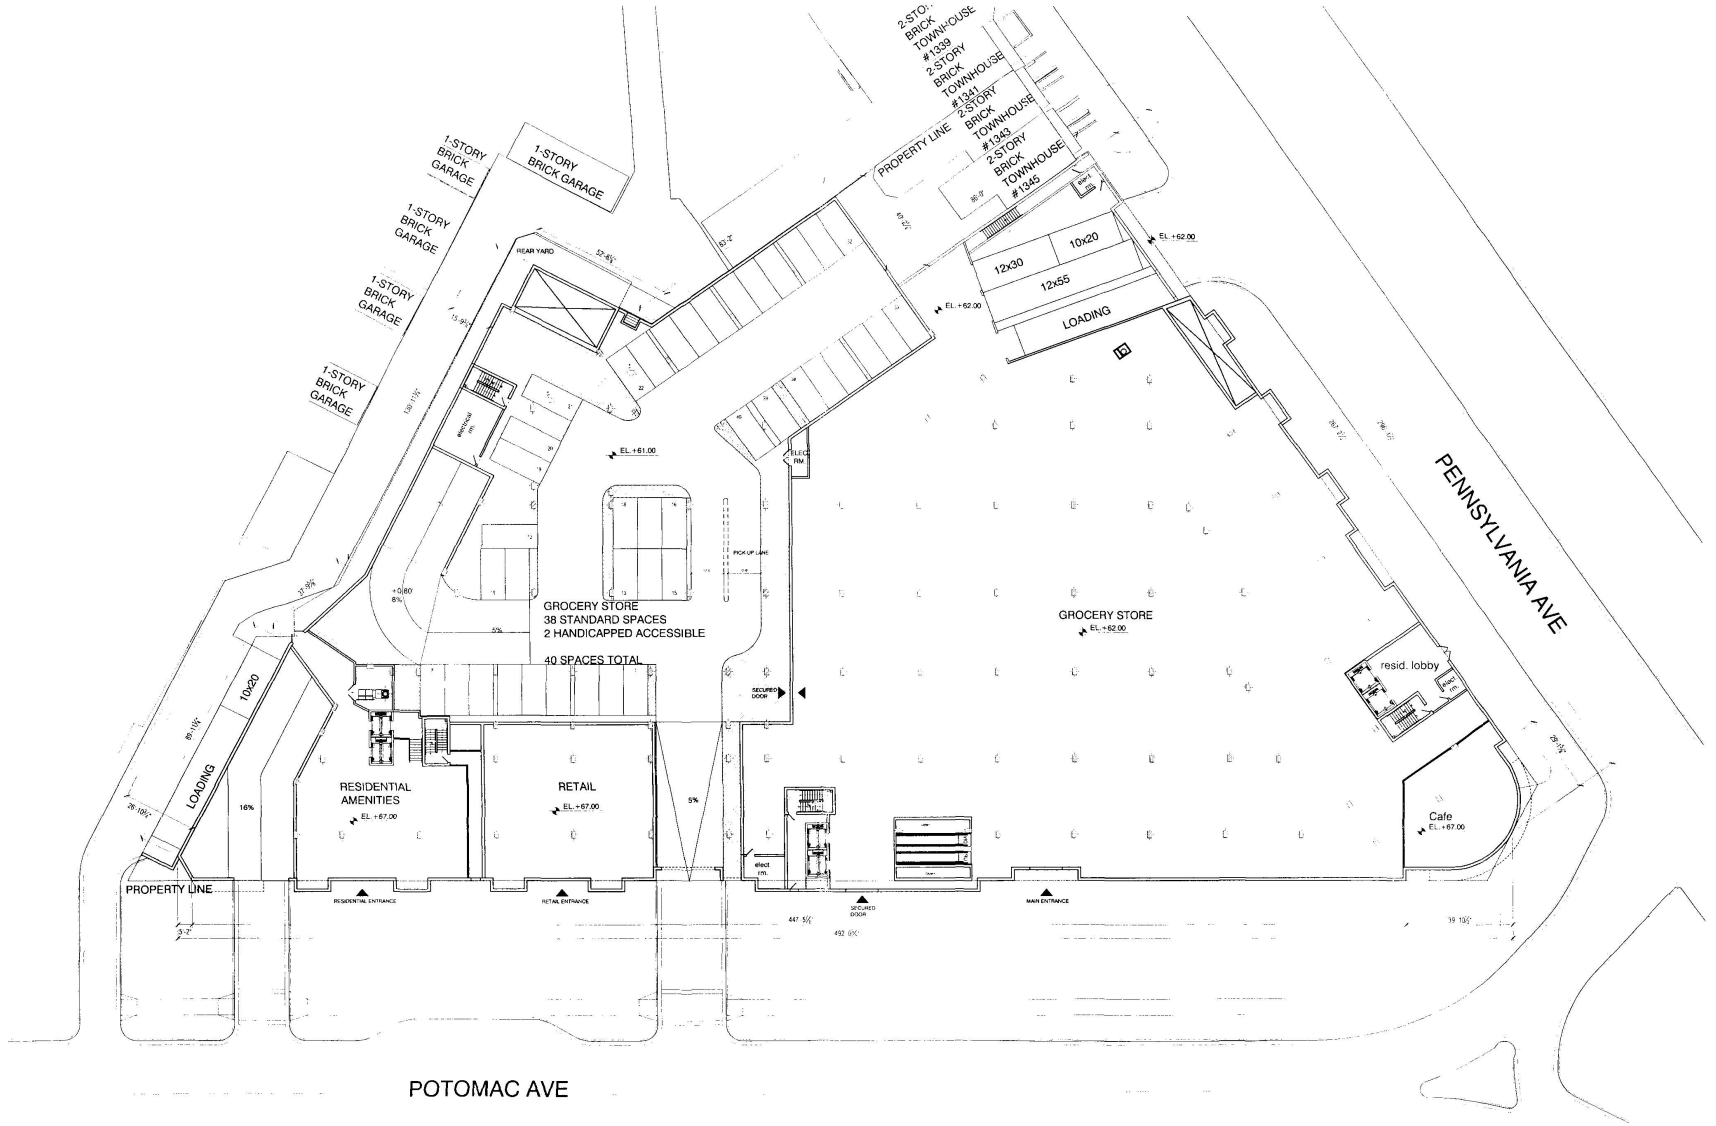

1 GROUND FLOOR PLAN


Jenkins Row

WASHINGTON, DC

JPI

SK&I

A2.03

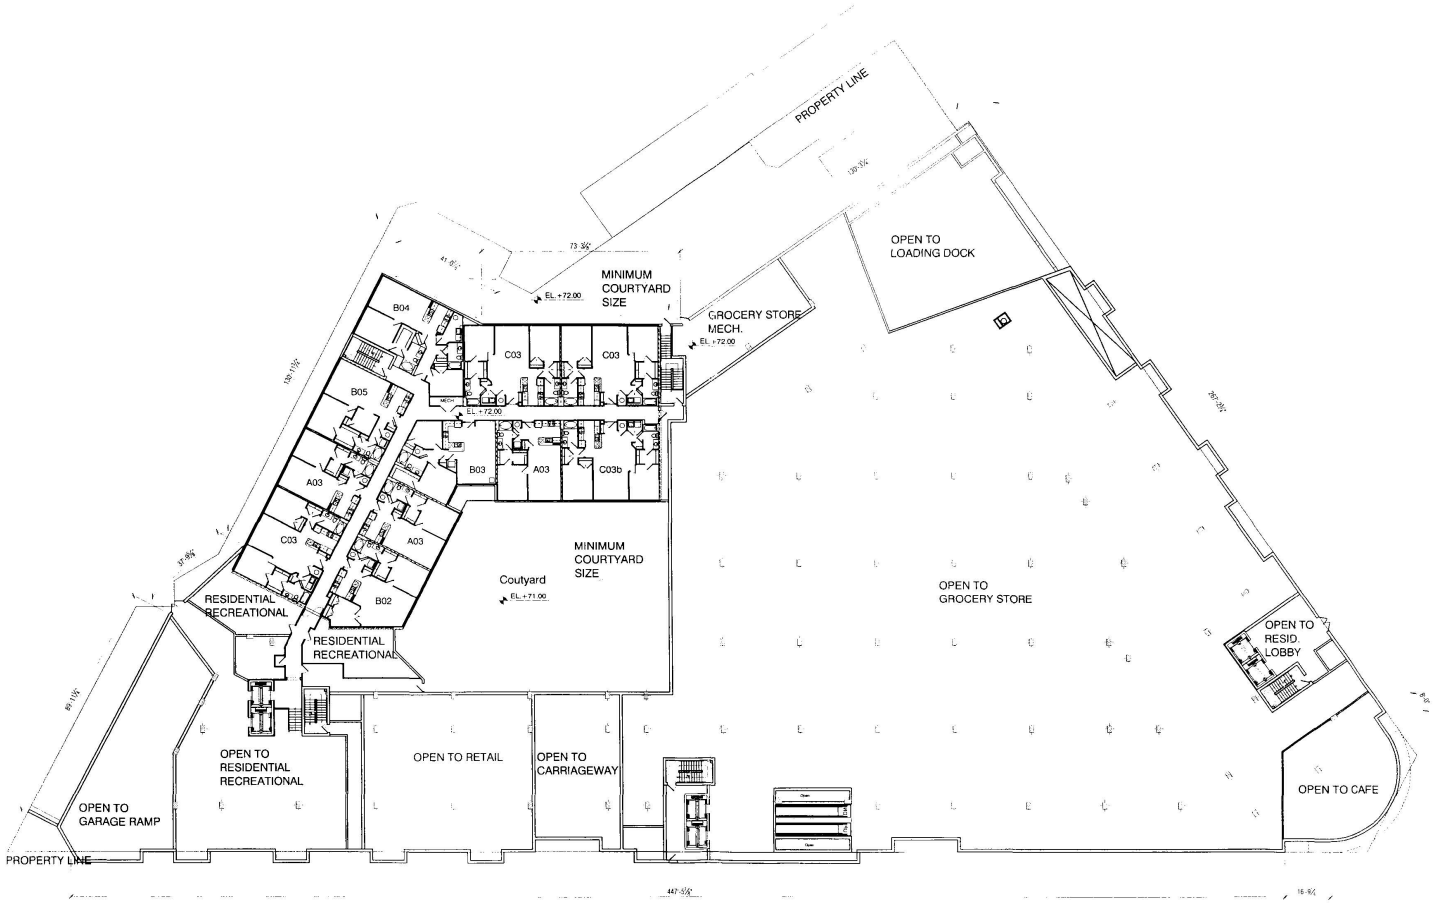

1 LEVEL 1A FLOOR PLAN

Jenkins Row


WASHINGTON, DC

JPI

SK&I

Scale: 1/16"=1'-0"
Date: 07/28/2004

A2.04

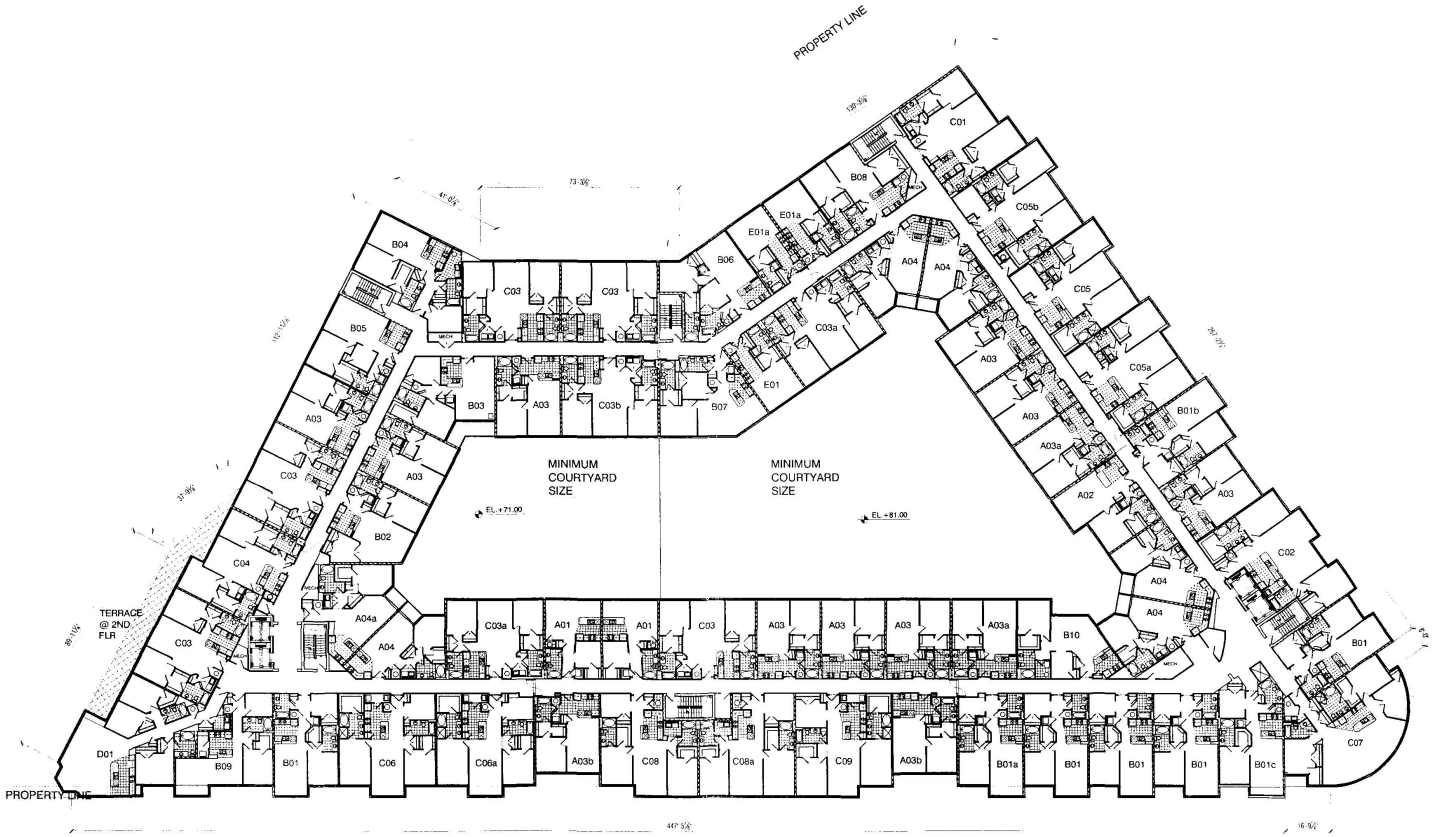

1 TYPICAL 1st, 2nd & 3rd FLOOR PLAN


Jenkins Row

WASHINGTON, DC

JPI

SK&I

A2.05

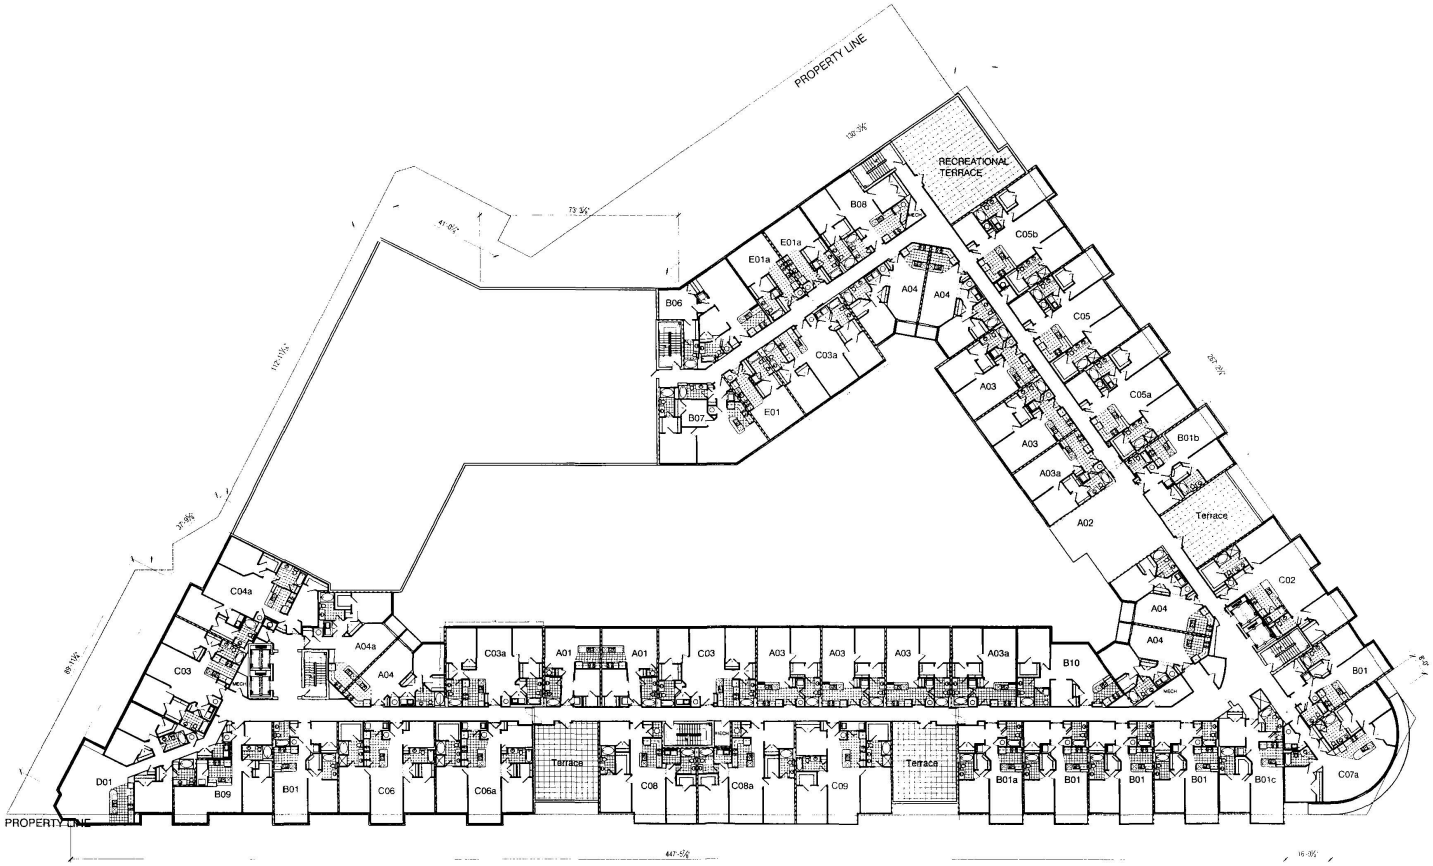

1 FOURTH FLOOR PLAN

Jenkins Row


WASHINGTON, DC

JPI

SK&I

Scale: 1/16" = 1'-0"
Date: 07/26/2004

A2.06

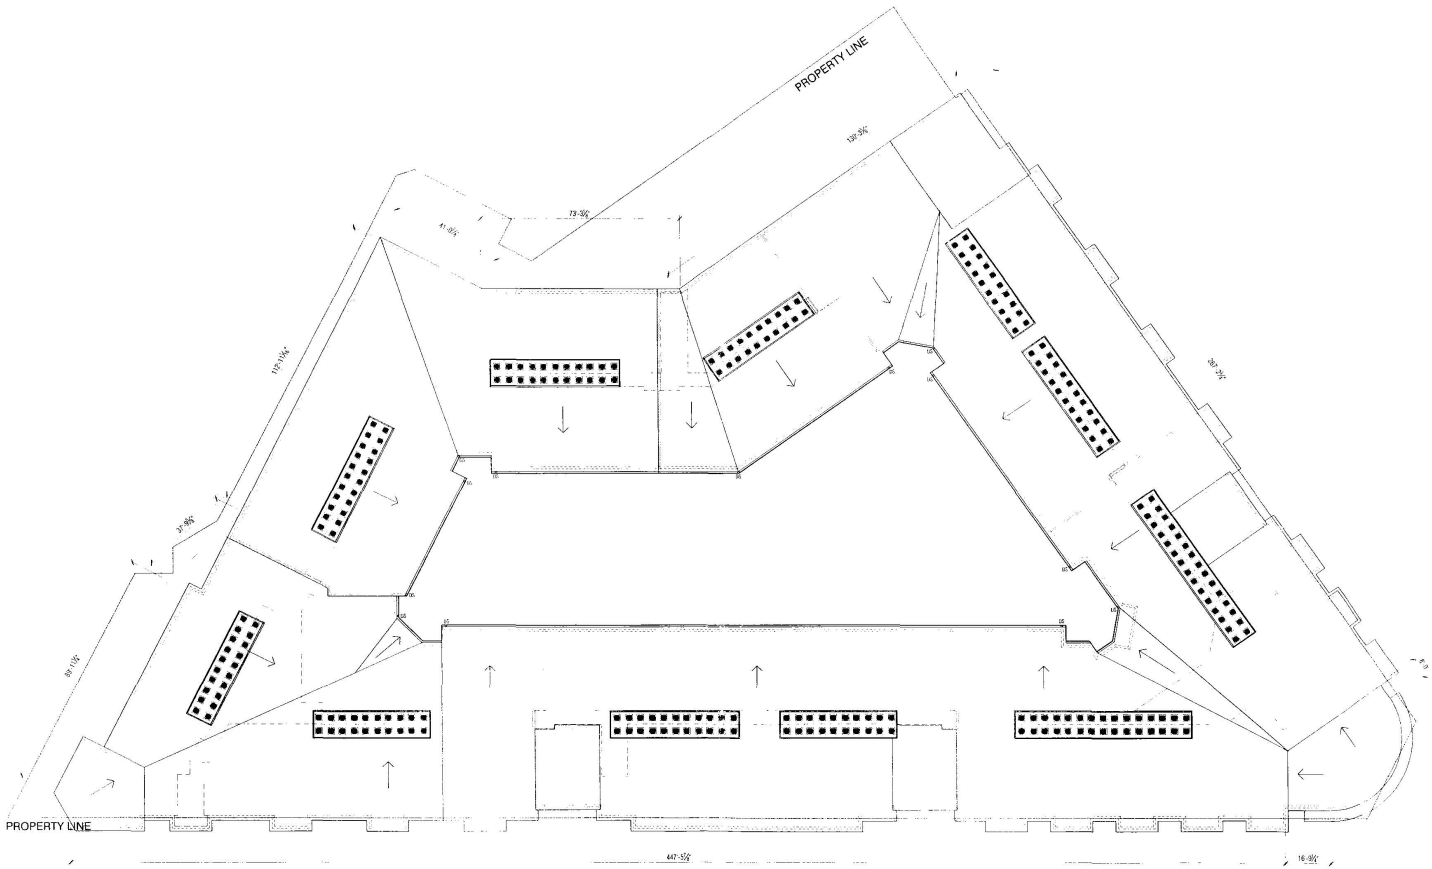

1 ROOF PLAN


Jenkins Row

WASHINGTON, DC

JPI

SK&I

A2.07

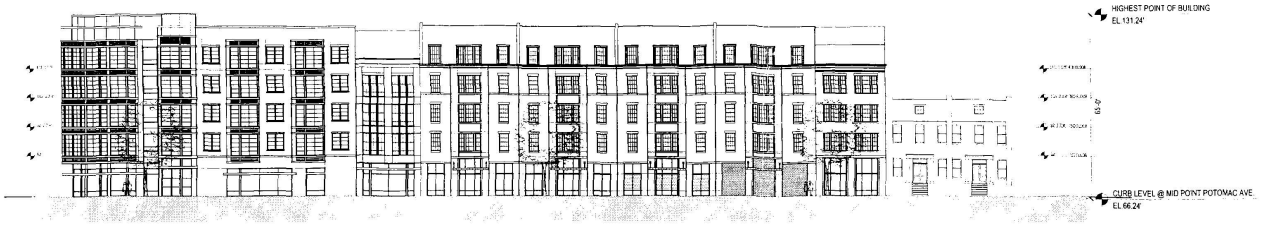

1 PENNSYLVANIA AVENUE



2 POTOMAC AVENUE



3 ALLEY ELEVATION

Jenkins Row

WASHINGTON, DC

JPI

SK&I

Scale: 1/16" = 1'-0"
Date: 07/28/2004

A5.01