

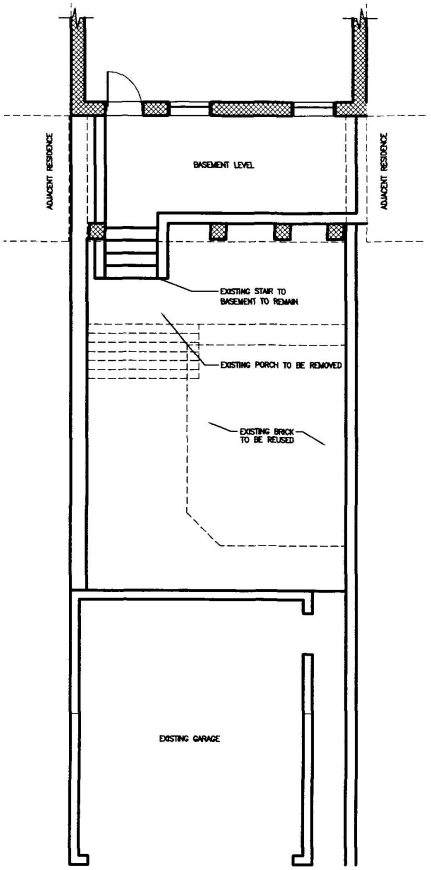


1 EXISTING CONDITIONS
1/4" = 1'-0"

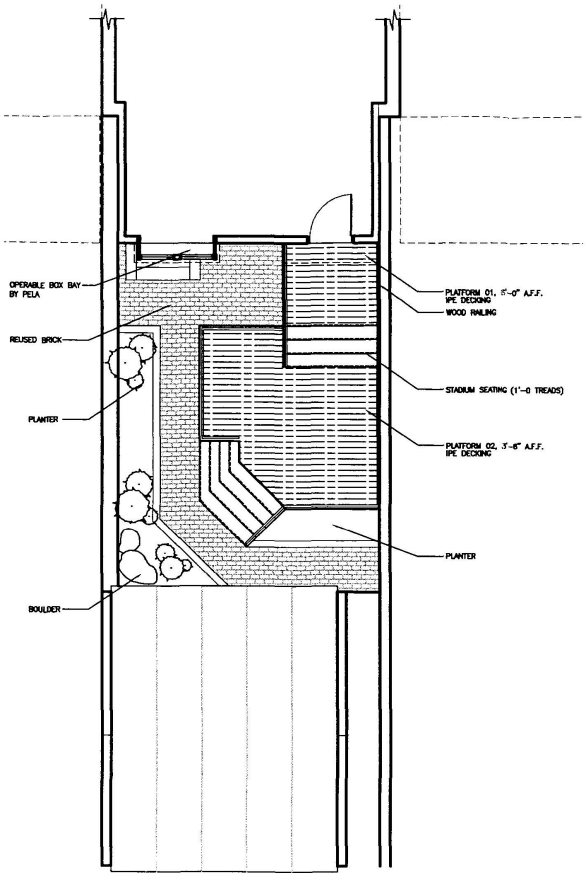

2 PROPOSED FLOOR PLAN
1/4" = 1'-0"

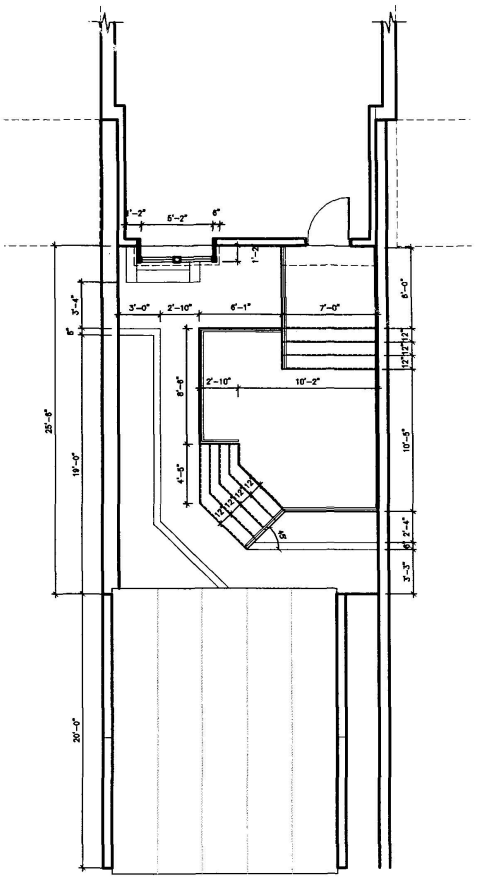

3 DIMENSION PLAN
1/4" = 1'-0"

BZA
Case No. 17225
Exhibit No. 8

© COPYRIGHT 2009 COWIE ASSOCIATES PC

Cowie Associates PC
ARCHITECTS
720 Wisconsin Avenue
Suite 300
Washington DC 20007
phone: 202.342.2274
fax: 202.342.2284
email: info@cowieassociates.com

VICINITY MAP



PROJECT:

SMITH RESIDENCE
2214 CATHEDRAL AVENUE NW
WASHINGTON, DC 20008

CLIENT:

LEILA SMITH
TELEPHONE: 202.462.6096
EMAIL: LJSMITH@JUNO.COM

CONSULTING:

MEYER CONSULTING ENGINEERS
CONTACT: LARRY NAGELSKI
TELEPHONE: 301.738.2690
FACSIMILE: 301.738.2695
EMAIL: LNAGELSKI@MCECORP.COM

REVISIONS

NUM	DATE	DESCRIPTION
A	04.28.09	ZONING COMMENTS

DRAWN BY: | PROJECT NO:
CHECKED BY: | ISSUE DATE:
SCALE: | CAD DWG. FILE:


SHEET NAME

FLOOR PLANS


SHEET NUMBER

A2.1


Board of Zoning Adjustment
District of Columbia
CASE NO. 17225
EXHIBIT NO. 8

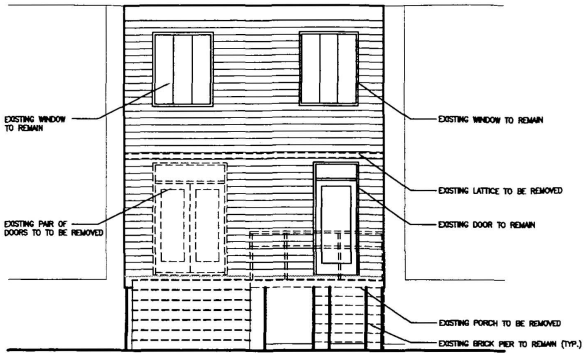

1 EXISTING CONDITIONS
1/4" = 1'-0"

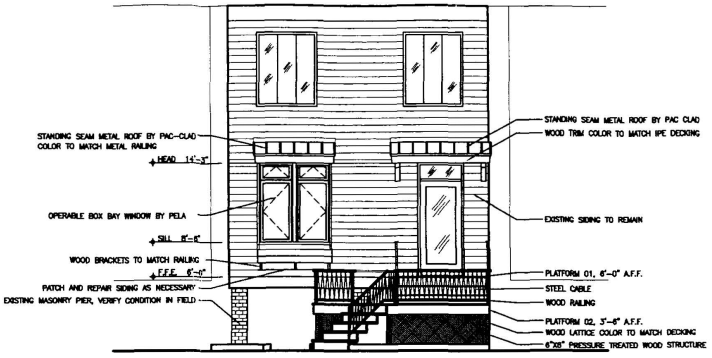

2 PROPOSED ELEVATION
1/4" = 1'-0"

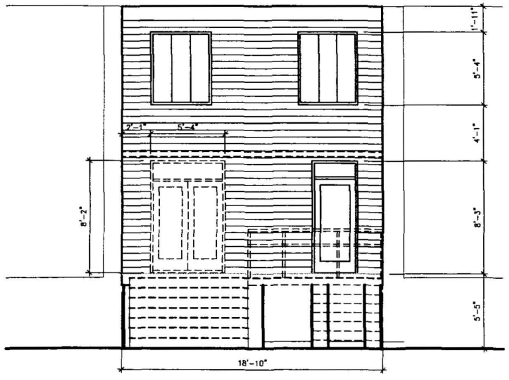

3 EXISTING CONDITIONS (DIM.)
1/4" = 1'-0"




4 PROPOSED ELEVATION (DIM.)
1/4" = 1'-0"

© COPYRIGHT 2008 COWIE ASSOCIATES PC

Cowie Associates PC
ARCHITECTS
9720 Wincopin Avenue
Suite 200
Washington DC 20009
phone: 202.842.2771
fax: 202.842.2886
email: info@cowieassociates.com

VICINITY MAP

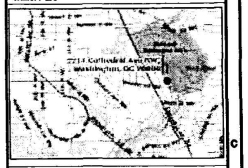

PROJECT:

SMITH RESIDENCE
2214 CATHEDRAL AVENUE NW
WASHINGTON, DC 20008

CLIENT:

LEILA SMITH
TELEPHONE: 202.462.6093
EMAIL: LJSM@JUNO.COM

CONSULTANT:

MEYER CONSULTING ENGINEERS
CONTACT: LARRY HAGELBIG
TELEPHONE: 301.738.8990
FASCIMILE: 301.738.8995
EMAIL: LHAGALBIG@MCECORP.COM

REVISIONS

REV	DATE	DESCRIPTION
A	04.08.08	ZONING COMMENTS


DRAWN BY:	PROJECT NO:
CHECKED BY:	ISSUE DATE:
SCALE:	CAD DWG. FILE:

SHEET NAME


ELEVATIONS

SHEET NUMBER


A3.1

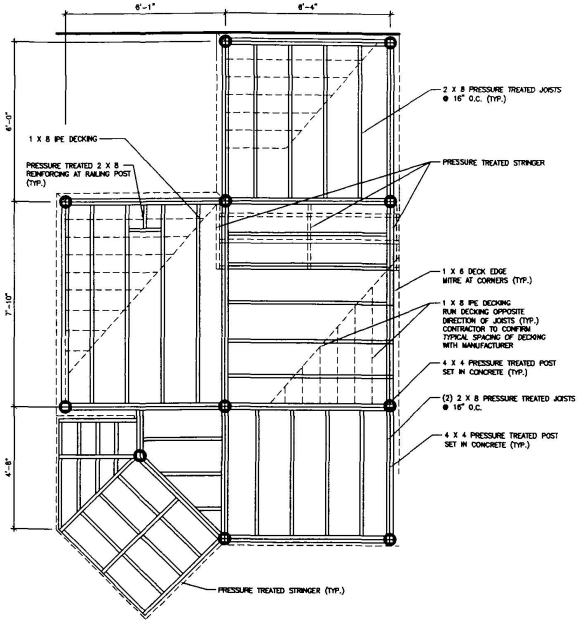


2 FRAMING PLAN
1/2" = 1'-0"

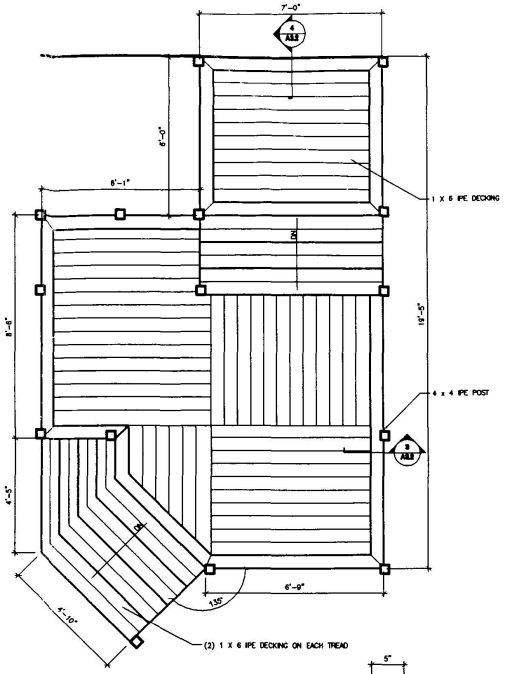

1 DECKING PLAN
1/2" = 1'-0"

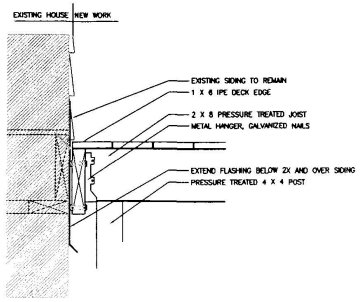

4 DETAIL
1-1/2" = 1'-0"

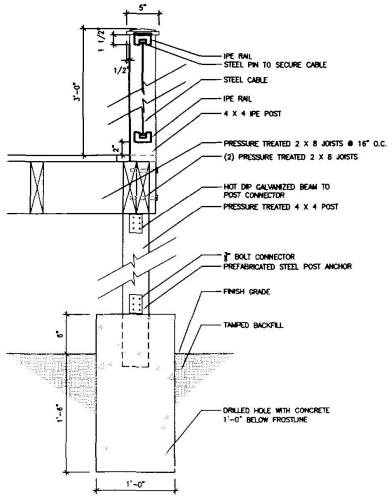


3 DETAIL
1-1/2" = 1'-0"

© COPYRIGHT 2003 COWIE ASSOCIATES PC

Cowie Associates PC
ARCHITECTS
939 Wisconsin Avenue
Suite 200
Washington DC 20007
phone: 202.342.2275
fax: 202.342.2291
email: info@cowieassociates.com

VICINITY MAP

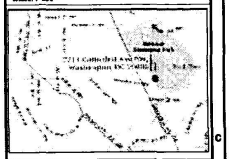

PROJECT:

SMITH RESIDENCE
2214 CATHEDRAL AVENUE NW
WASHINGTON, DC 20008

CLIENT:

LEILA SMITH
TELEPHONE: 202.462.8088
EMAIL: LSMITH@UNO.COM

CONSULTANT:

MEYER CONSULTING ENGINEERS
CONTACT: LARRY NAGIEL SK
TELEPHONE: 301.738.5880
FASCIMILE: 301.738.5885
EMAIL: LNAGIAL SK@MCECORP.COM

REVISIONS		
REV	DATE	DESCRIPTION
A	04.28.04	ZONING COMMENTS

DRAWN BY:	PROJECT NO.:
CHECKED BY:	ISSUE DATE:
SCALE:	CAD DWG. FILE:

SHEET NAME

DECK FRAMING & DETAILS

SHEET NUMBER

A4.1