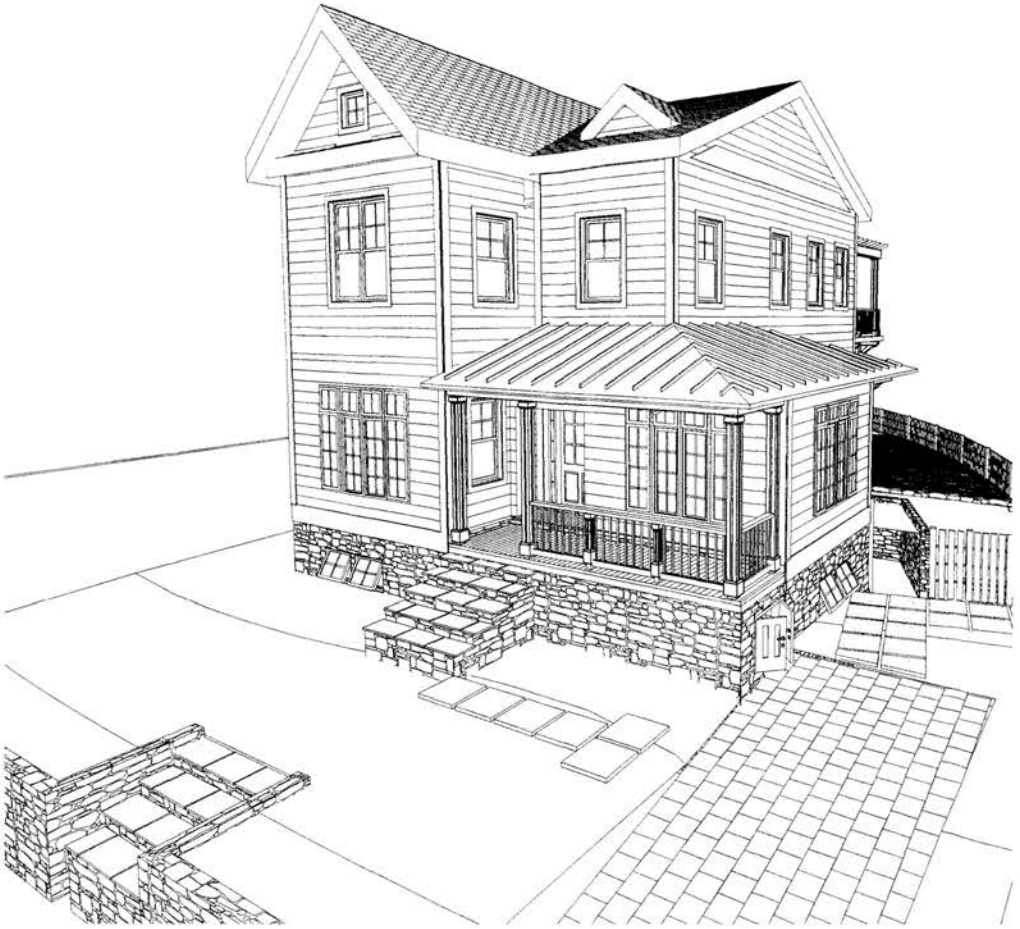


KUCK RESIDENCE

5144 CATHEDRAL AVENUE, NW WASHINGTON, DC

District of Columbia

BZA Application

DISTRICT OF COLUMBIA
MICHAEL J. CIPRIANI
No. ARC100415
REGISTERED
ARCHITECT

BZA
Case No. 17245
Exhibit No. 10

FORM
ARCHITECTURE + DESIGN

3110 Wisconsin Avenue, NW
Suite 504
Washington, DC 20016
202. 210.7850 tel
703. 534.1112 tel
703. 534.8877 fax
www.form-architects.com

KUCK
RESIDENCE

5144 Cathedral Avenue, NW
Washington, DC


Drawing Issues:

DC BZA APPLICATION	08.30.2004

COVER

PROJECT NUMBER	SHEET NUMBER
04.008	
DATE	
08.30.04	
PROJECT NAME	
KUCK	

Board of Zoning Adjustment
District of Columbia
CASE NO. 17245
EXHIBIT NO. 10

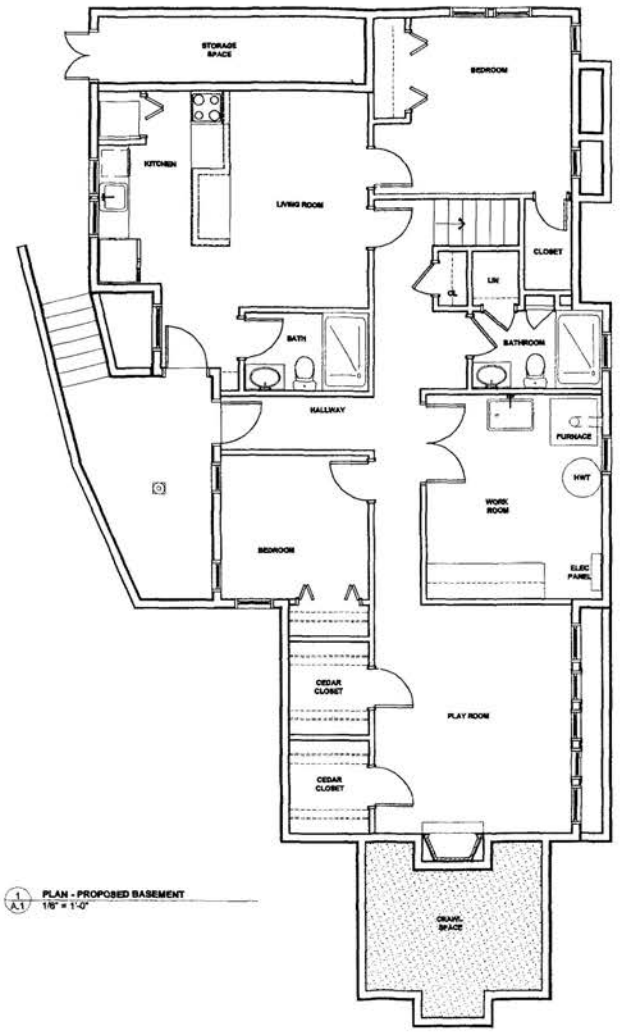

A1 PLAN - PROPOSED BASEMENT
1/8" = 1'-0"

DISTRICT OF COLUMBIA
MICHAEL J. CIPRIANI
No. ARC100416
REGISTERED ARCHITECT

BZA
Case No. 17245
Exhibit No. 10

District of Columbia
BZA Application

FORM
ARCHITECTURE + DESIGN

3110 Wisconsin Avenue, NW
Suite 504
Washington, DC 20016
202. 210.7650 tel
703. 534.1112 tel
703. 534.8877 fax
www.form-architects.com

KUCK
RESIDENCE


5144 Cathedral Avenue, NW
Washington, DC

Drawing Issues:

DC BZA APPLICATION	06.30.2004

PROPOSED BASEMENT PLAN

PROJECT NUMBER	SHEET NUMBER
04.008	
DATE	
06.30.04	
PROJECT NAME	
KUCK	

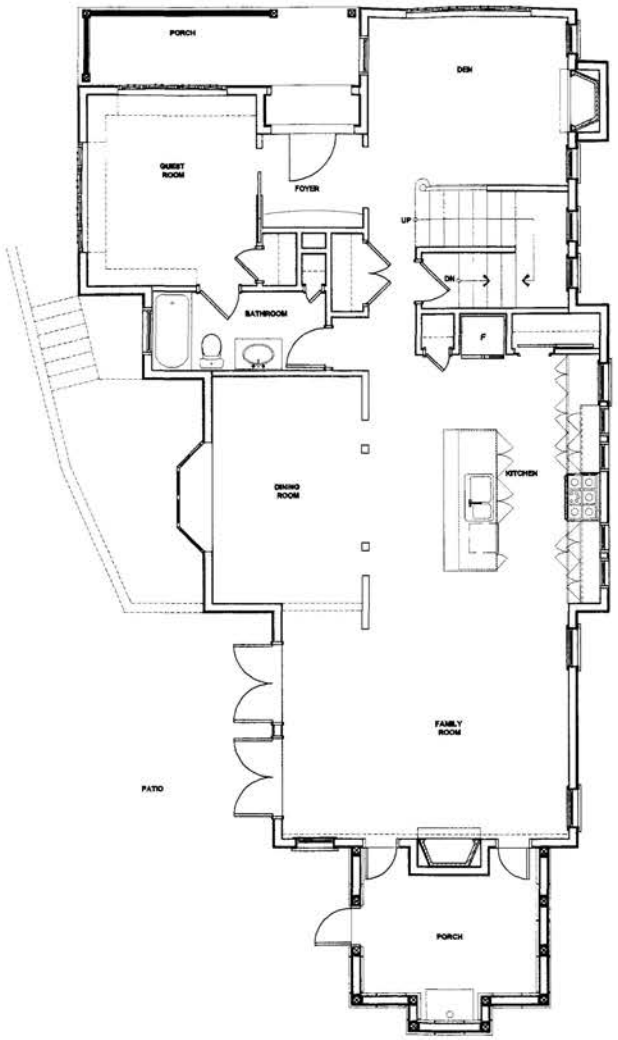

1 A1 PLAN - PROPOSED FIRST FLOOR
1/8" = 1'-0"

BZA
Case No. 17245
Exhibit No. 10

DISTRICT OF COLUMBIA
MICHAEL J. CIPRIANI
No. ARC100416
REGISTERED
ARCHITECT

District of Columbia
BZA Application

FORM
ARCHITECTURE + DESIGN

3110 Wisconsin Avenue, NW
Suite 504
Washington, DC 20016
202. 210.7850 tel
703. 534.1112 tel
703. 534.8877 fax
www.form-architects.com

KUCK
RESIDENCE


5144 Cathedral Avenue, NW
Washington, DC

Drawing Issues:

DC BZA APPLICATION	06.30.2004

PROPOSED 1ST FLOOR PLAN

PROJECT NUMBER	SHEET NUMBER
04.008	
DATE	
06.30.04	
PROJECT NAME	
KUCK	

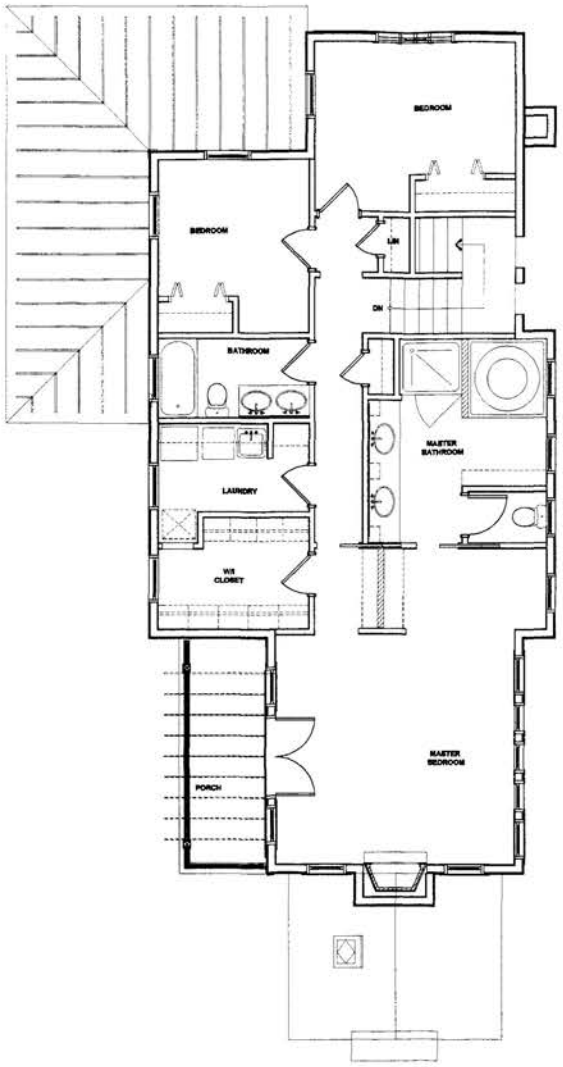

1 A-1 PLAN - PROPOSED SECOND FLOOR
1/8" = 1'-0"

DISTRICT OF COLUMBIA
MICHAEL J. CIPRIANI
No. ARC.100416
REGISTERED
ARCHITECT

District of Columbia
BZA Application

BZA
Case No. 17245
Exhibit No. 10

FORM
ARCHITECTURE + DESIGN

3110 Wisconsin Avenue, NW
Suite 504
Washington, DC 20016
202. 210.7850 tel
703. 534.1112 tel
703. 534.8877 fax
www.form-architects.com

KUCK
RESIDENCE

5144 Cathedral Avenue, NW
Washington, DC

Drawing Issues:

DC BZA APPLICATION	08.30.2004

PROPOSED
2ND FLOOR
PLAN

PROJECT NUMBER	SHEET NUMBER
04.008	
DATE	
08.30.04	
PROJECT NAME	
KUCK	



3/A7 FRONT ELEVATION
1/4" = 1'-0"

DISTRICT OF COLUMBIA
MICHAEL J. CIPRIANI
No. ARC100415
REGISTERED
ARCHITECT

BZA
Case No. 17245
Exhibit No. 10

District of Columbia
BZA Application

FORM
ARCHITECTURE + DESIGN

3110 Wisconsin Avenue, NW
Suite 504
Washington, DC 20016
202. 210.7850 tel
703. 534.1112 tel
703. 534.8877 fax
www.form-architects.com

KUCK
RESIDENCE


5144 Cathedral Avenue, NW
Washington, DC

Drawing Issues:

DC BZA APPLICATION	08.30.2004

PROPOSED NORTH ELEVATION

PROJECT NUMBER 04.008
SHEET NUMBER
DATE 08.30.04
PROJECT NAME KUCK

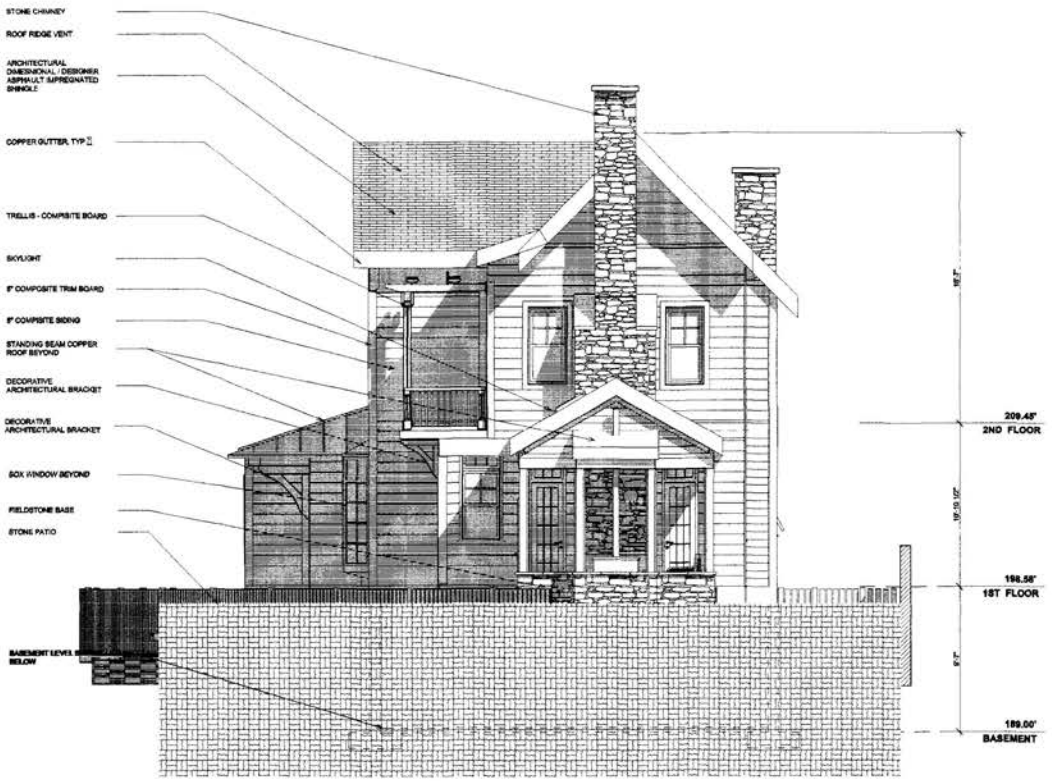

3 A.7 REAR ELEVATION
1/4" = 1'-0"

DISTRICT OF COLUMBIA
MICHAEL J. CIPRIANI
No. ARC100416
REGISTERED
ARCHITECT

BZA
Case No. 17245
Exhibit No. 10

District of Columbia
BZA Application

FORM
ARCHITECTURE + DESIGN

3110 Wisconsin Avenue, NW
Suite 504
Washington, DC 20016
202. 210.7850 tel
703. 534.1112 tel
703. 534.8877 fax
www.form-architects.com

KUCK
RESIDENCE

5144 Cathedral Avenue, NW
Washington, DC

Drawing Issues:

DC BZA APPLICATION	08.30.2004

PROPOSED
SOUTH
ELEVATION

PROJECT NUMBER	SHEET NUMBER
04.008	
DATE	
08.30.04	
PROJECT NAME	
KUCK	



3 / A7 ELEVATION - WEST
1/4" = 1'-0"

DISTRICT OF COLUMBIA
MICHAEL J. CIPRIANI
No. ARC100416
REGISTERED
ARCHITECT

BZA
Case No. 17245
Exhibit No. 10

District of Columbia
BZA Application

FORM
ARCHITECTURE + DESIGN

3110 Wisconsin Avenue, NW
Suite 504
Washington, DC 20016
202. 210.7850 tel
703. 534.1112 tel
703. 534.8877 fax
www.form-architects.com

KUCK
RESIDENCE

5144 Cathedral Avenue, NW
Washington, DC

Drawing Issues:

DC BZA APPLICATION	08.30.2004

PROPOSED WEST ELEVATION

PROJECT NUMBER	SHEET NUMBER
04.008	
DATE	
08.30.04	
PROJECT NAME	
KUCK	



3 / A7 SIDE ELEVATION - EAST
1/4" = 1'-0"

DISTRICT OF COLUMBIA
MICHAEL J. CIPRIANI
No. ARC100416
REGISTERED
ARCHITECT

BZA
Case No. 17245
Exhibit No. 10

District of Columbia
BZA Application

FORM
ARCHITECTURE + DESIGN

3110 Wisconsin Avenue, NW
Suite 504
Washington, DC 20016
202. 210.7850 tel
703. 534.1112 tel
703. 534.8877 fax
www.form-architects.com

KUCK
RESIDENCE

5144 Cathedral Avenue, NW
Washington, DC


Drawing Issues:


DC BZA APPLICATION	08.30.2004

PROPOSED EAST ELEVATION

PROJECT NUMBER	SHEET NUMBER
04.008	
DATE	
08.30.04	
PROJECT NAME	
KUCK	



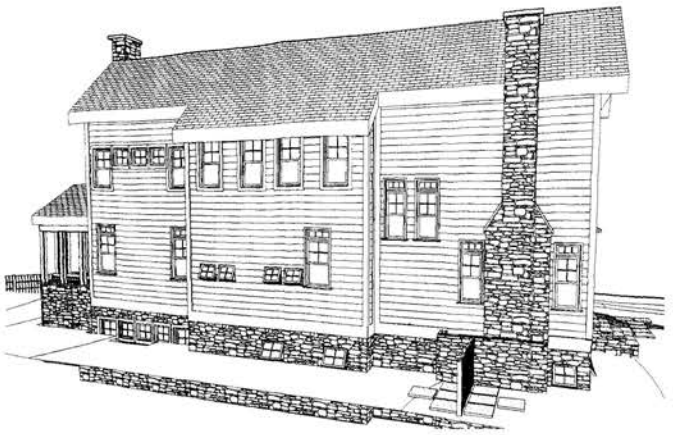

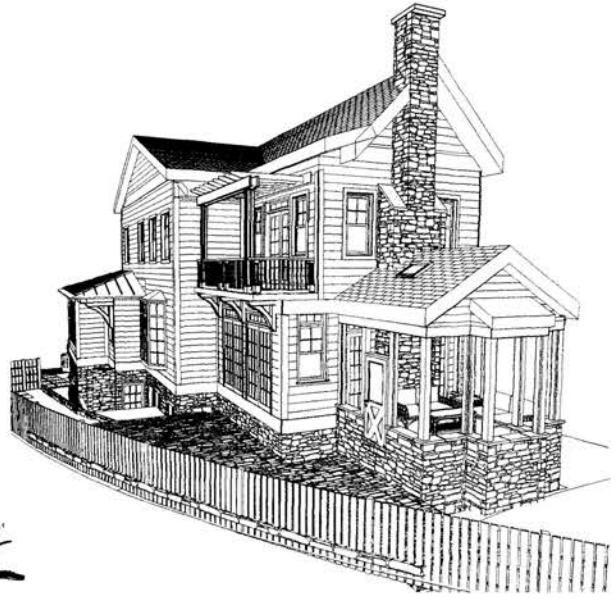



BZA
Case No. 17245
Exhibit No. 10

DISTRICT OF COLUMBIA
MICHAEL J. CIPRIANI
No. ARC100416
REGISTERED
ARCHITECT

District of Columbia
BZA Application

FORM
ARCHITECTURE + DESIGN

3110 Wisconsin Avenue, NW
Suite 504
Washington, DC 20016
202. 210.7850 tel
703. 534.1112 tel
703. 534.8877 fax
www.form-architects.com

KUCK
RESIDENCE


5144 Cathedral Avenue, NW
Washington, DC

Drawing Issues:

DC BZA APPLICATION	08.30.2004

PROPOSED
3D VIEWS

PROJECT NUMBER	SHEET NUMBER
04.008	
DATE	
08.30.04	
PROJECT NAME	
KUCK	

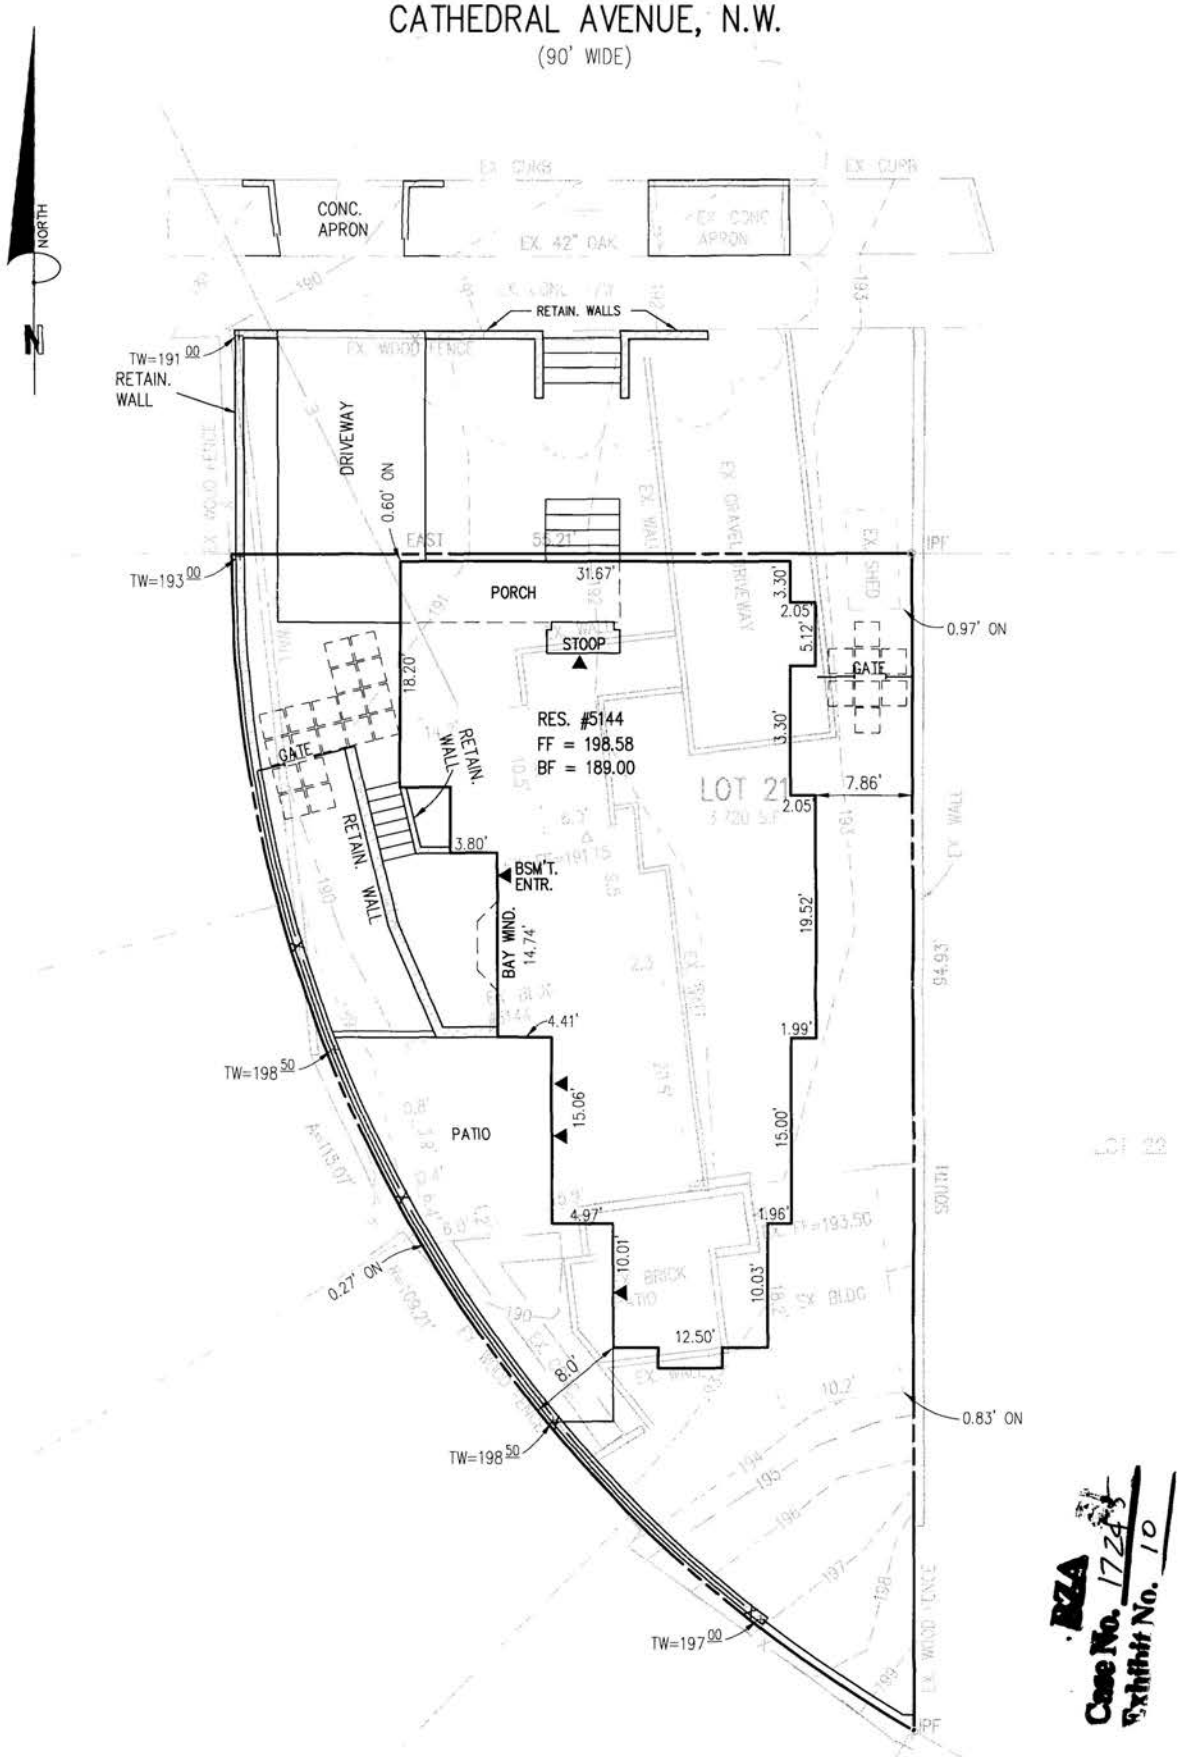

PROPOSED IMPROVEMENTS

5144 CATHEDRAL AVE. N.W.

WASHINGTON, DISTRICT OF COLUMBIA

SCALE: 1"=10' DATE: AUGUST 30, 2004


© Bowman Consulting Group, Ltd.

Bowman CONSULTING

Bowman Consulting Group, Ltd.
2121 Eisenhower Avenue, Suite 302
Alexandria, Virginia 22314

Phone: (703) 548-2188
Fax: (703) 683-5781
www.bowmanconsulting.com

DWG: P:\3277 – 5144 Cathedral\3277-01-001-Eng\Engineering\Misc Plans\3277-01-001-PLAT-PROP.dwg	DSN: SP	DRWN: SW	CHK: JB
BCG PROJECT NO: 3277-01-001			SHEET 1 OF 1

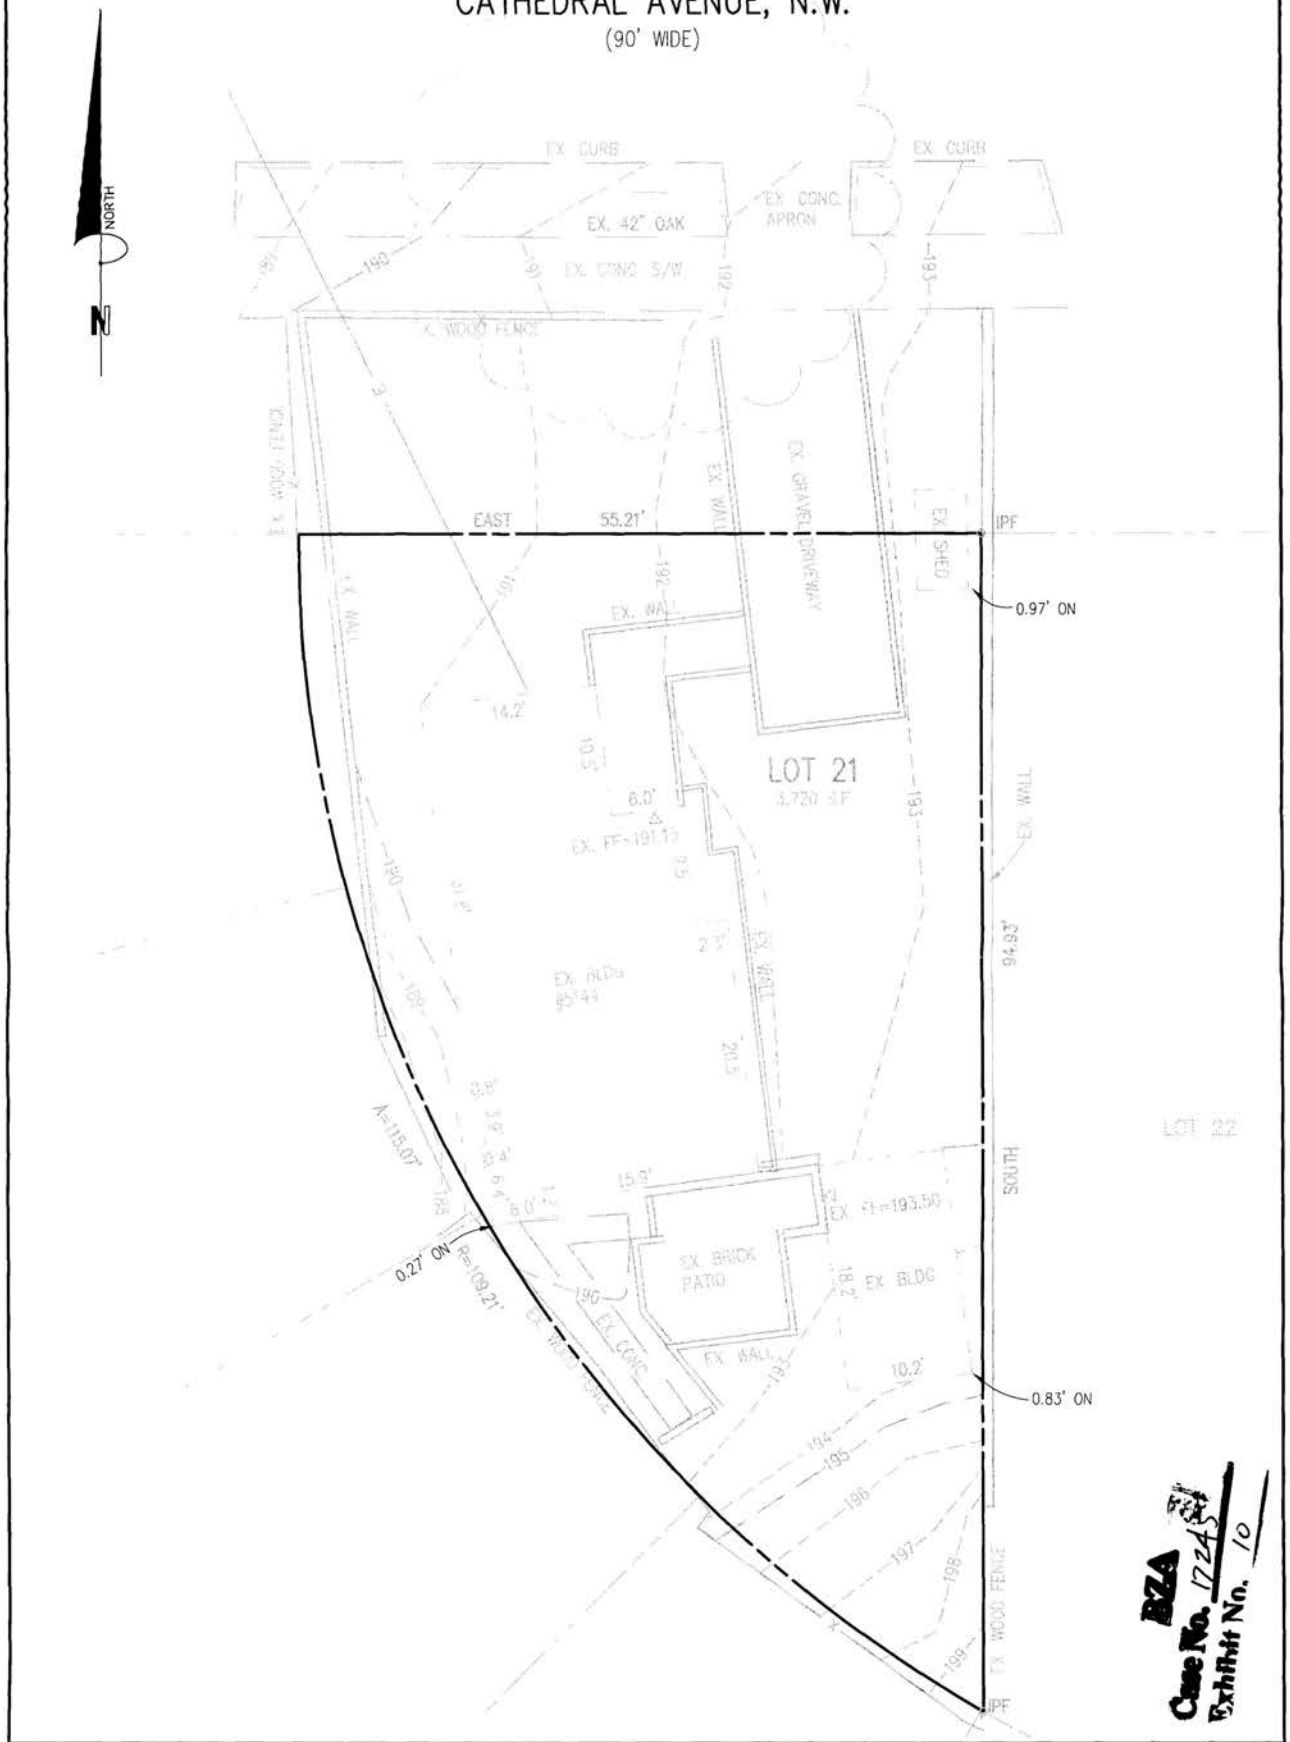

BZA Case No. 17245 Exhibit No. 10

EXISTING IMPROVEMENTS

5144 CATHEDRAL AVE. N.W.

WASHINGTON, DISTRICT OF COLUMBIA

SCALE: 1"=10' DATE: AUGUST 30, 2004

© Bowman Consulting Group, Ltd.

Bowman CONSULTING

Bowman Consulting Group, Ltd.
2121 Eisenhower Avenue, Suite 302
Alexandria, Virginia 22314

Phone: (703) 548-2188
Fax: (703) 683-5781
www.bowmanconsulting.com

DWG: P:\3277 – 5144 Cathedral\3277-01-001-Eng\Engineering\Misc Plans\3277-01-001-PLAT-EX.dwg	DSN: SP	DRWN: SW	CHK: JB
BCG PROJECT NO: 3277-01-001			SHEET 1 OF 1