WEST 37.5

EXISTING GARAGE

PROPOSED OVERHANG
OF SECOND STORY

22.8

PROPOSED SECOND STORY
OVER EXST'G KITCHEN

3.8+/-

16.6

16.6

1.0

1.0

PROPOSED 2-STORY
ADDITION

10.0+/-

SOUTH 130.0

NORTH 130.0

EXISTING 2-STORY
STUCCO AND WOOD STRUCTURE
#3722 McKINLEY ST, NW

30.0

30.0

24.8

PORCH

30.7+/-

D.C. ... 2011 SEP 23 PM 1:35

BOARD OF ZONING ADJUSTMENT
District of Columbia
CASE NO. 17248
EXHIBIT NO. 5

D.C. ... 2011 SEP 23 PM 1:31

EAST 37.5

McKINLEY STREET


0 10 20

PROPERTY OF AAI T/A KITCHENS, INC.
UNAUTHORIZED USE IS PROHIBITED
WITHOUT WRITTEN PERMISSION


AAI CONSTRUCTION
6809 WISCONSIN AVENUE
CHEVY CHASE MD 20815
TELEPHONE 301 657 8618
FAX 301 657 8614

CLIENT: GOLD RESIDENCE 3722 McKINLEY ST WASHINGTON, DC 20016		PROJECT	ADDITION
		APPROVED	
SCALE: 1:10	DRAWN BY: J.B.	DESIGNER	AMIR H. FARAZAD
DATE: 09.09.2004	DRAWING #: A1.1	DRAWING TITE	SITE PLAN

Board of Zoning Adjustment
District of Columbia
CASE NO. 17248
EXHIBIT NO. 5

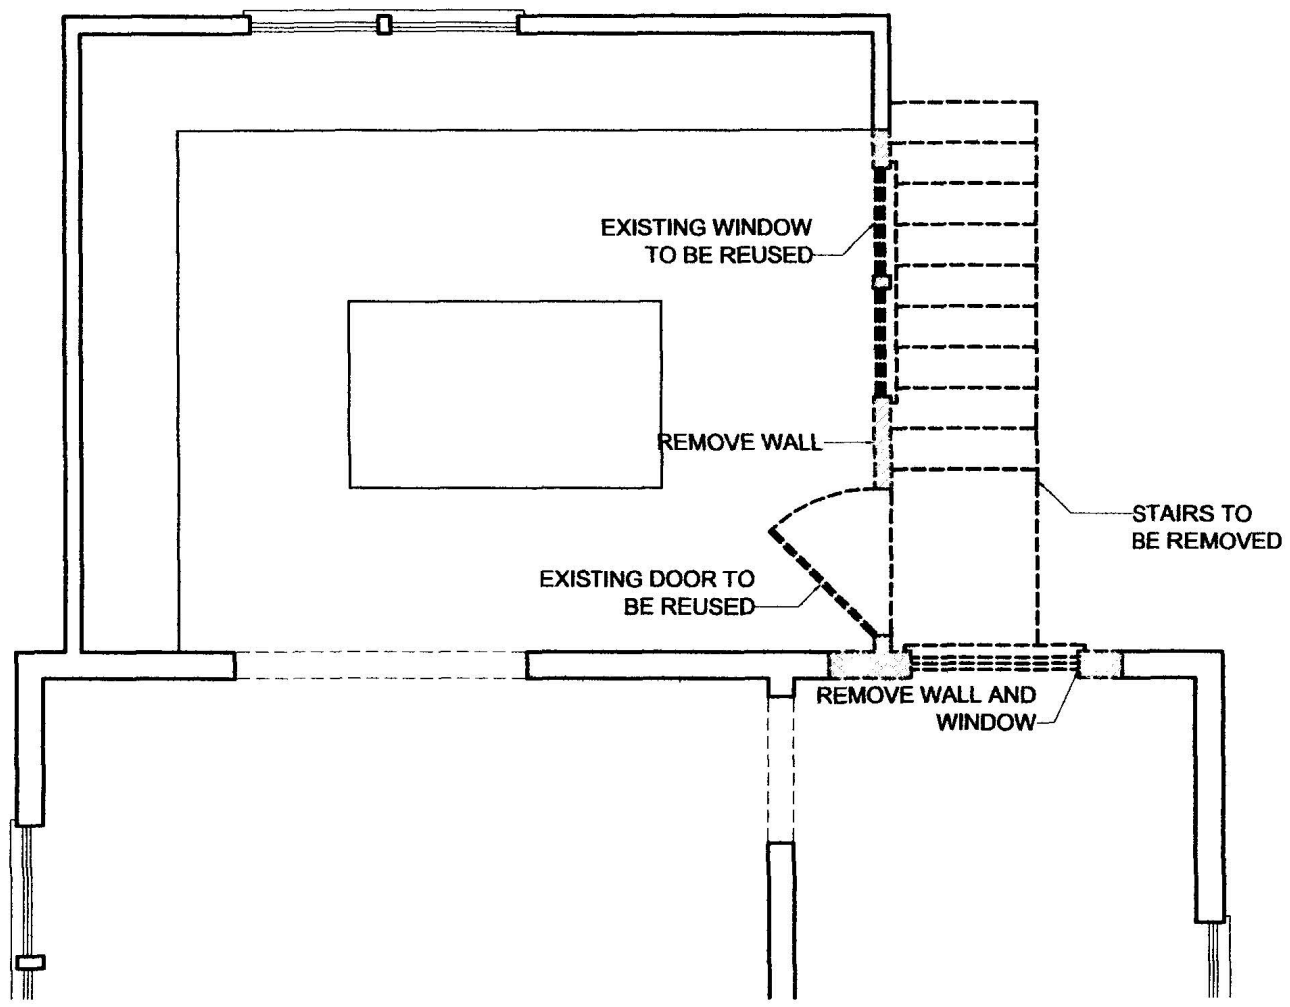

FIRST FLOOR DEMOLITION PLAN
SCALE: 1/4" = 1'-0"

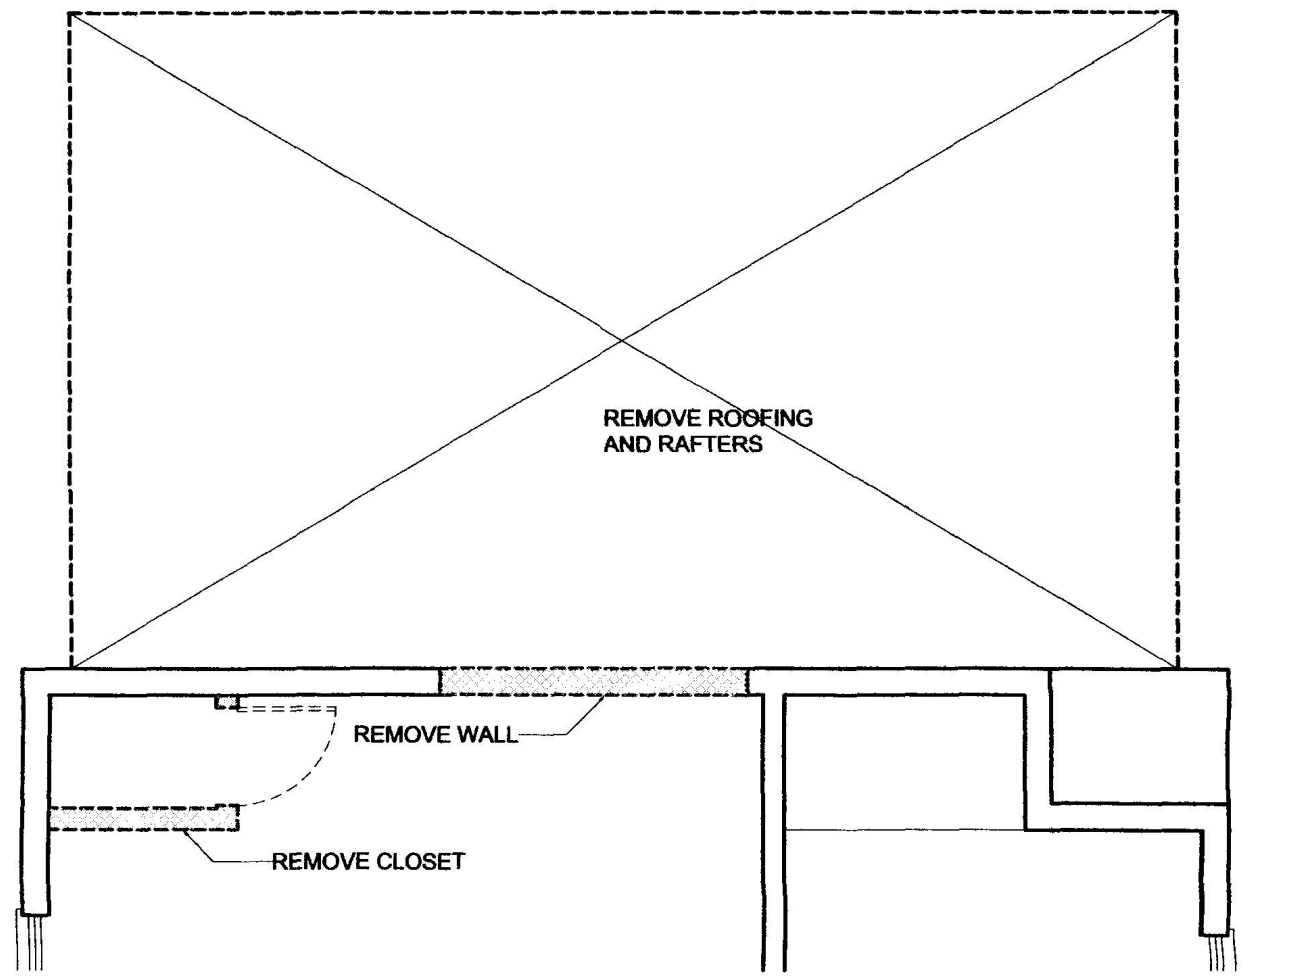


SECOND FLOOR DEMOLITION PLAN
SCALE: 1/4" = 1'-0"

PROPERTY OF AAI T/A KITCHENS, INC.
UNAUTHORIZED USE IS PROHIBITED
WITHOUT WRITTEN PERMISSION

AAI CONSTRUCTION
6809 WISCONSIN AVENUE
CHEVY CHASE MD 20815
TELEPHONE 301 657 8618
FAX 301 657 8614

CLIENT: **GOLD RESIDENCE** 3722 McKINLEY ST WASHINGTON, DC 20016		PROJECT	ADDITION
		APPROVED	
SCALE: 1/4" = 1'-0"	DRAWN BY: J.B.	DESIGNER	AMIR H. FARAZAD
DATE: 09.09.2004	DRAWING #: A1.2	DRAWING TITE	DEMO. PLAN

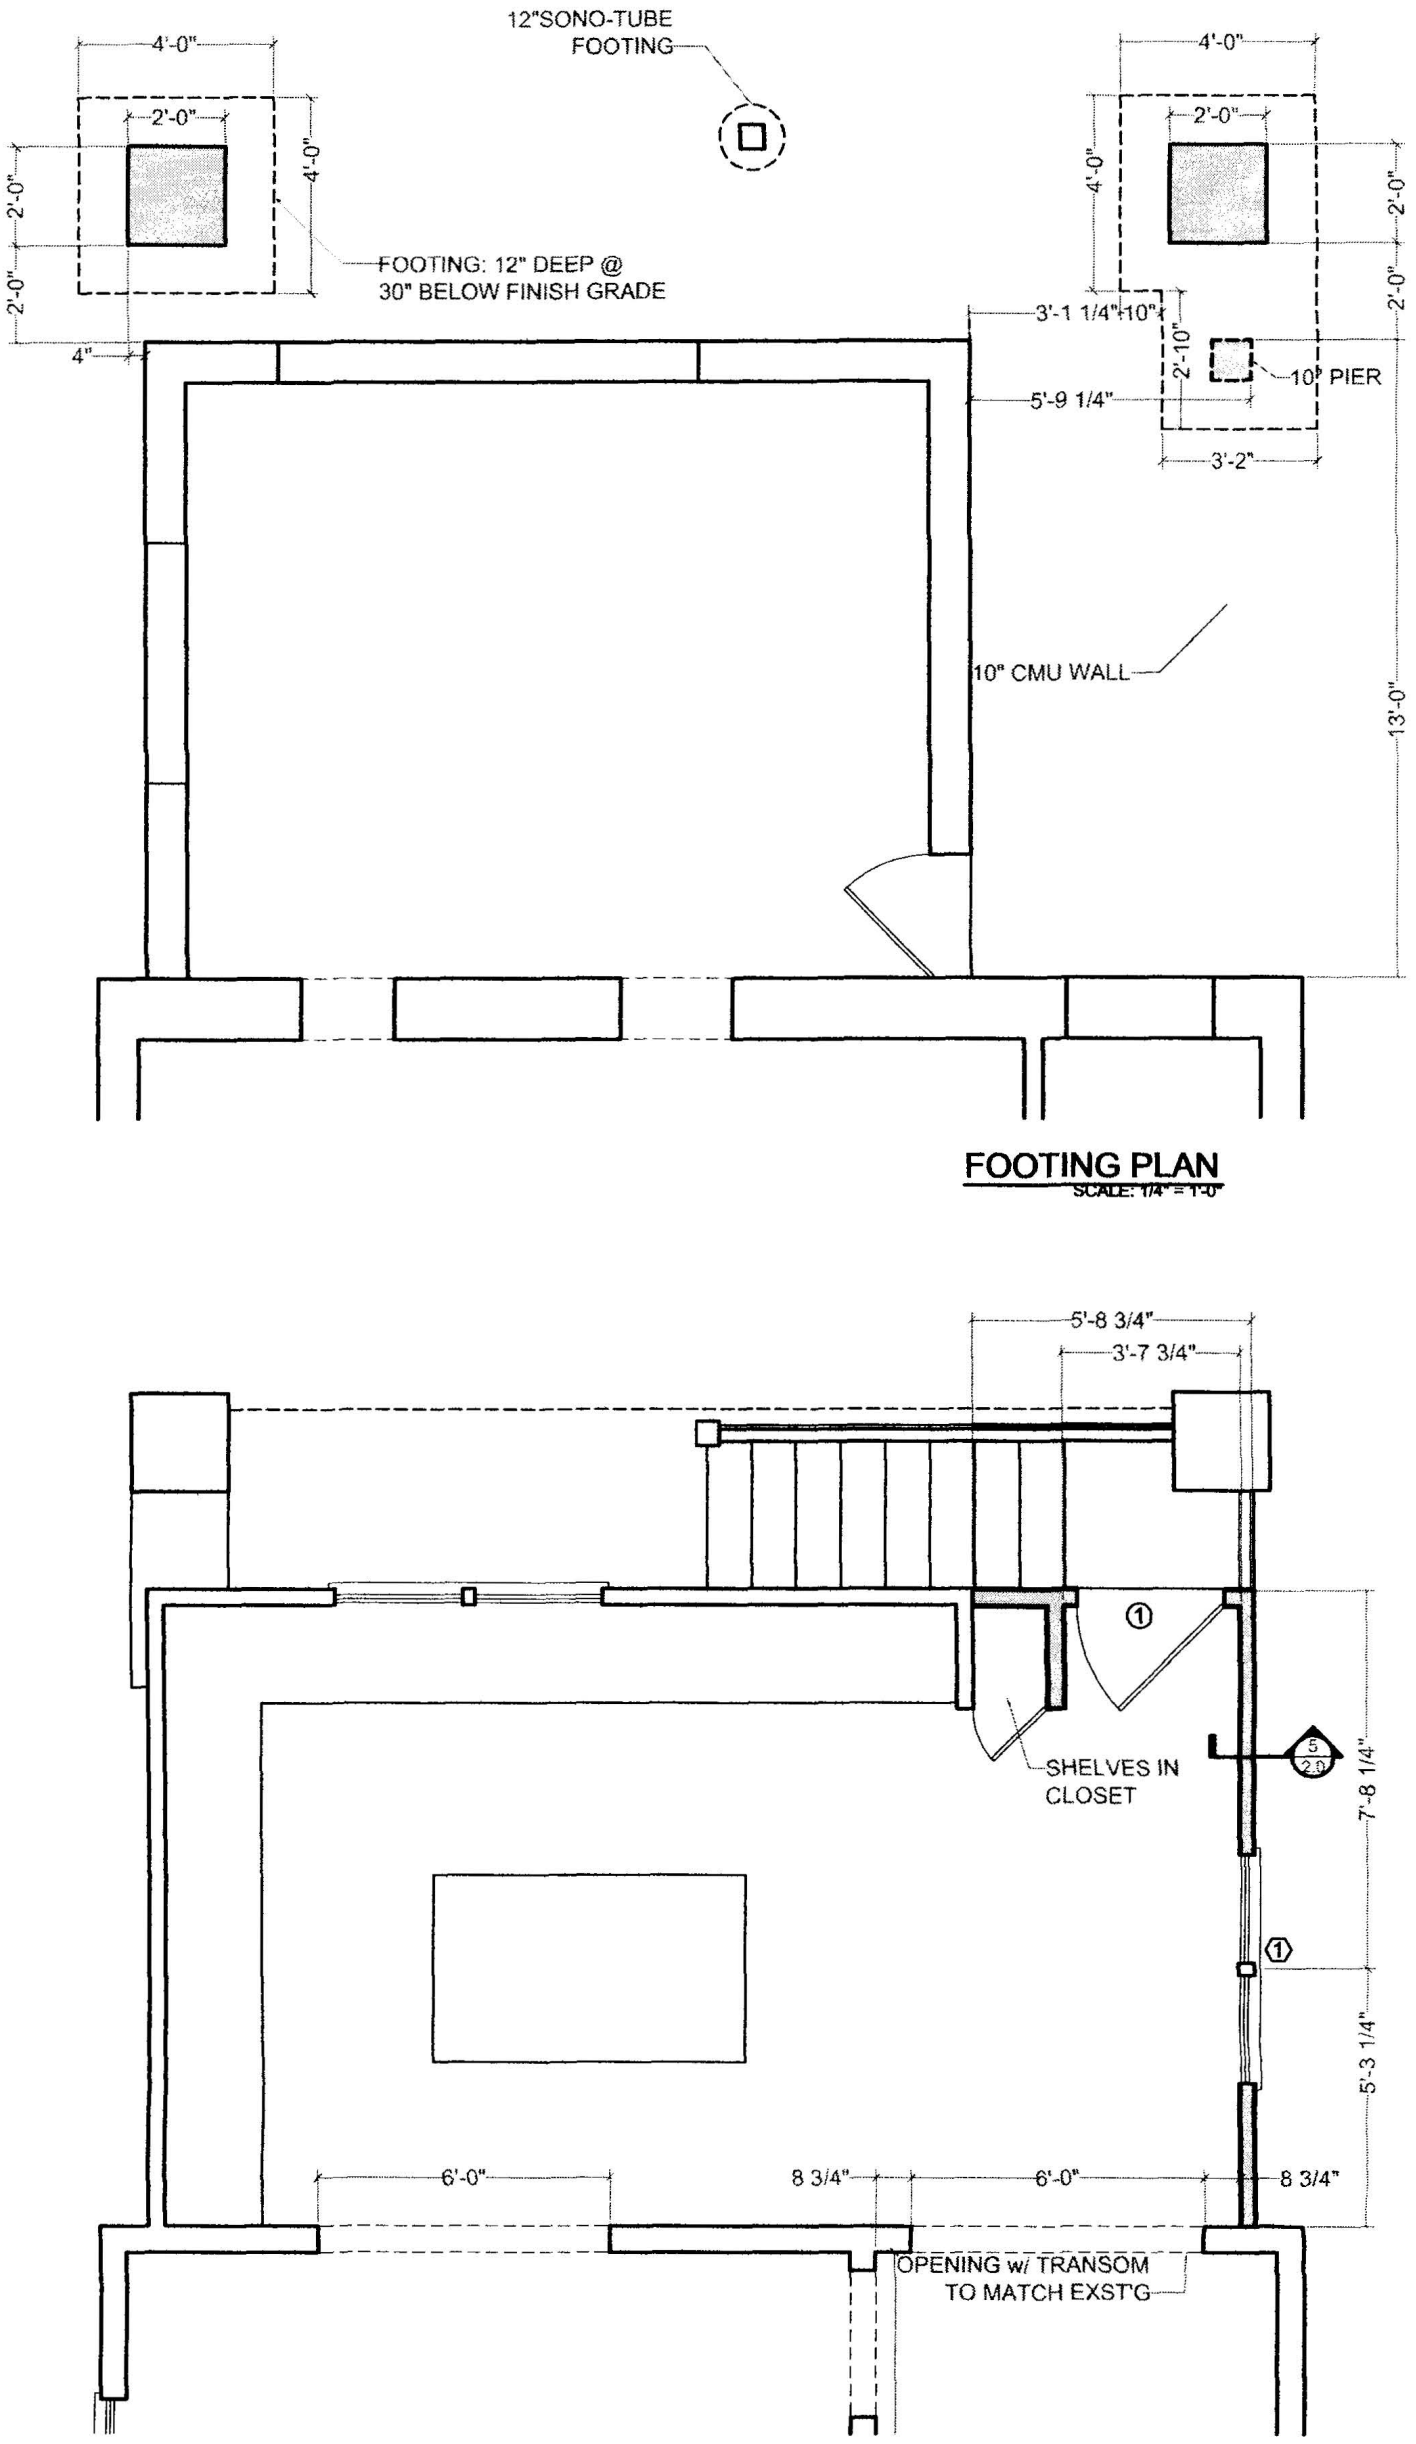


FOOTING PLAN
SCALE: 1/4" = 1'-0"

PROPOSED FIRST FLOOR PLAN
SCALE: 1/4" = 1'-0"

PROPERTY OF AAI T/A KITCHENS, INC.
UNAUTHORIZED USE IS PROHIBITED
WITHOUT WRITTEN PERMISSION


AAI CONSTRUCTION
6809 WISCONSIN AVENUE
CHEVY CHASE MD 20815
TELEPHONE 301 657 8618
FAX 301 657 8614

CLIENT: **GOLD RESIDENCE** 3722 McKINLEY ST WASHINGTON, DC 20016		PROJECT	ADDITION
		APPROVED	
SCALE: 1/4" = 1'-0"	DRAWN BY: J.B.	DESIGNER	AMIR H. FARAZAD
DATE: 09.09.2004	DRAWING #: A1.3	DRAWING TITE	PLAN

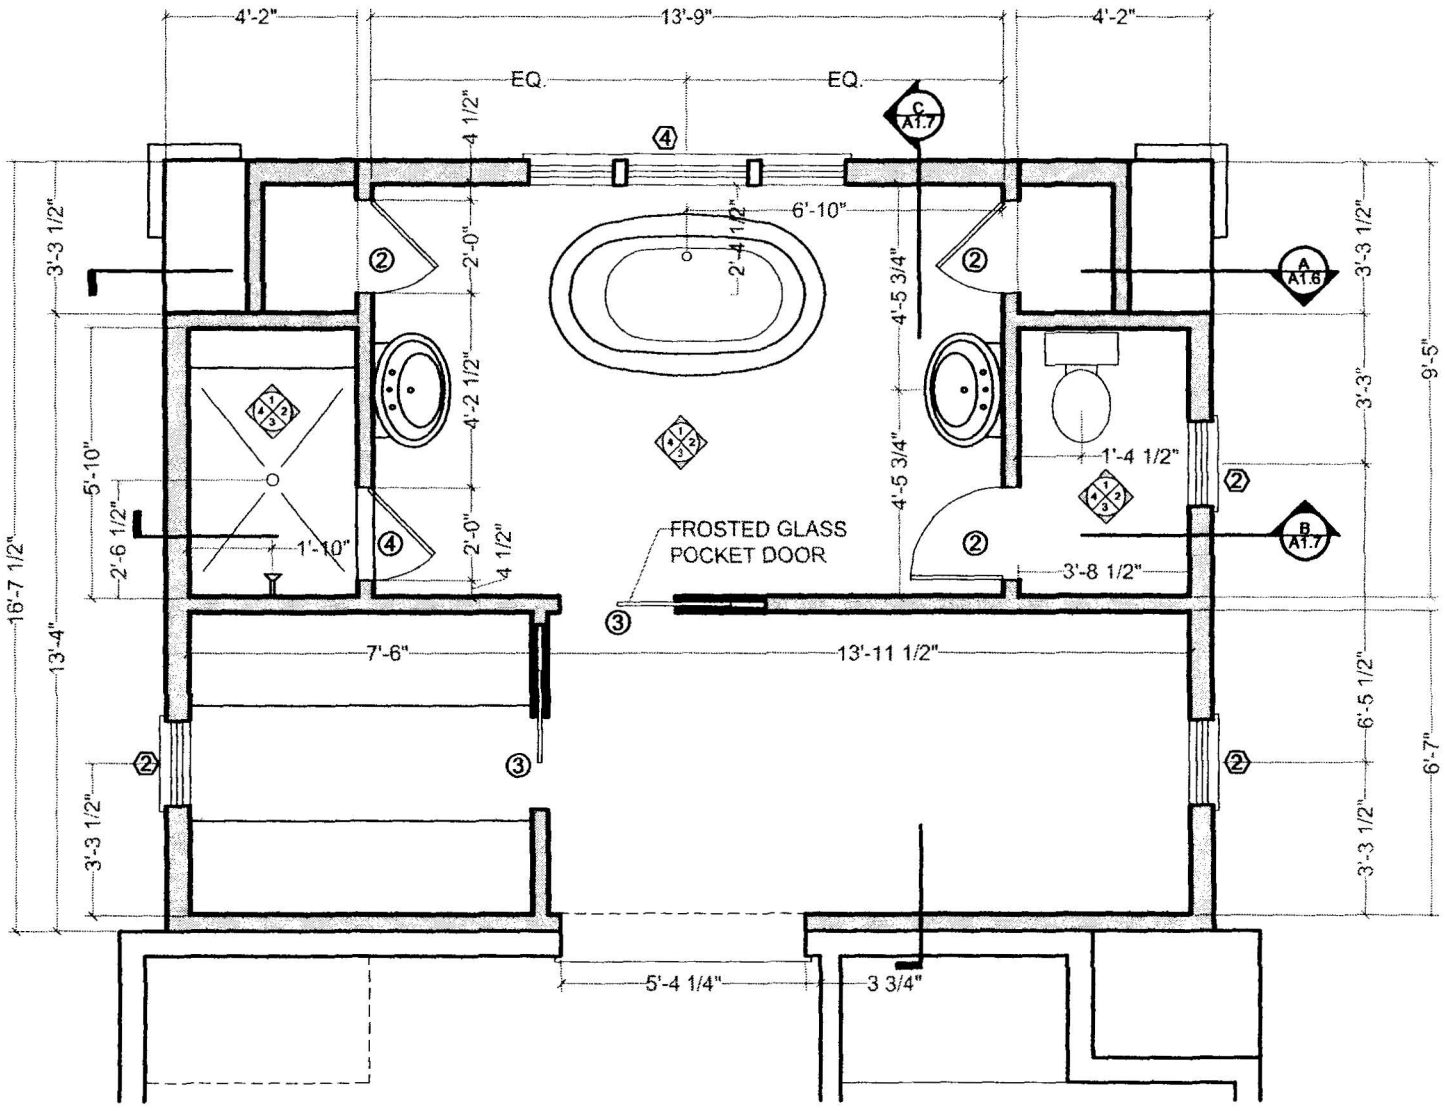

PROPOSED SECOND FLOOR PLAN

SCALE: 1/4" = 1'-0"

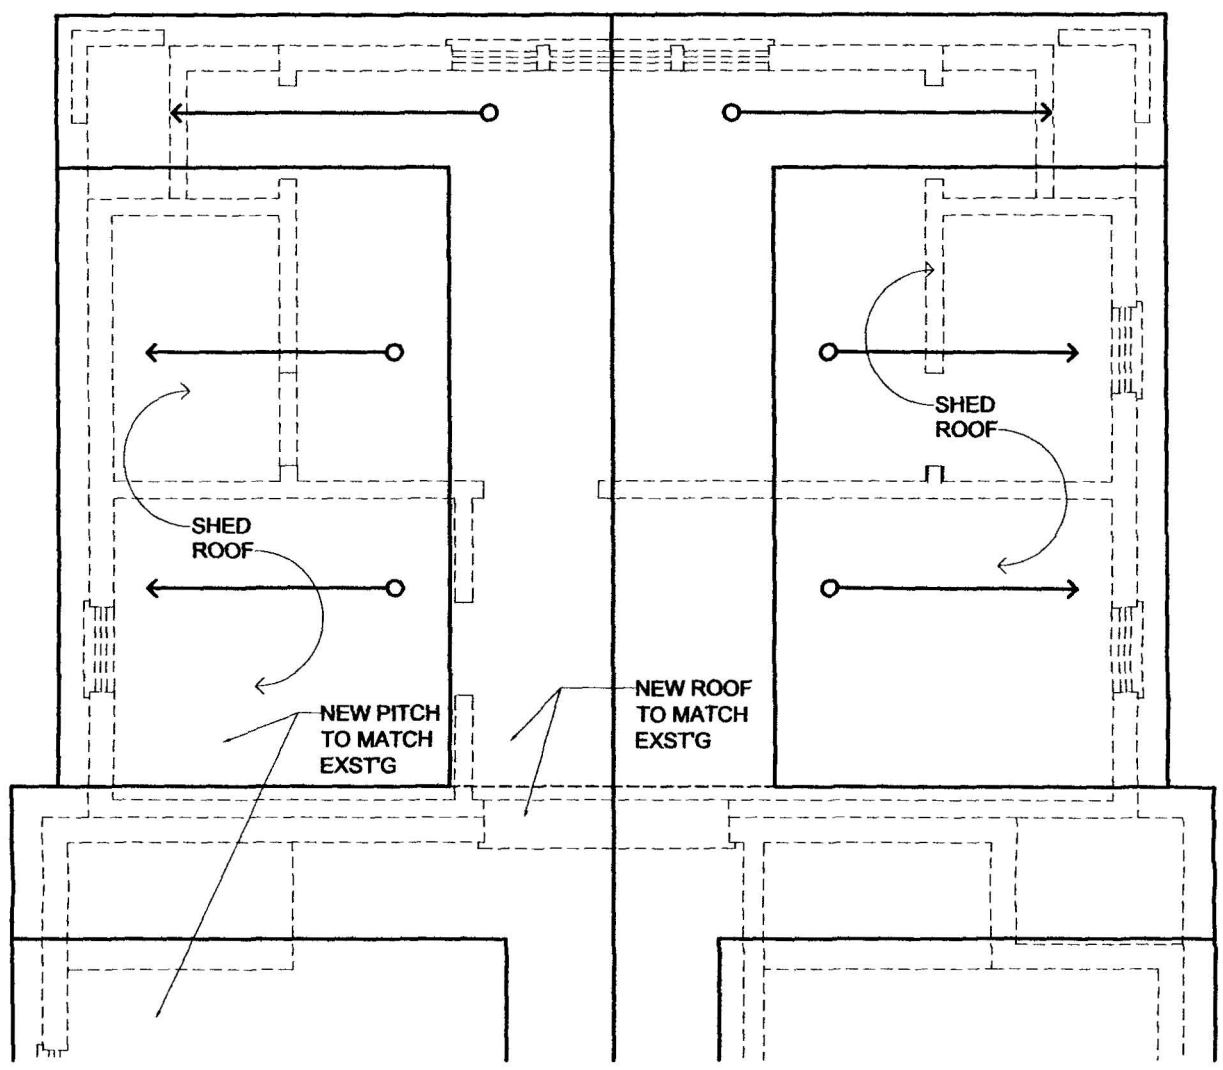


PROPOSED ROOF PLAN

SCALE: 1/4" = 1'-0"


PROPERTY OF AAI T/A KITCHENS, INC.
UNAUTHORIZED USE IS PROHIBITED
WITHOUT WRITTEN PERMISSION

AAI CONSTRUCTION
6809 WISCONSIN AVENUE
CHEVY CHASE MD 20815
TELEPHONE 301 657 8618
FAX 301 657 8614

CLIENT:	**GOLD RESIDENCE** 3722 McKINLEY ST WASHINGTON, DC 20016		PROJECT: ADDITION
			APPROVED:
SCALE:	1/4" = 1'-0"	DRAWN BY: J.B.	DESIGNER: AMIR H. FARAZAD
DATE:	09.09.2004	DRAWING #: A1.4	DRAWING TITE: PLAN

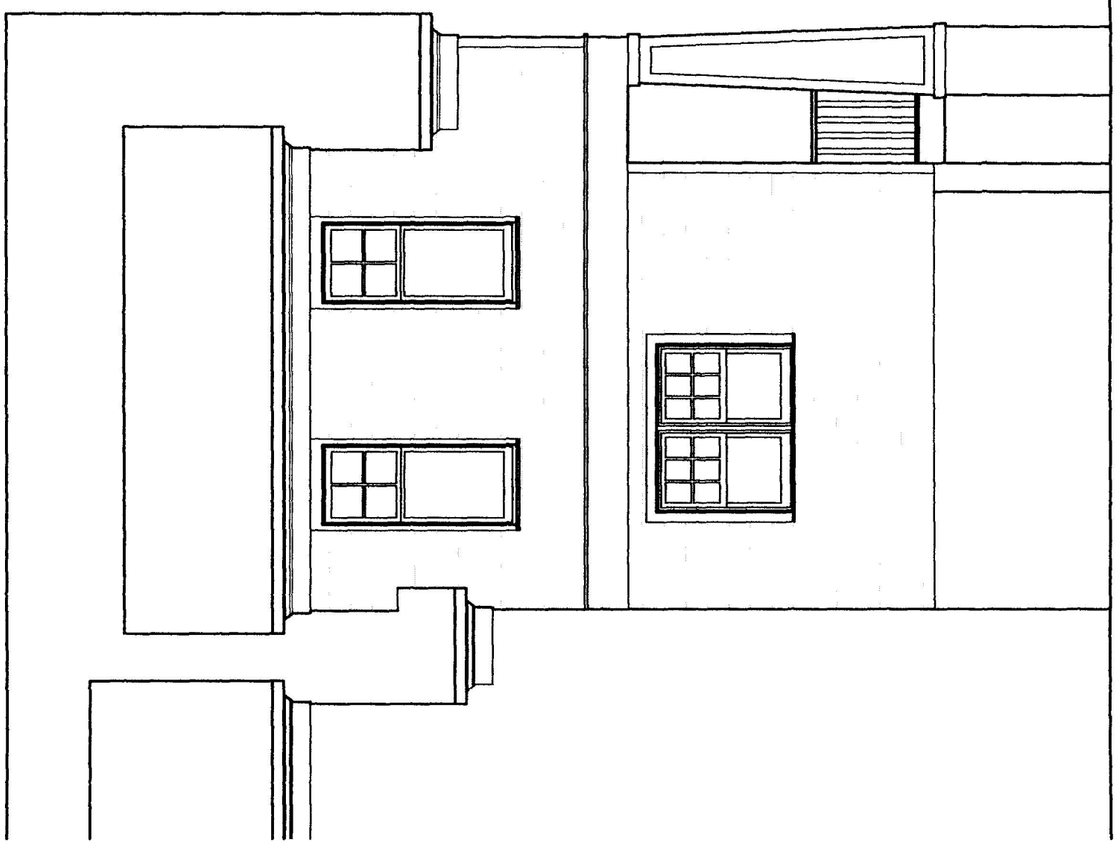

PROPOSED WEST ELEVATION
SCALE: 1/4" = 1'-0"

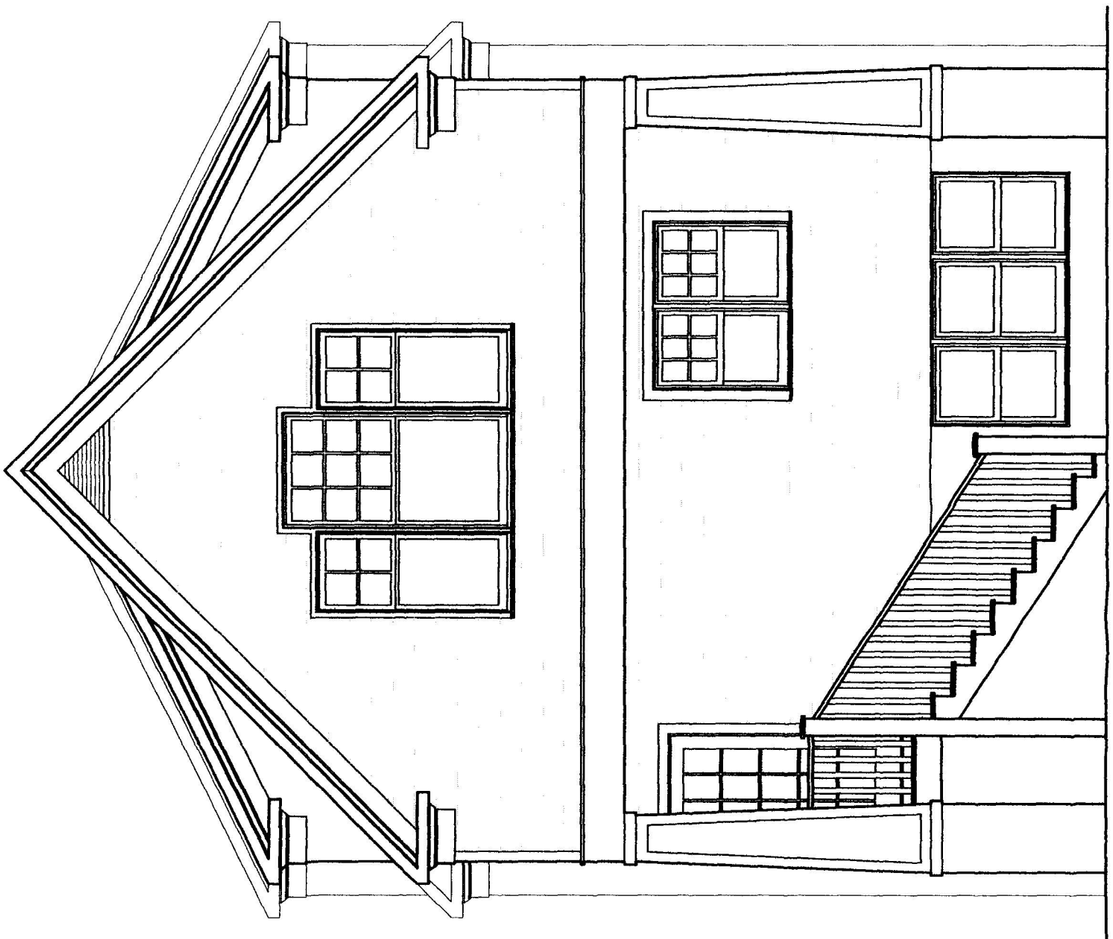


PROPOSED SOUTH ELEVATION
SCALE: 1/4" = 1'-0"


PROPERTY OF AAI T/A KITCHENS, INC.
UNAUTHORIZED USE IS PROHIBITED
WITHOUT WRITTEN PERMISSION

AAI CONSTRUCTION
6809 WISCONSIN AVENUE
CHEVY CHASE MD 20815
TELEPHONE 301 657 8618
FAX 301 657 8614

CLIENT:	**GOLD RESIDENCE** 3722 McKINLEY ST WASHINGTON, DC 20016	PROJECT	ADDITION
		APPROVED	
SCALE: 1/4" = 1'-0"	DRAWN BY: J.B.	DESIGNER	AMIR H. FARAZAD
DATE: 09.09.2004	DRAWING #: A1.5	DRAWING TITE	ELEVATION

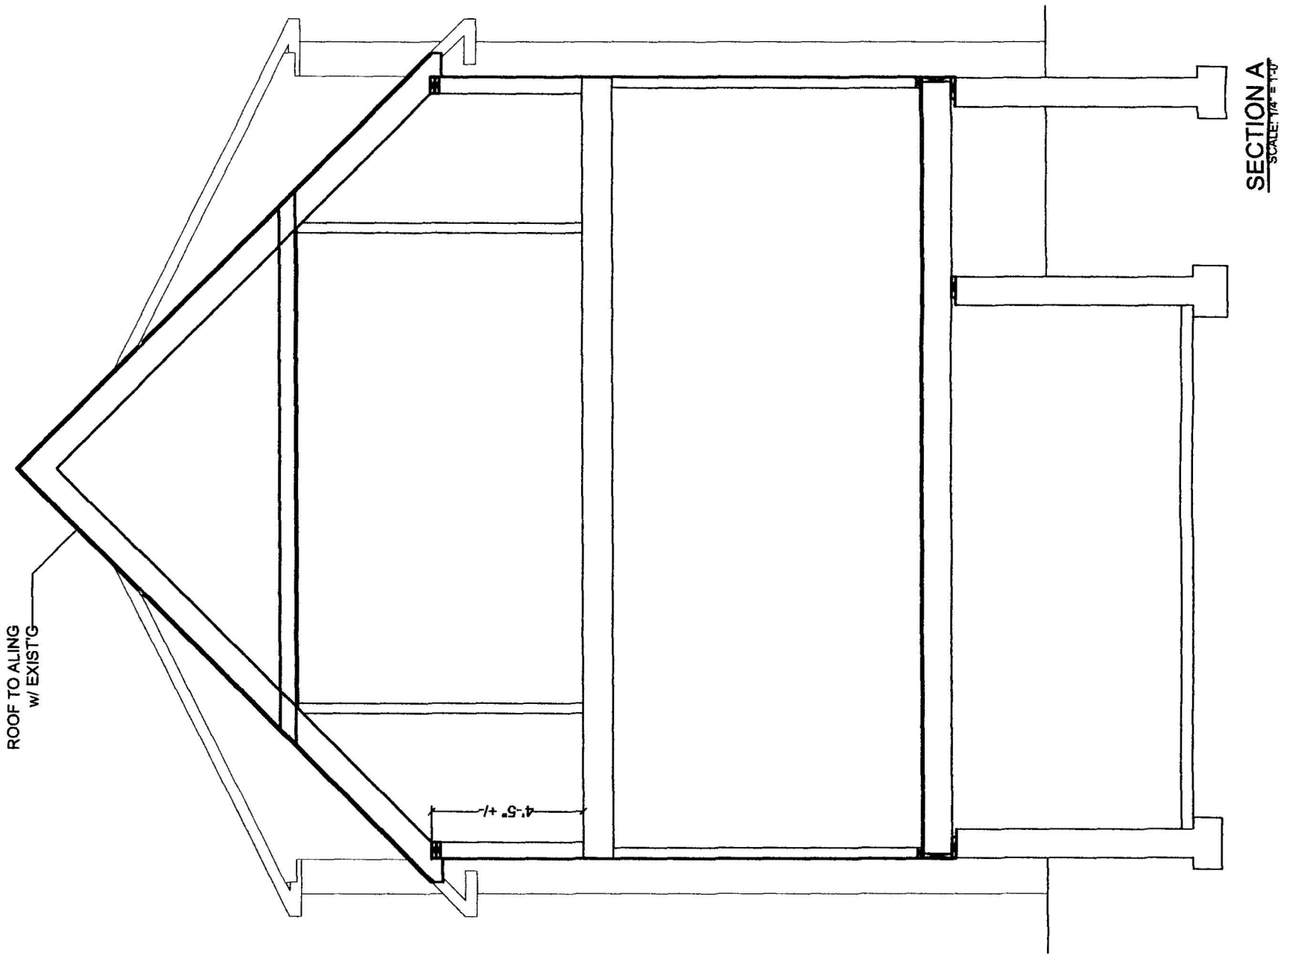

SECTION A
SCALE: 1/4" = 1'-0"

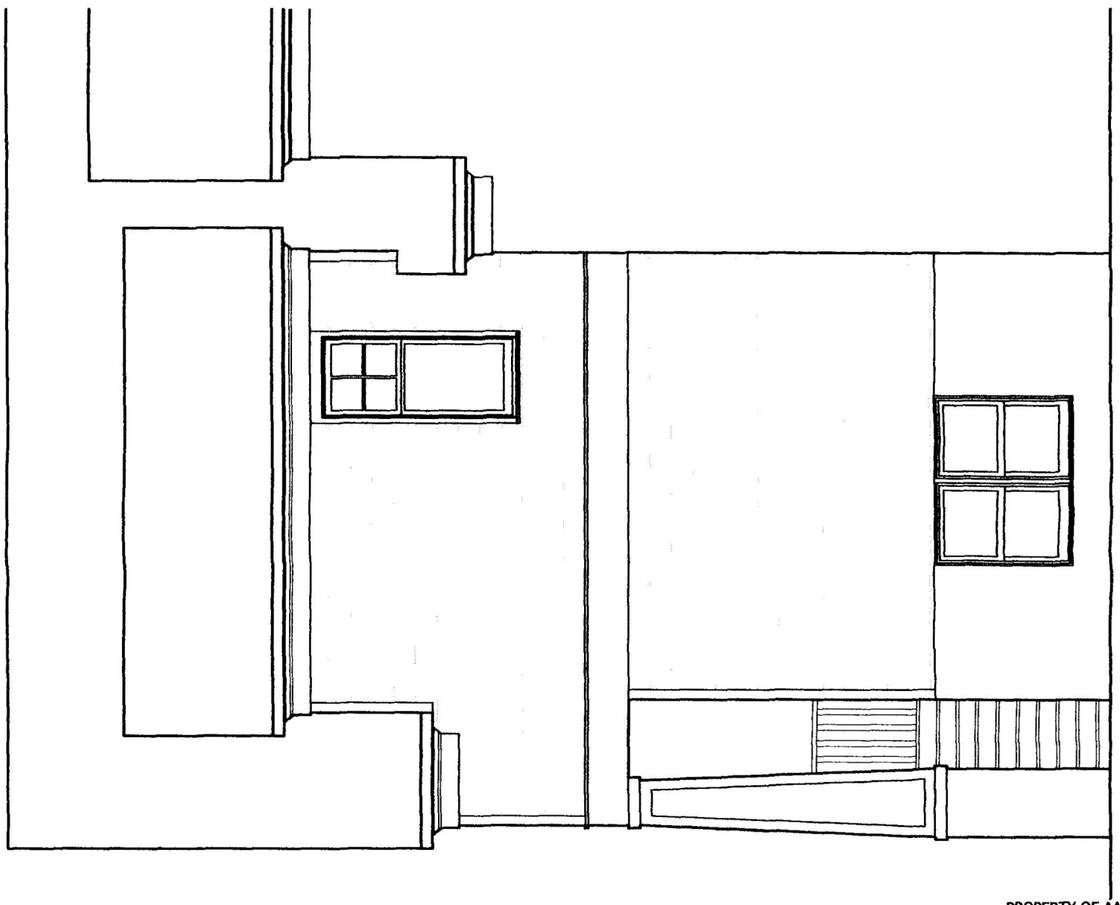


PROPOSED EAST ELEVATION
SCALE: 1/4" = 1'-0"


PROPERTY OF AAI T/A KITCHENS, INC.
UNAUTHORIZED USE IS PROHIBITED
WITHOUT WRITTEN PERMISSION

AAI CONSTRUCTION
6809 WISCONSIN AVENUE
CHEVY CHASE MD 20815
TELEPHONE 301 657 8618
FAX 301 657 8614

CLIENT:	**GOLD RESIDENCE** 3722 McKINLEY ST WASHINGTON, DC 20016	PROJECT	ADDITION
		APPROVED	
SCALE: 1/4" = 1'-0"	DRAWN BY: J.B.	DESIGNER	AMIR H. FARAZAD
DATE: 09.09.2004	DRAWING #: A1.6	DRAWING TITE	ELEVATION/SECTION

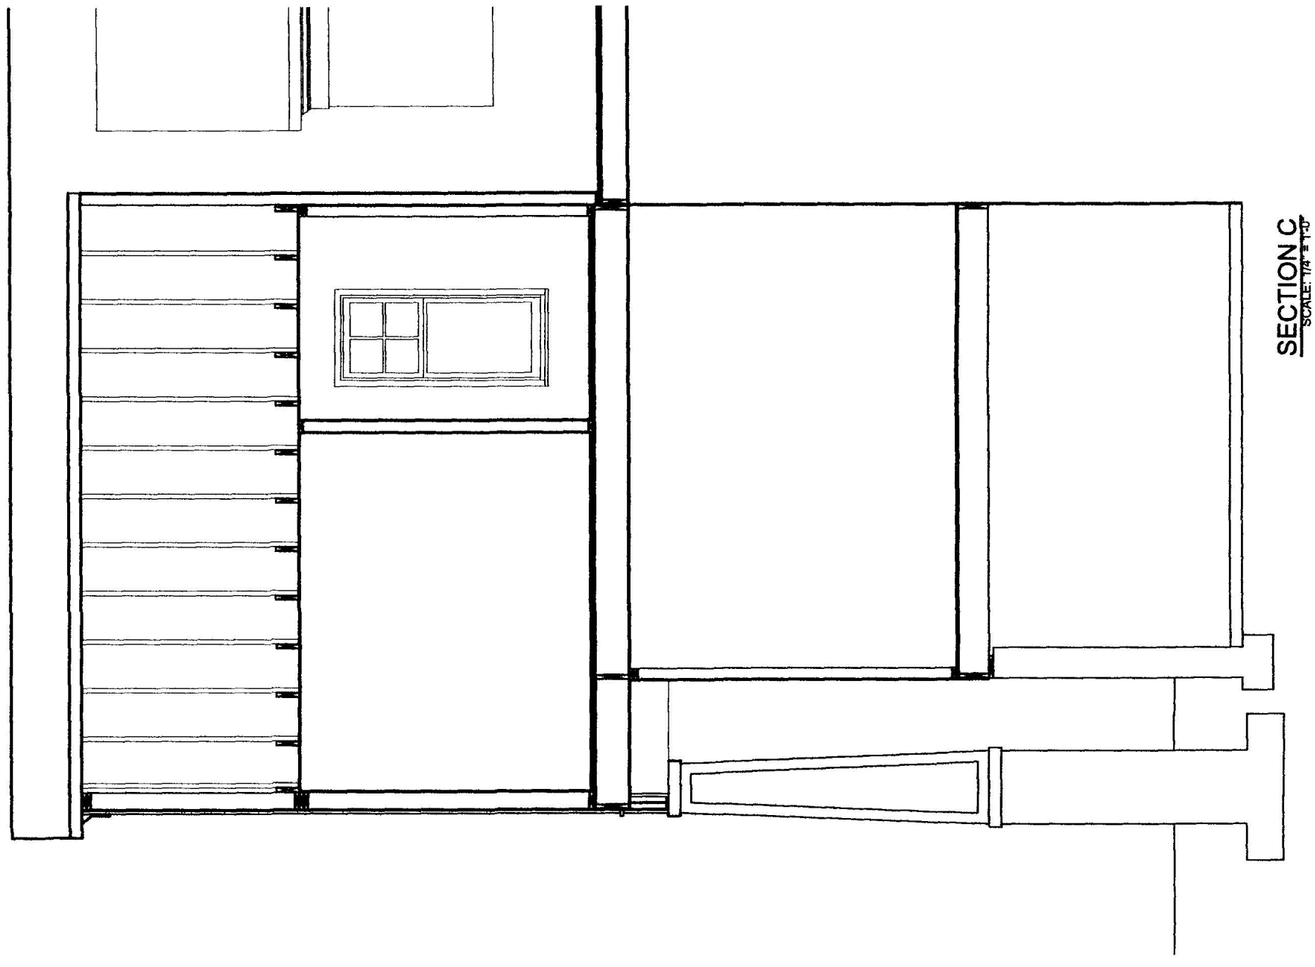

SECTION C
SCALE: 1/4" = 1'-0"

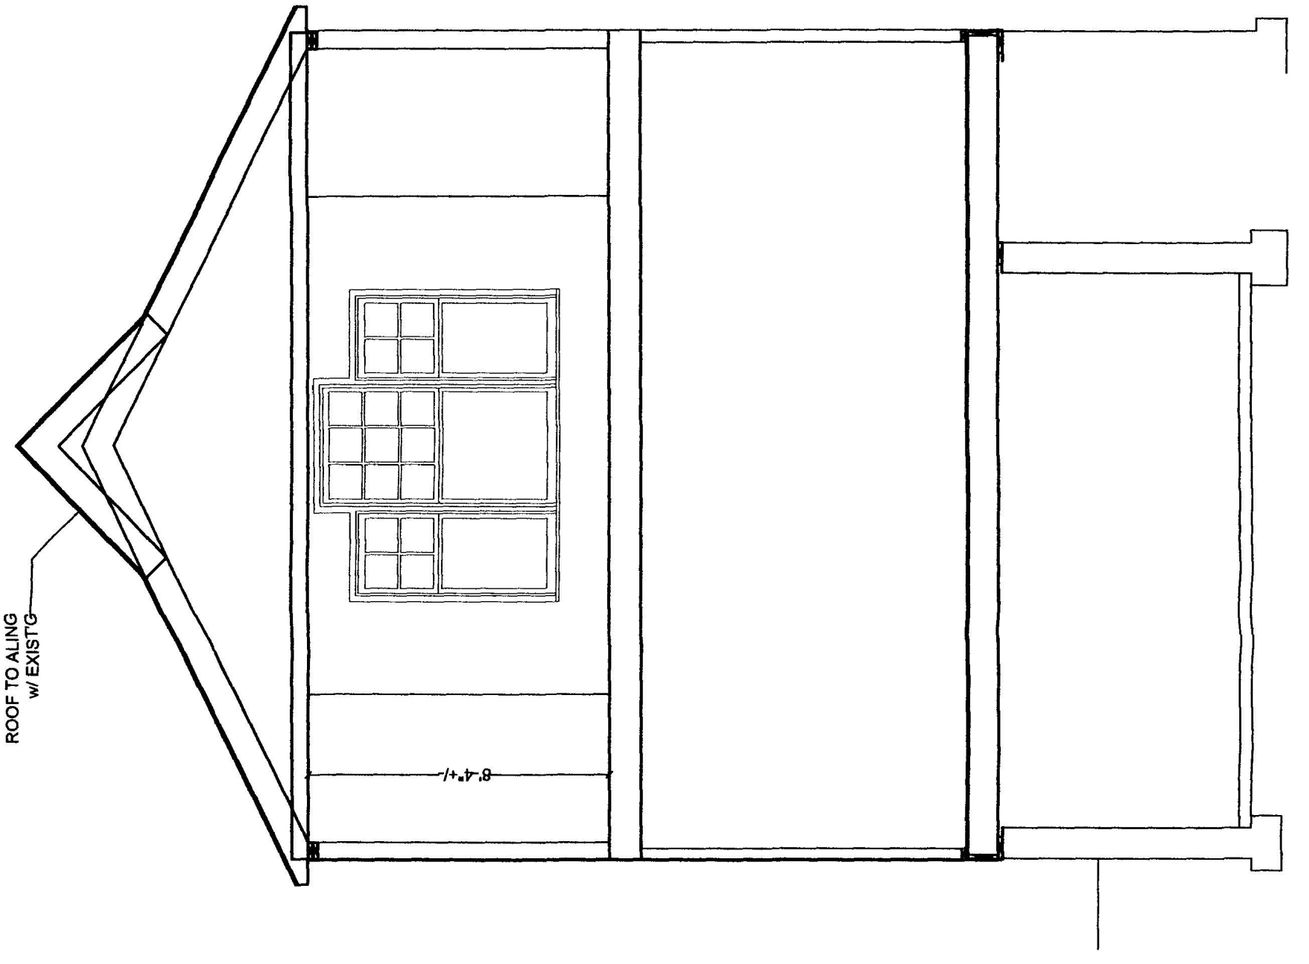


SECTION B
SCALE: 1/4" = 1'-0"

PROPERTY OF AAI T/A KITCHENS, INC.
UNAUTHORIZED USE IS PROHIBITED
WITHOUT WRITTEN PERMISSION

AAI CONSTRUCTION
6809 WISCONSIN AVENUE
CHEVY CHASE MD 20815
TELEPHONE 301 657 8618
FAX 301 657 8614

CLIENT:	**GOLD RESIDENCE** 3722 McKINLEY ST WASHINGTON, DC 20016	PROJECT	ADDITION
		APPROVED	
SCALE: 1/4" = 1'-0"	DRAWN BY: J.B.	DESIGNER	AMIR H. FARAZAD
DATE: 09.09.2004	DRAWING #: A1.7	DRAWING TITE	SECTION

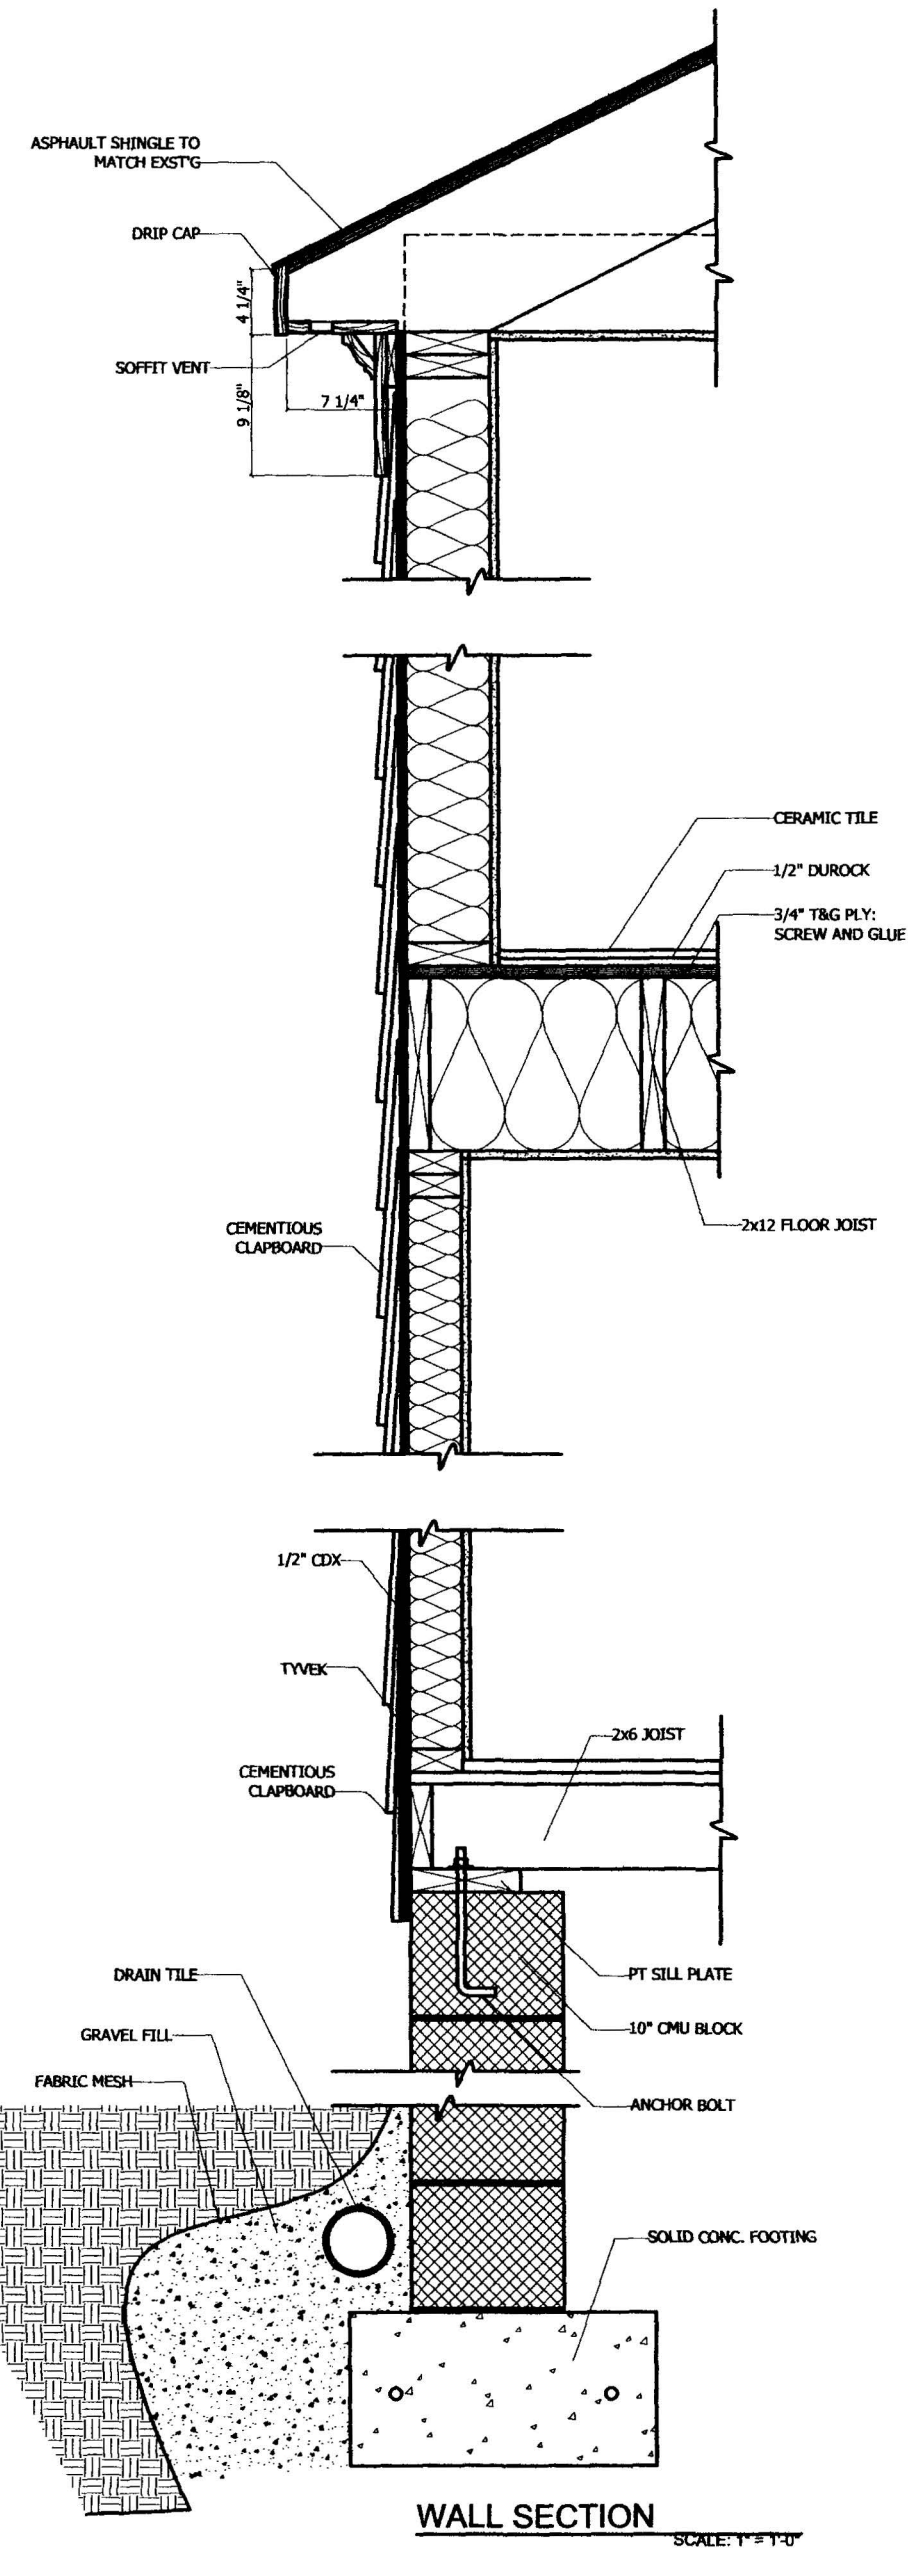


WALL SECTION

SCALE: 1" = 1'-0"


PROPERTY OF AAI T/A KITCHENS, INC.
UNAUTHORIZED USE IS PROHIBITED
WITHOUT WRITTEN PERMISSION

AAI CONSTRUCTION
6809 WISCONSIN AVENUE
CHEVY CHASE MD 20815
TELEPHONE 301 657 8618
FAX 301 657 8614

CLIENT: **GOLD RESIDENCE** 3722 McKINLEY ST WASHINGTON, DC 20016		PROJECT	ADDITION
		APPROVED	
SCALE: 1" = 1'-0"	DRAWN BY: J.B.	DESIGNER	AMIR H. FARAZAD
DATE: 09.09.2004	DRAWING #: A1.8	DRAWING TITE	ELECTRIC

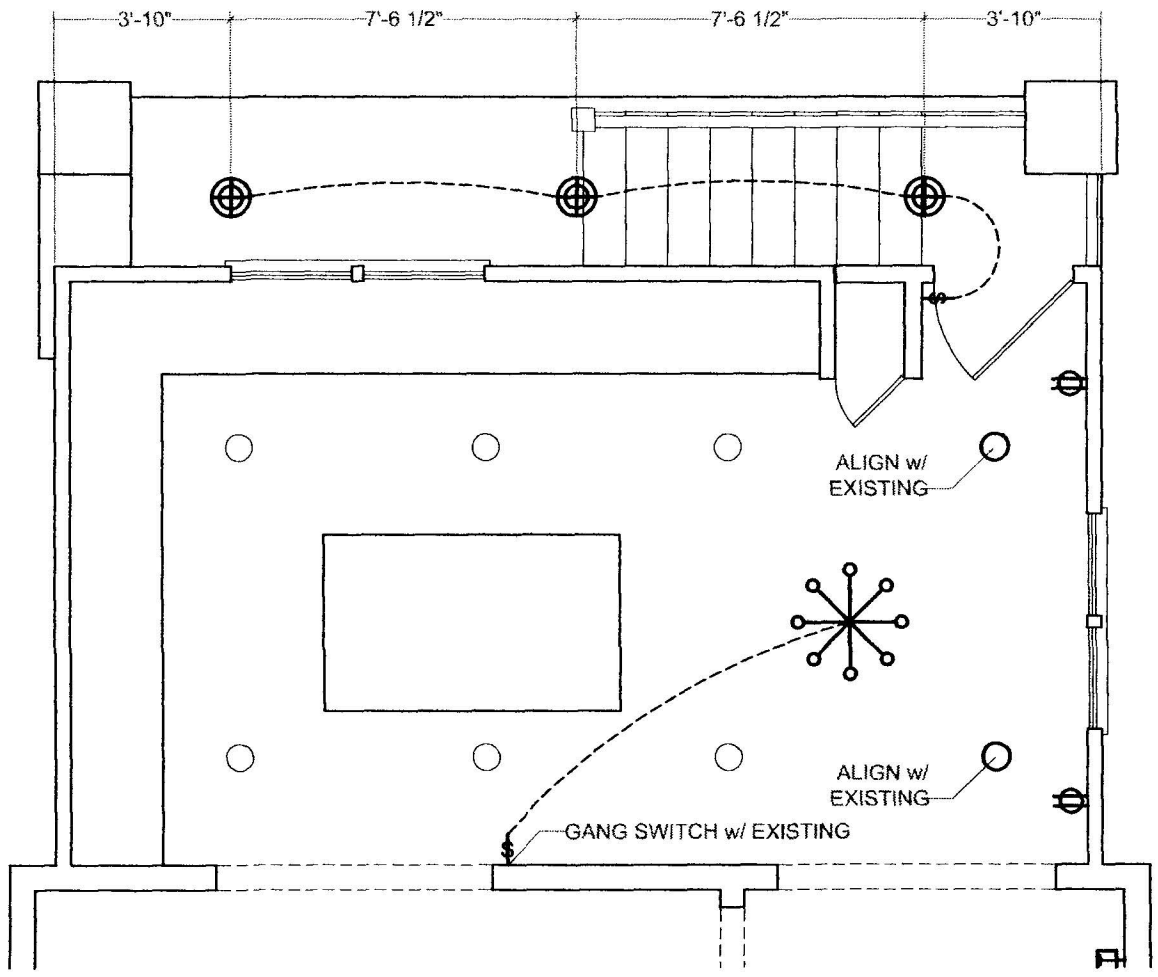

FIRST FLOOR ELECTRIC
SCALE: 1/4" = 1'-0"

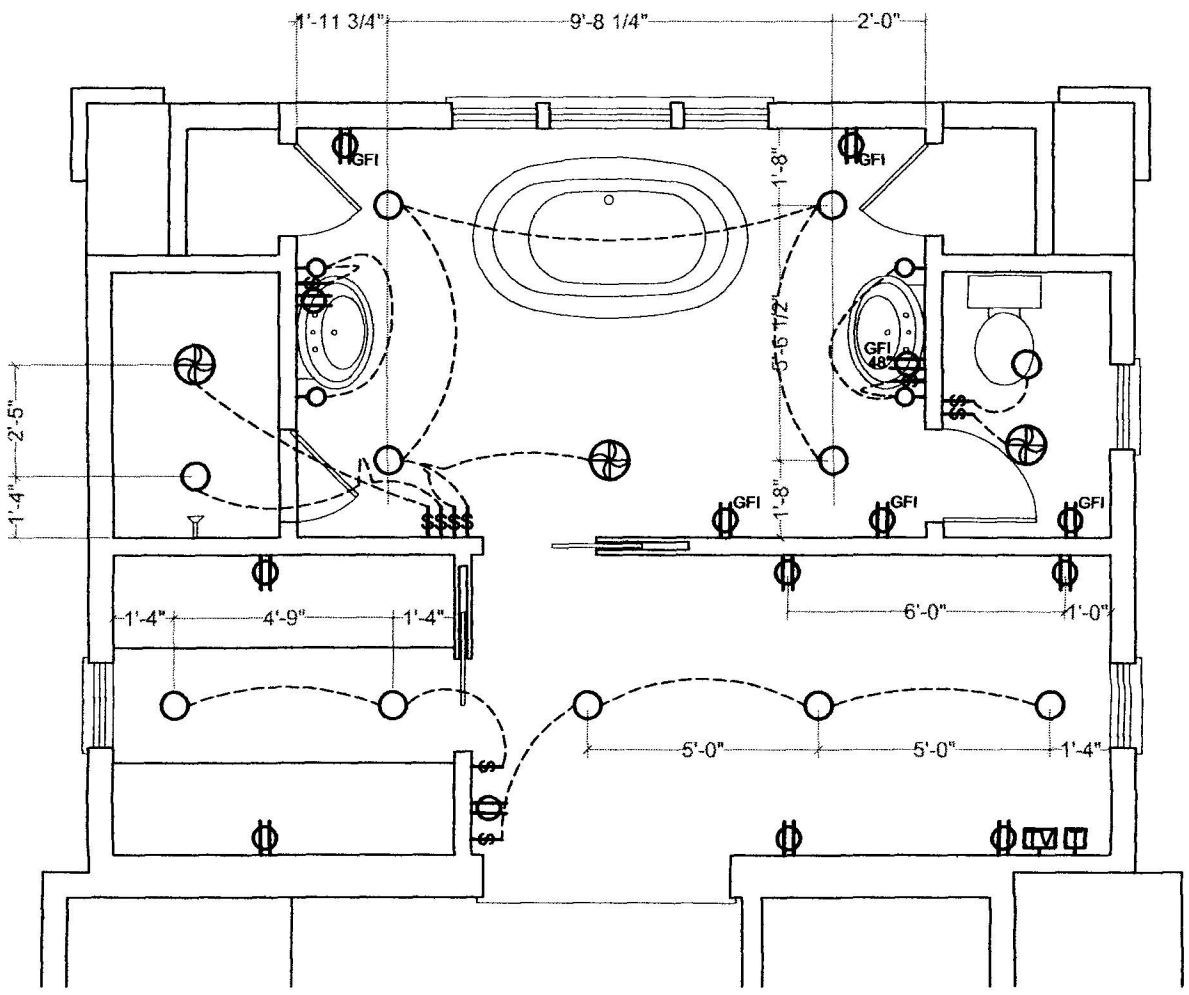


SECOND FLOOR ELECTRIC
SCALE: 1/4" = 1'-0"


PROPERTY OF AAI T/A KITCHENS, INC.
UNAUTHORIZED USE IS PROHIBITED
WITHOUT WRITTEN PERMISSION

AAI CONSTRUCTION
6809 WISCONSIN AVENUE
CHEVY CHASE MD 20815
TELEPHONE 301 657 8618
FAX 301 657 8614

CLIENT: **GOLD RESIDENCE** 3722 McKINLEY ST WASHINGTON, DC 20016		PROJECT	ADDITION
		APPROVED	
SCALE: 1/4" = 1'-0"	DRAWN BY: J.B.	DESIGNER	AMIR H. FARAZAD
DATE: 09.09.2004	DRAWING #: E1.0	DRAWING TITE	ELECTRIC

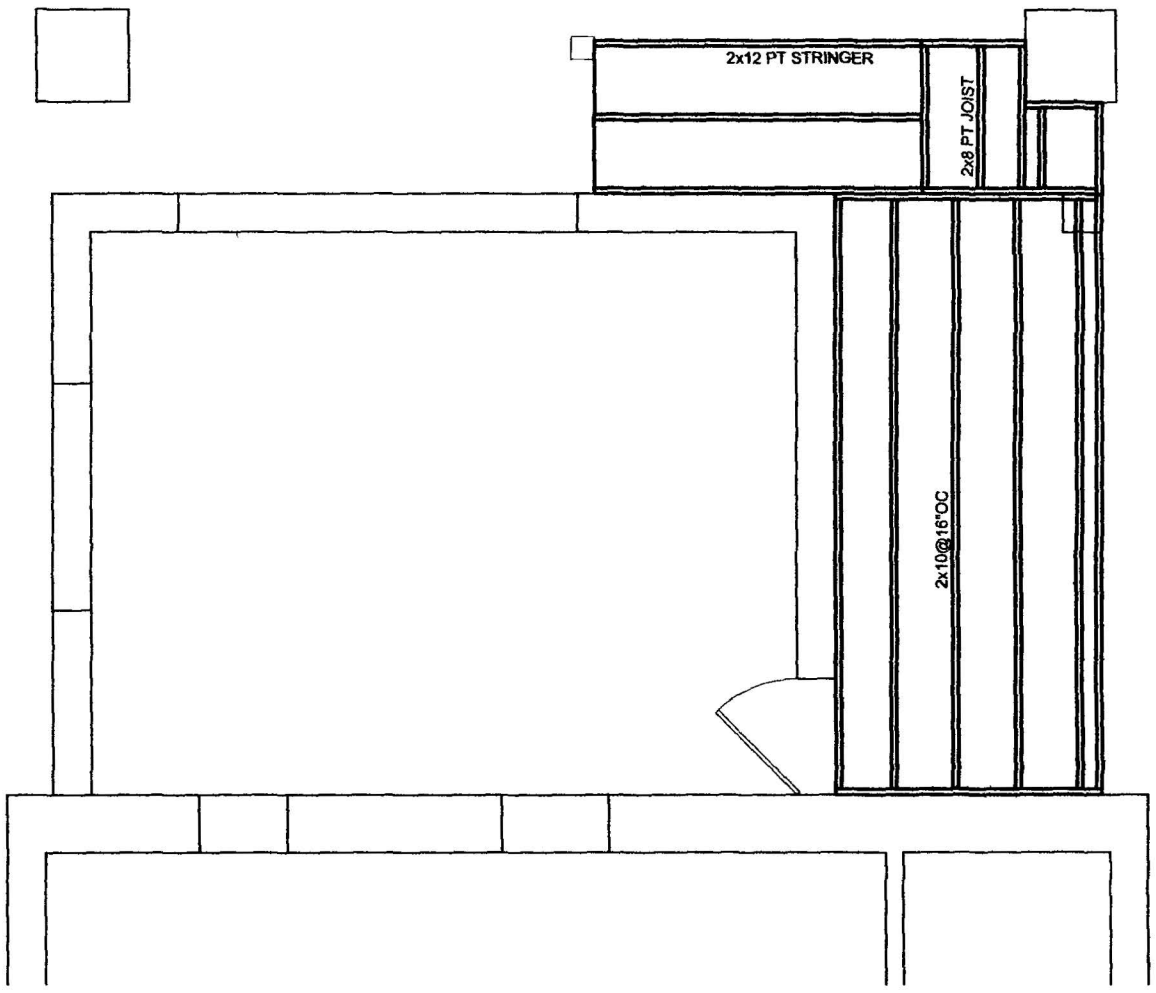

FIRST FLOOR FRAMING ON FOUNDATION
SCALE: 1/4" = 1'-0"

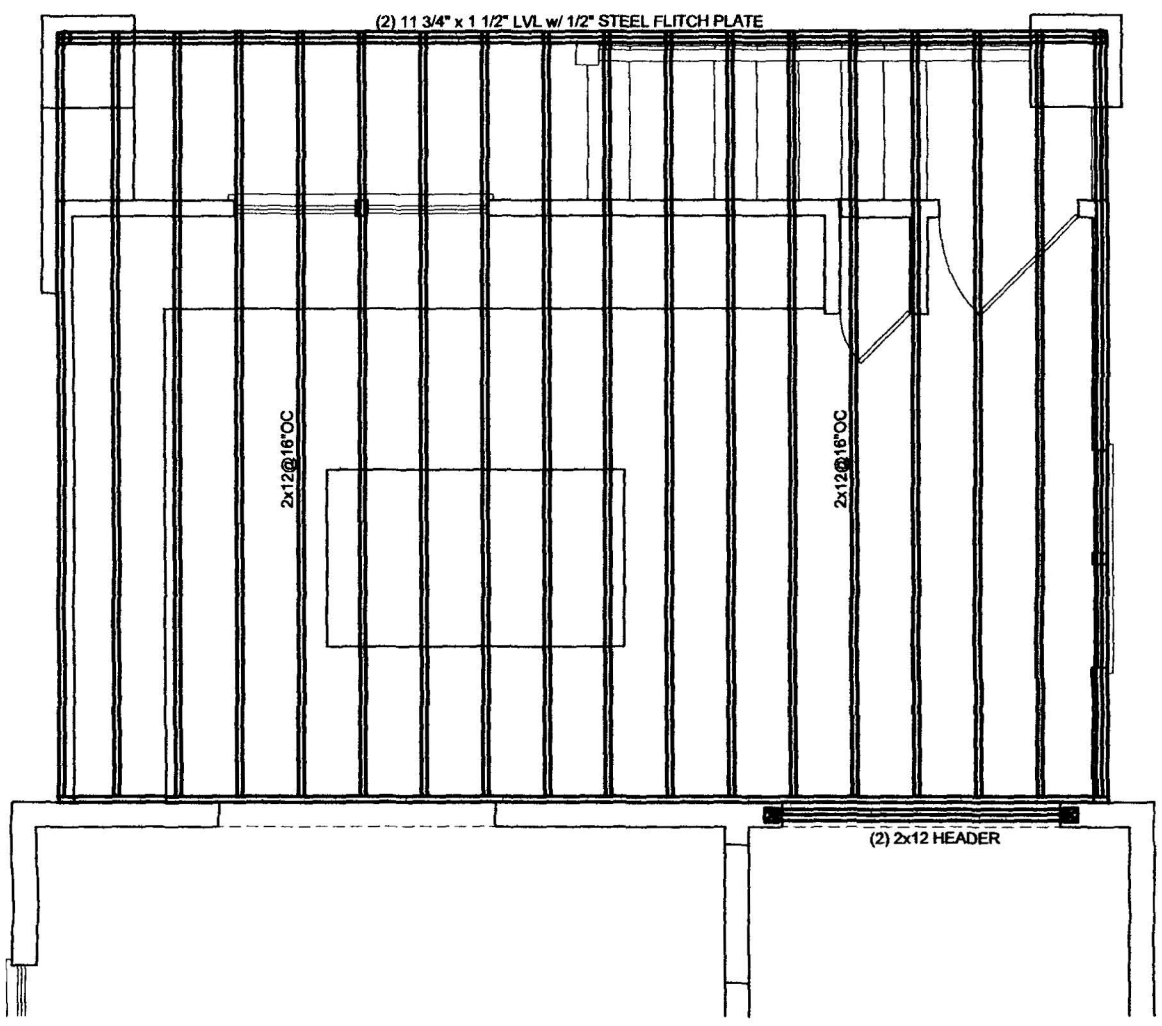


SECOND FLOOR FRAMING ON FIRST FLOOR
SCALE: 1/4" = 1'-0"

PROPERTY OF AAI T/A KITCHENS, INC.
UNAUTHORIZED USE IS PROHIBITED
WITHOUT WRITTEN PERMISSION

AAI CONSTRUCTION
6809 WISCONSIN AVENUE
CHEVY CHASE MD 20815
TELEPHONE 301 657 8618
FAX 301 657 8614

CLIENT:	**GOLD RESIDENCE** 3722 McKINLEY ST WASHINGTON, DC 20016		PROJECT: ADDITION
			APPROVED:
SCALE: 1/4" = 1'-0"		DRAWN BY: J.B.	DESIGNER: AMIR H. FARAZAD
DATE: 09.09.2004		DRAWING #: S1.0	DRAWING TITE: FRAMING PLAN

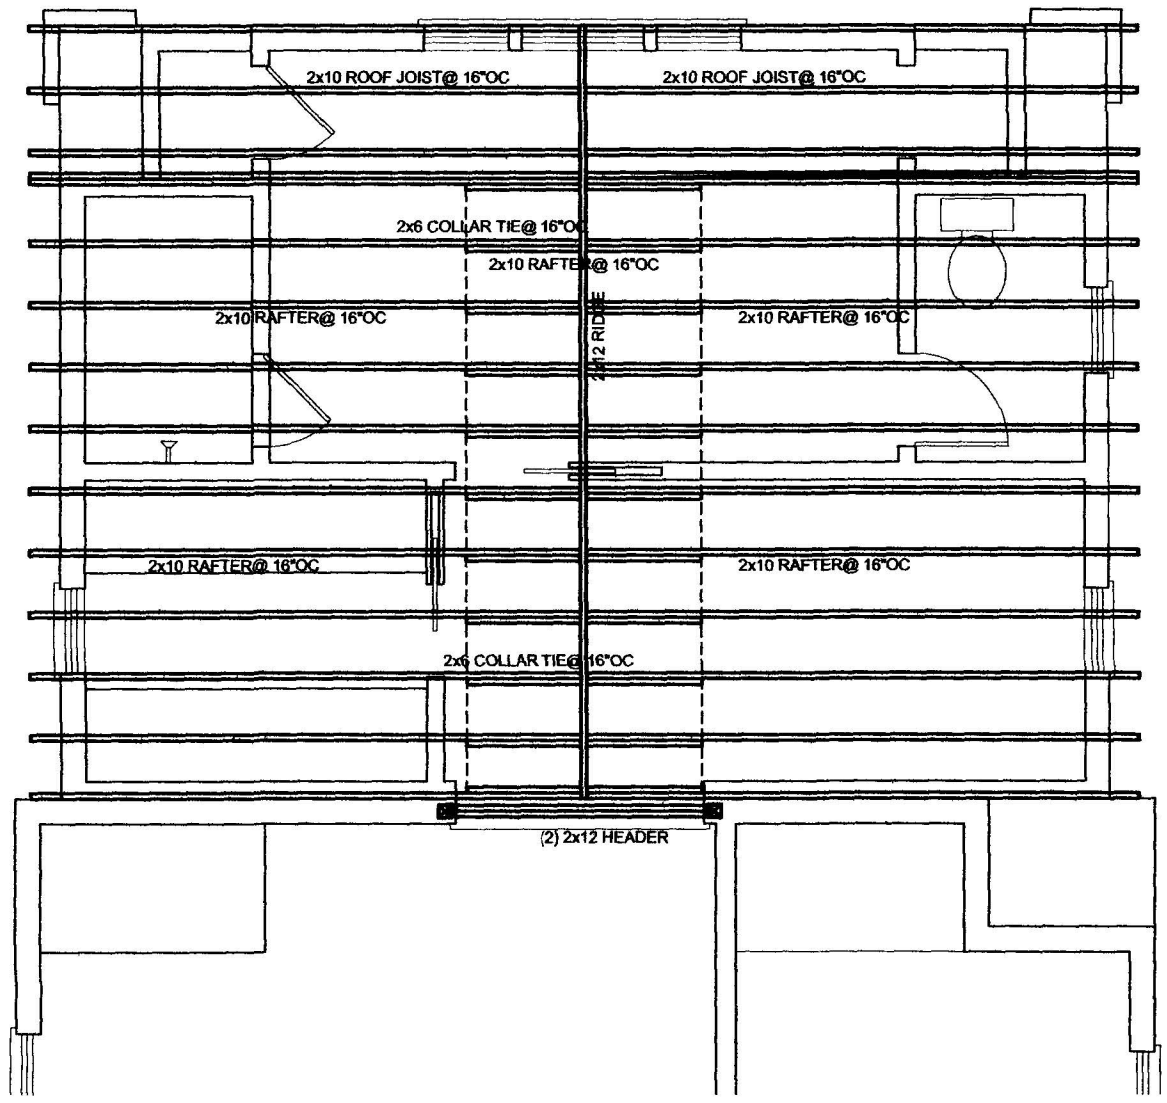

ROOF FRAMING ON SECOND FLOOR PLAN

SCALE: 1/4" = 1'-0"

PROPERTY OF AAI T/A KITCHENS, INC.
UNAUTHORIZED USE IS PROHIBITED
WITHOUT WRITTEN PERMISSION

AAI CONSTRUCTION
6809 WISCONSIN AVENUE
CHEVY CHASE MD 20815
TELEPHONE 301 657 8618
FAX 301 657 8614

CLIENT:	**GOLD RESIDENCE** 3722 McKINLEY ST WASHINGTON, DC 20016	PROJECT	ADDITION
		APPROVED	
SCALE: 1/4" = 1'-0"	DRAWN BY: J.B.	DESIGNER	AMIR H. FARAZAD
DATE: 09.09.2004	DRAWING #: S1.1	DRAWING TITE	FRAMING PLAN