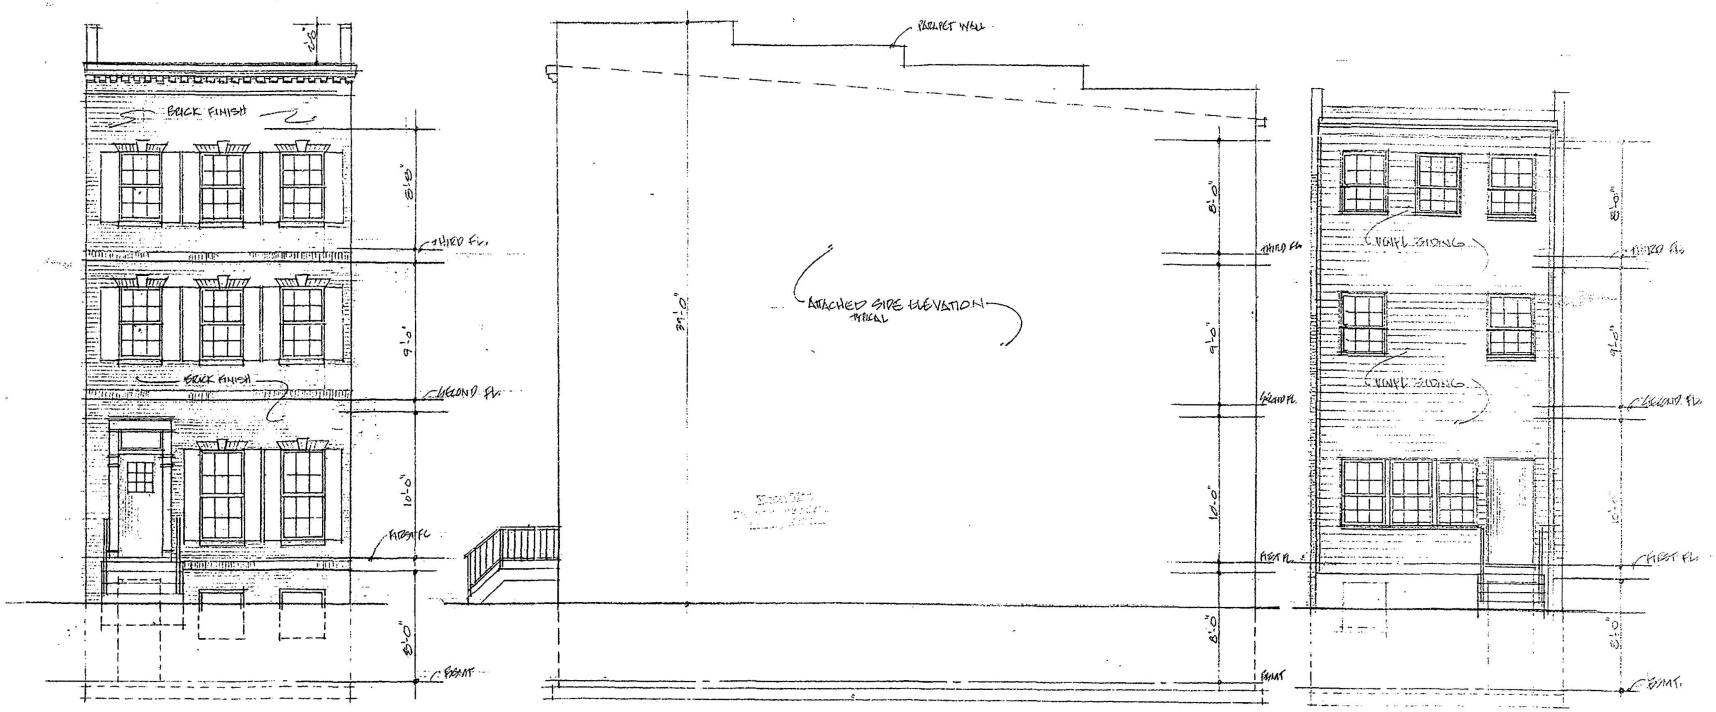


FRONT ELEVATION
SCALE 1/4" = 1'-0"

TYPICAL SIDE ELEVATION
SCALE 1/4" = 1'-0"

REAR ELEVATION
SCALE 1/4" = 1'-0"


BZA
Case No. _____
Exhibit No. 8

PROPOSED NEW RESIDENCE AT
1407 I ST CAPITOL ST SE.
WASHINGTON D.C.


ARCHITECTURAL FLOOR PLANS

GDS & ASSOCIATES


Board of Zoning Adjustment
District of Columbia
CASE NO. 17250

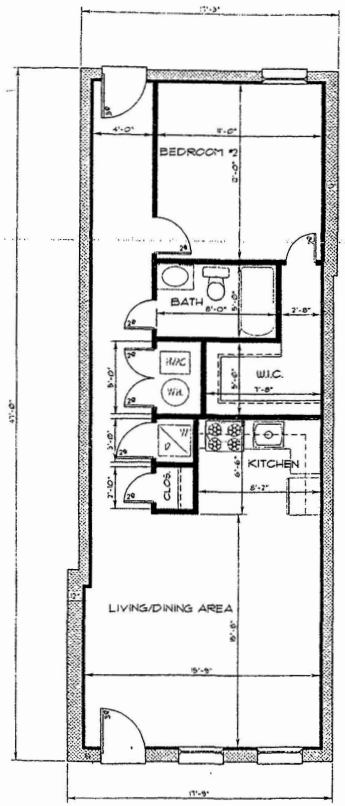


BASEMENT PLAN

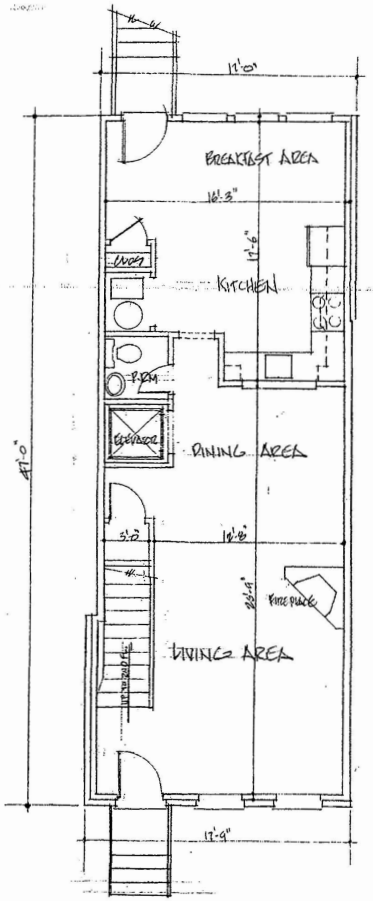

FIRST FLOOR PLAN

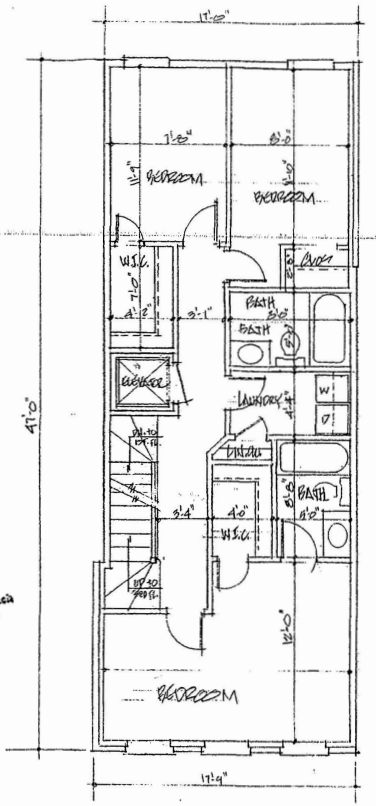

SECOND FLOOR PLAN

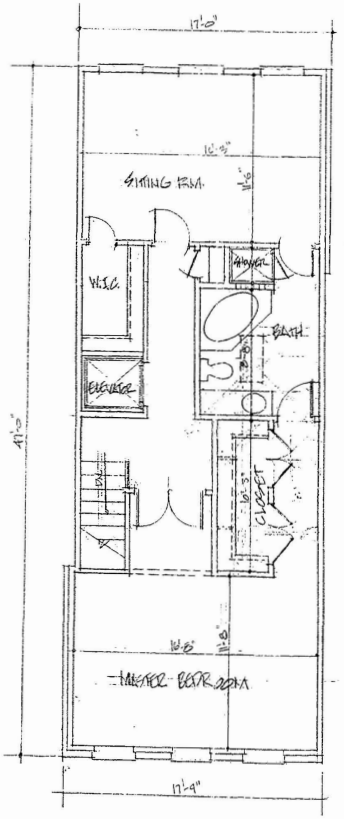

THIRD FLOOR PLAN

Xoan Mac
Zoning Review Branch
Zoning Division

PROPOSED NEW RESIDENCE A"
140" EAST CAPITOL ST. S.E.
WASHINGTON, D.C.

ARCHITECTURAL FLOOR PLANS

G. D. S. & Associates
ARCHITECTURE & PLANNING
CROWELL

1/4" = 1'-0"

A 1

gds & ASSOCIATES